



WRIGHT STATE UNIVERSITY

Facilities Management and Services
(937) 775-2587 - facilities_planning@wright.edu

RUSS ENGINEERING CENTER FLOOR PLAN - BASEMENT RC - 0123

BY	DATE	SCALE	SEQUENCE	DWG#	REVISION
A. PULLIAM	11/04/1992	1"=30'	1 / 6	2875	4/4/2017

R:\fpm-restricted\T2-WSU-Floor-Plans\Russ_Engineering\Russ_Engineering-0.dwg

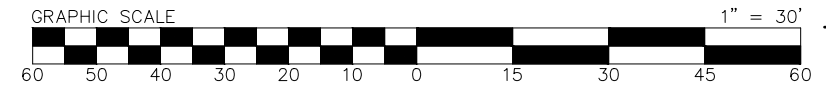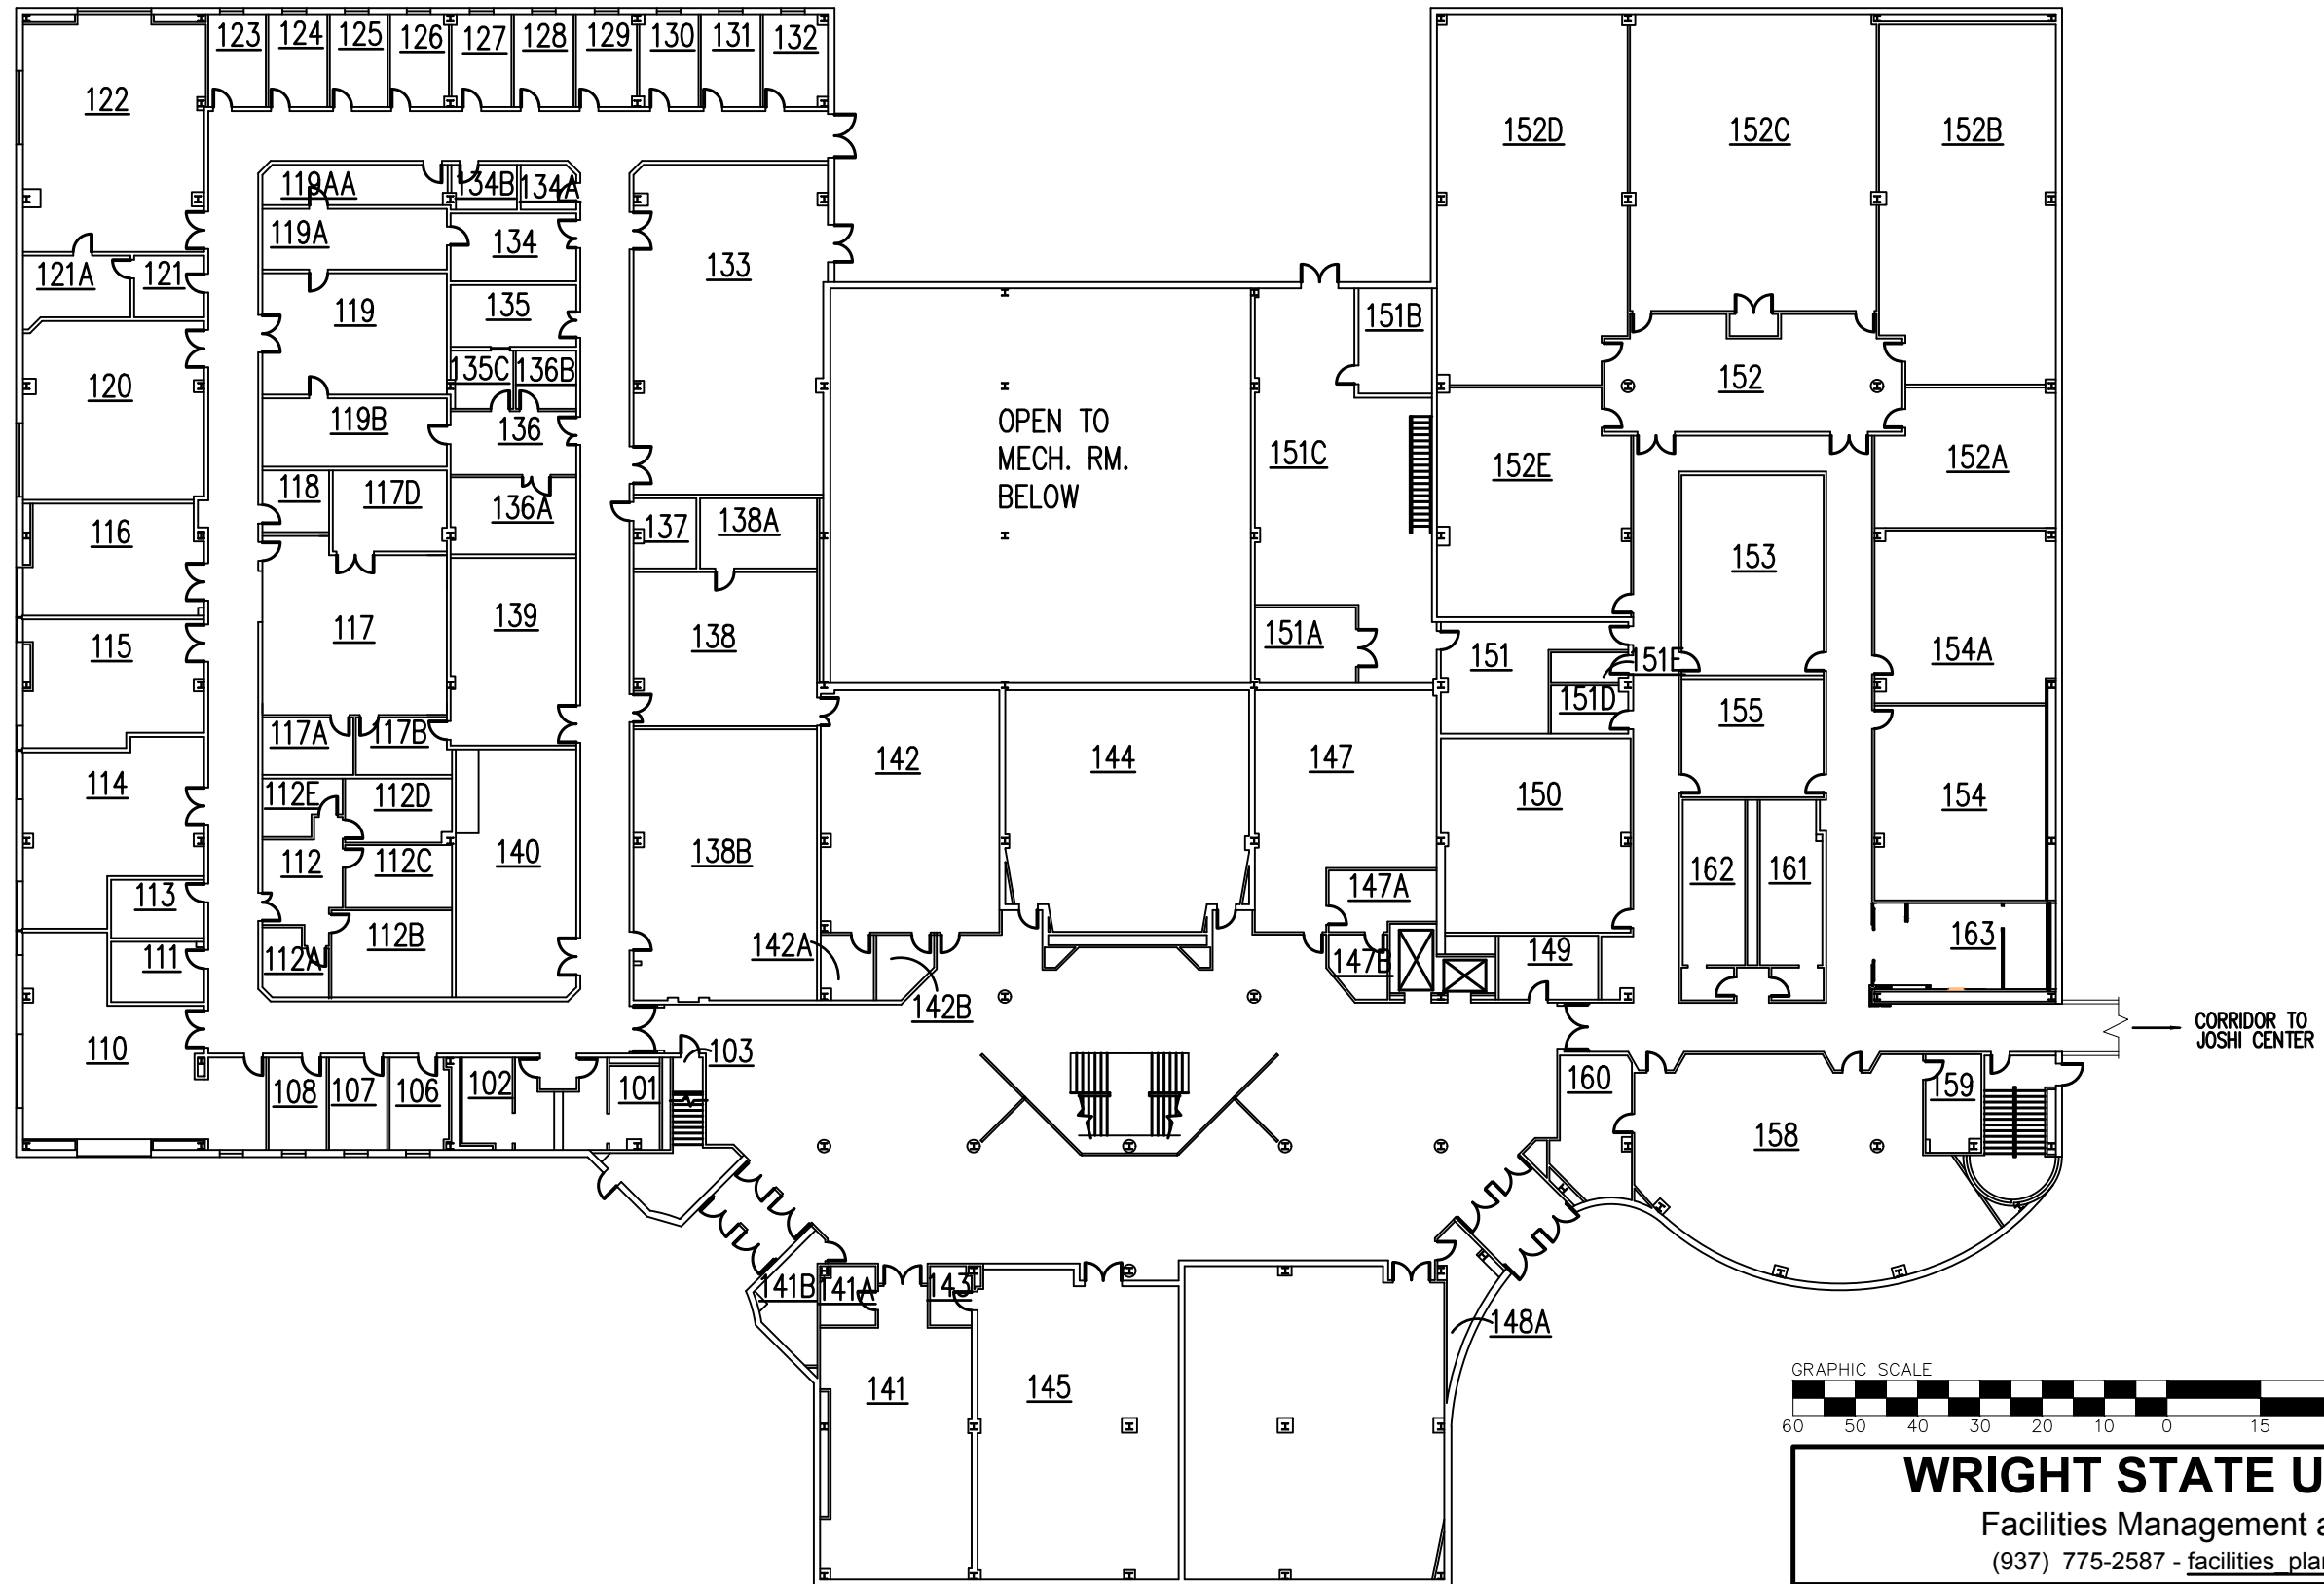



WRIGHT STATE UNIVERSITY

Facilities Management and Services
(937) 775-2587 - facilities_planning@wright.edu

RUSS ENGINEERING CENTER FLOOR PLAN - FIRST FLOOR RC - 0123

BY	DATE	SCALE	SEQUENCE	DWG#	REVISION
D. KENDRICK	10/02/2012	1"=30'	2 / 6	2875	6/2/2017

R:\fpm-restricted\T2-WSU-Floor-Plans\Russ_Engineering\Russ_Engineering-1.dwg

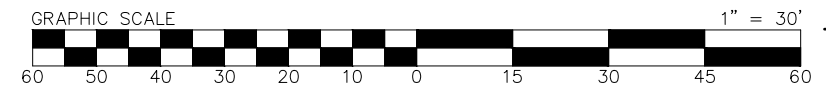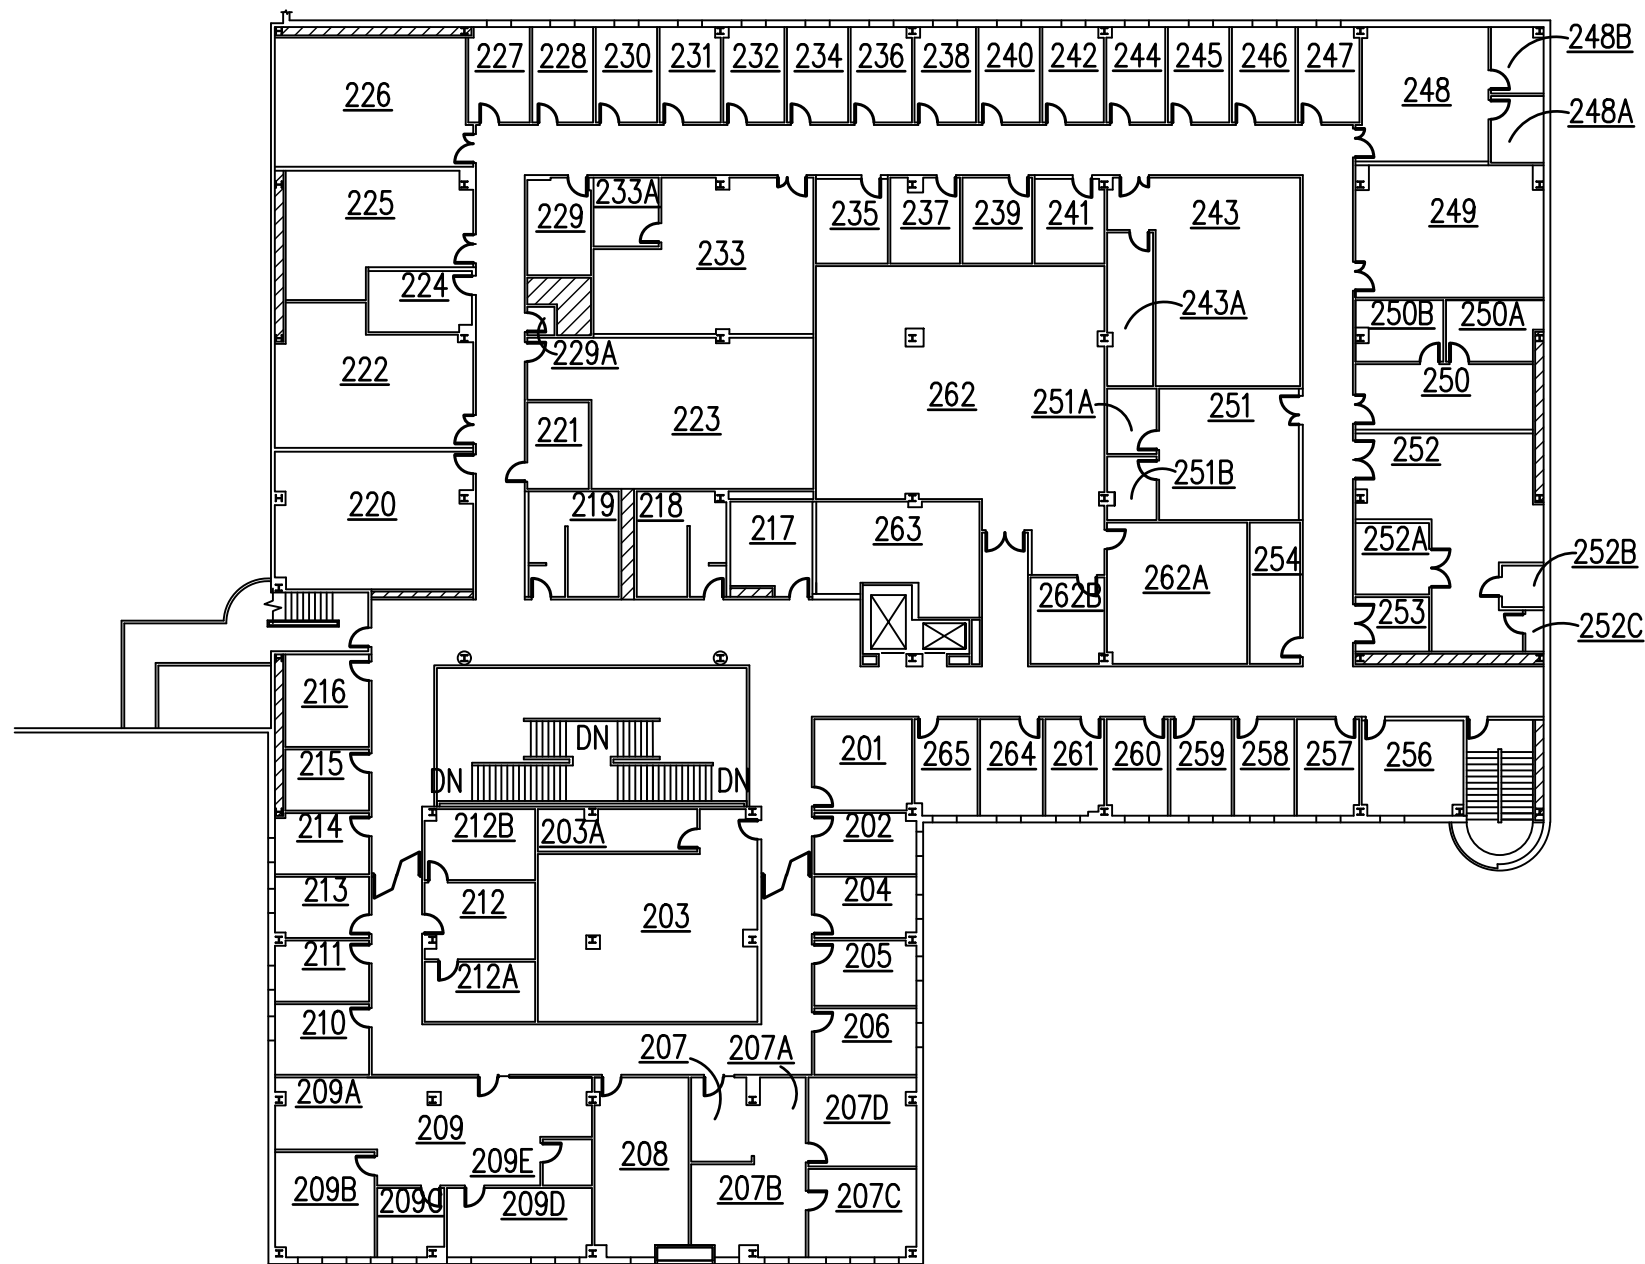


WRIGHT STATE UNIVERSITY

Facilities Management and Services
(937) 775-2587 - facilities_planning@wright.edu

RUSS ENGINEERING CENTER FLOOR PLAN - SECOND FLOOR RC - 0123

BY	DATE	SCALE	SEQUENCE	DWG#	REVISION
A. PULLIAM	11/04/1992	1"=30'	3 / 6	2875	4/4/2017

R:\fpm-restricted\T2-WSU-Floor-Plans\Russ_Engineering\Russ_Engineering-2.dwg

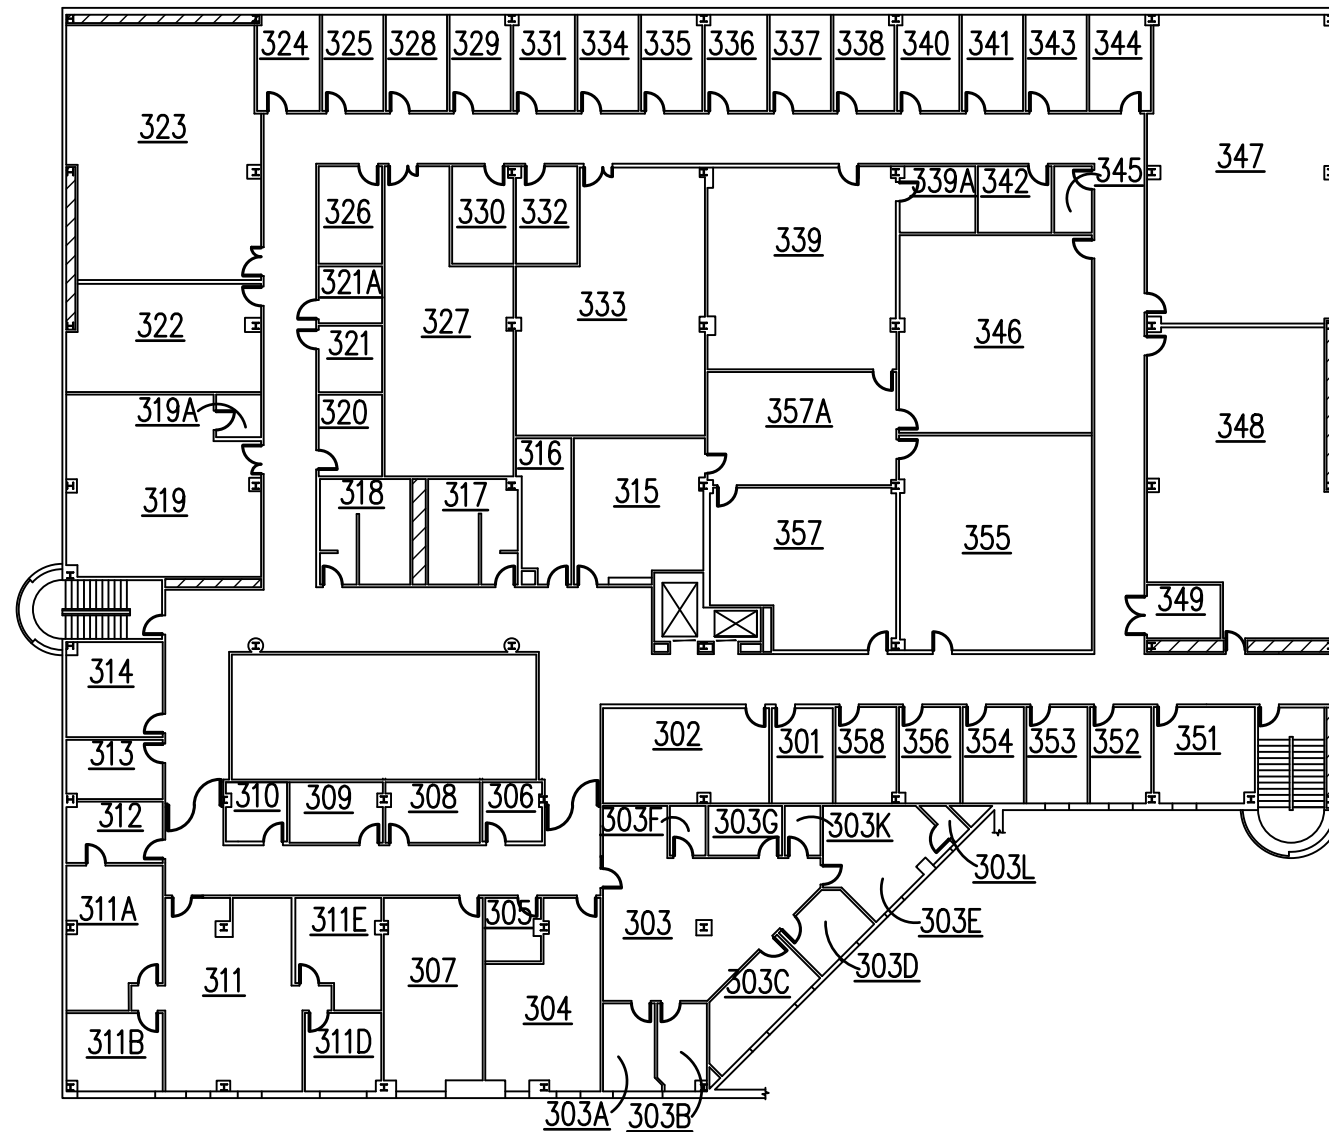


WRIGHT STATE UNIVERSITY

Facilities Management and Services
(937) 775-2587 - facilities_planning@wright.edu

RUSS ENGINEERING CENTER FLOOR PLAN - THIRD FLOOR RC - 0123

BY	DATE	SCALE	SEQUENCE	DWG#	REVISION
M. MALESKO	7/26/1993	1"=30'	4 / 6	2875	4/4/2017

R:\fpm-restricted\T2-WSU-Floor-Plans\Russ_Engineering\Russ_Engineering-3.dwg

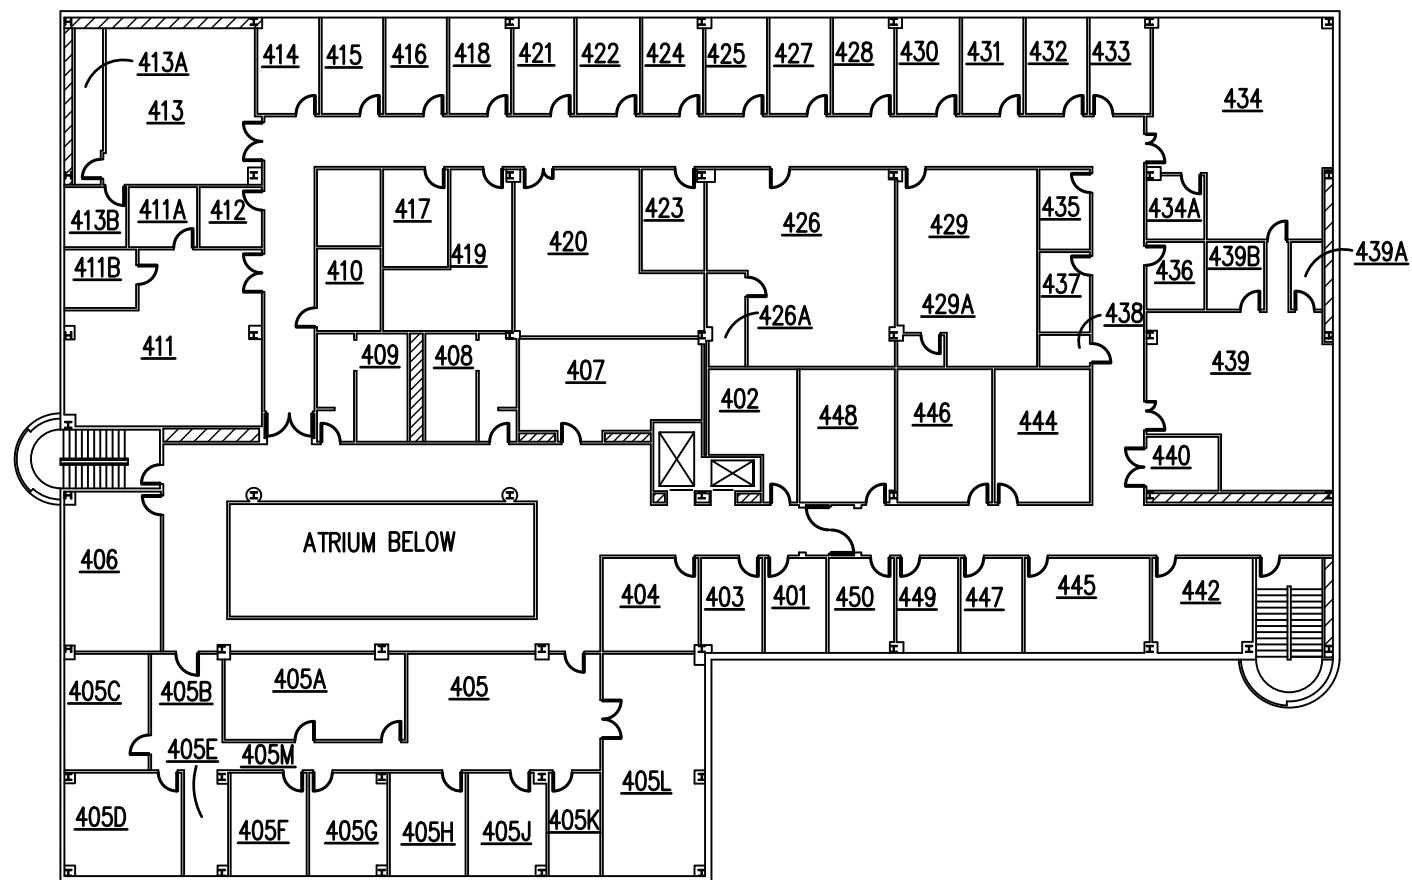

WRIGHT STATE UNIVERSITY

Facilities Management and Services



(937) 775-2587 - facilities_planning@wright.edu

RUSS ENGINEERING CENTER FLOOR PLAN - FOURTH FLOOR

RC - 0123

BY	DATE	SCALE	SEQUENCE	DWG#	REVISION
A. PULLIAM	6/10/1994	1"=30'	5 / 6	2875	9/21/2017

R:\fpm-restricted\T2-WSU-Floor-Plans\Russ_Engineering\Russ_Engineering-4.dwg

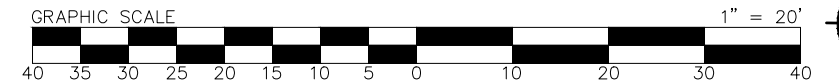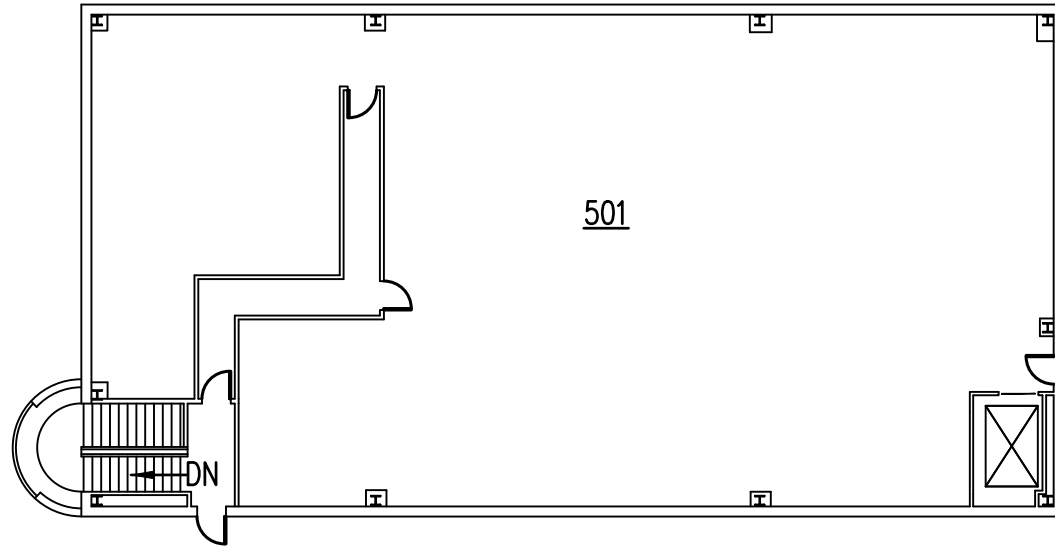

WRIGHT STATE UNIVERSITY

Facilities Management and Services
(937) 775-2587 - facilities_planning@wright.edu

RUSS ENGINEERING CENTER FLOOR PLAN - FIFTH FLOOR RC - 0123

BY	DATE	SCALE	SEQUENCE	DWG#	REVISION
B. ALBERS	8/27/1993	1"=20'	6 / 6	2875	4/4/2017

R:\fpm-restricted\T2-WSU-Floor-Plans\Russ_Engineering\Russ_Engineering-5.dwg