



WRIGHT STATE UNIVERSITY

Facilities Management and Services
(937) 775-2587 - facilities_planning@wright.edu

JOSHI RESEARCH CENTER FLOOR PLAN - FIRST FLOOR RC - 0125

BY	DATE	SCALE	SEQUENCE	DWG#	REVISION
K. SCHAFER	06/28/2005	1"=20'	1 / 4	3560	3/29/2017

R:\fpm-restricted\T2-WSU-Floor-Plans\Joshi Center - Russ Expansion\Joshi-1.dwg

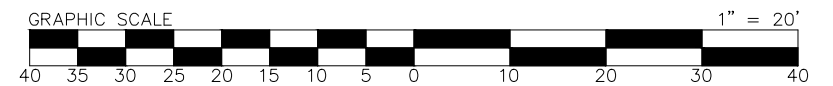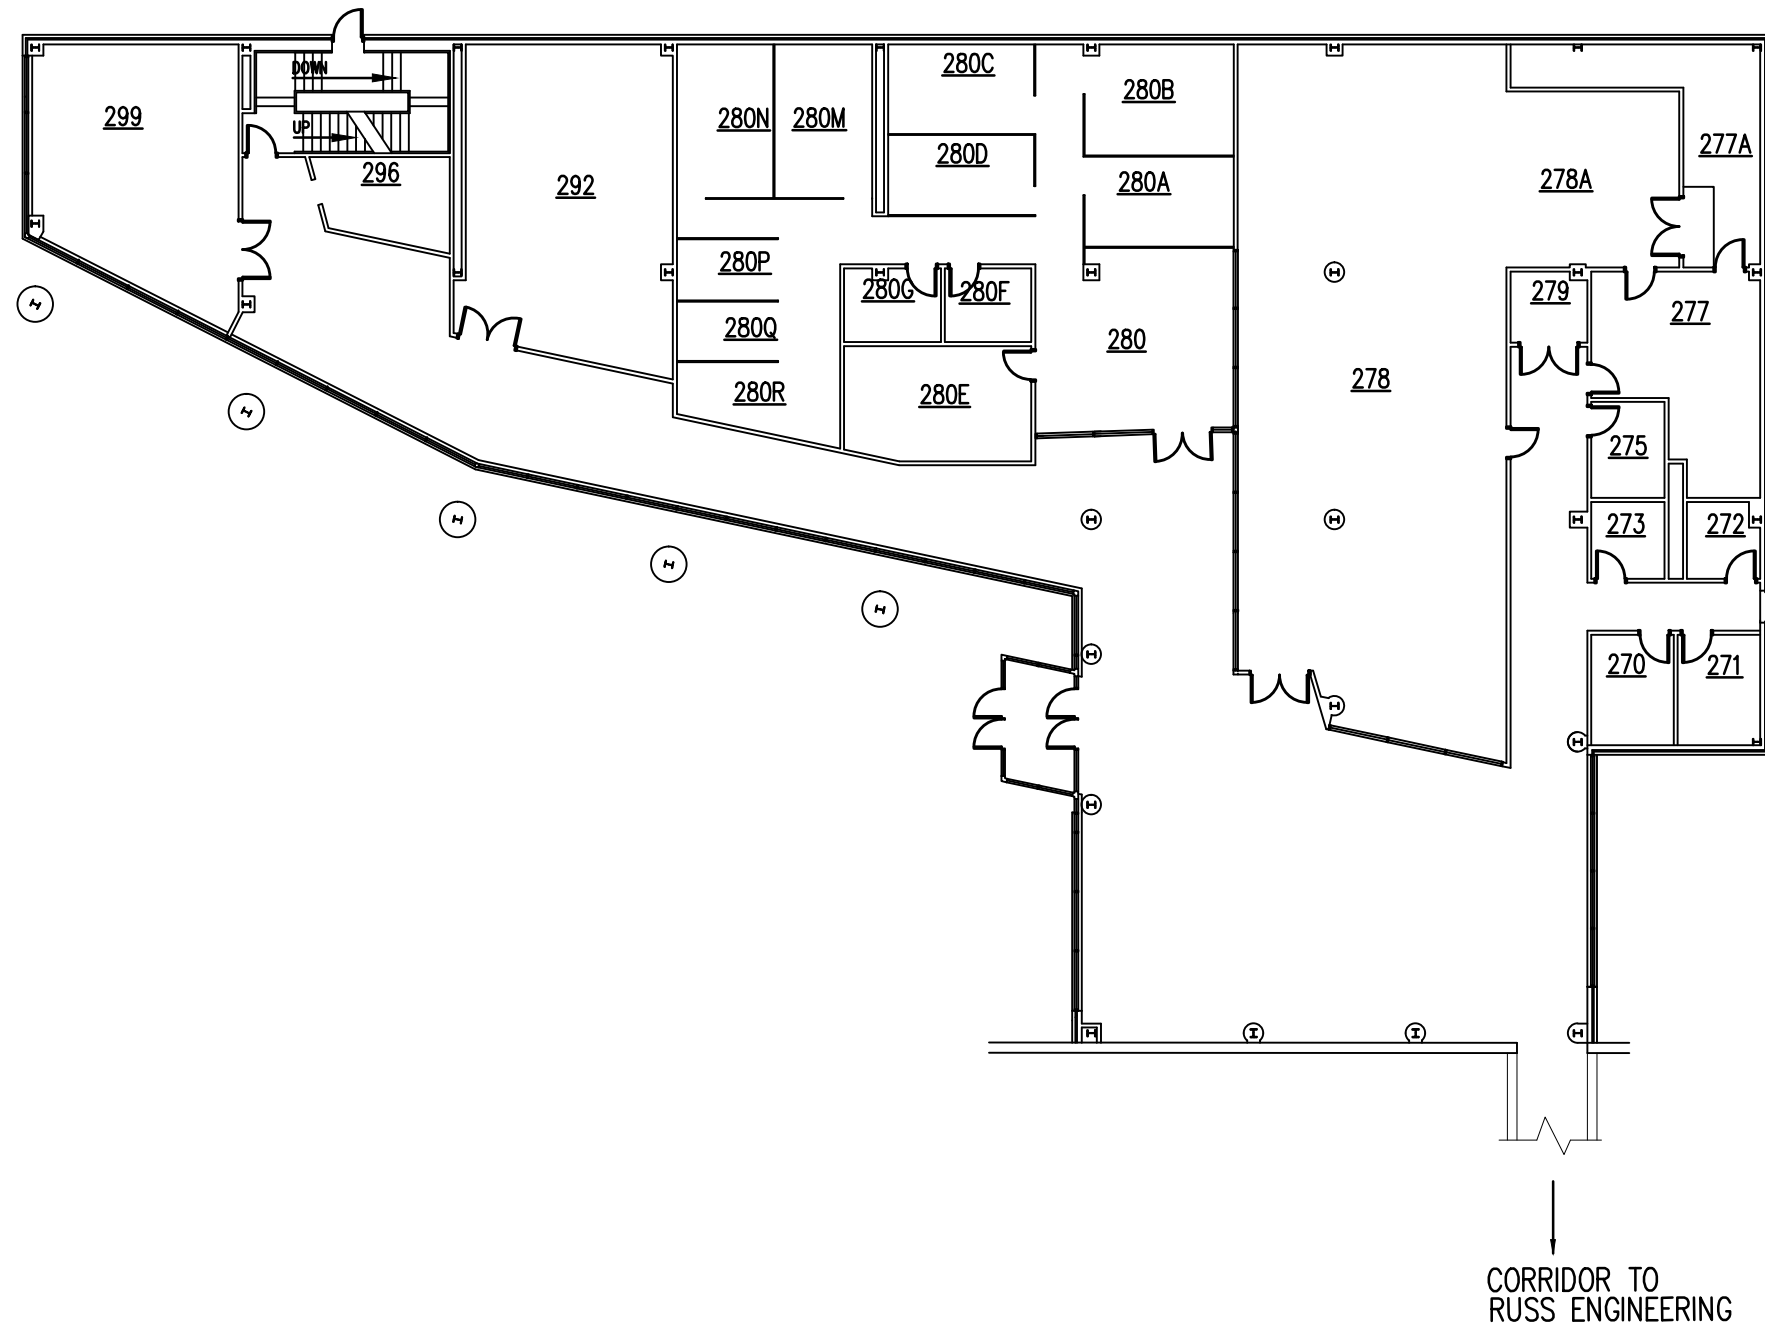



WRIGHT STATE UNIVERSITY

Facilities Management and Services
(937) 775-2587 - facilities_planning@wright.edu

JOSHI RESEARCH CENTER FLOOR PLAN - SECOND FLOOR RC - 0125

BY	DATE	SCALE	SEQUENCE	DWG#	REVISION
K. SCHAFER	06/28/2005	1"=20'	2 / 4	3560	3/29/2017

R:\fpm-restricted\T2-WSU-Floor-Plans\Joshi Center - Russ Expansion\Joshi-2.dwg

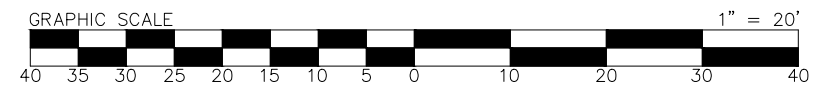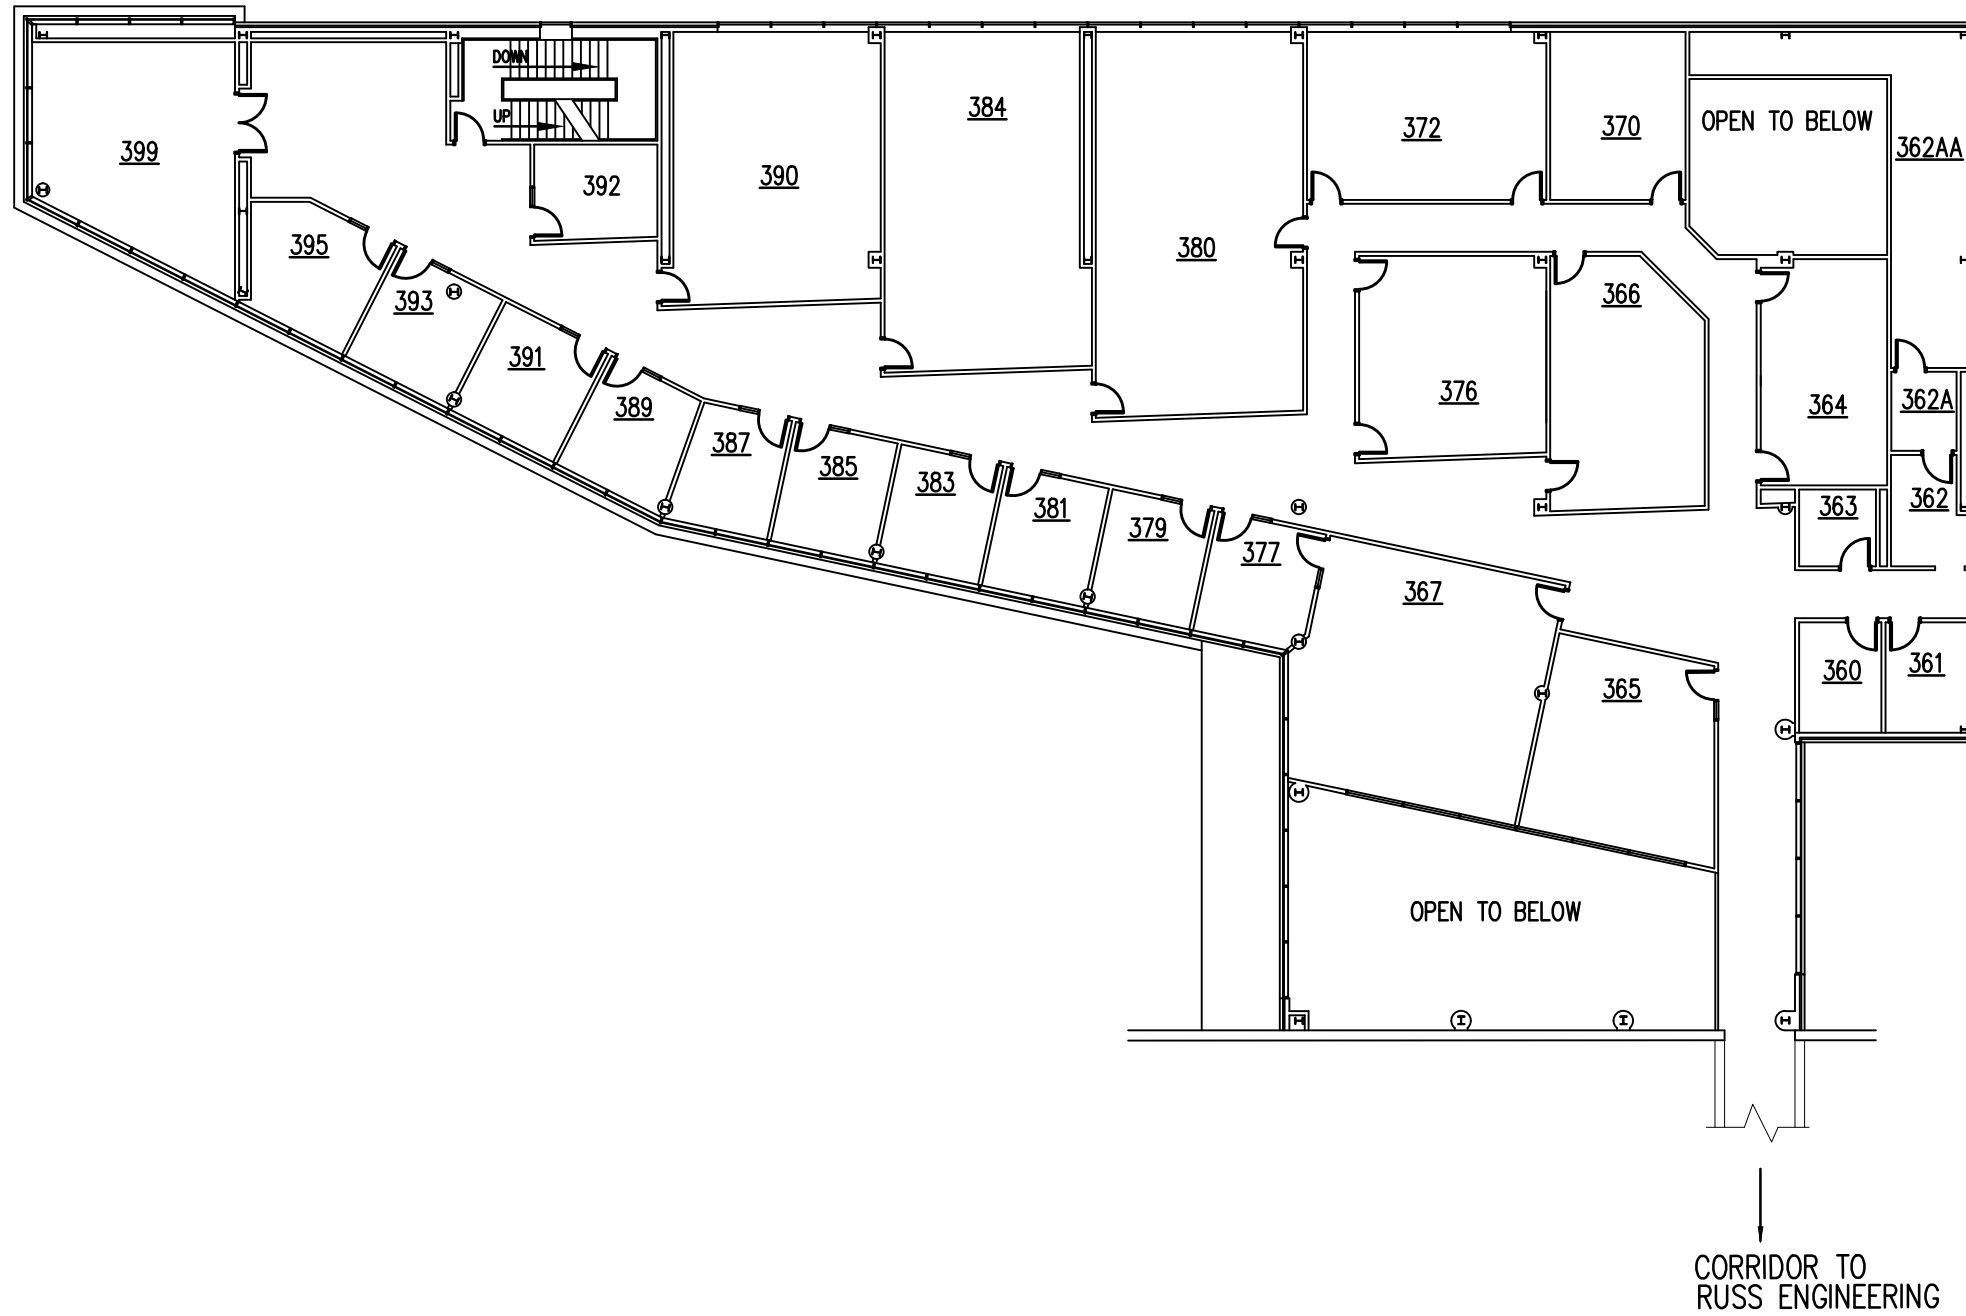



WRIGHT STATE UNIVERSITY

Facilities Management and Services
(937) 775-2587 - facilities_planning@wright.edu

JOSHI RESEARCH CENTER FLOOR PLAN - THIRD FLOOR RC - 0125

BY	DATE	SCALE	SEQUENCE	DWG#	REVISION
K. SCHAFER	06/28/2005	1"=20'	3 / 4	3560	4/5/2017

R:\fpm-restricted\T2-WSU-Floor-Plans\Joshi_Center - Russ Expansion\Joshi-3.dwg

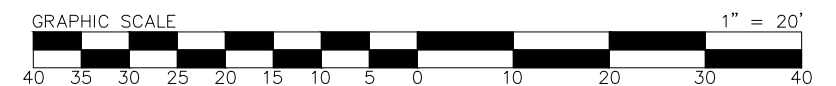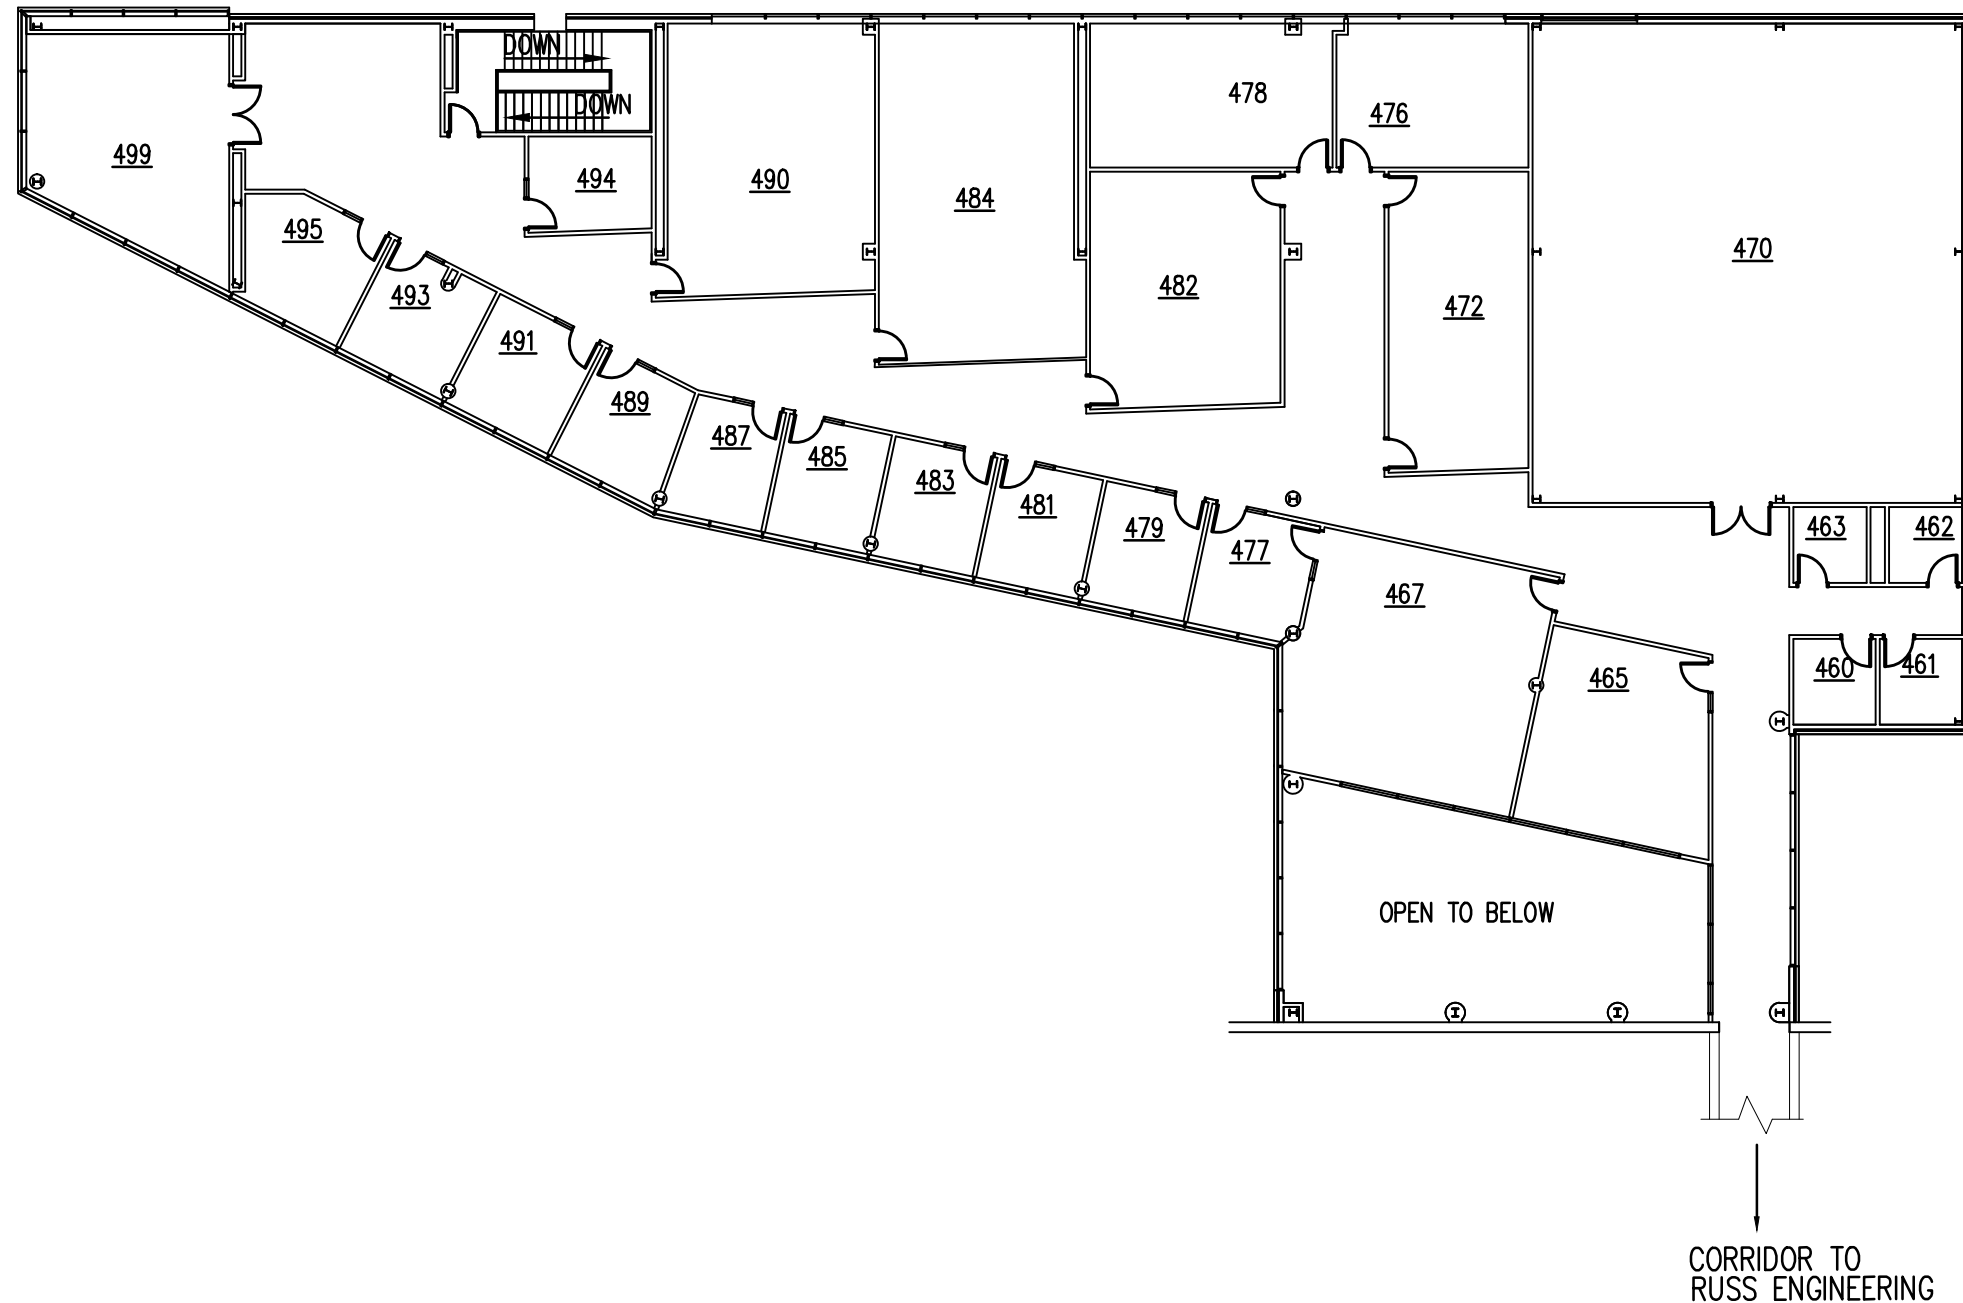

WRIGHT STATE UNIVERSITY

Facilities Management and Services

(937) 775-2587 - facilities_planning@wright.edu

JOSHI RESEARCH CENTER FLOOR PLAN - FOURTH FLOOR RC - 0125

BY	DATE	SCALE	SEQUENCE	DWG#	REVISION
K. SCHAFER	06/28/2005	1"=20'	4 / 4	3560	3/29/2017

R:\fpm-restricted\T2-WSU-Floor-Plans\Joshi Center - Russ Expansion\Joshi-4.dwg