

WRIGHT STATE UNIVERSITY

Facilities Management and Services

(937) 775-2587 - facilities_planning@wright.edu





ALLYN HALL FLOOR PLAN

BASEMENT FLOOR





AL - 0001

BY	DATE	SCALE	SEQUENCE	DWG#	REVISION
D. KENDRICK	7/21/2011	1"=30'	1 / 12	3368	4/5/2017

R:\fpm-restricted\T2-WSU-Floor-Plans\Allyn Hall\Allyn Hall-0 Combined.dwg

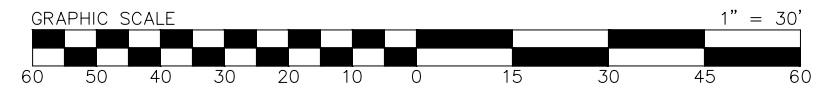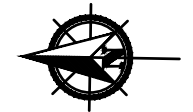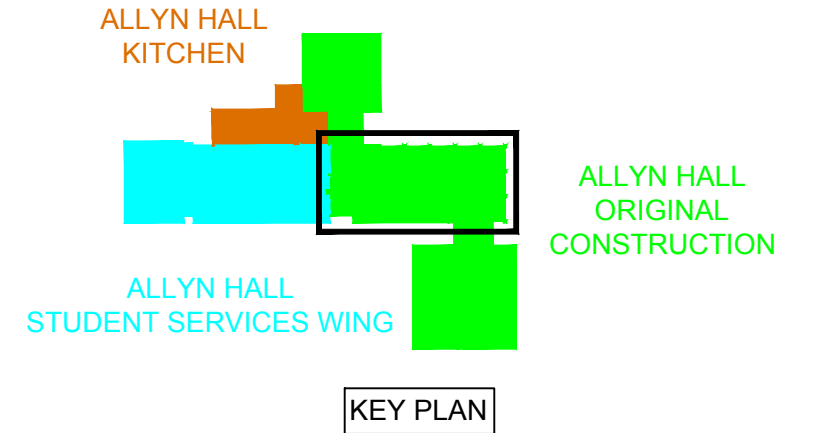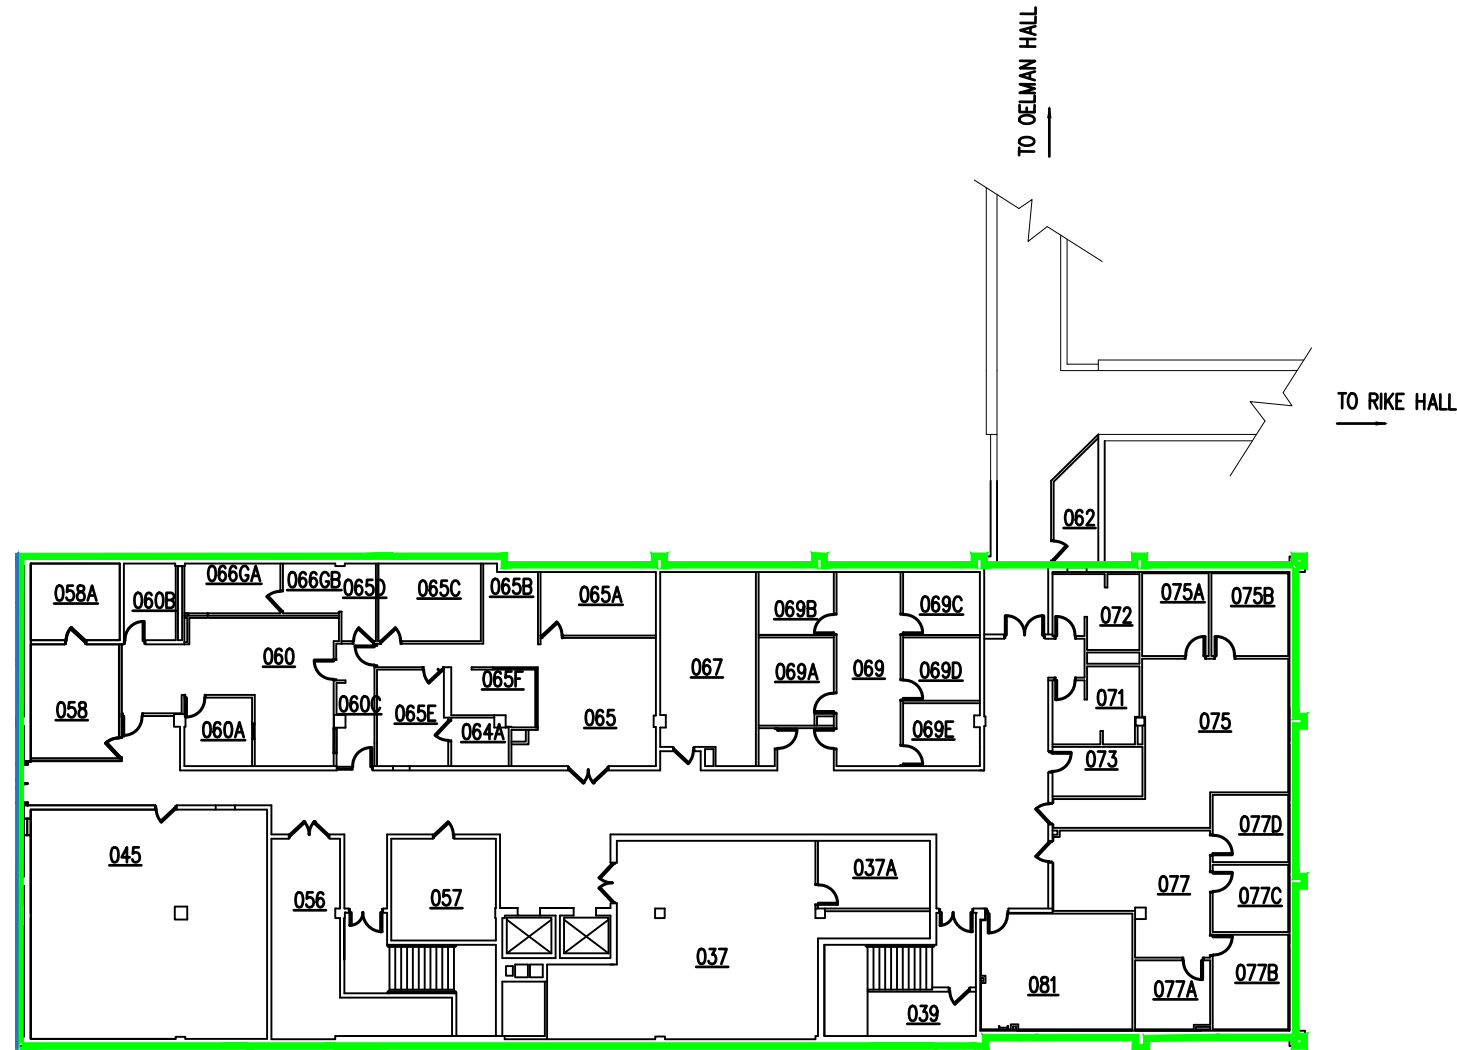

WRIGHT STATE UNIVERSITY					
Facilities Management and Services					
(937) 775-2587 - facilities_planning@wright.edu					
ALLYN HALL FLOOR PLAN					
BASEMENT - ORIGINAL CONSTRUCTION					
AL - 0001					
BY	DATE	SCALE	SEQUENCE	DWG#	REVISION
D. KENDRICK	7/21/2011	1"=30'	2 / 12	3368	4/5/2017

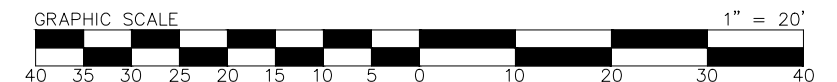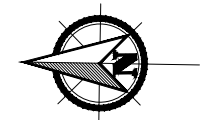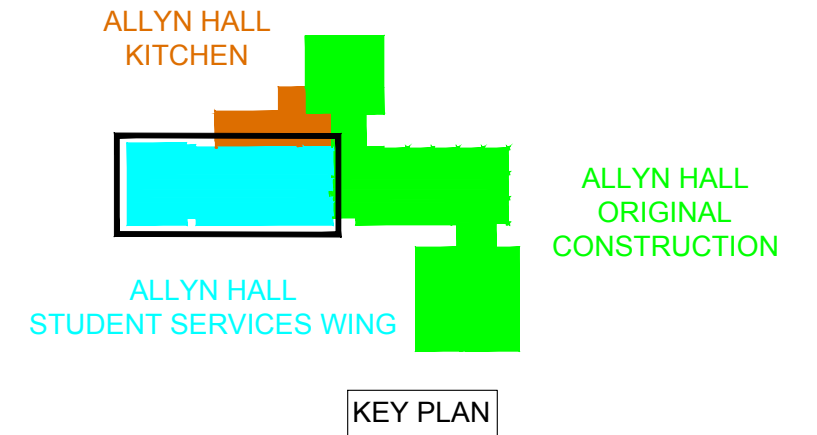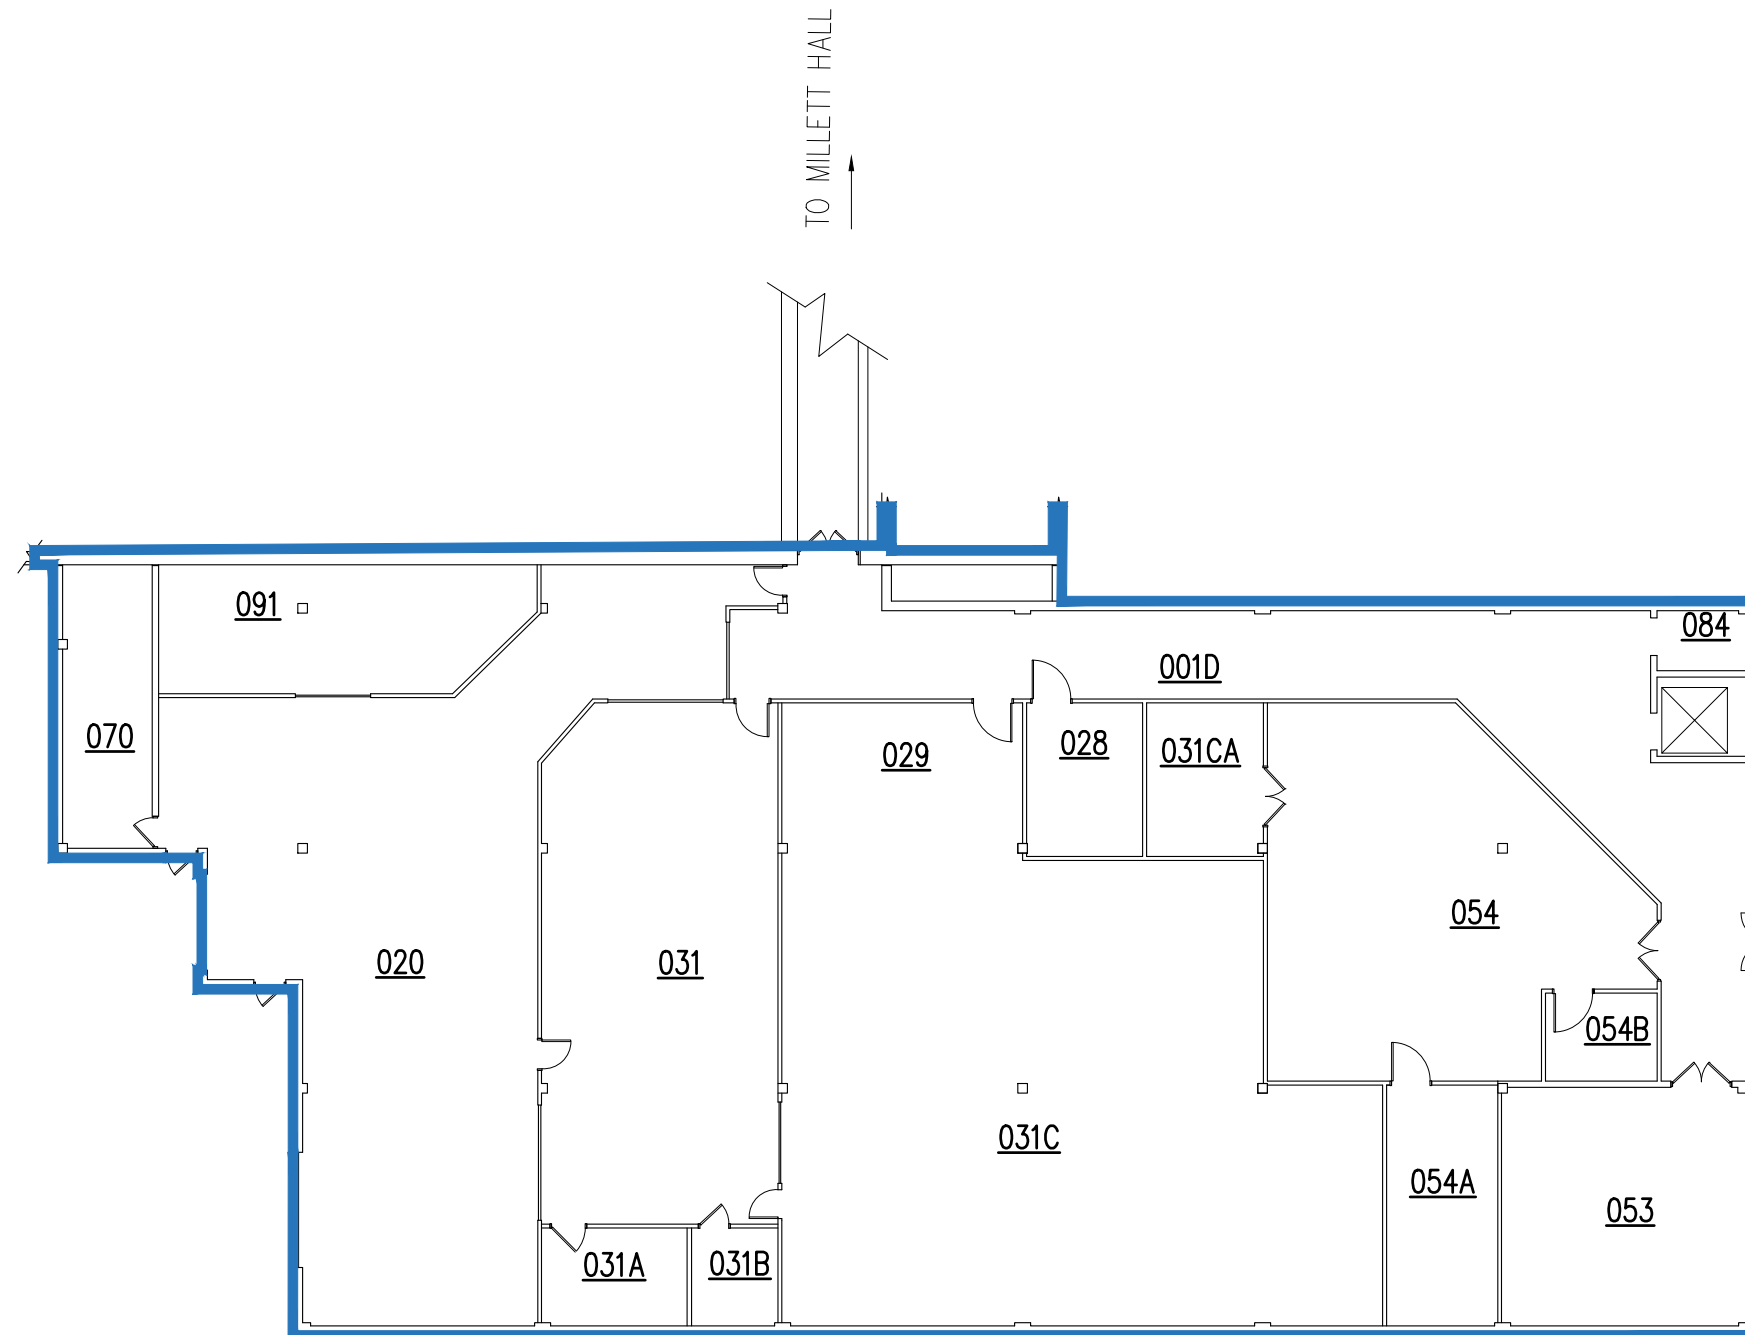

WRIGHT STATE UNIVERSITY



Facilities Management and Services

(937) 775-2587 - facilities_planning@wright.edu



ALLYN HALL FLOOR PLAN BASEMENT - RECEIVING DOCK AL - 0001

BY	DATE	SCALE	SEQUENCE	DWG#	REVISION
D. KENDRICK	7/21/2011	1"=20'	3 / 12	3368	4/5/2017

R: \fpm-restricted\T2-WSU-Floor-Plans\Allyn Hall\Allyn Hall-0 Combined.dwg

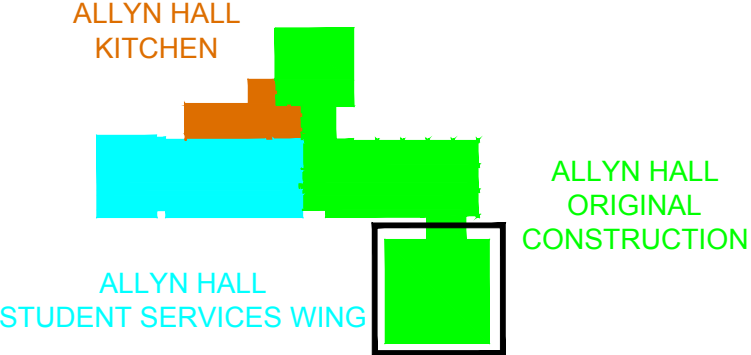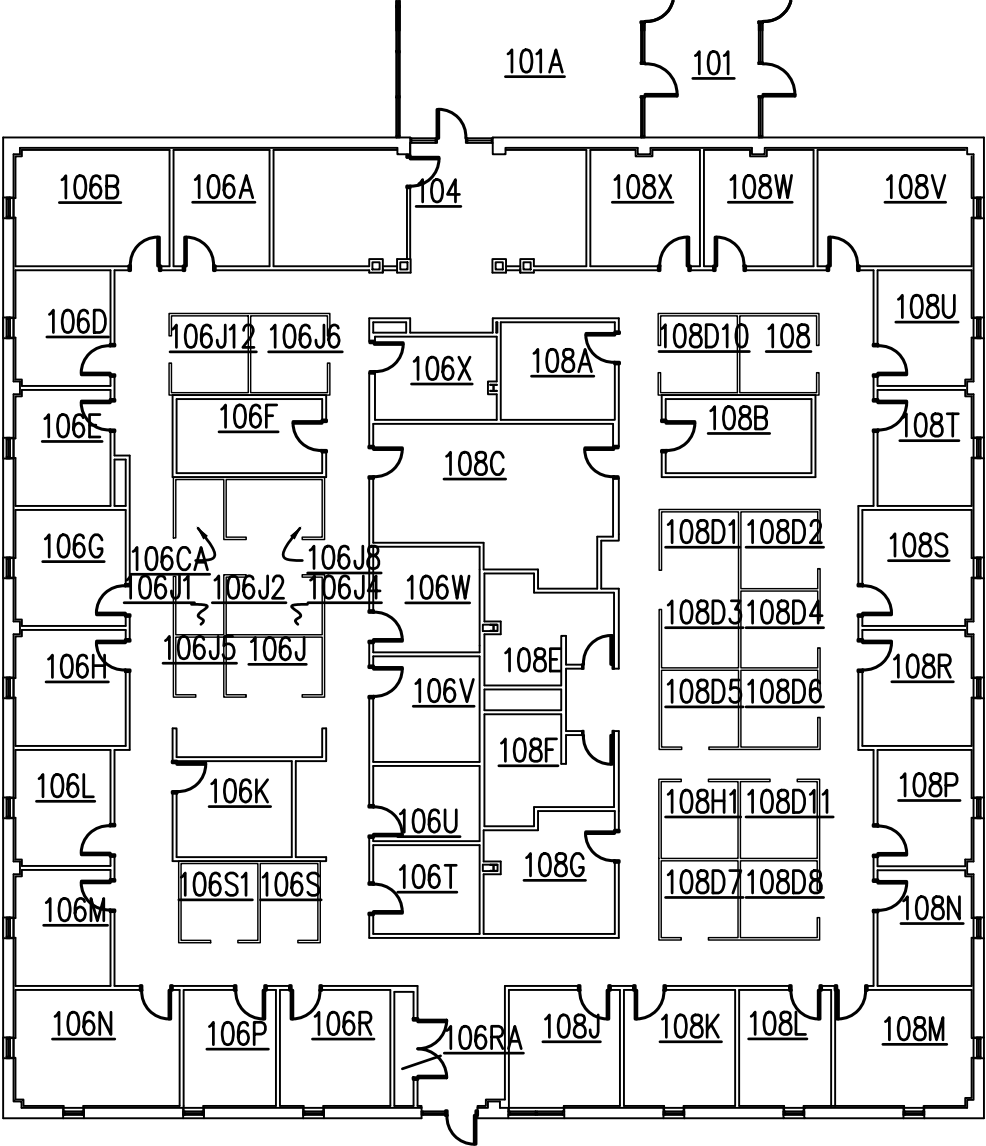

KEY PLAN


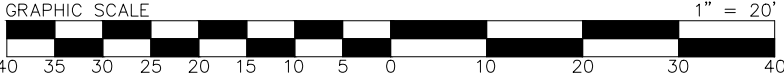
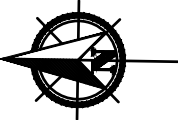


WRIGHT STATE UNIVERSITY

Facilities Management and Services
(937) 775-2587 - facilities_planning@wright.edu

ALLYN HALL FLOOR PLAN
FIRST FLOOR - WEST
AL - 0001

BY	DATE	SCALE	SEQUENCE	DWG#	REVISION
D. KENDRICK	10/09/2000	1"=20'	5 / 12	3368	6/8/2017

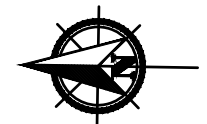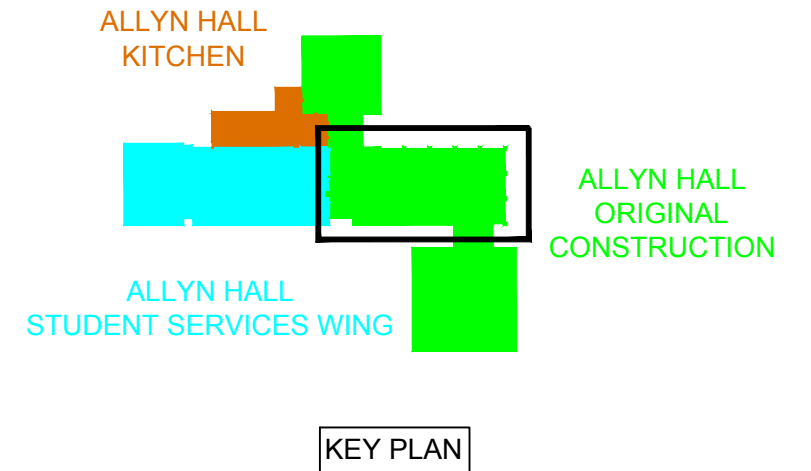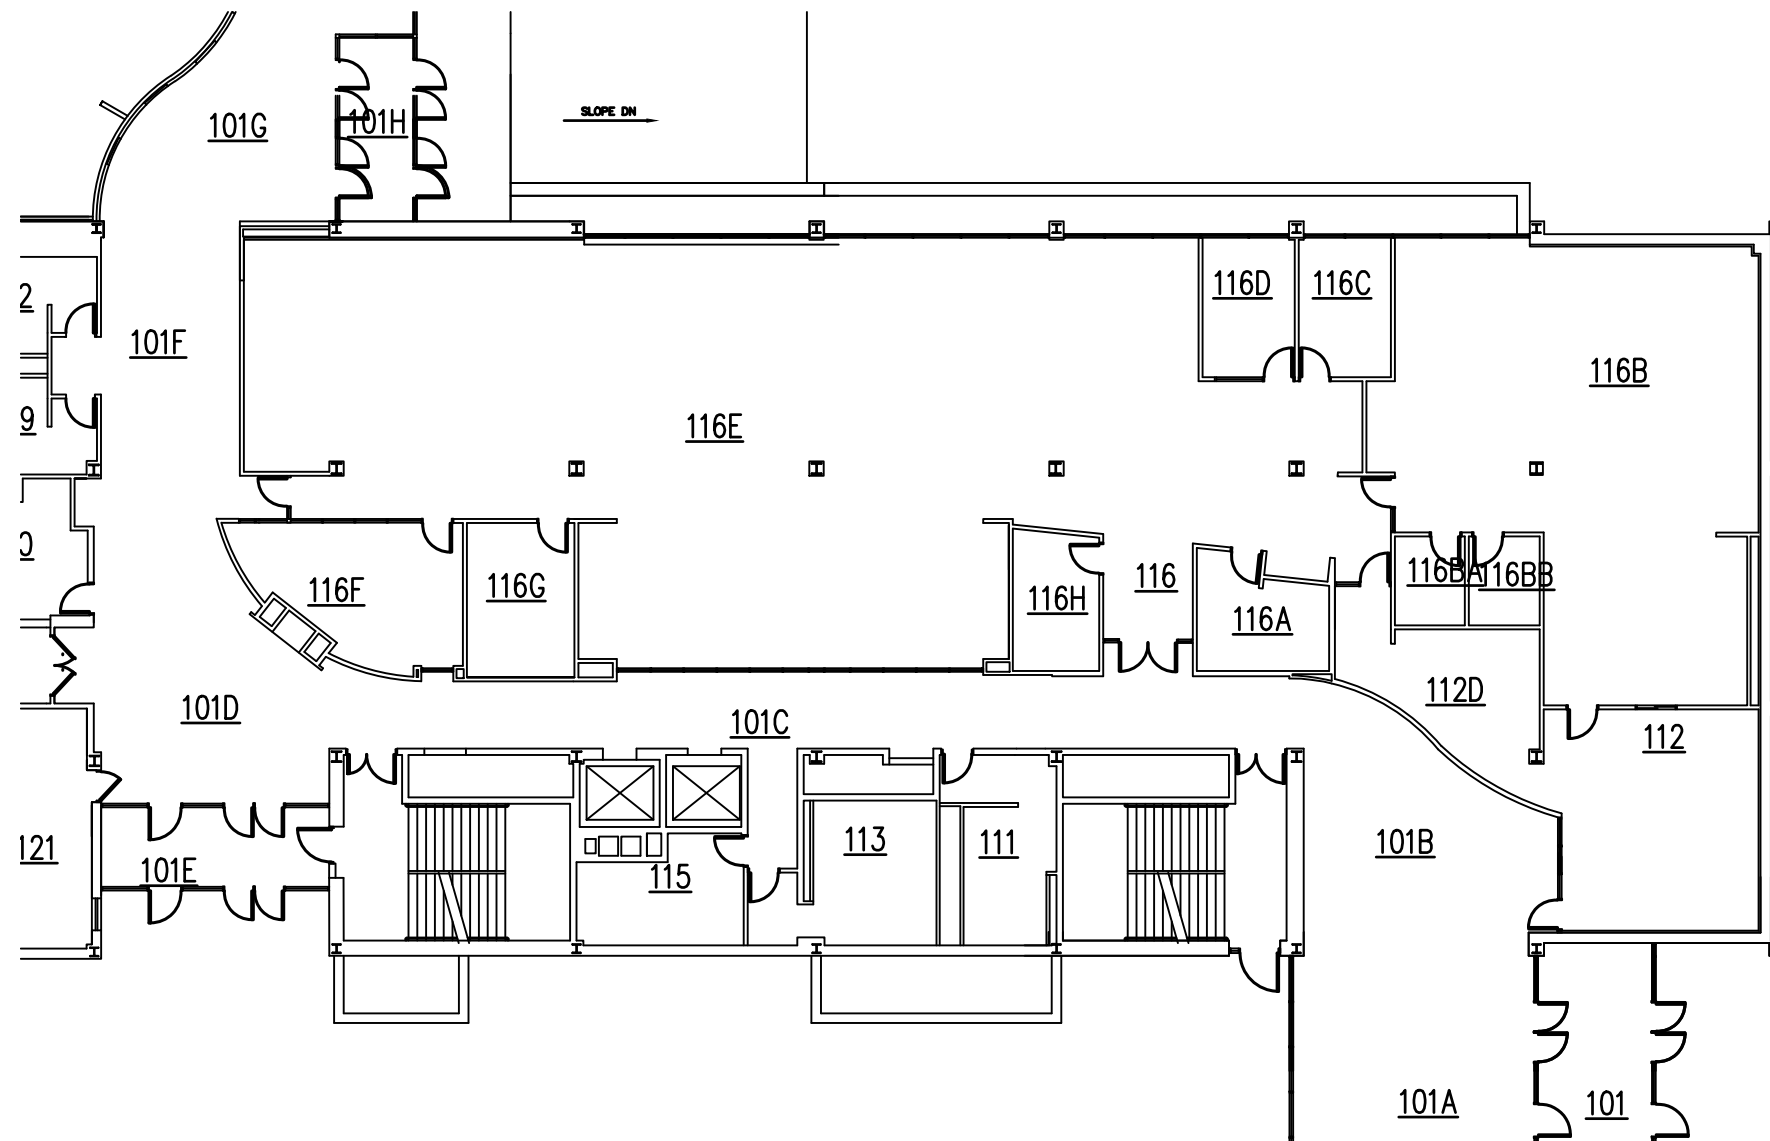

WRIGHT STATE UNIVERSITY


Facilities Management and Services

(937) 775-2587 - facilities_planning@wright.edu



ALLYN HALL FLOOR PLAN FIRST FLOOR - SOUTH AL - 0001

BY	DATE	SCALE	SEQUENCE	DWG#	REVISION
D. KENDRICK	10/09/2000	1"=20'	6 / 12	3368	6/8/2017



M:\archibus\prod\Allyn_Hall-1-SP.dwg

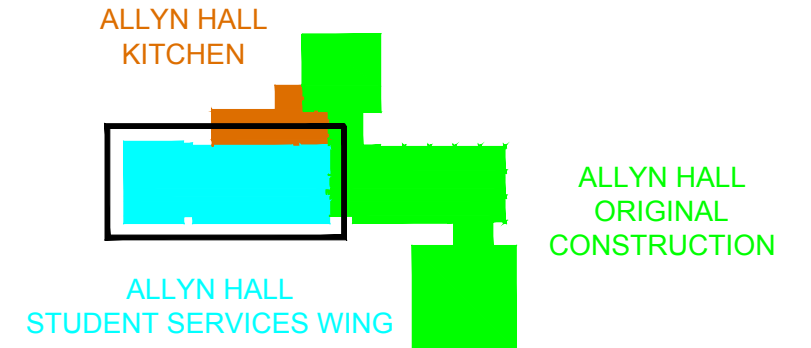


KEY PLAN

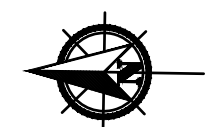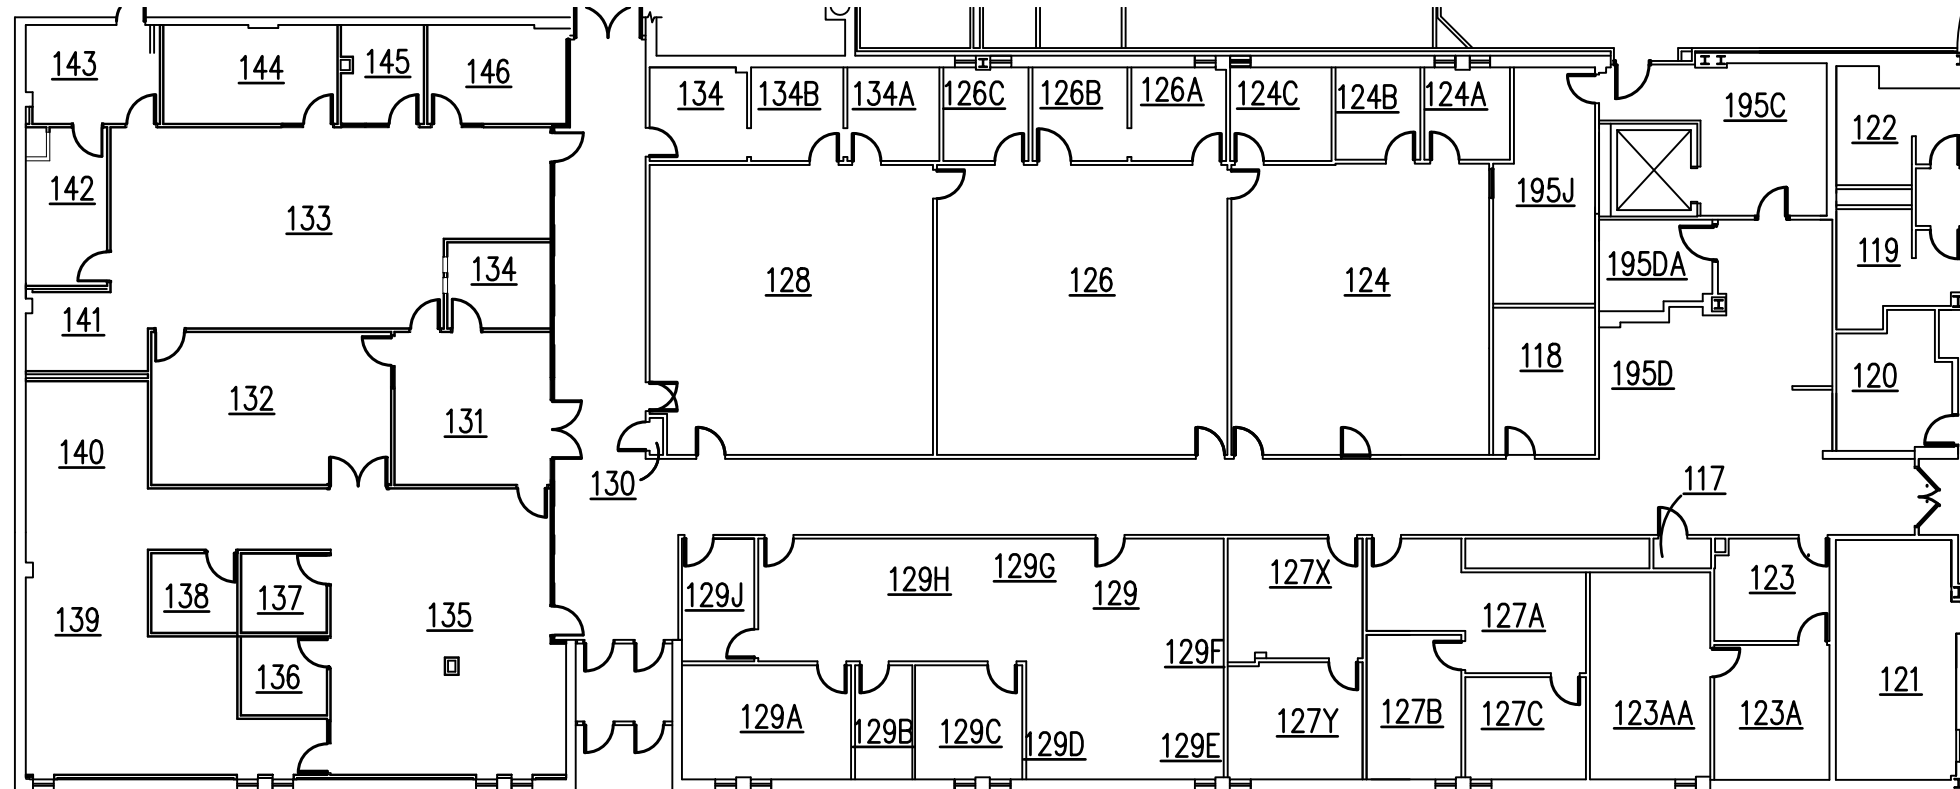

WRIGHT STATE UNIVERSITY					
Facilities Management and Services					
(937) 775-2587 - facilities_planning@wright.edu					
ALLYN HALL FLOOR PLAN					
FIRST FLOOR - STUDENT SERVICES WING					
AL - 0001					
BY	DATE	SCALE	SEQUENCE	DWG#	REVISION
D. KENDRICK	10/09/2000	1"=20'	7 / 12	3368	6/8/2017
M:\archibus\prod\Allyn_Hall-1-SP.dwg					

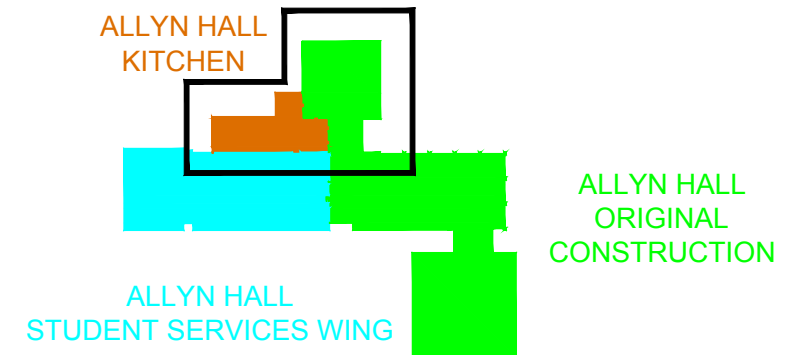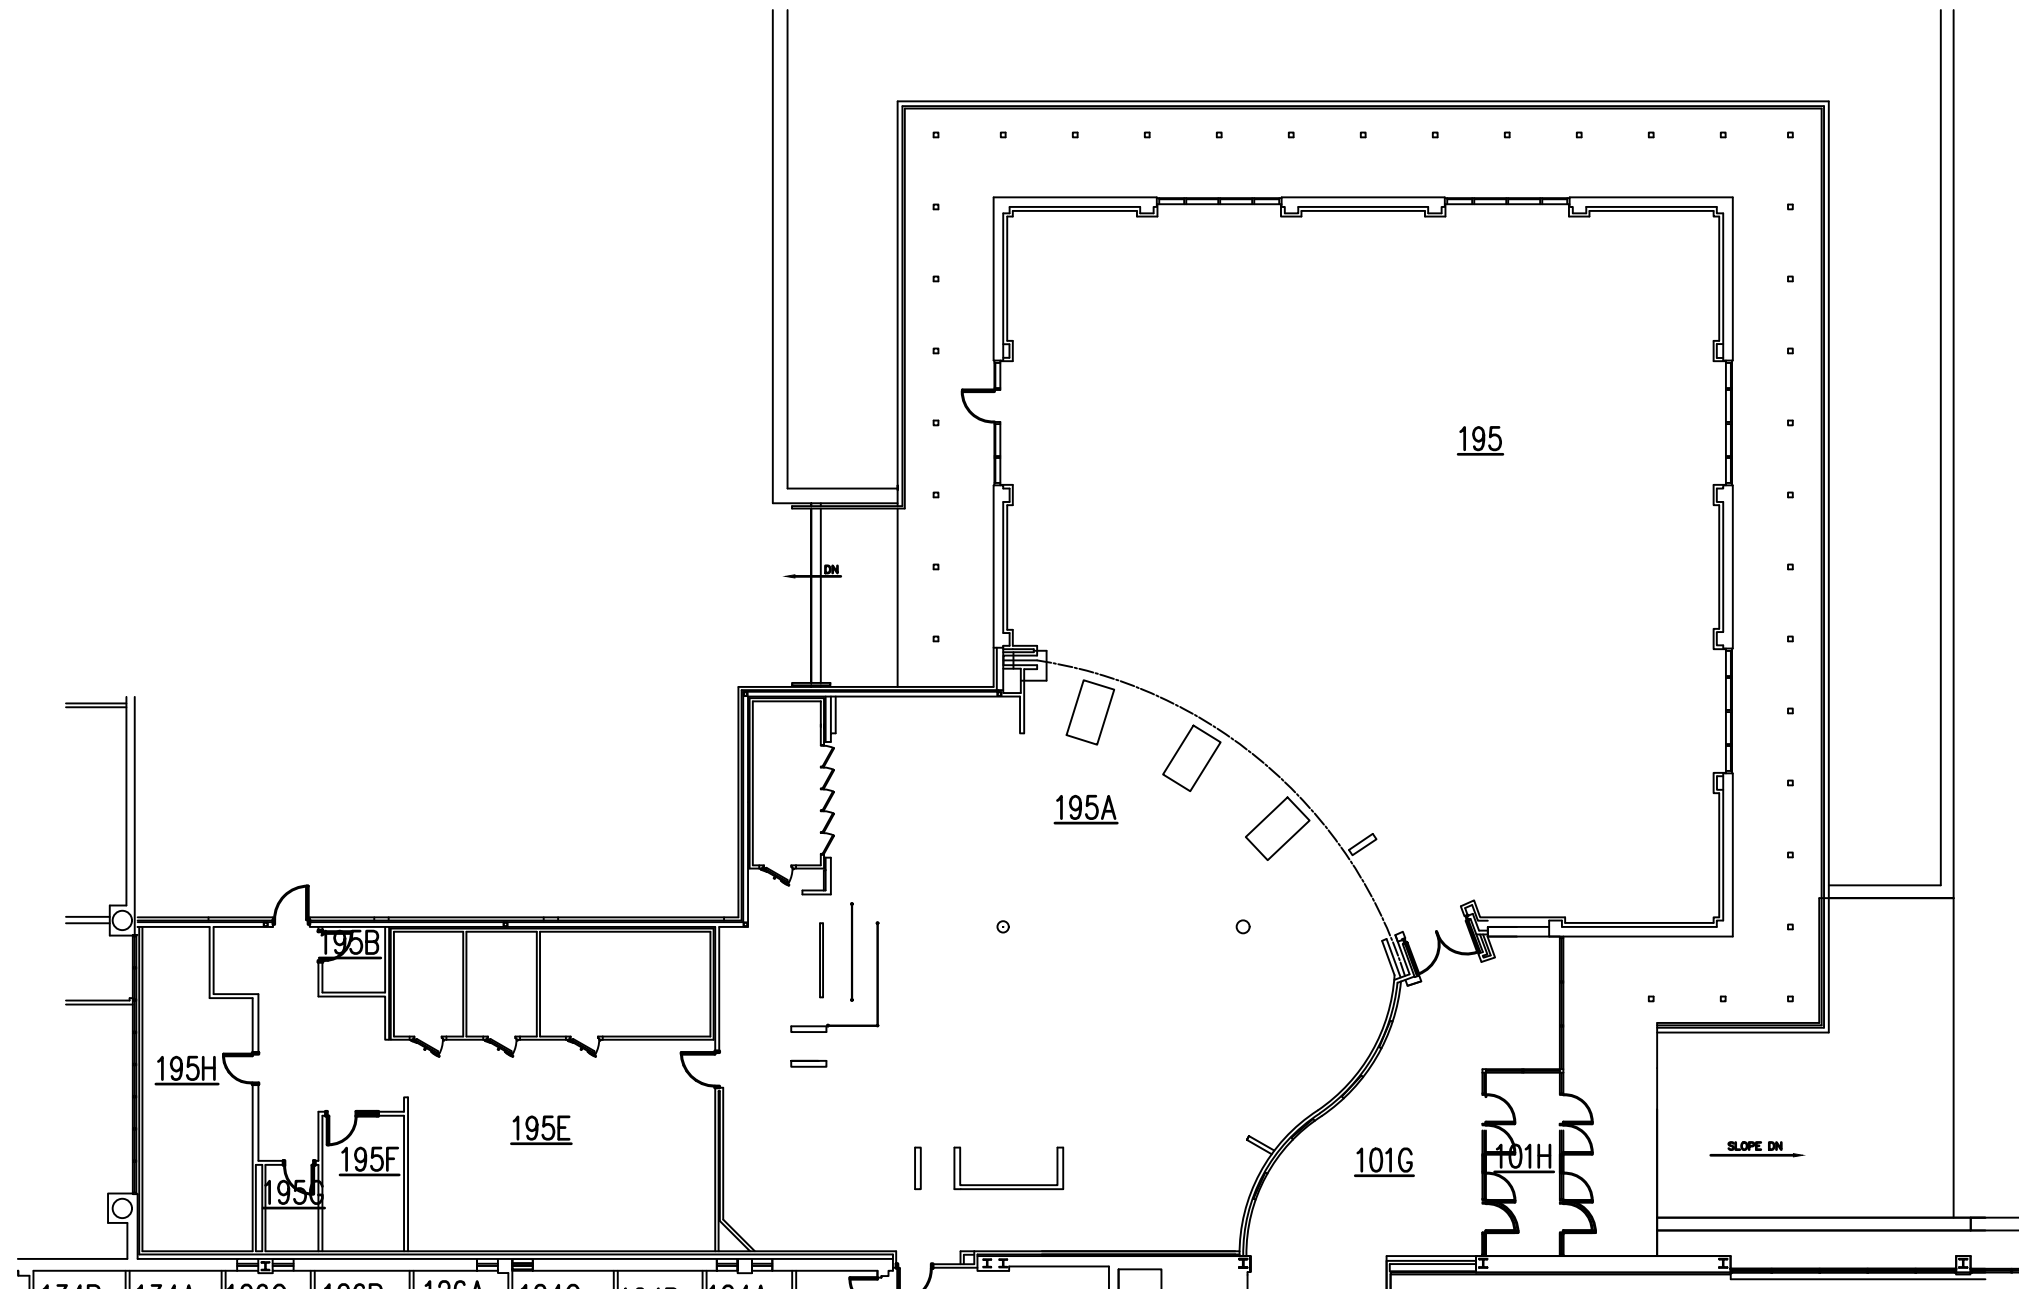

KEY PLAN

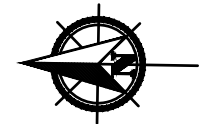

WRIGHT STATE UNIVERSITY


Facilities Management and Services

(937) 775-2587 - facilities_planning@wright.edu




ALLYN HALL FLOOR PLAN FIRST FLOOR - THE HANGAR AL - 0001

BY	DATE	SCALE	SEQUENCE	DWG#	REVISION
D. KENDRICK	10/09/2000	1"=20'	8 / 12	3368	6/8/2017



M:\archibus\prod\Allyn_Hall-1-SP.dwg

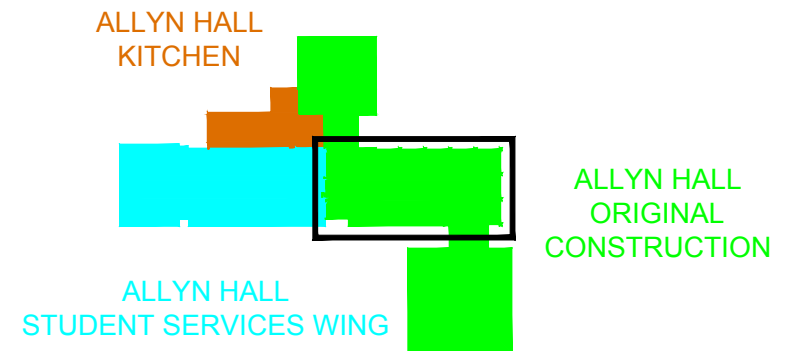

KEY PLAN

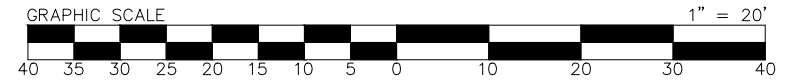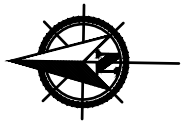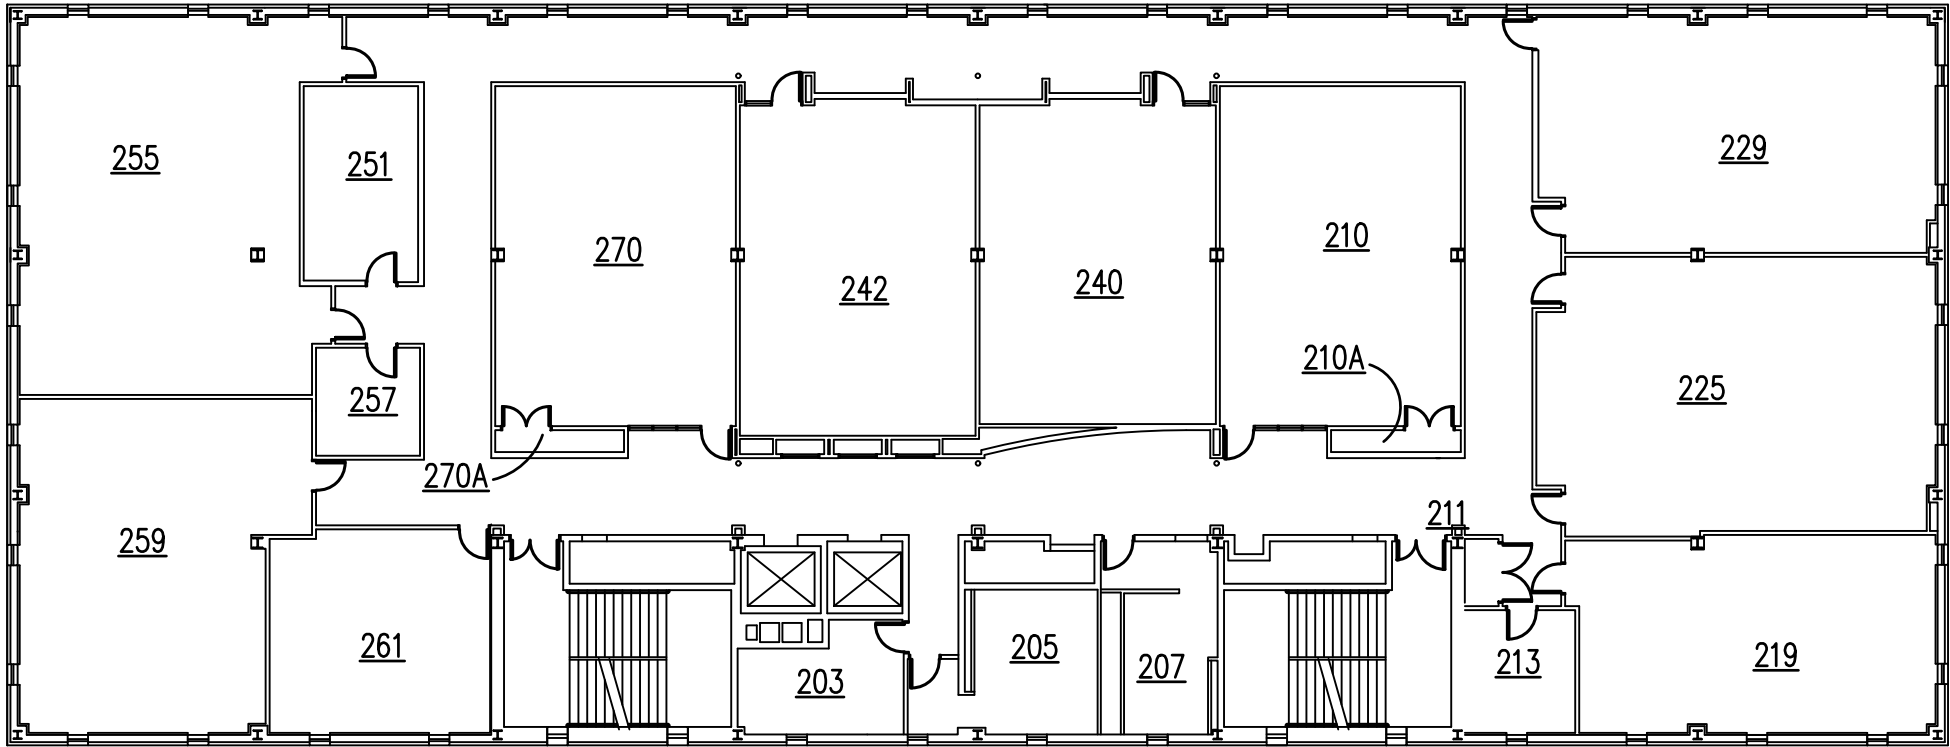





WRIGHT STATE UNIVERSITY					
Facilities Management and Services					
(937) 775-2587 - facilities_planning@wright.edu					
ALLYN HALL FLOOR PLAN					
SECOND FLOOR					
AL - 0001					
BY	DATE	SCALE	SEQUENCE	DWG#	REVISION
P. CANNON	7/11/1988	1"=20'	9 / 12	3368	6/8/2017

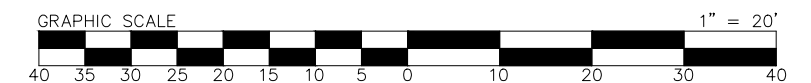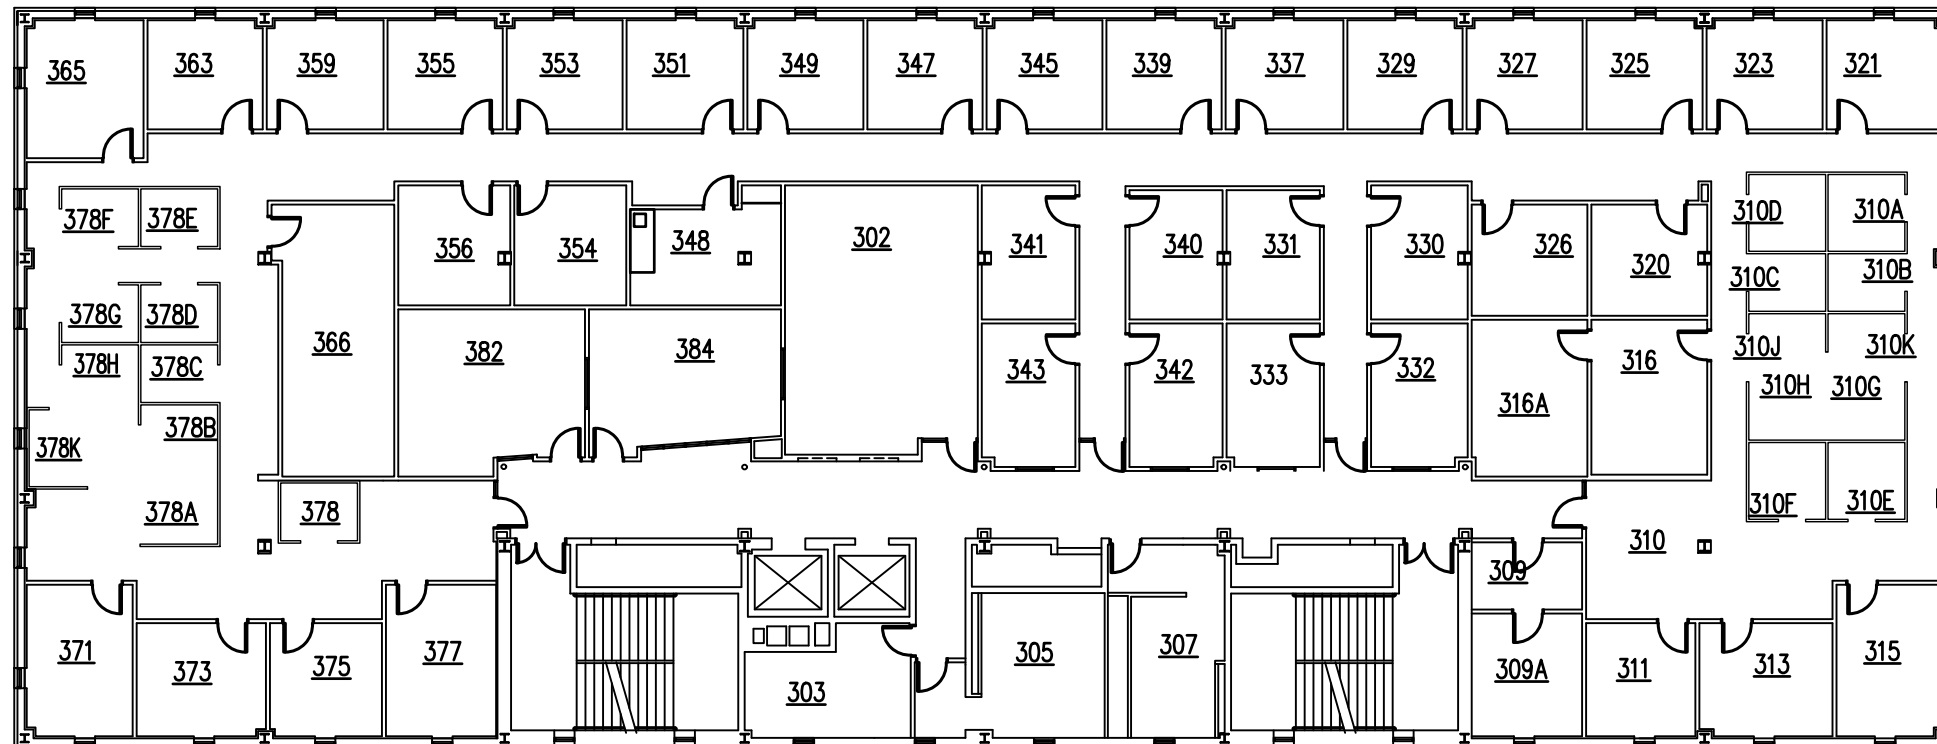

Facilities Management and Services
(937) 775-2587 - facilities_planning@wright.edu




BY	DATE	SCALE	SEQUENCE	DWG#	REVISION
P. CANNON	8/15/1988	1"=20'	10 / 12	3368	4/5/2017

R:\fpm-restricted\T2-WSU-Floor-Plans\Alyn Hall\Alyn Hall-3.dwg

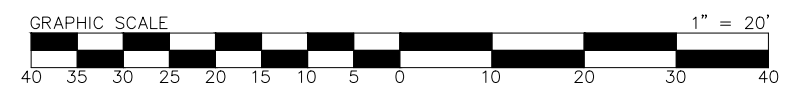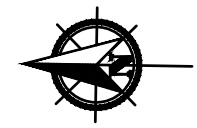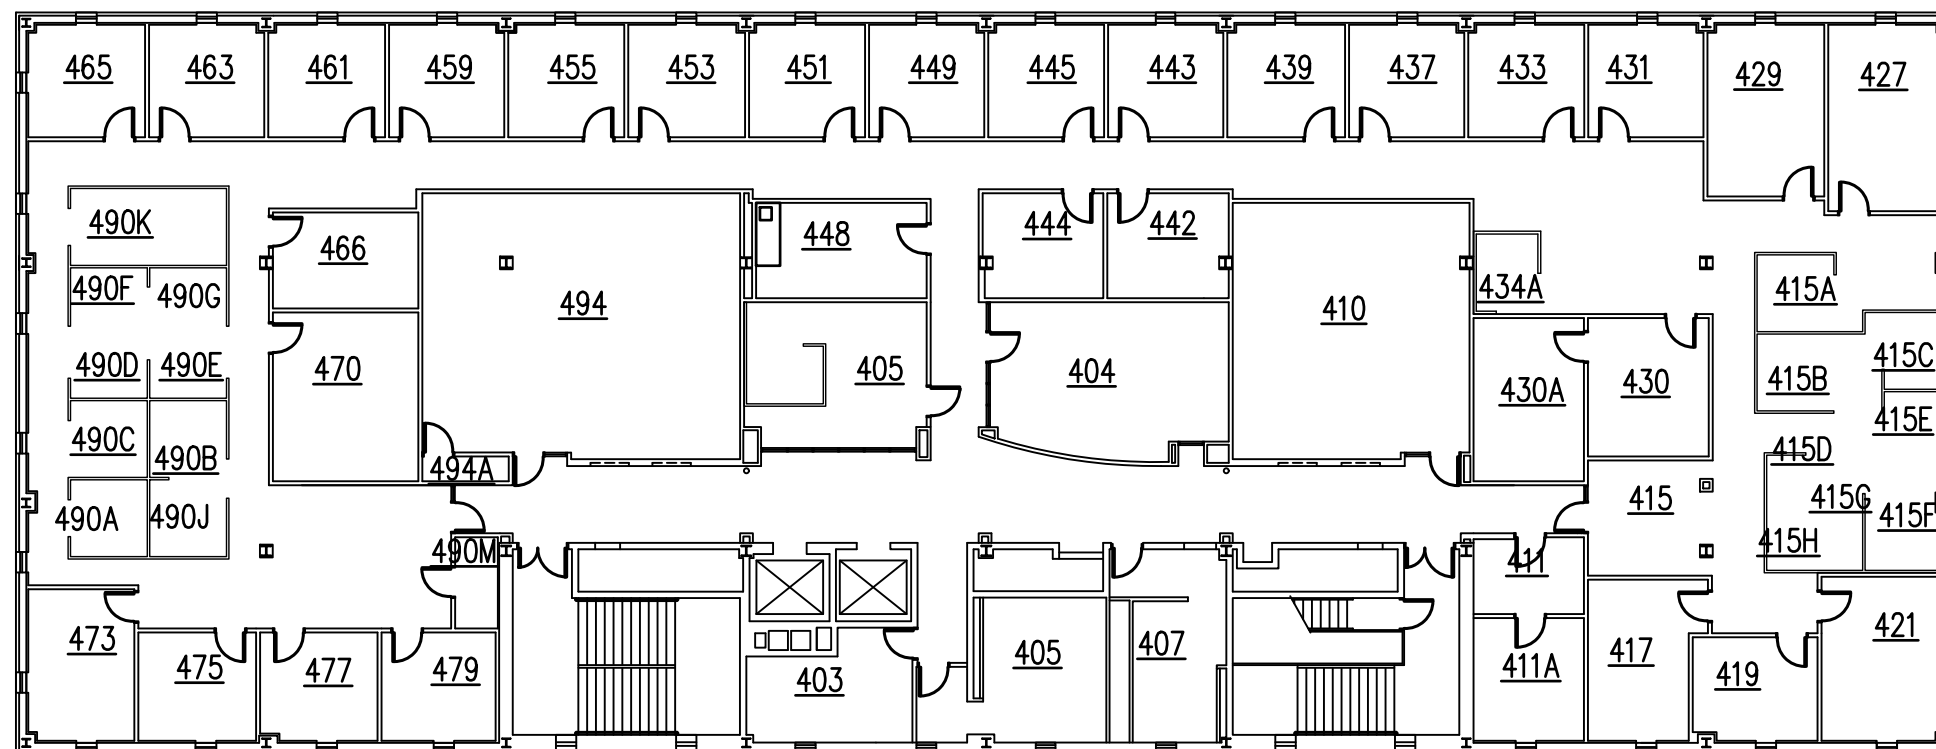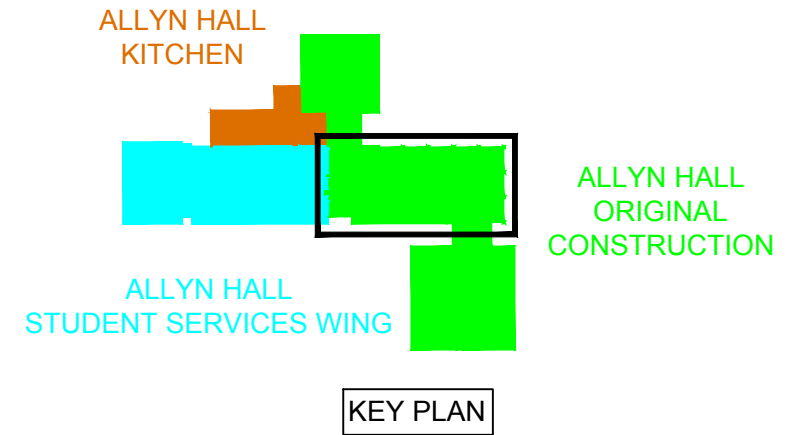

WRIGHT STATE UNIVERSITY					
Facilities Management and Services					
(937) 775-2587 - facilities_planning@wright.edu					
ALLYN HALL FLOOR PLAN					
FOURTH FLOOR					
AL - 0001					
BY	DATE	SCALE	SEQUENCE	DWG#	REVISION
D. KENDRICK	9/22/1988	1"=20'	11 / 12	3368	4/5/2017

R:\fpm-restricted\T2-WSU-Floor-Plans\Allyn Hall\Allyn Hall-4.dwg

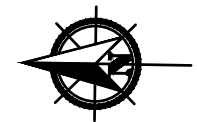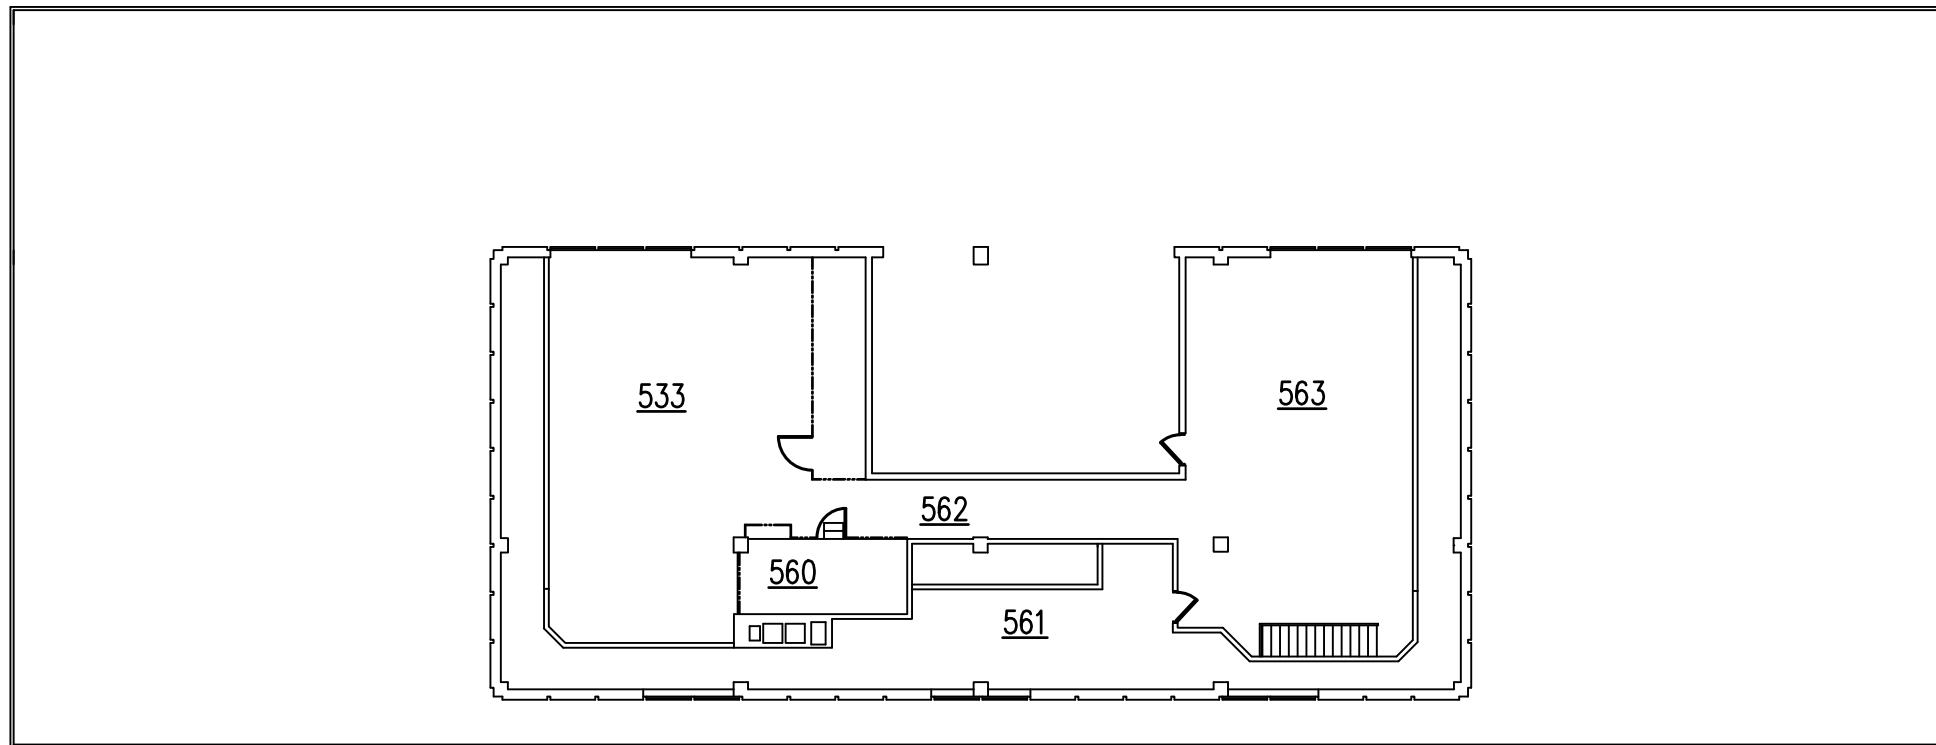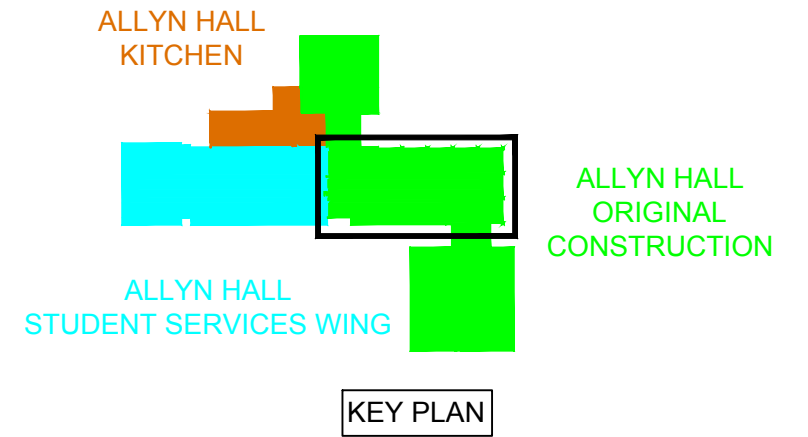

WRIGHT STATE UNIVERSITY

Facilities Management and Services
(937) 775-2587 - facilities_planning@wright.edu

ALLYN HALL FLOOR PLAN PENTHOUSE - FIFTH FLOOR AL - 0001

BY	DATE	SCALE	SEQUENCE	DWG#	REVISION
P. CANNON	10/07/1988	1"=20'	12 / 12	3368	4/5/2017

R:\fpm-restricted\T2-WSU-Floor-Plans\Allyn Hall\Allyn Hall-5.dwg