


WRIGHT STATE UNIVERSITY

Facilities Management and Services
(937) 775-2587 - facilities_planning@wright.edu



HEALTH SCIENCES FLOOR PLAN - BASEMENT HS - 0019

BY	DATE	SCALE	SEQUENCE	DWG#	REVISION
J. REAGEN	08/17/1990	1"=20'	1 / 4	2683	5/19/2017

R:\fpm-restricted\T2-WSU-Floor-Plans\Health Sciences\Health Sciences-0.dwg

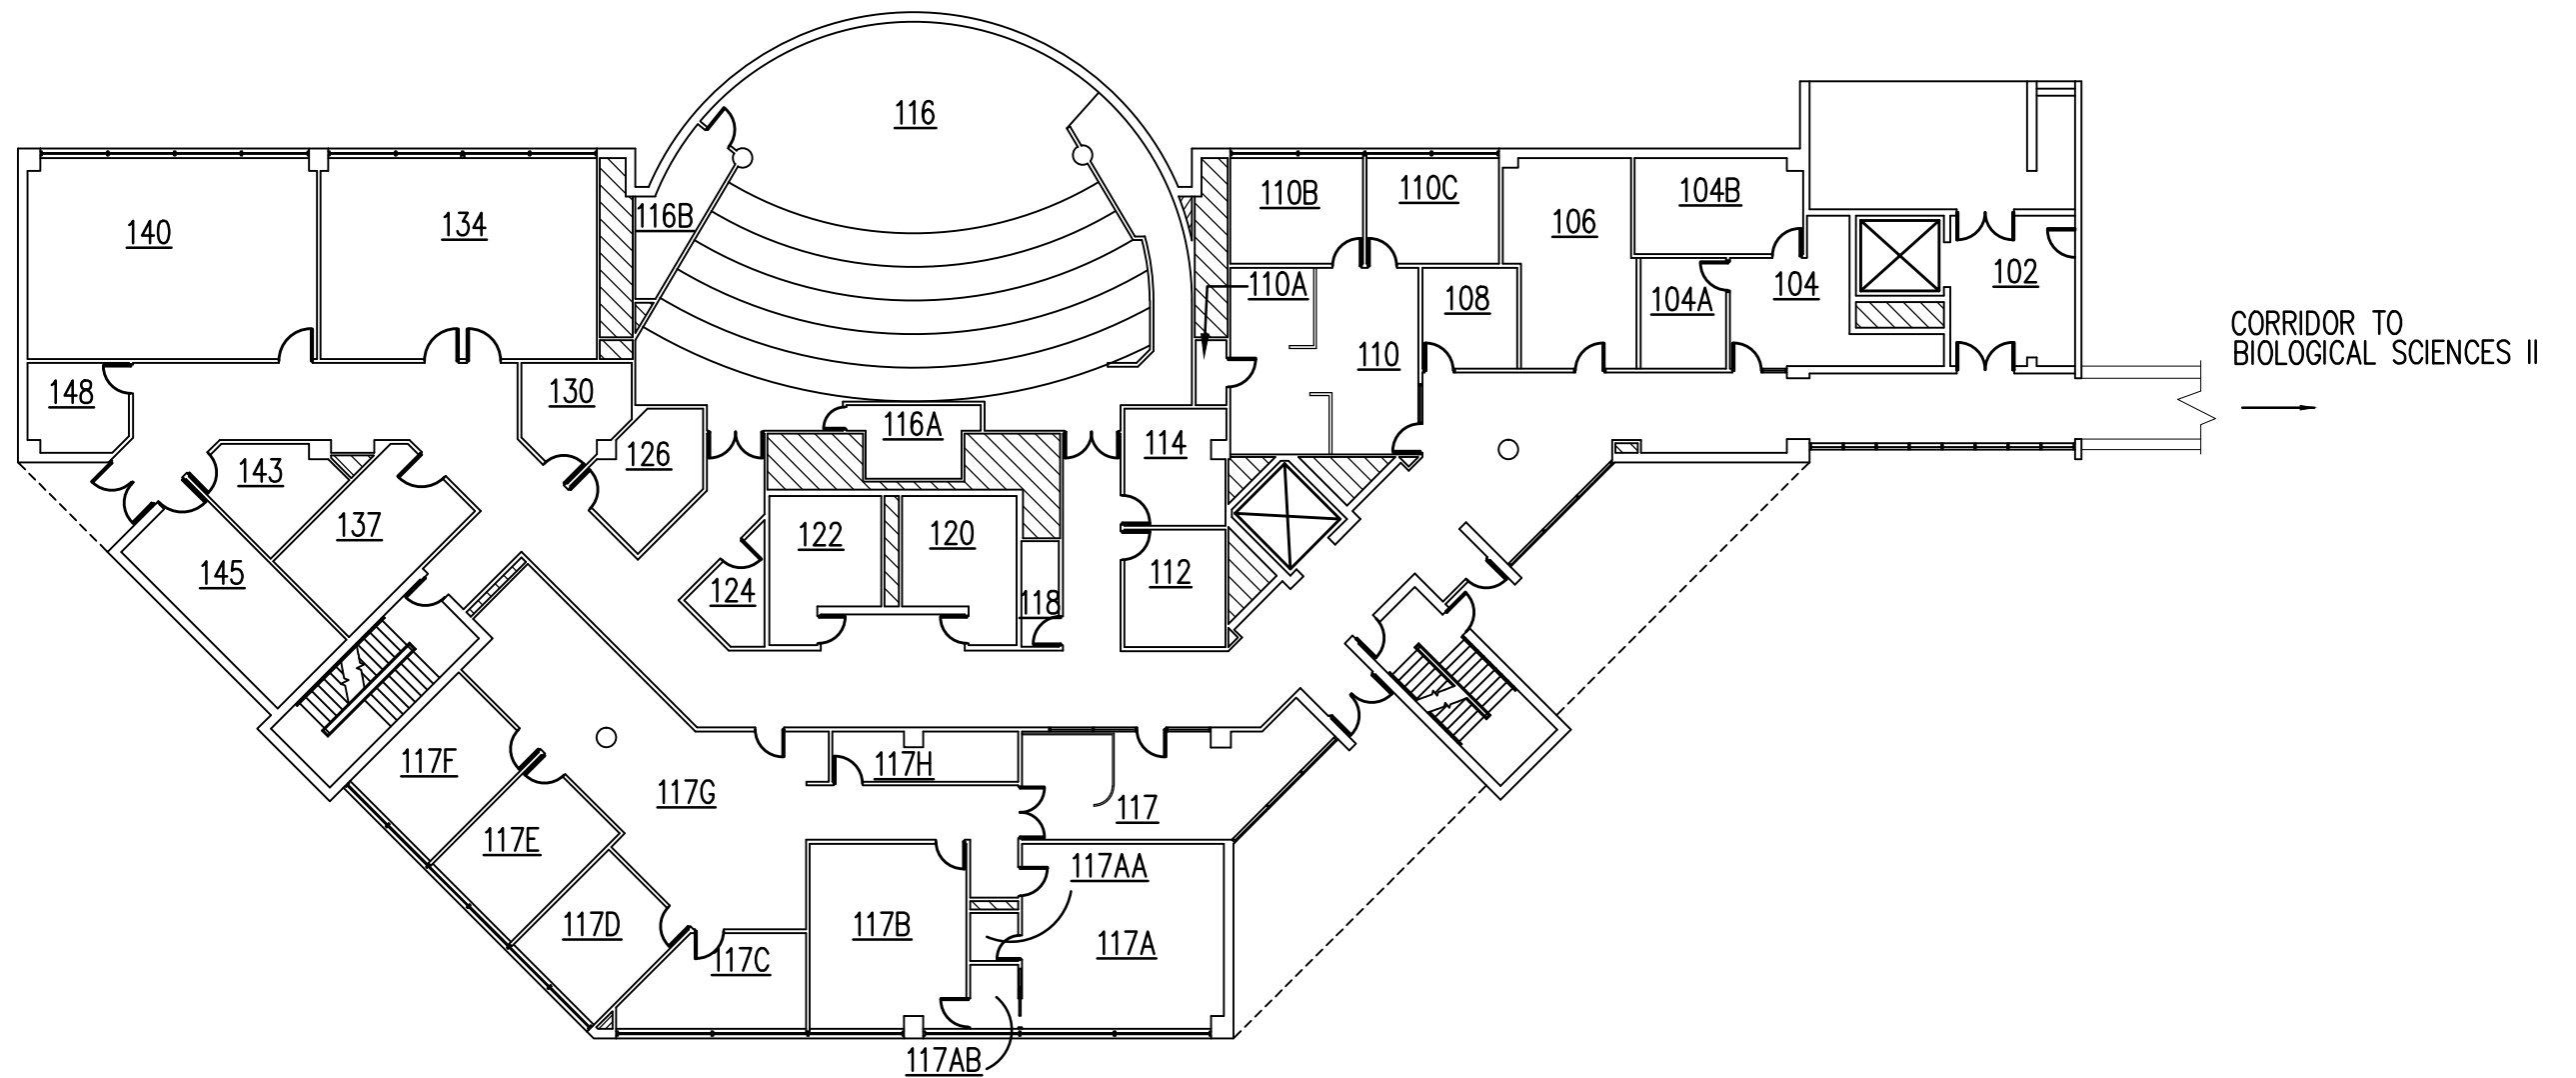

CORRIDOR TO
BIOLOGICAL SCIENCES II

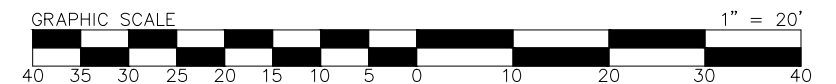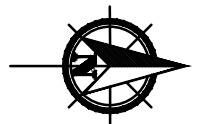




WRIGHT STATE UNIVERSITY

Facilities Management and Services
(937) 775-2587 - facilities_planning@wright.edu

HEALTH SCIENCES FLOOR PLAN - FIRST FLOOR HS - 0019

BY	DATE	SCALE	SEQUENCE	DWG#	REVISION
P. CANNON	09/09/1988	1"=20'	2 / 4	2683	5/26/2017

R:\fpm-restricted\T2-WSU-Floor-Plans\Health Sciences\Health Sciences-1.dwg

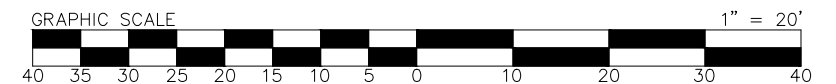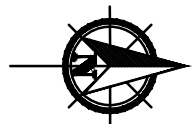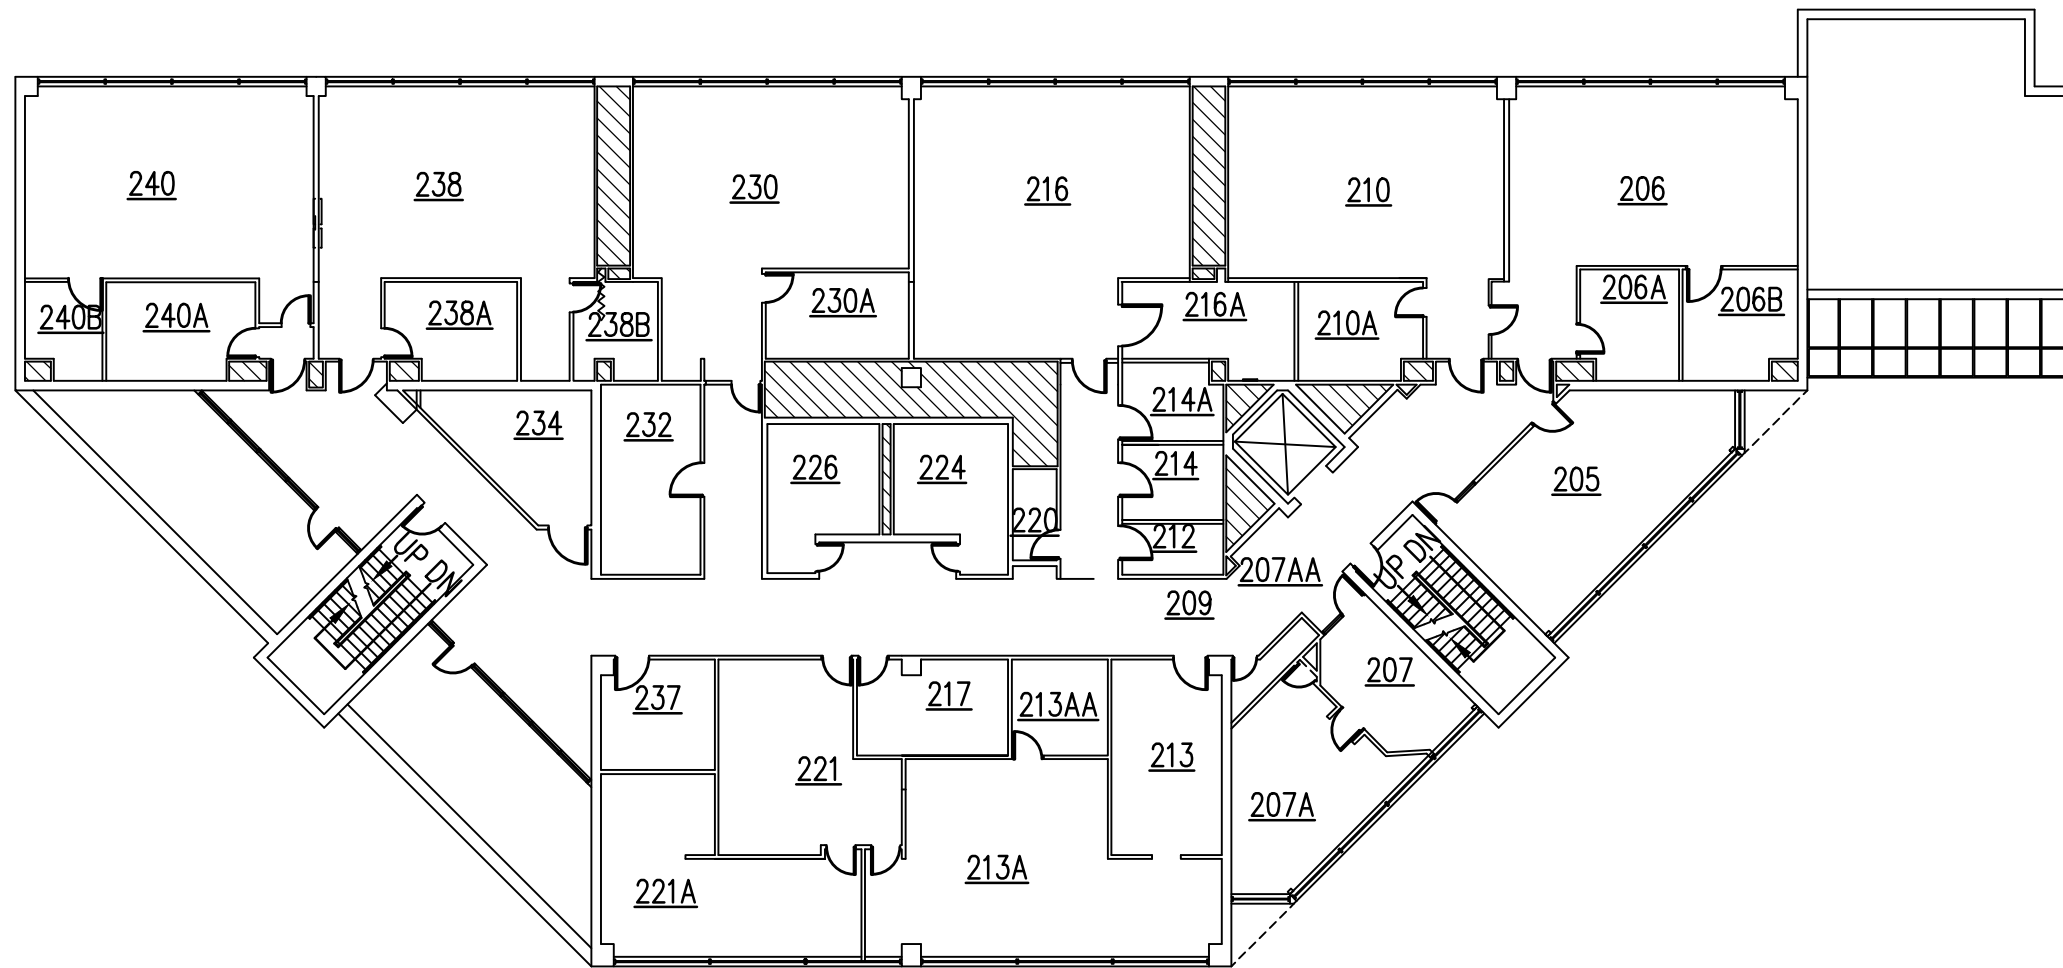




WRIGHT STATE UNIVERSITY

Facilities Management and Services
(937) 775-2587 - facilities_planning@wright.edu

HEALTH SCIENCES FLOOR PLAN - SECOND FLOOR HS - 0019

BY	DATE	SCALE	SEQUENCE	DWG#	REVISION
P. CANNON	09/09/1988	1"=20'	3 / 4	2683	3/29/2017

R:\fpm-restricted\T2-WSU-Floor-Plans\Health Sciences\Health Sciences-2.dwg

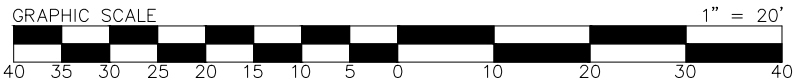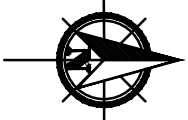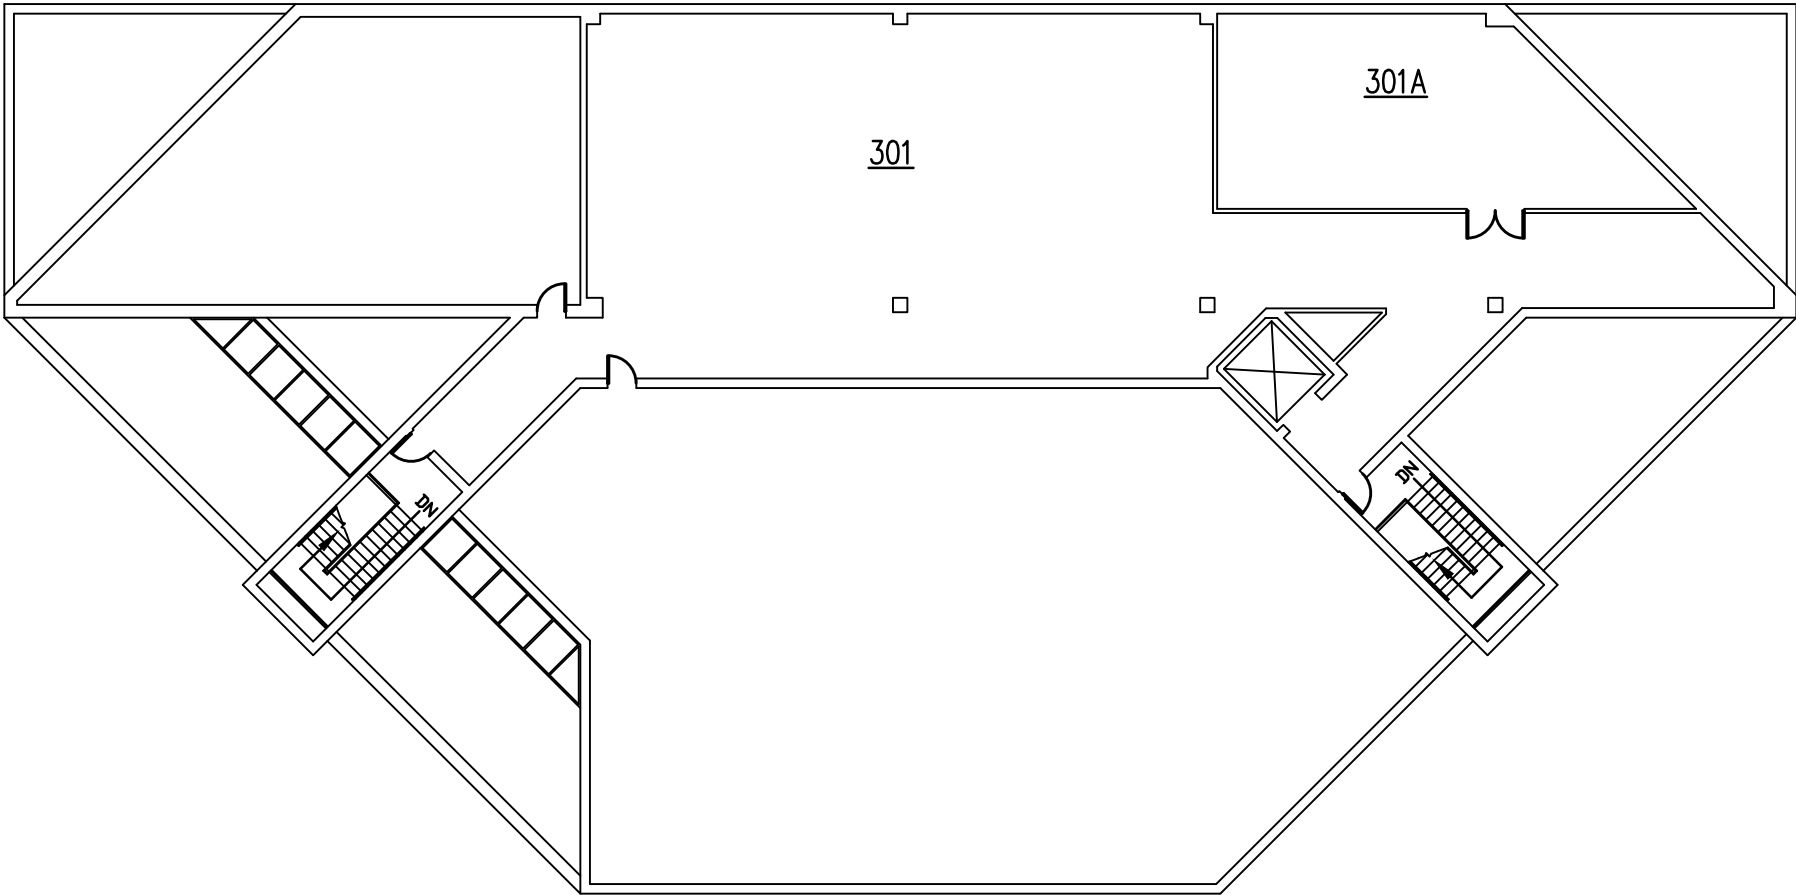

WRIGHT STATE UNIVERSITY

Facilities Management and Services
(937) 775-2587 - facilities_planning@wright.edu

**HEALTH SCIENCES
FLOOR PLAN - PENTHOUSE
HS - 0019**

BY	DATE	SCALE	SEQUENCE	DWG#	REVISION
D. KENDRICK	08/17/1990	1"=20'	4 / 4	2683	3/29/2017

R:\fpm-restricted\T2-WSU-Floor-Plans\Health Sciences\Health Sciences-3.dwg