

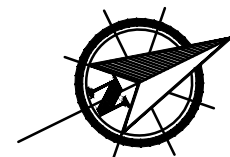
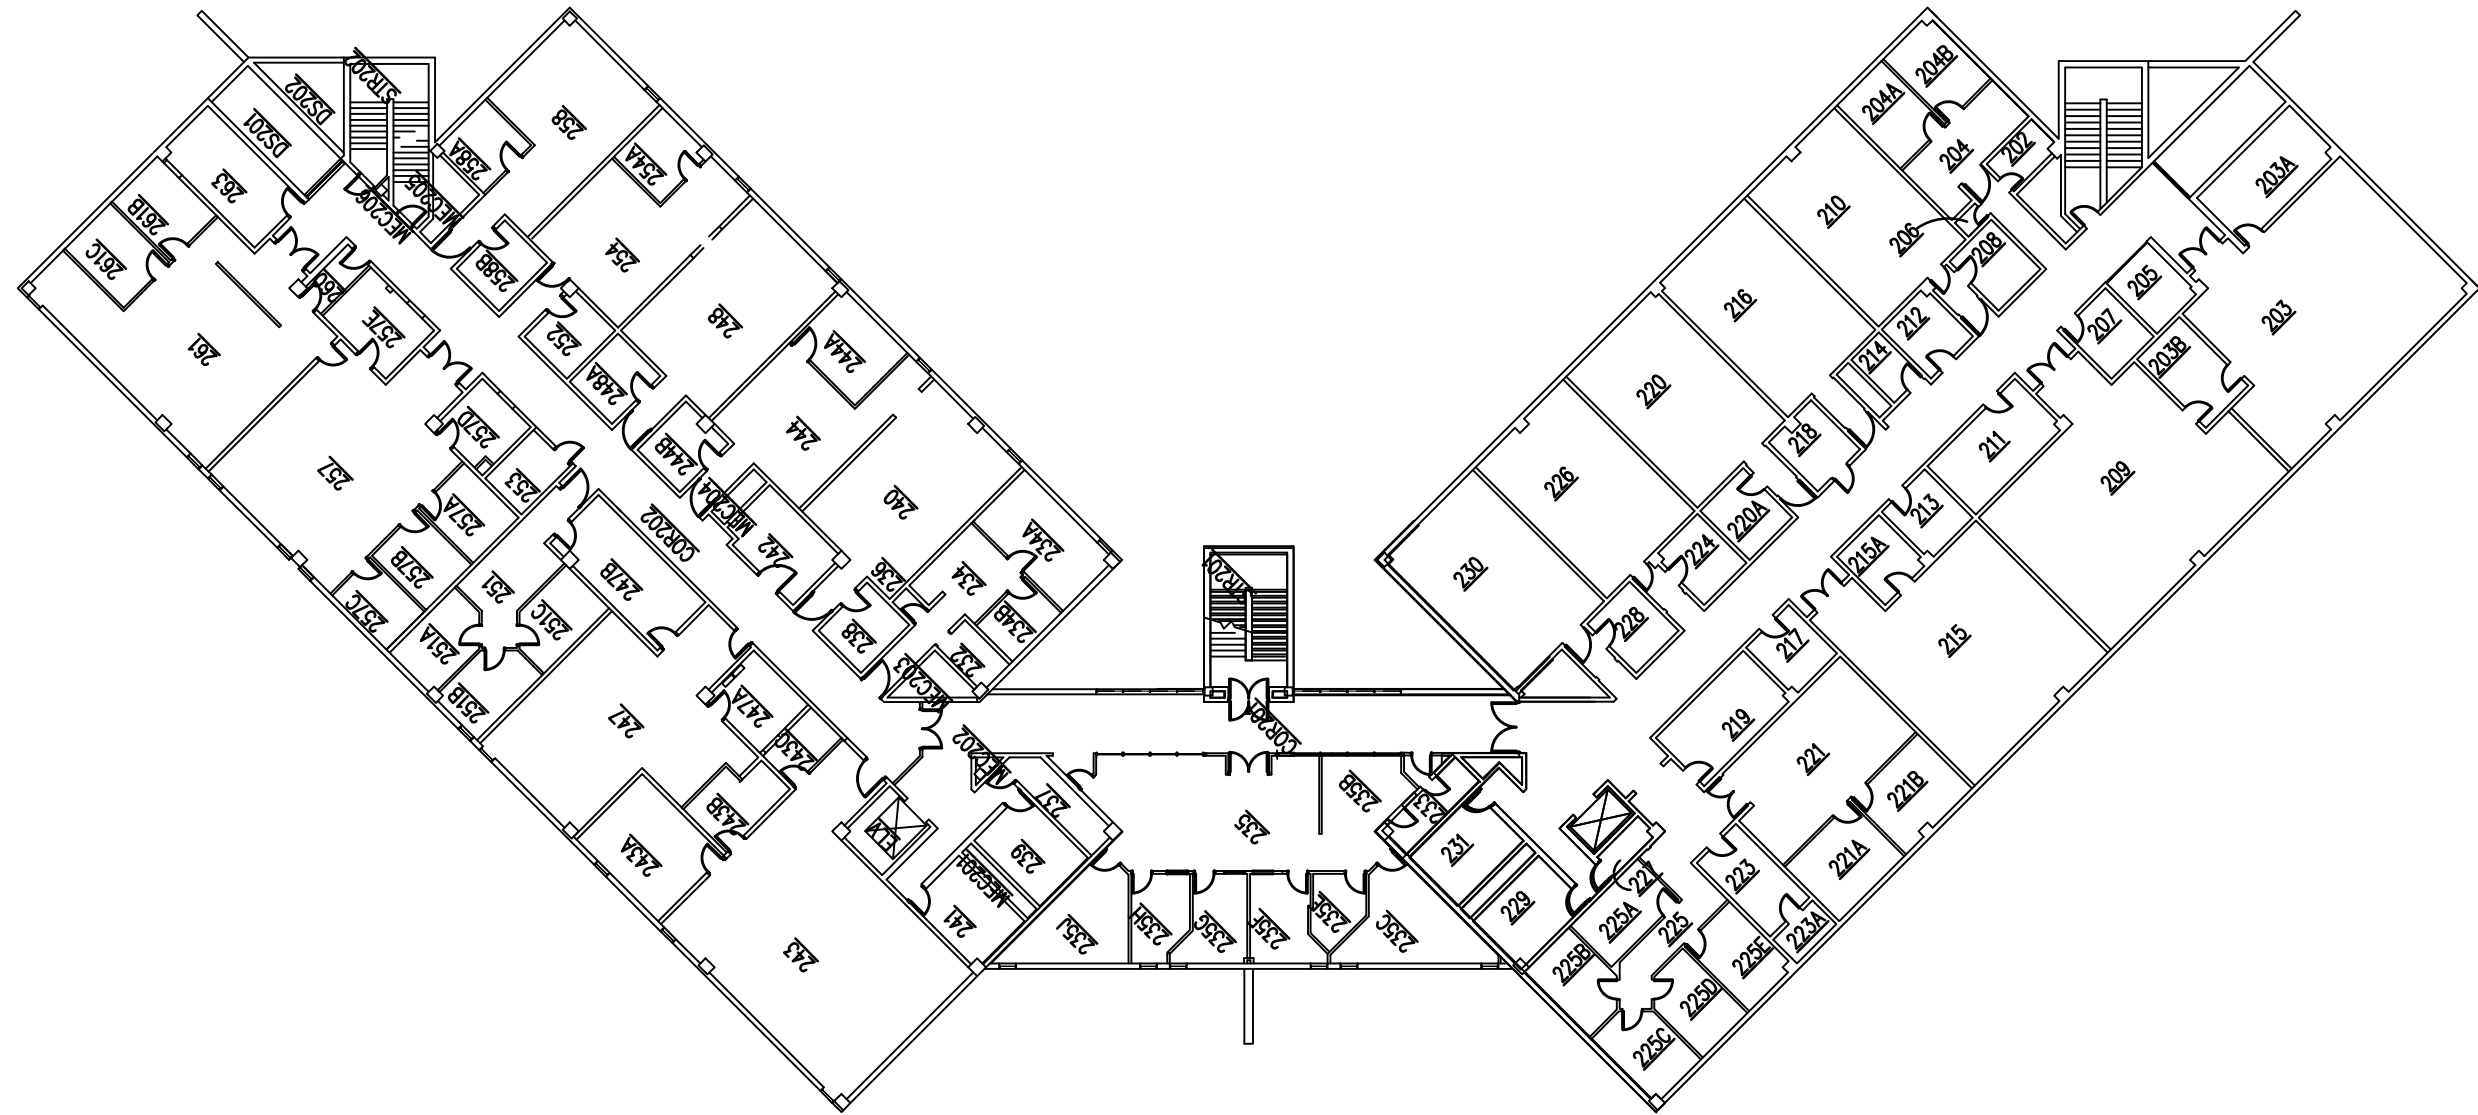
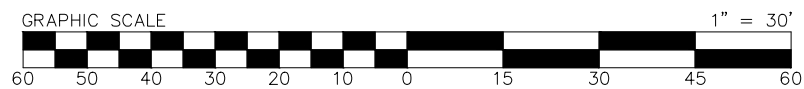


REV.	DATE	BY	DESCRIPTION		
WRIGHT STATE UNIVERSITY					
Facilities Management & Services (937) 775-4444 - facilities_planning@wright.edu					
BIOLOGICAL SCIENCES BUILDING I & II					
FIRST FLOOR PLAN					
BS - 0008					
BY		DATE	SCALE	SEQUENCE	DWG#
D. KENDRICK		9/19/2017	1"=30'	2 / 4	#### - ##
R:\fpm-restricted\T2-WSU-Floor-Plans\Bio Sci I & II\Composite - Bio I & II\Bio I and II - 1.dwg					

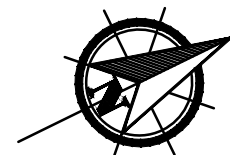

REV.	DATE	BY	DESCRIPTION		
WRIGHT STATE UNIVERSITY					
Facilities Management & Services					
(937) 775-4444 - <u>facilities_planning@wright.edu</u>					
BIOLOGICAL SCIENCES BUILDING I & II					
SECOND FLOOR PLAN					
BS - 0008					
BY		DATE	SCALE	SEQUENCE	DWG#
D. KENDRICK		9/19/2017	1"=30'	3 / 4	#### - ##
R:\fpm-restricted\T2-WSU-Floor-Plans\Bio Sci I & II\Composite - Bio I & II\Bio I and II - 2.dwg					

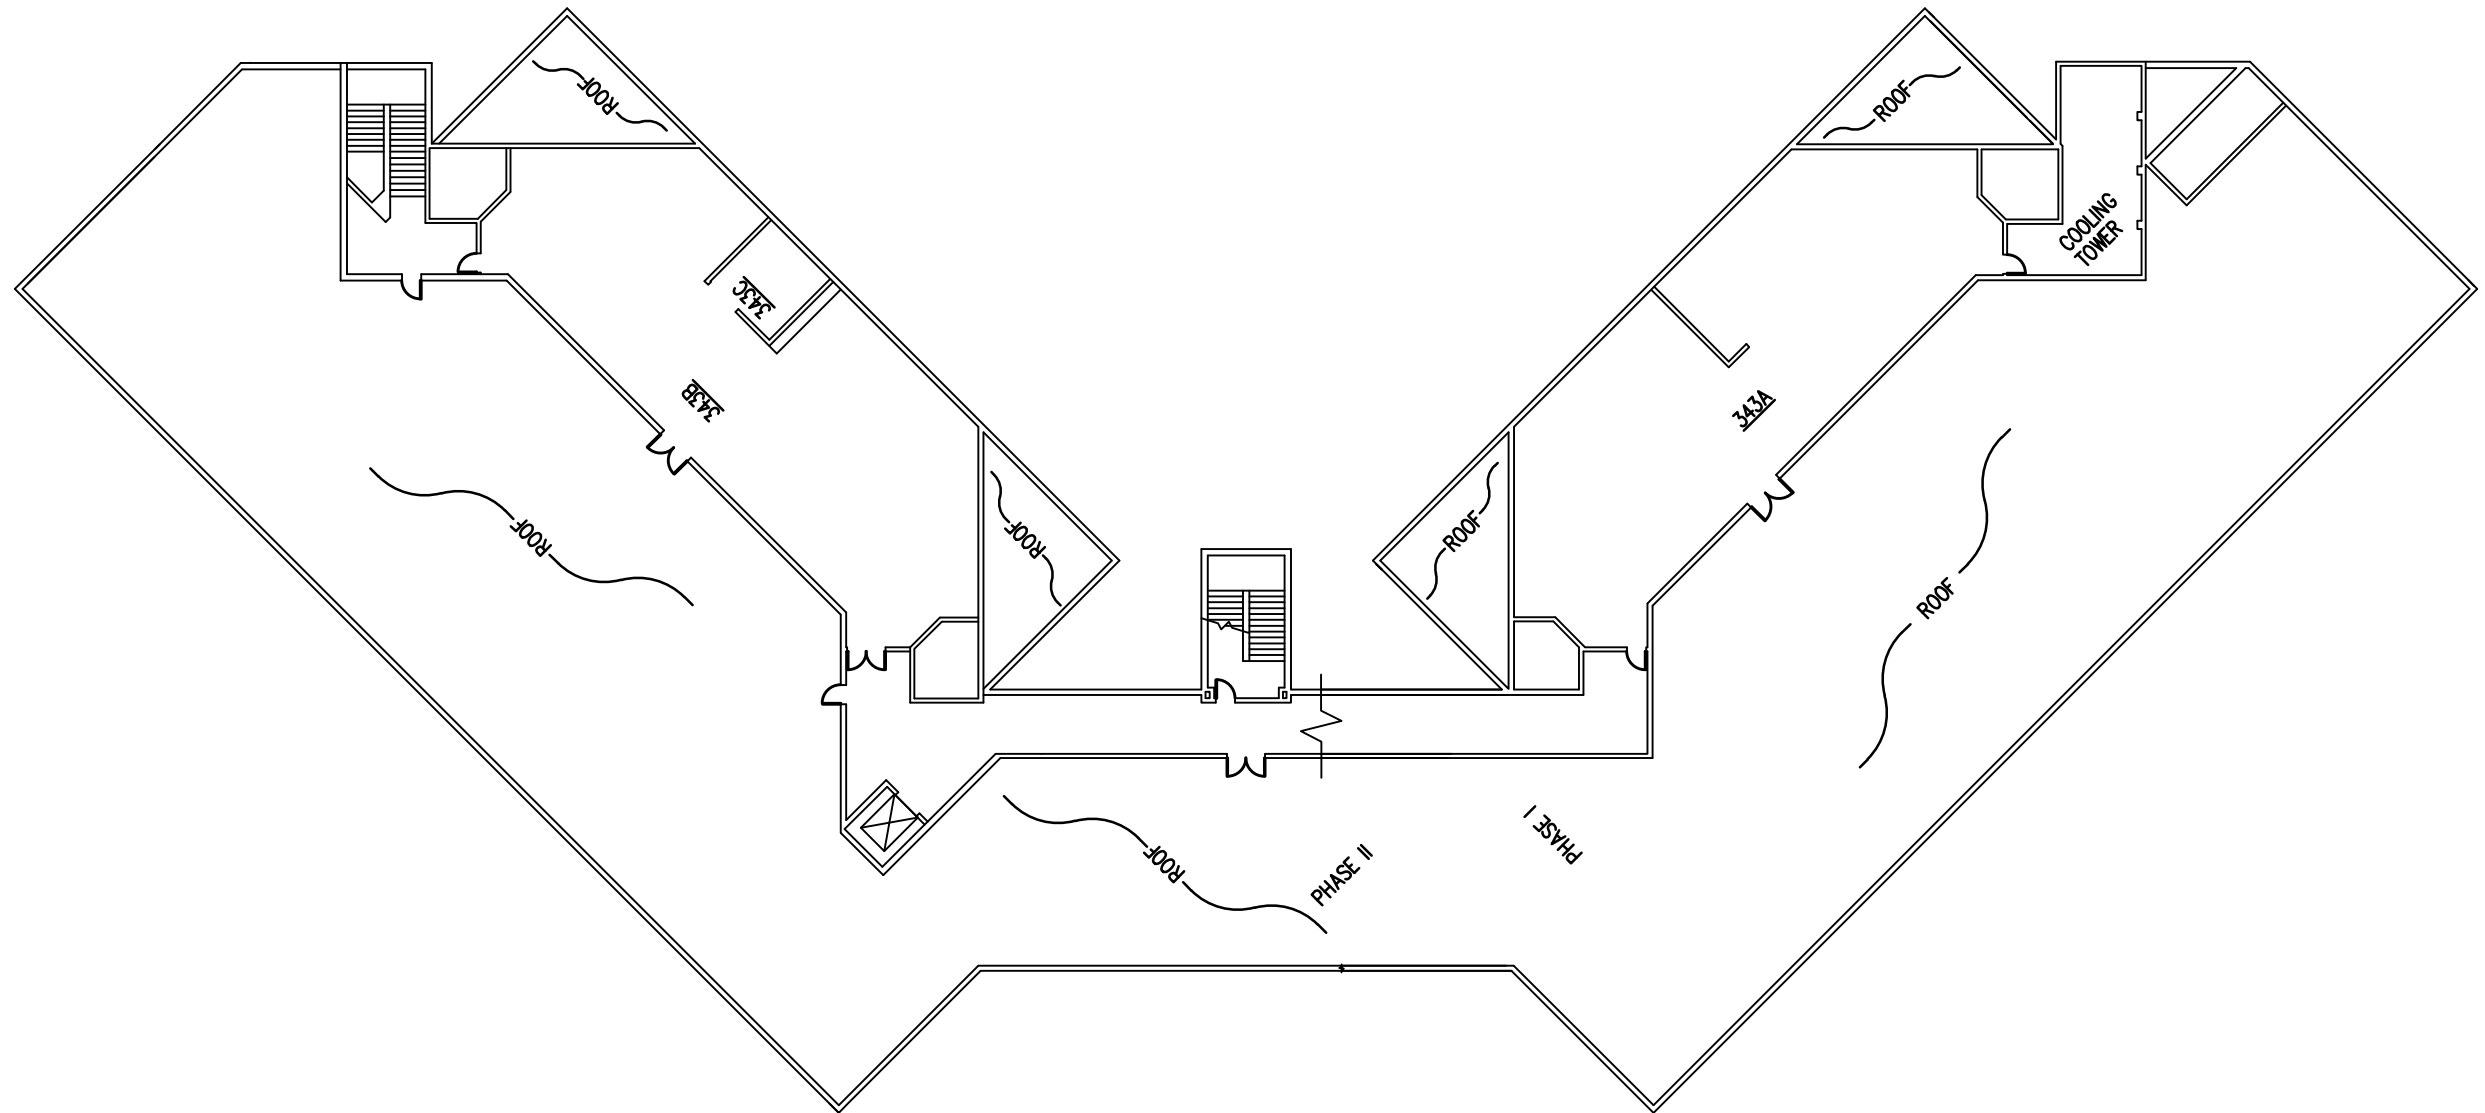

REV.	DATE	BY	DESCRIPTION		
WRIGHT STATE UNIVERSITY					
Facilities Management & Services (937) 775-4444 - <u>facilities_planning@wright.edu</u>					
BIOLOGICAL SCIENCES BUILDING I & II					
THIRD FLOOR PLAN					
BS - 0008					
BY		DATE	SCALE	SEQUENCE	DWG#
D. KENDRICK		9/19/2017	1"=30'	4 / 4	#### - ##
R:\fpm-restricted\T2-WSU-Floor-Plans\Bio Sci I & II\Composite - Bio I & II\Bio I and II - 3.dwg					