

WRIGHT STATE UNIVERSITY

Facilities Management and Services

(937) 775-2587 - facilities_planning@wright.edu

HAMILTON HALL LIVING LEARNING CENTER FLOOR PLAN - BASEMENT HH - 0061

BY	DATE	SCALE	SEQUENCE	DWG#	REVISION
K.SCHAFER	9/17/2007	1"=20'-0"	1 / 6	2613	9/20/2017


R:\fpm-restricted\T2-WSU-Floor-Plans\Hamilton Hall Living Learning Center\Hamilton Hall-0.dwg

WRIGHT STATE UNIVERSITY

Facilities Management and Services
(937) 775-2587 - facilities_planning@wright.edu

HAMILTON HALL LIVING LEARNING CENTER
FLOOR PLAN - FIRST FLOOR
HH - 0061

BY	DATE	SCALE	SEQUENCE	DWG#	REVISION
K.SCHAFFER	9/17/2007	1"=20'-0"	2 / 6	2613	8/23/2016
R:\fpm-restricted\T2-WSU-Floor-Plans\Hamilton Hall Living Learning Center\Hamilton Hall-1.dwg					

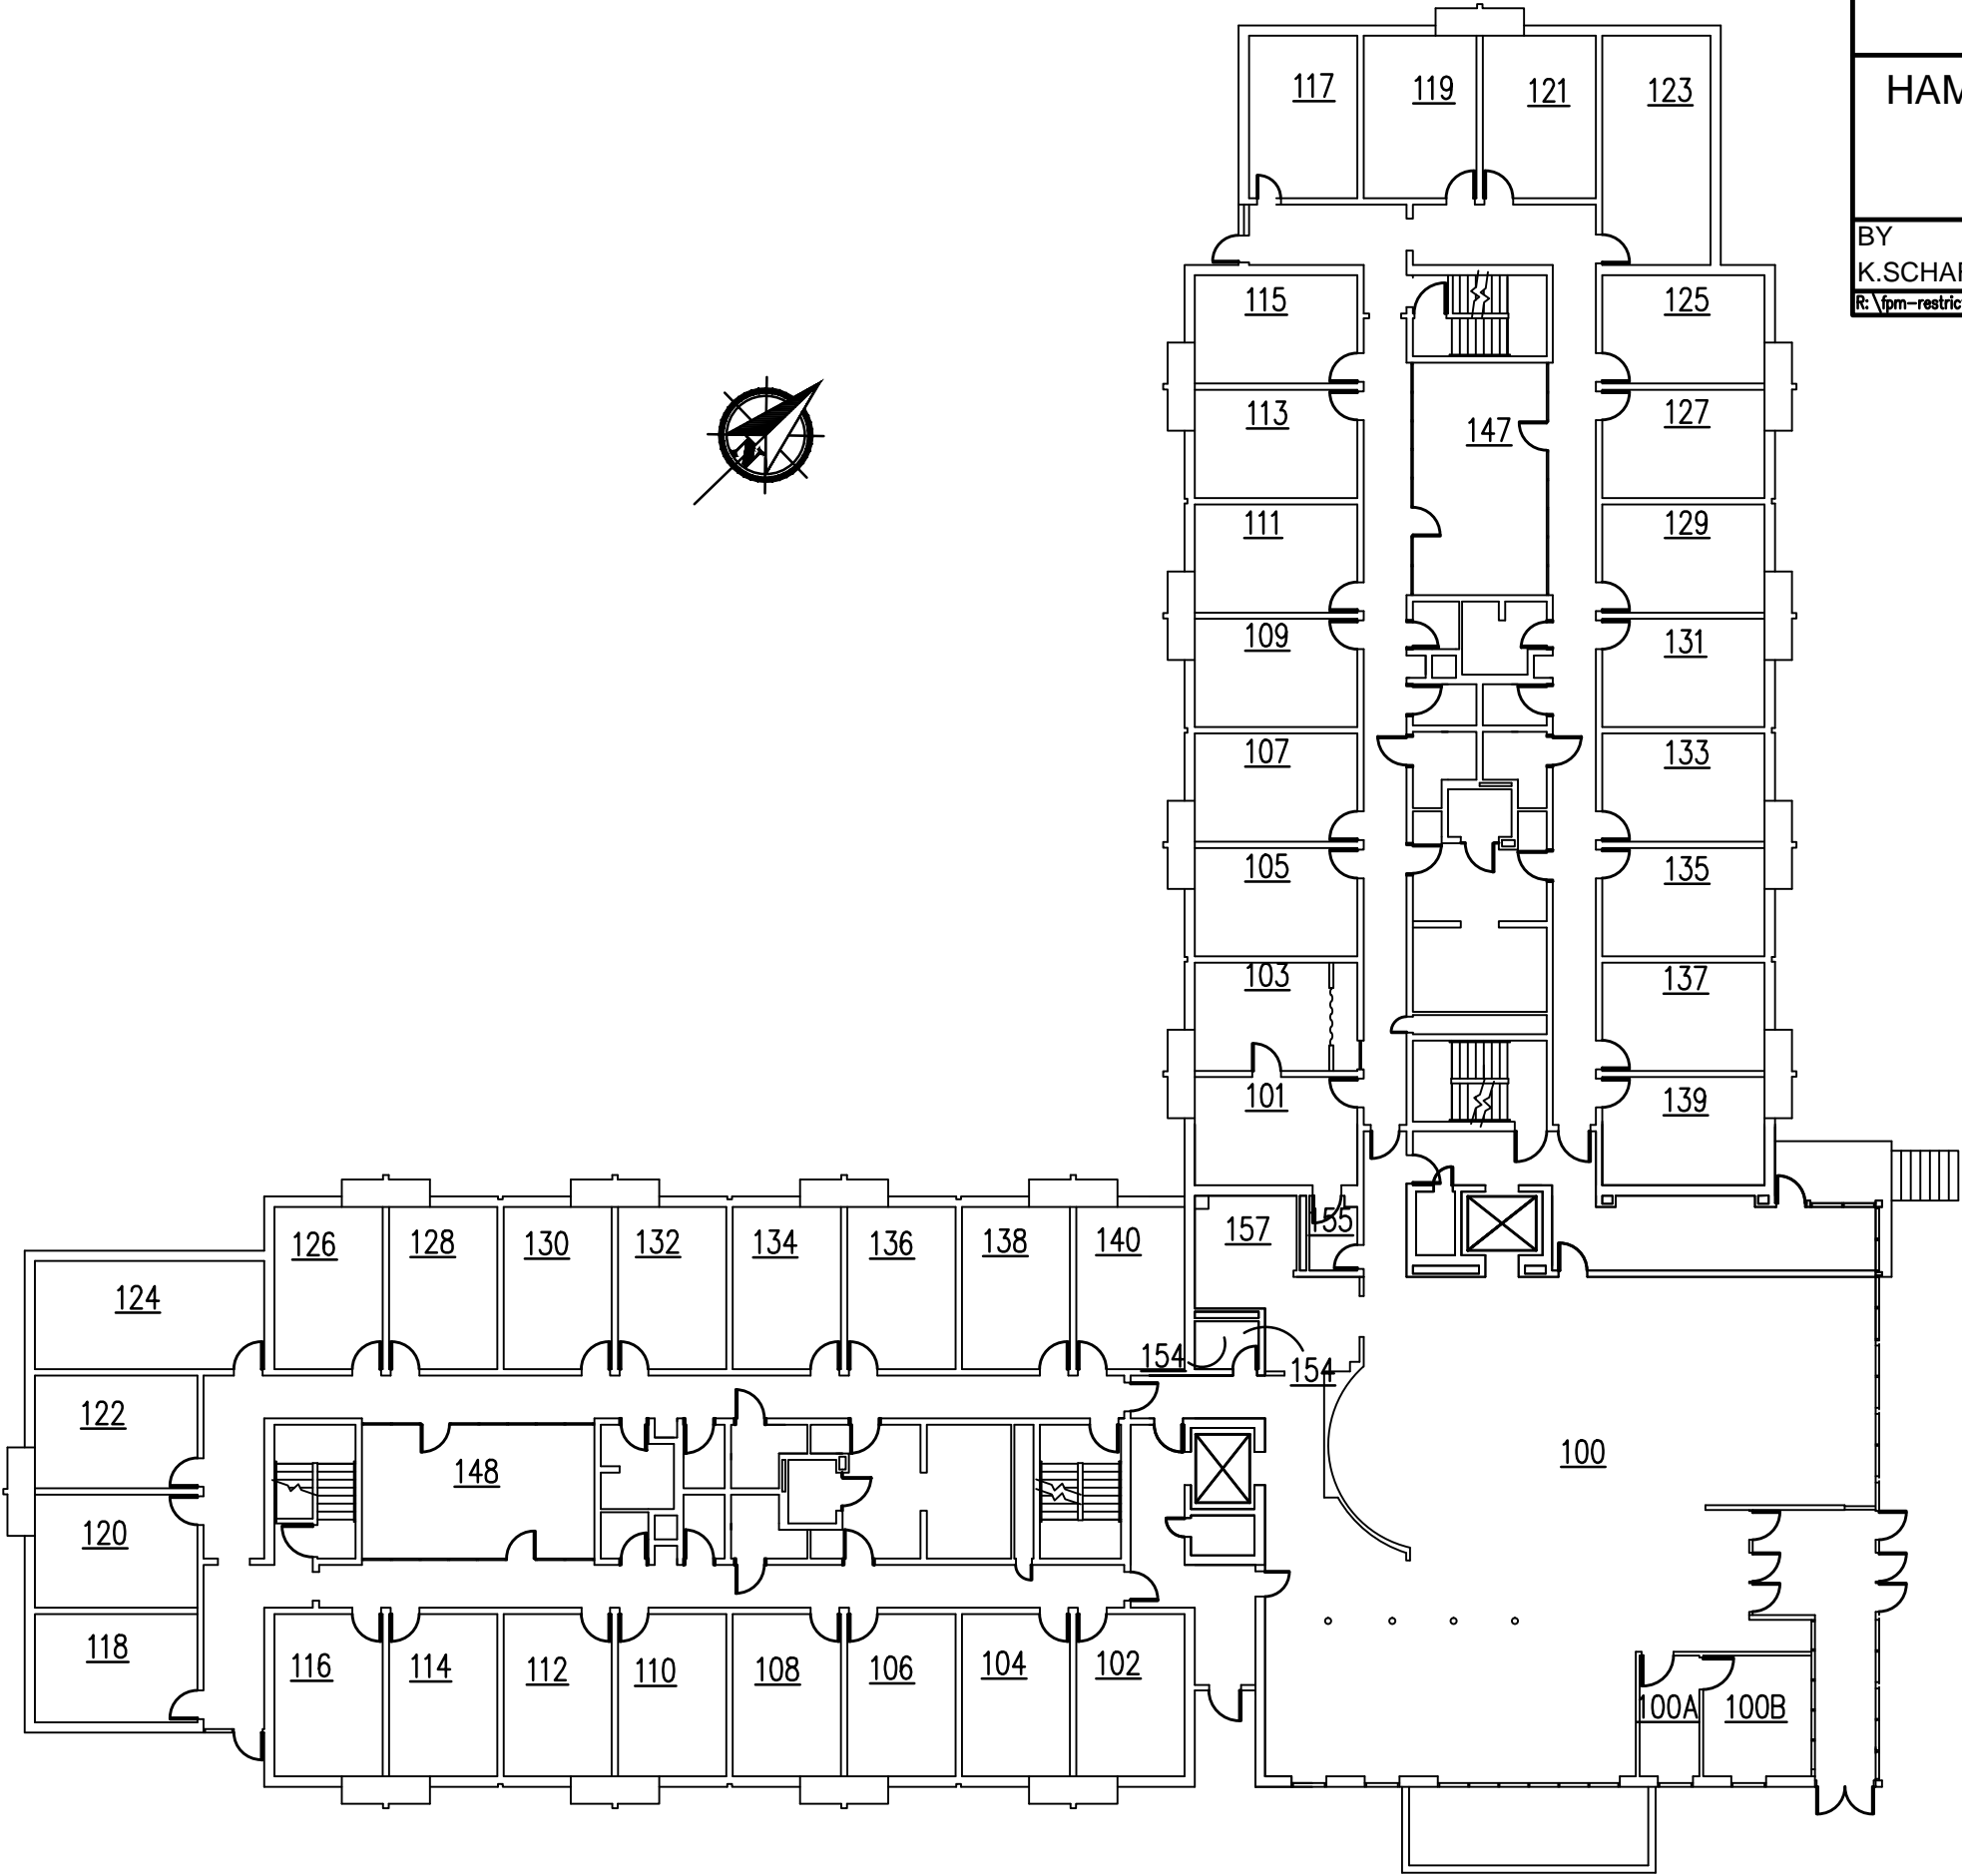


WRIGHT STATE UNIVERSITY

Facilities Management and Services
(937) 775-2587 - facilities_planning@wright.edu

HAMILTON HALL LIVING LEARNING CENTER
FLOOR PLAN - SECOND FLOOR
HH - 0061

BY	DATE	SCALE	SEQUENCE	DWG#	REVISION
K.SCHAFFER	9/17/2007	1"=20'-0"	3 / 6	2613	8/23/2016
R:\fpm-restricted\T2-WSU-Floor-Plans\Hamilton Hall Living Learning Center\Hamilton Hall-2.dwg					

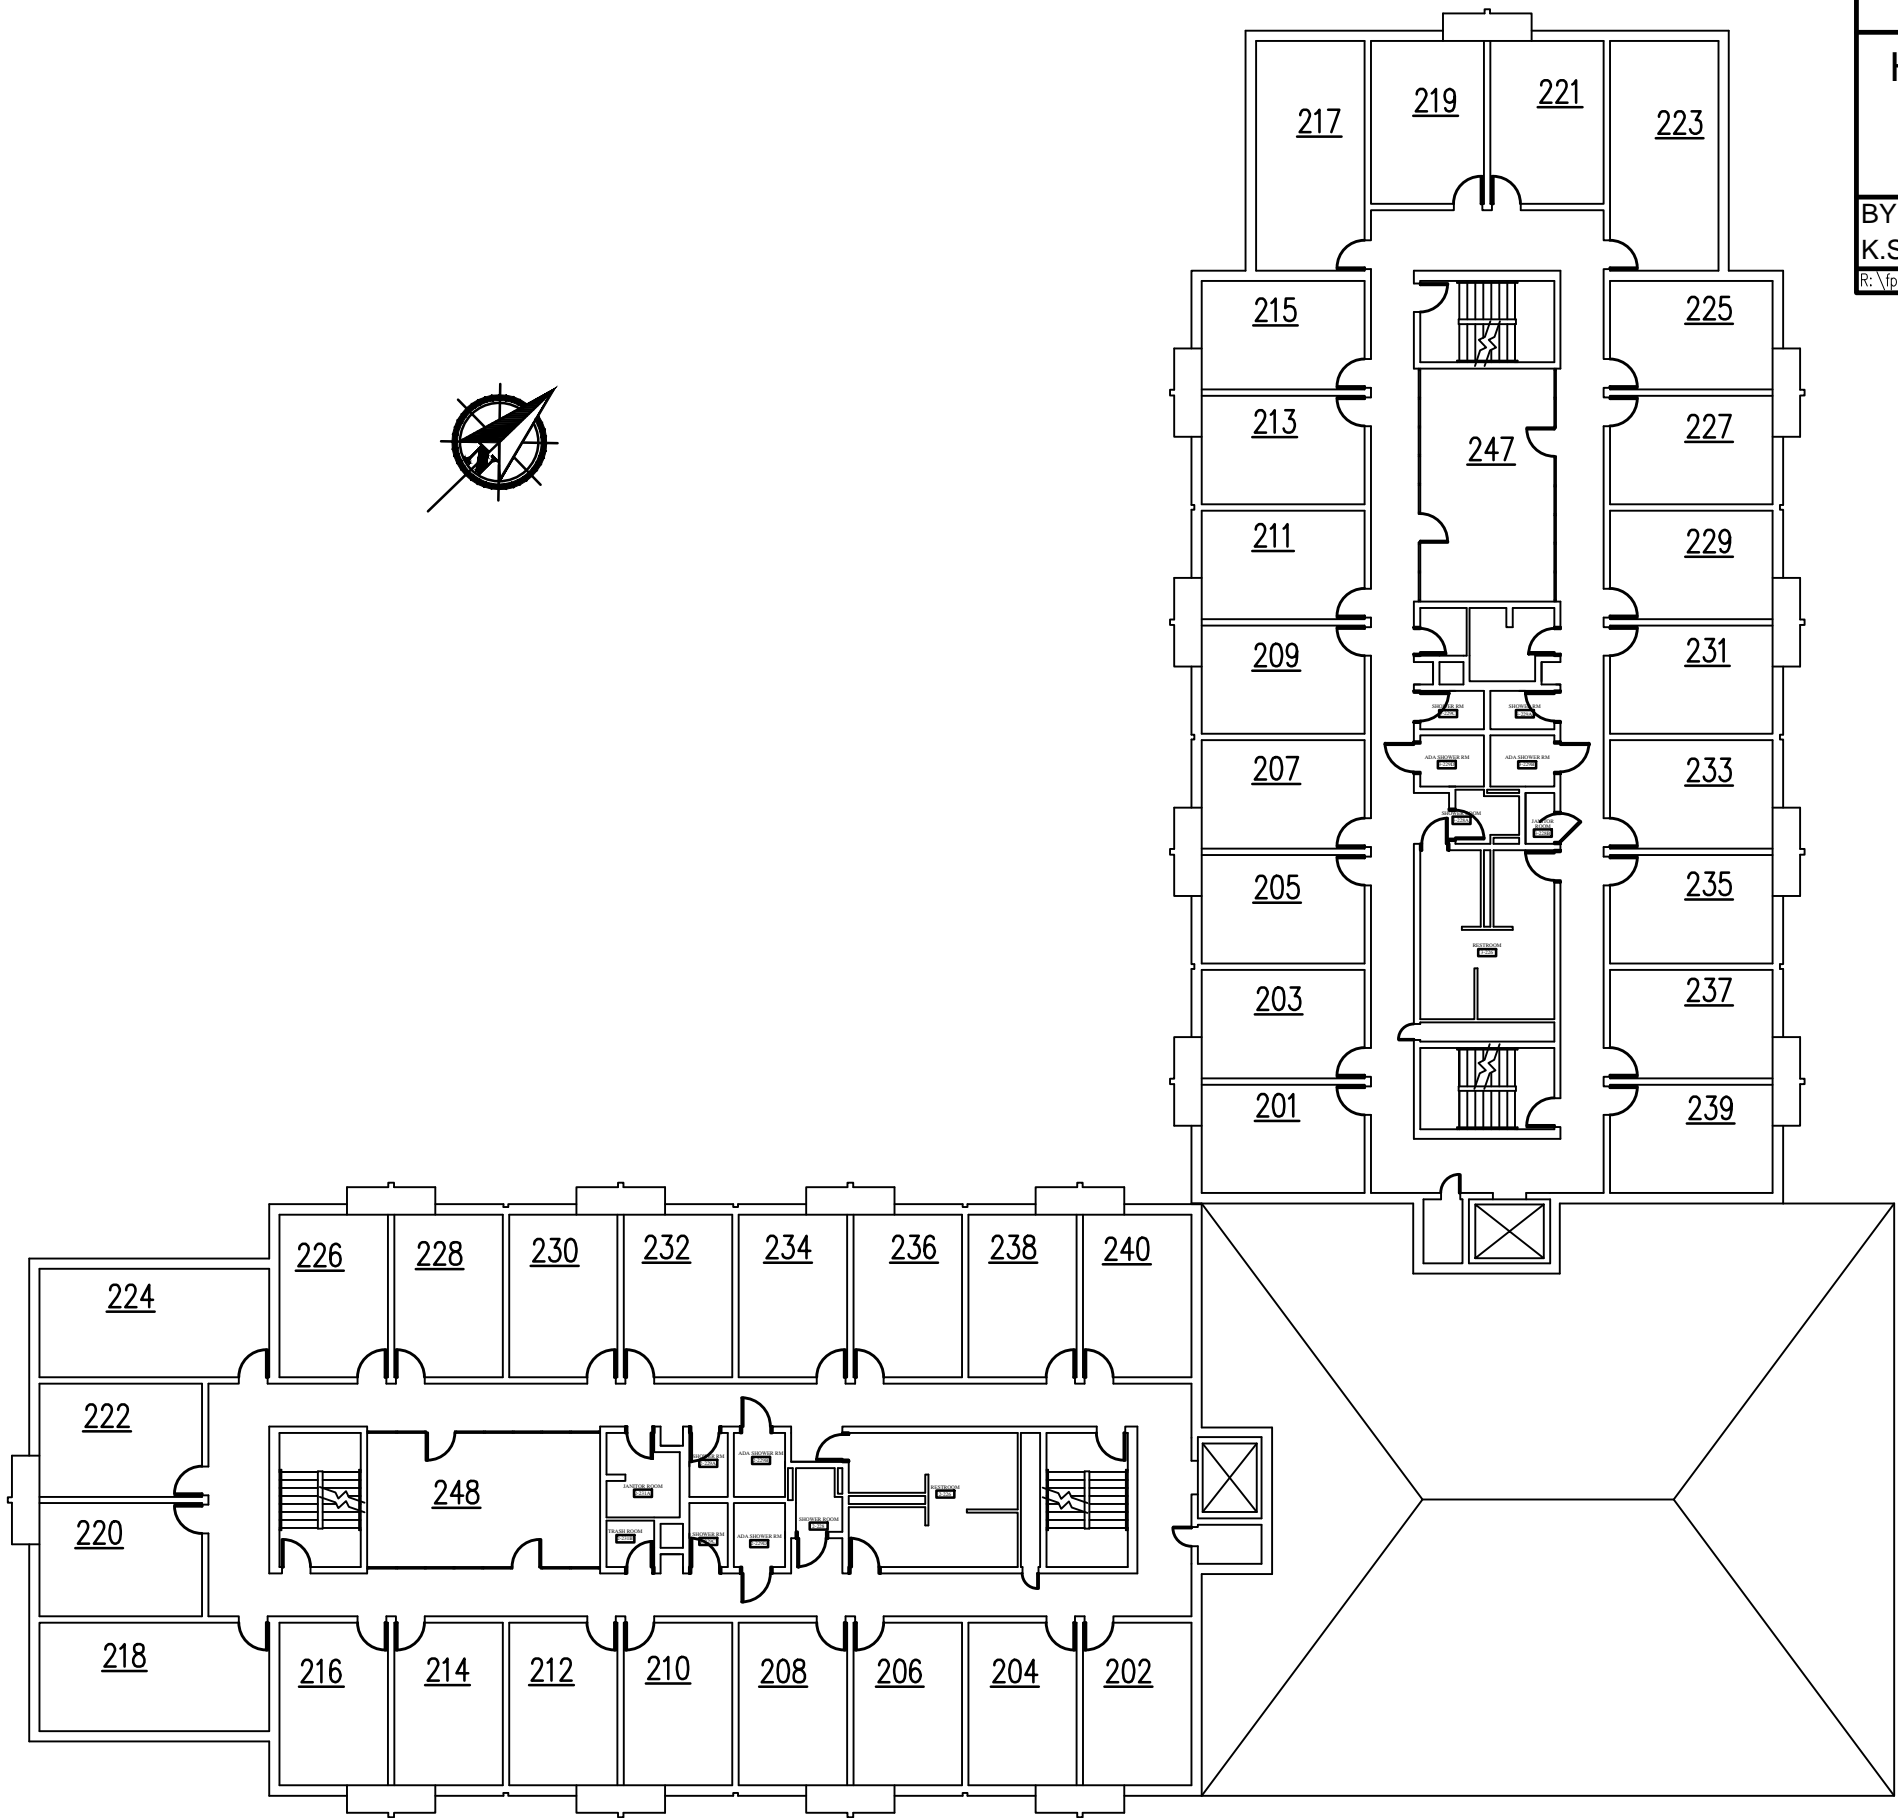


WRIGHT STATE UNIVERSITY

Facilities Management and Services
(937) 775-2587 - facilities_planning@wright.edu

HAMILTON HALL LIVING LEARNING CENTER
FLOOR PLAN - THIRD FLOOR
HH - 0061

BY	DATE	SCALE	SEQUENCE	DWG#	REVISION
A. FRENCH	9/17/2007	1"=20'-0"	4 / 6	2613	8/23/2016
R:\fpm-restricted\T2-WSU-Floor-Plans\Hamilton Hall Living Learning Center\Hamilton Hall-3.dwg					

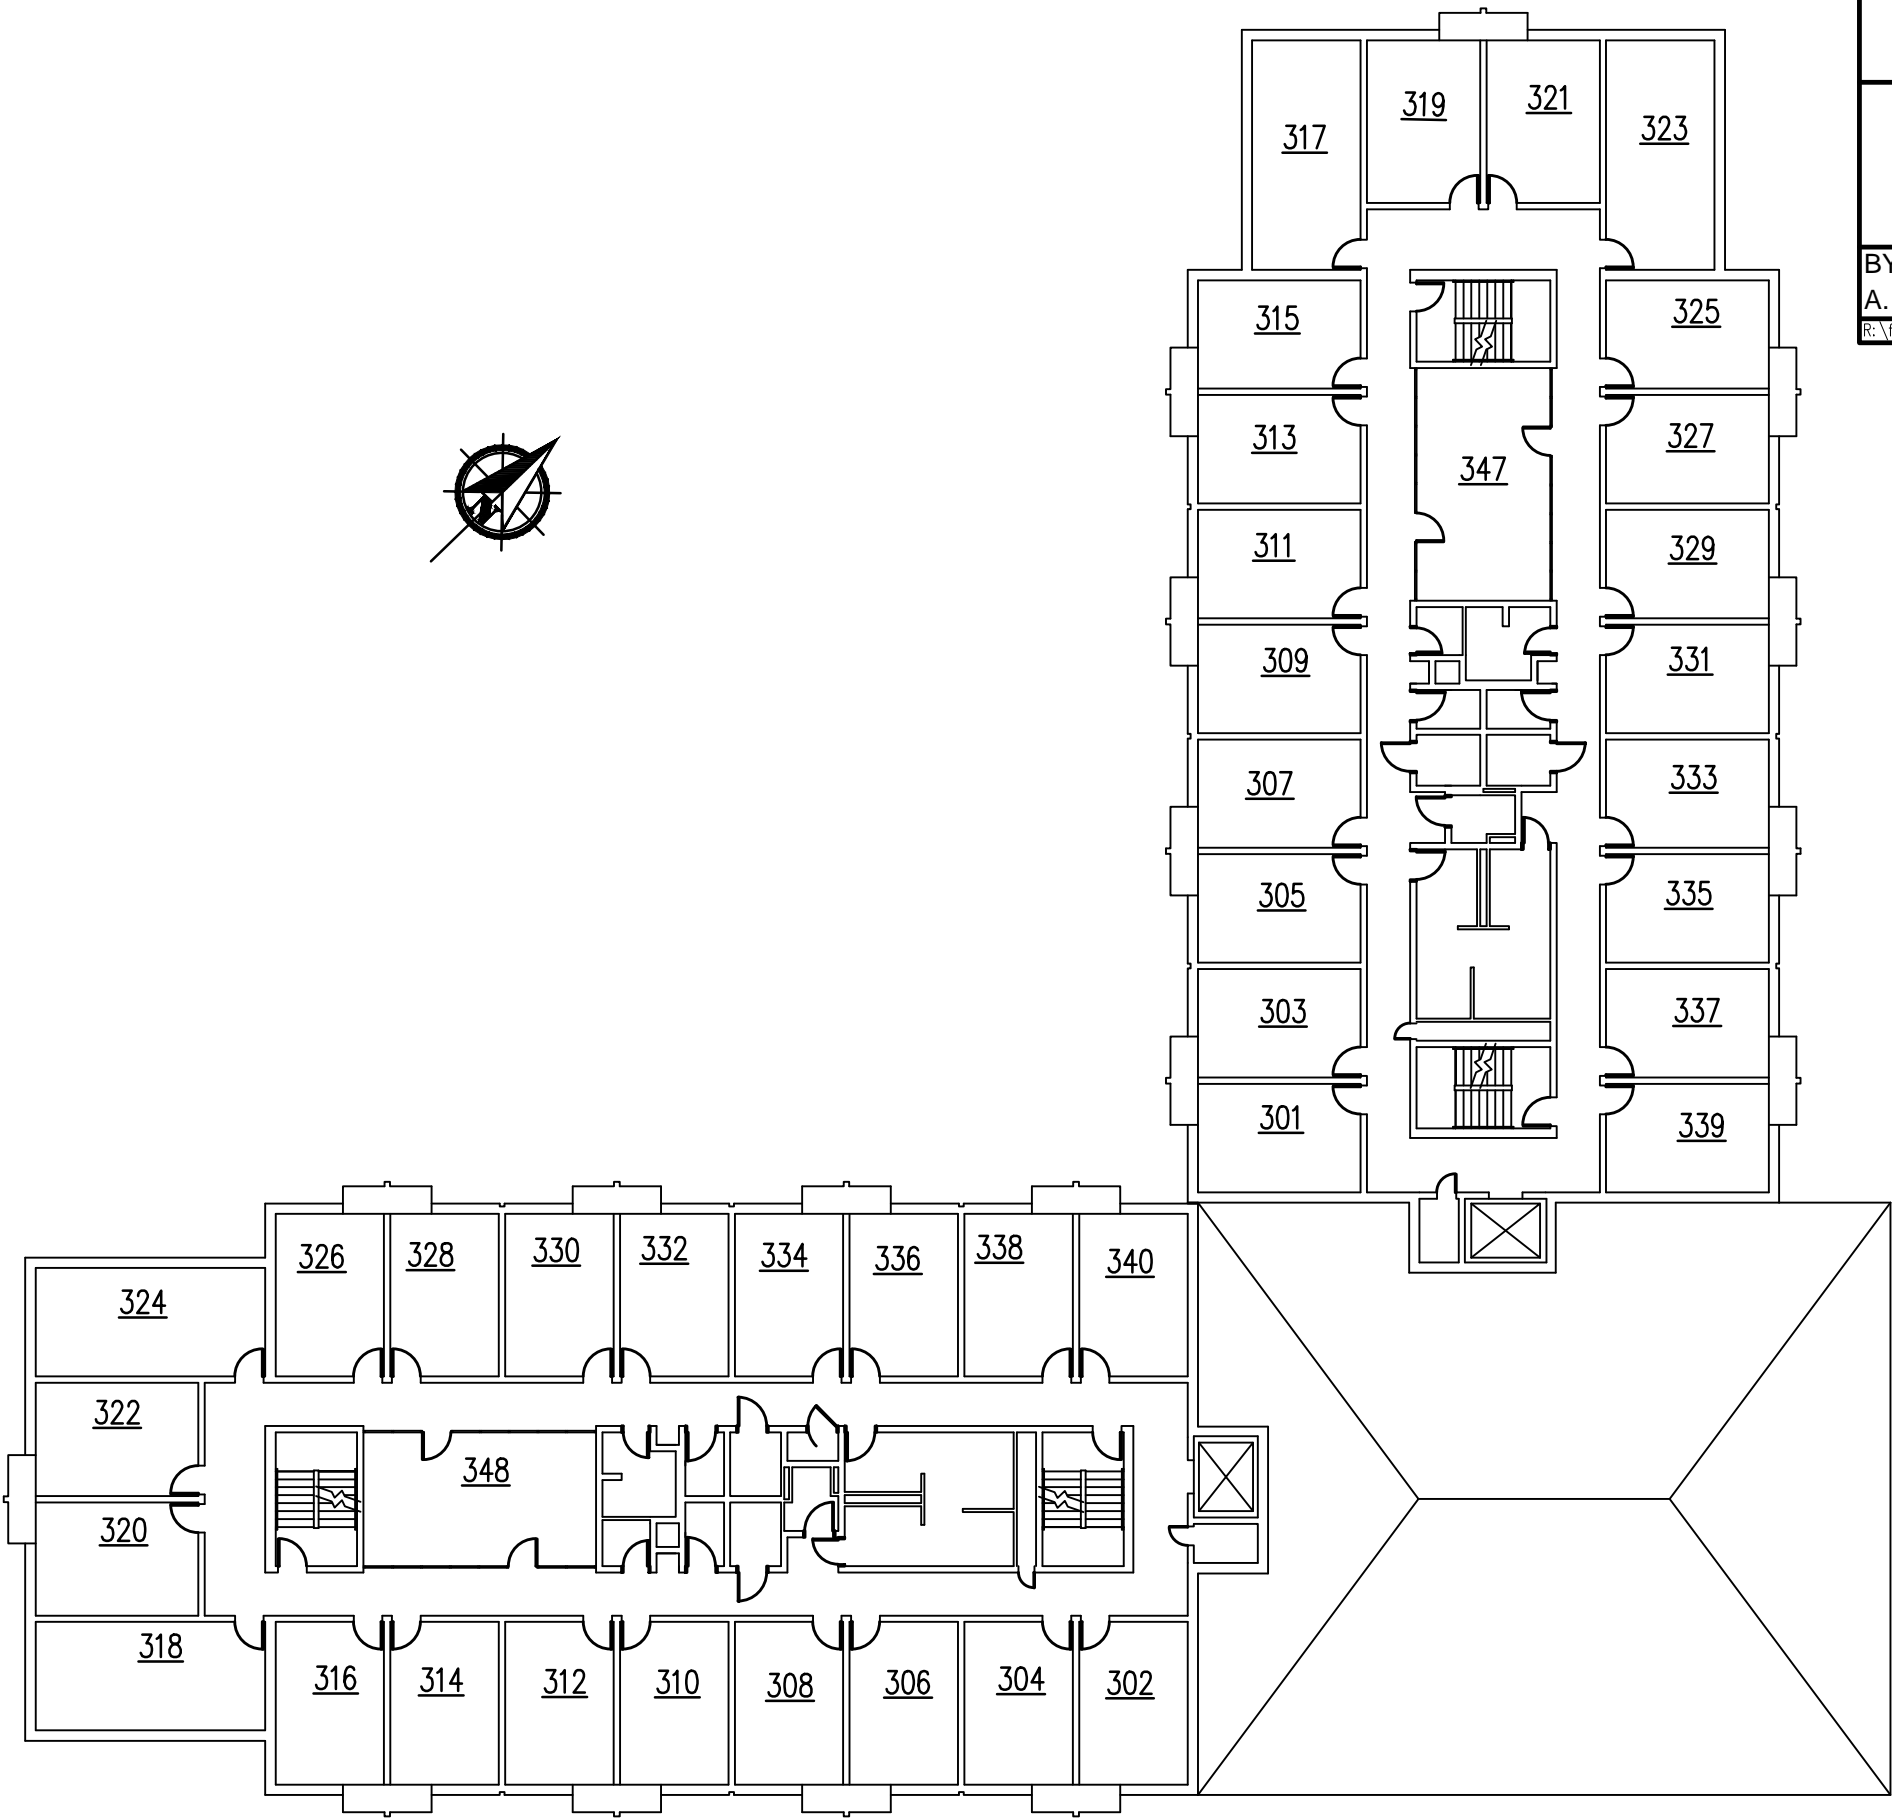


WRIGHT STATE UNIVERSITY

Facilities Management and Services
(937) 775-2587 - facilities_planning@wright.edu

HAMILTON HALL LIVING LEARNING CENTER
FLOOR PLAN - FOURTH FLOOR
HH - 0061

BY	DATE	SCALE	SEQUENCE	DWG#	REVISION
K.SCHAFFER	9/17/2007	1"=20'-0"	5 / 6	2613	9/20/2017
R:\fpm-restricted\T2-WSU-Floor-Plans\Hamilton Hall Living Learning Center\Hamilton Hall-4.dwg					

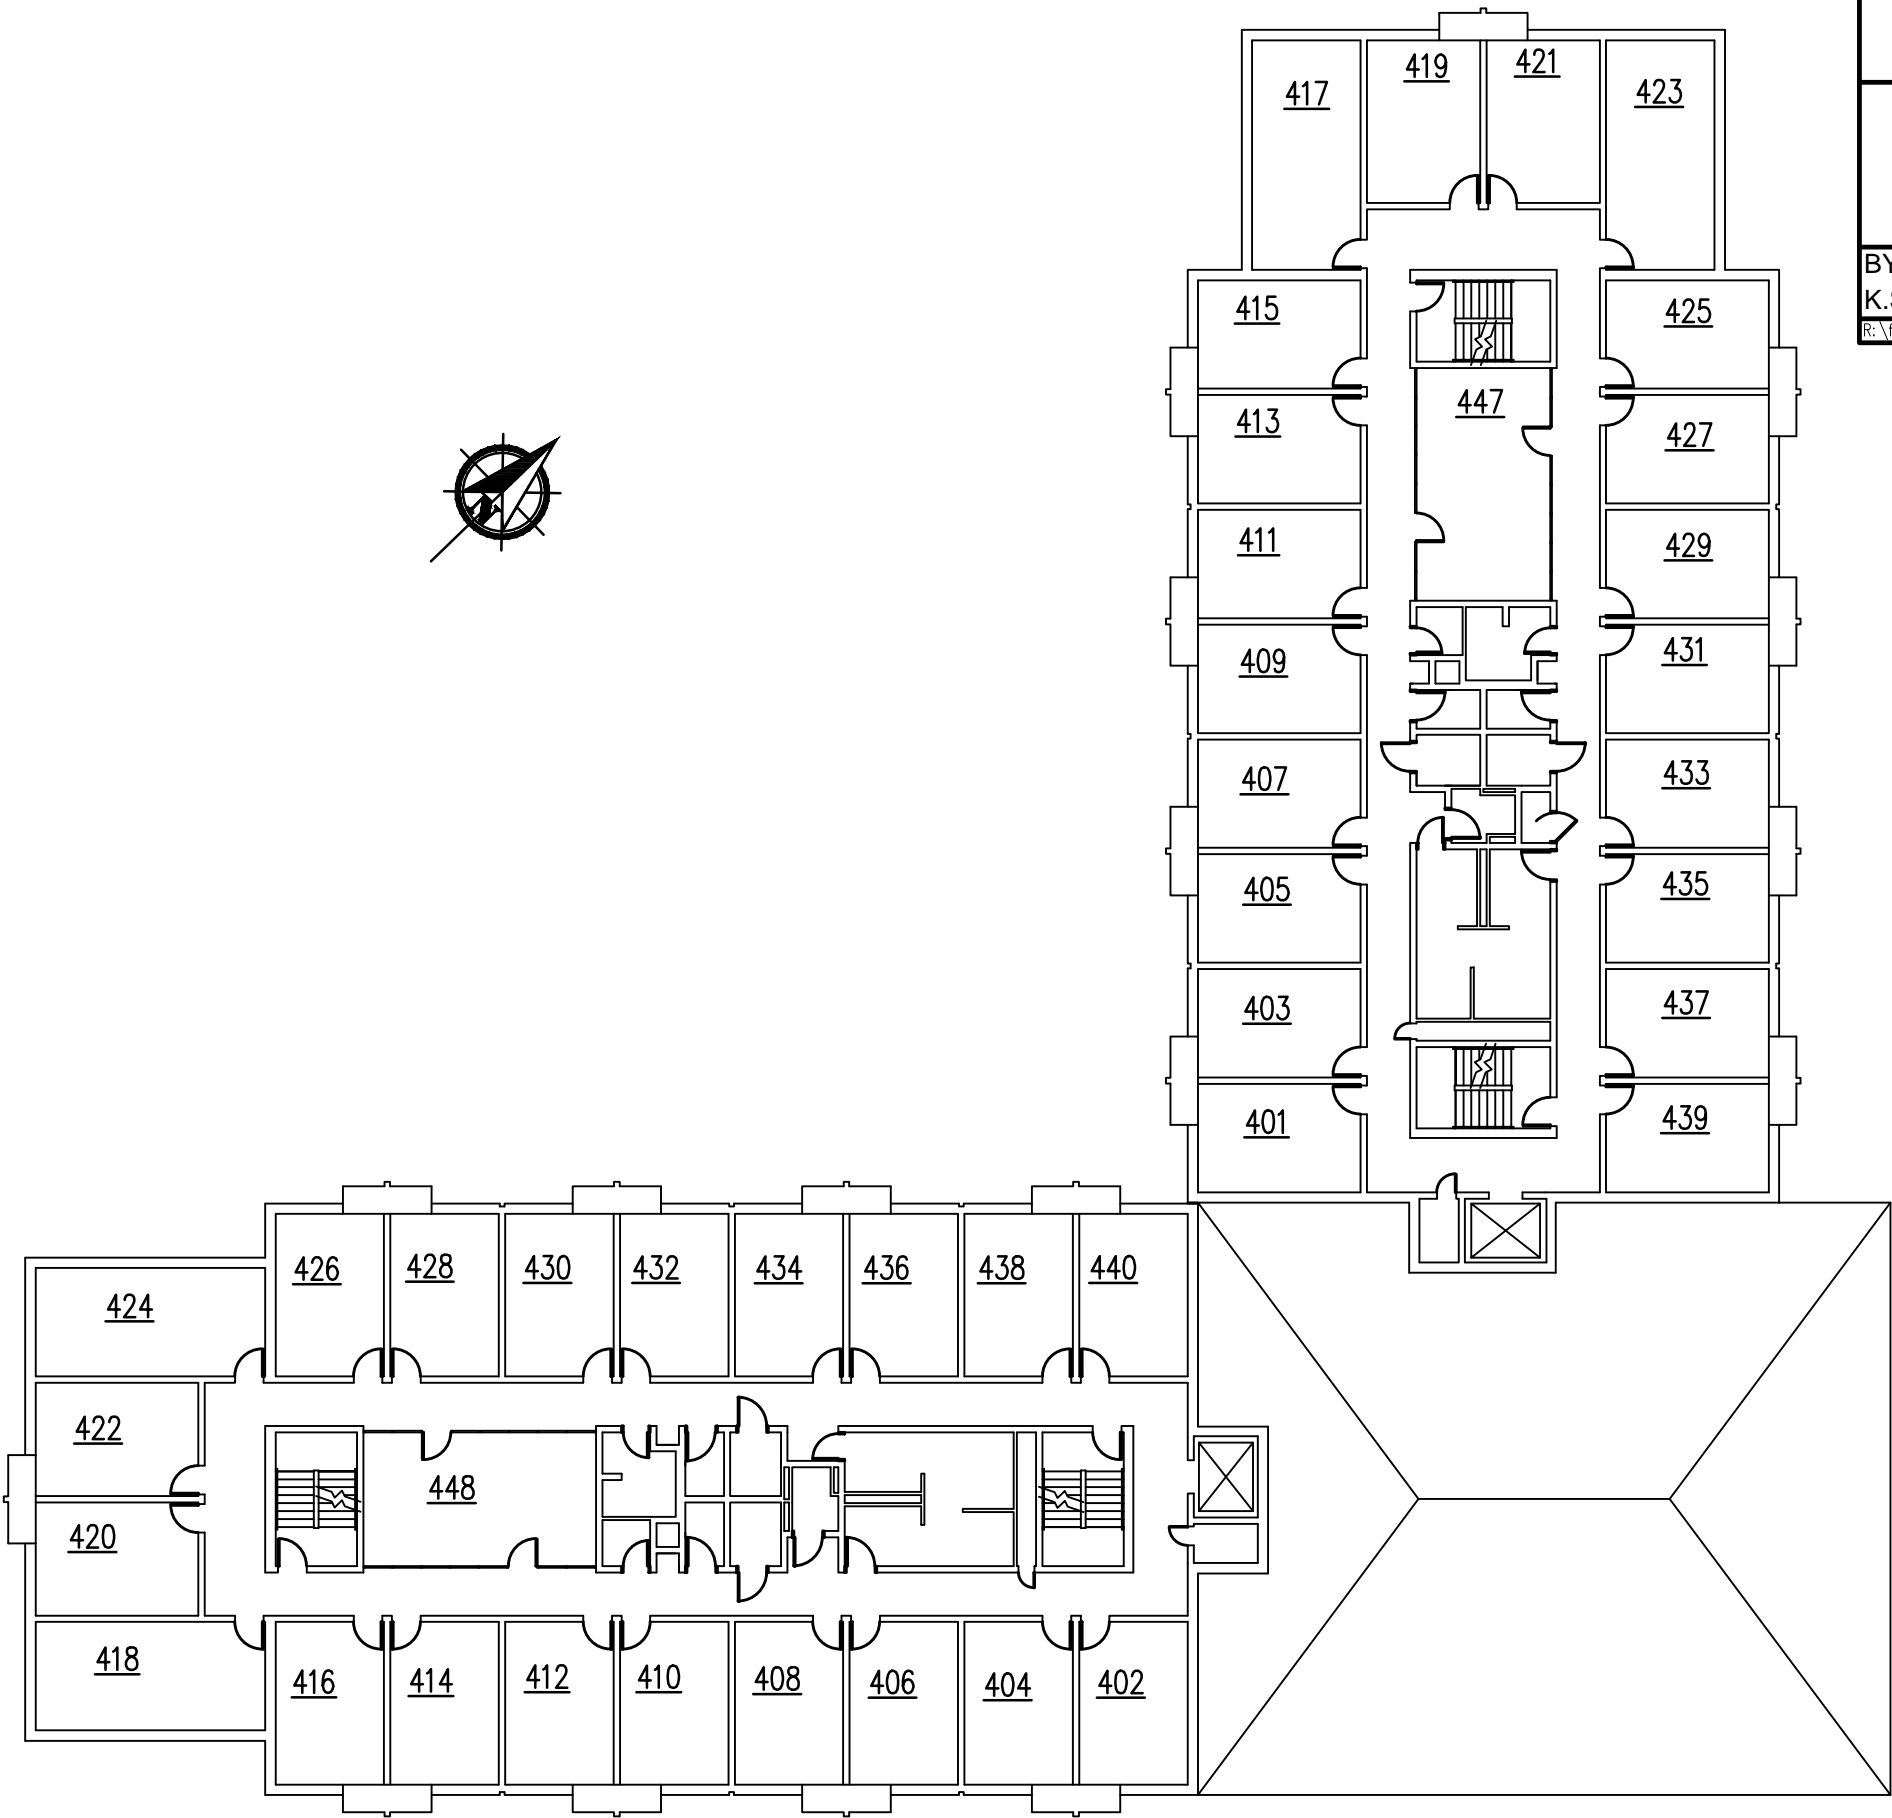

WRIGHT STATE UNIVERSITY

Facilities Management and Services
(937) 775-2587 - facilities_planning@wright.edu

HAMILTON HALL LIVING LEARNING CENTER
FLOOR PLAN - FIFTH FLOOR
HH - 0061

BY	DATE	SCALE	SEQUENCE	DWG#	REVISION
K.SCHAFER	9/17/2007	1"=20'-0"	6 / 6	2613	8/23/2016

R:\fpm-restricted\T2-WSU-Floor-Plans\Hamilton Hall Living Learning Center\Hamilton Hall-5.dwg

