

# WRIGHT STATE UNIVERSITY



Facilities Management and Services

(937) 775-2587 - [facilities\\_planning@wright.edu](mailto:facilities_planning@wright.edu)

## STUDENT UNION FLOOR PLAN - BASEMENT FLOOR SU - 0021

BY	DATE	SCALE	SEQUENCE	DWG#	REVISION
D.KENDRICK	9/22/2006	1"=60'	1 / 4	2923	9/28/2017

R:\fpm-restricted\T2-WSU-Floor-Plans\Student Union\Student Union-0.dwg

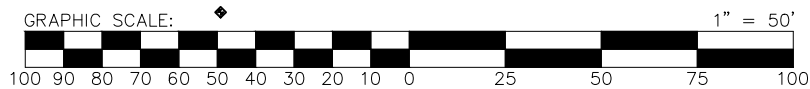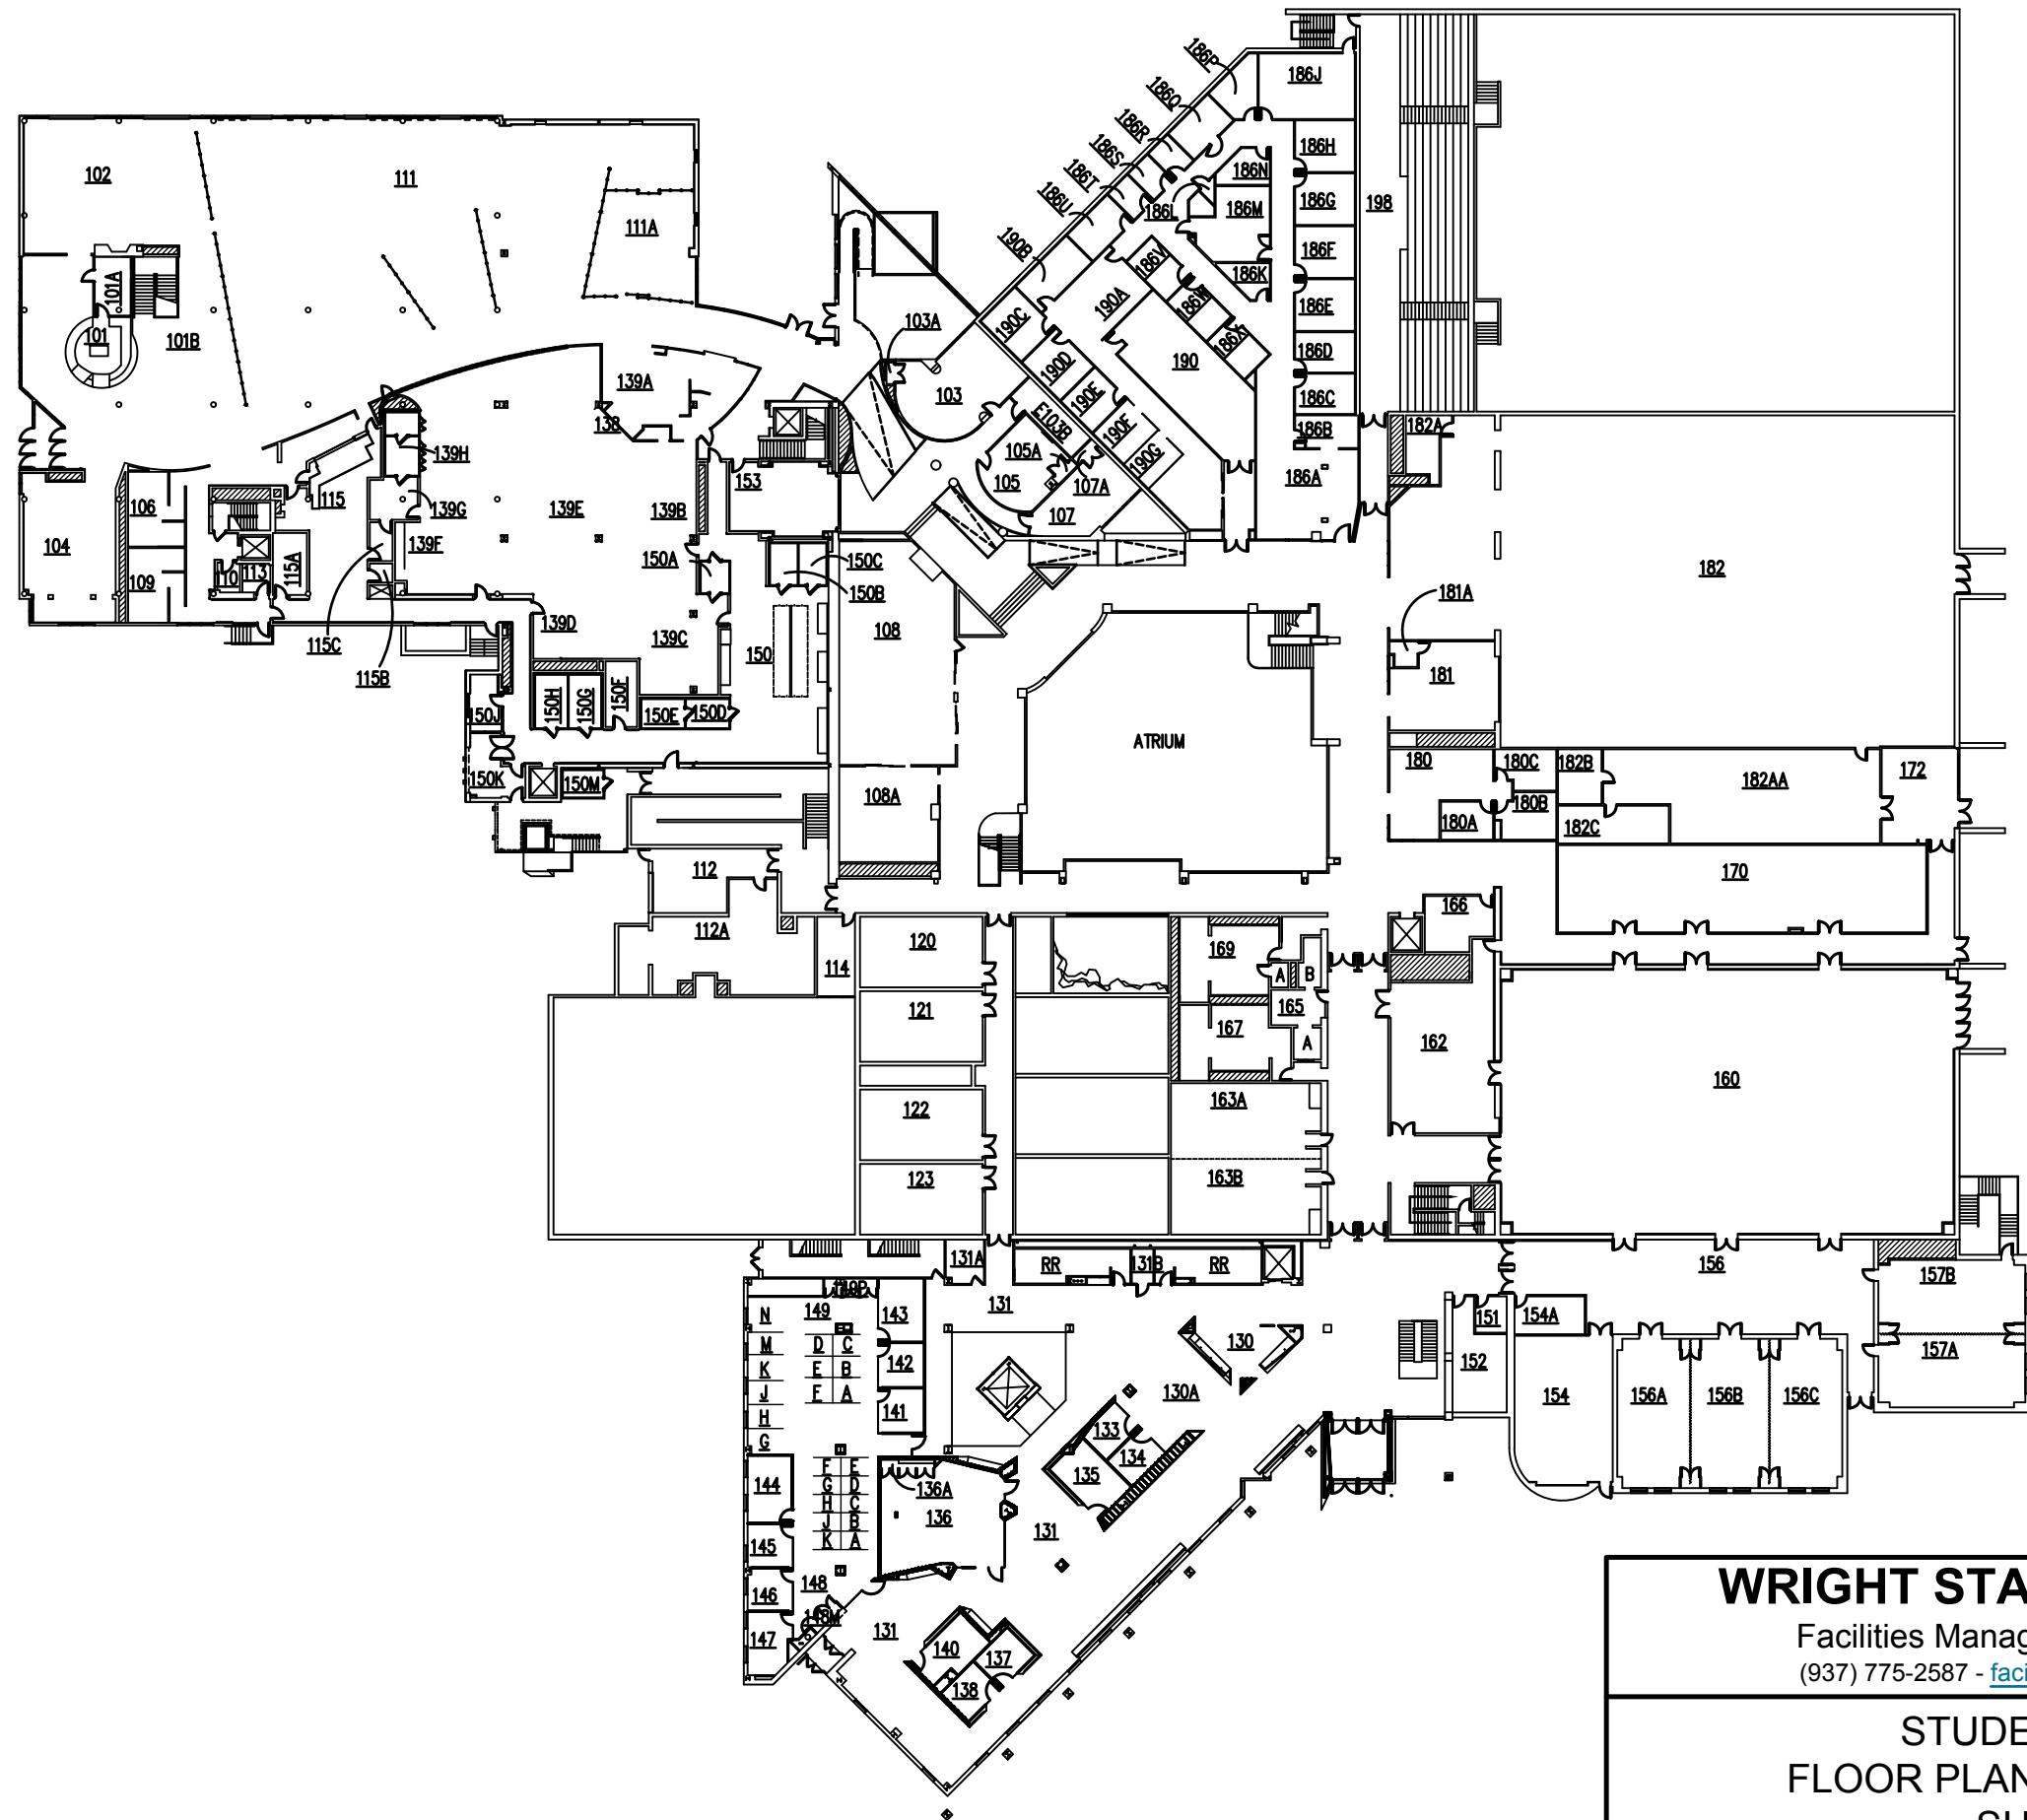


# WRIGHT STATE UNIVERSITY

Facilities Management and Services  
(937) 775-2587 - [facilities\\_planning@wright.edu](mailto:facilities_planning@wright.edu)



## STUDENT UNION FLOOR PLAN - FIRST FLOOR SU - 0021

BY	DATE	SCALE	SEQUENCE	DWG#	REVISION
D.KENDRICK	4/10/1995	1"=50'	2 / 4	2923	9/28/2017

R:\fpm-restricted\T2-WSU-Floor-Plans\Student Union\Student Union-1.dwg

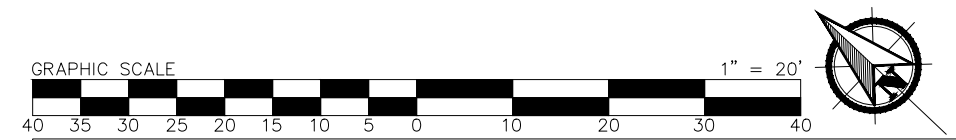

R:\fpm-restricted\T2-WSU-Floor-Plans\Student Union\Student Union-2.dwg

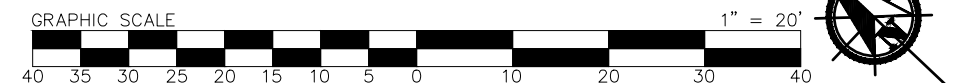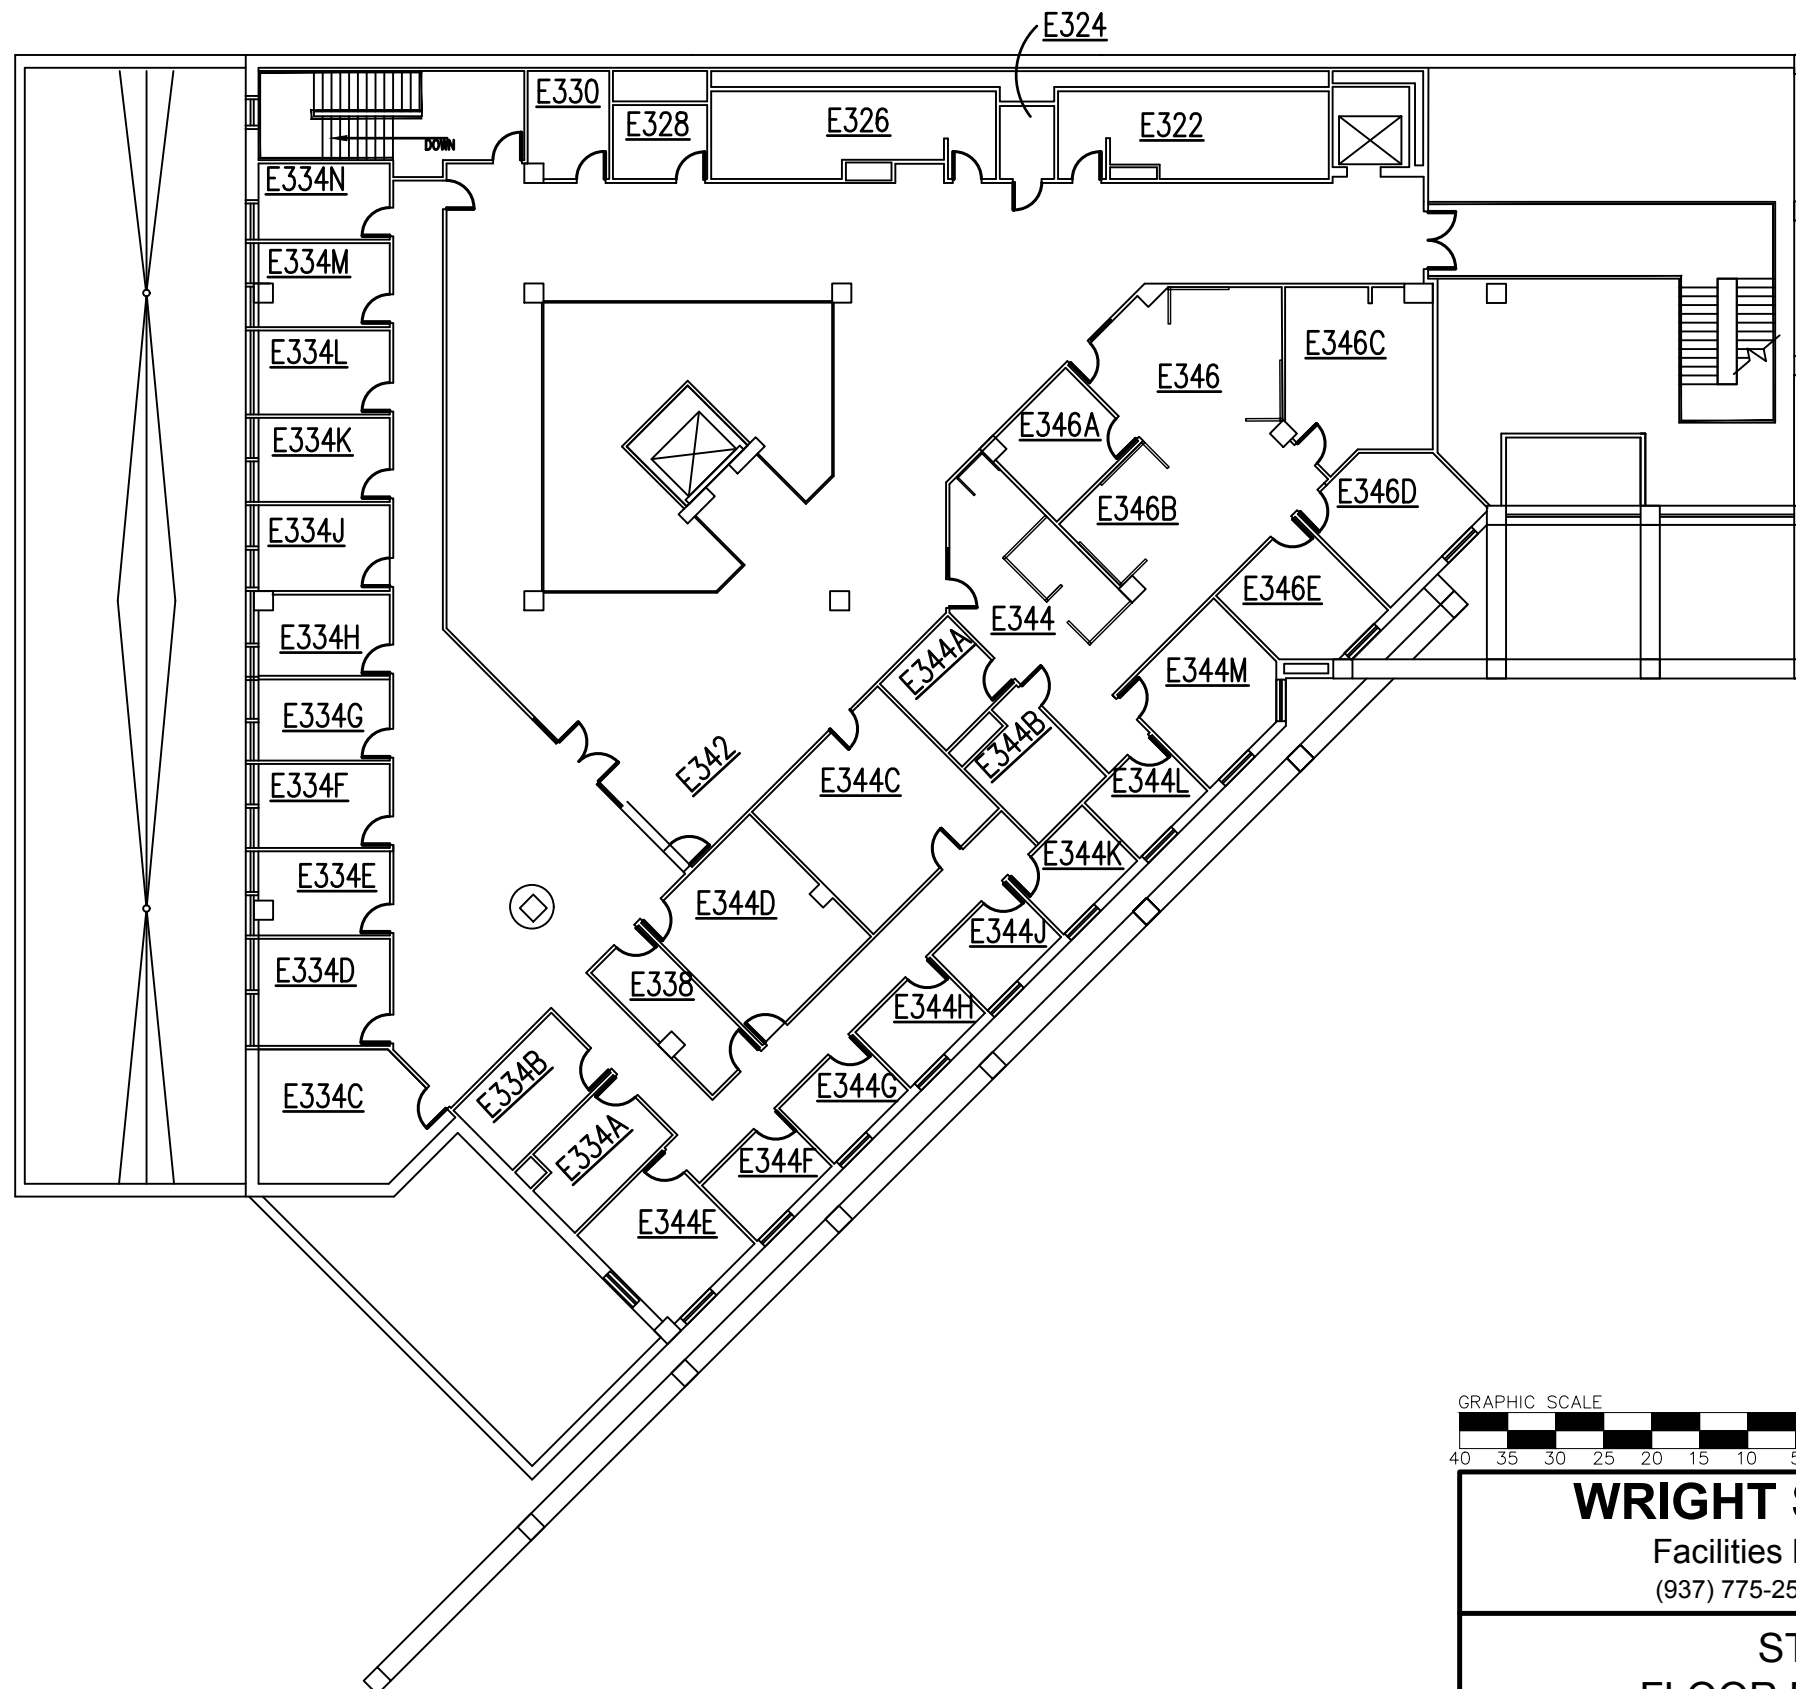

## WRIGHT STATE UNIVERSITY


Facilities Management and Services

(937) 775-2587 - [facilities\\_planning@wright.edu](mailto:facilities_planning@wright.edu)


### STUDENT UNION FLOOR PLAN - THIRD FLOOR SU - 0021

BY	DATE	SCALE	SEQUENCE	DWG#	REVISION
D. KENDRICK	4/10/1995	1"=20'	4 / 4	2923	9/28/2017


R:\fpm-restricted\T2-WSU-Floor-Plans\Student Union\Student Union-3.dwg

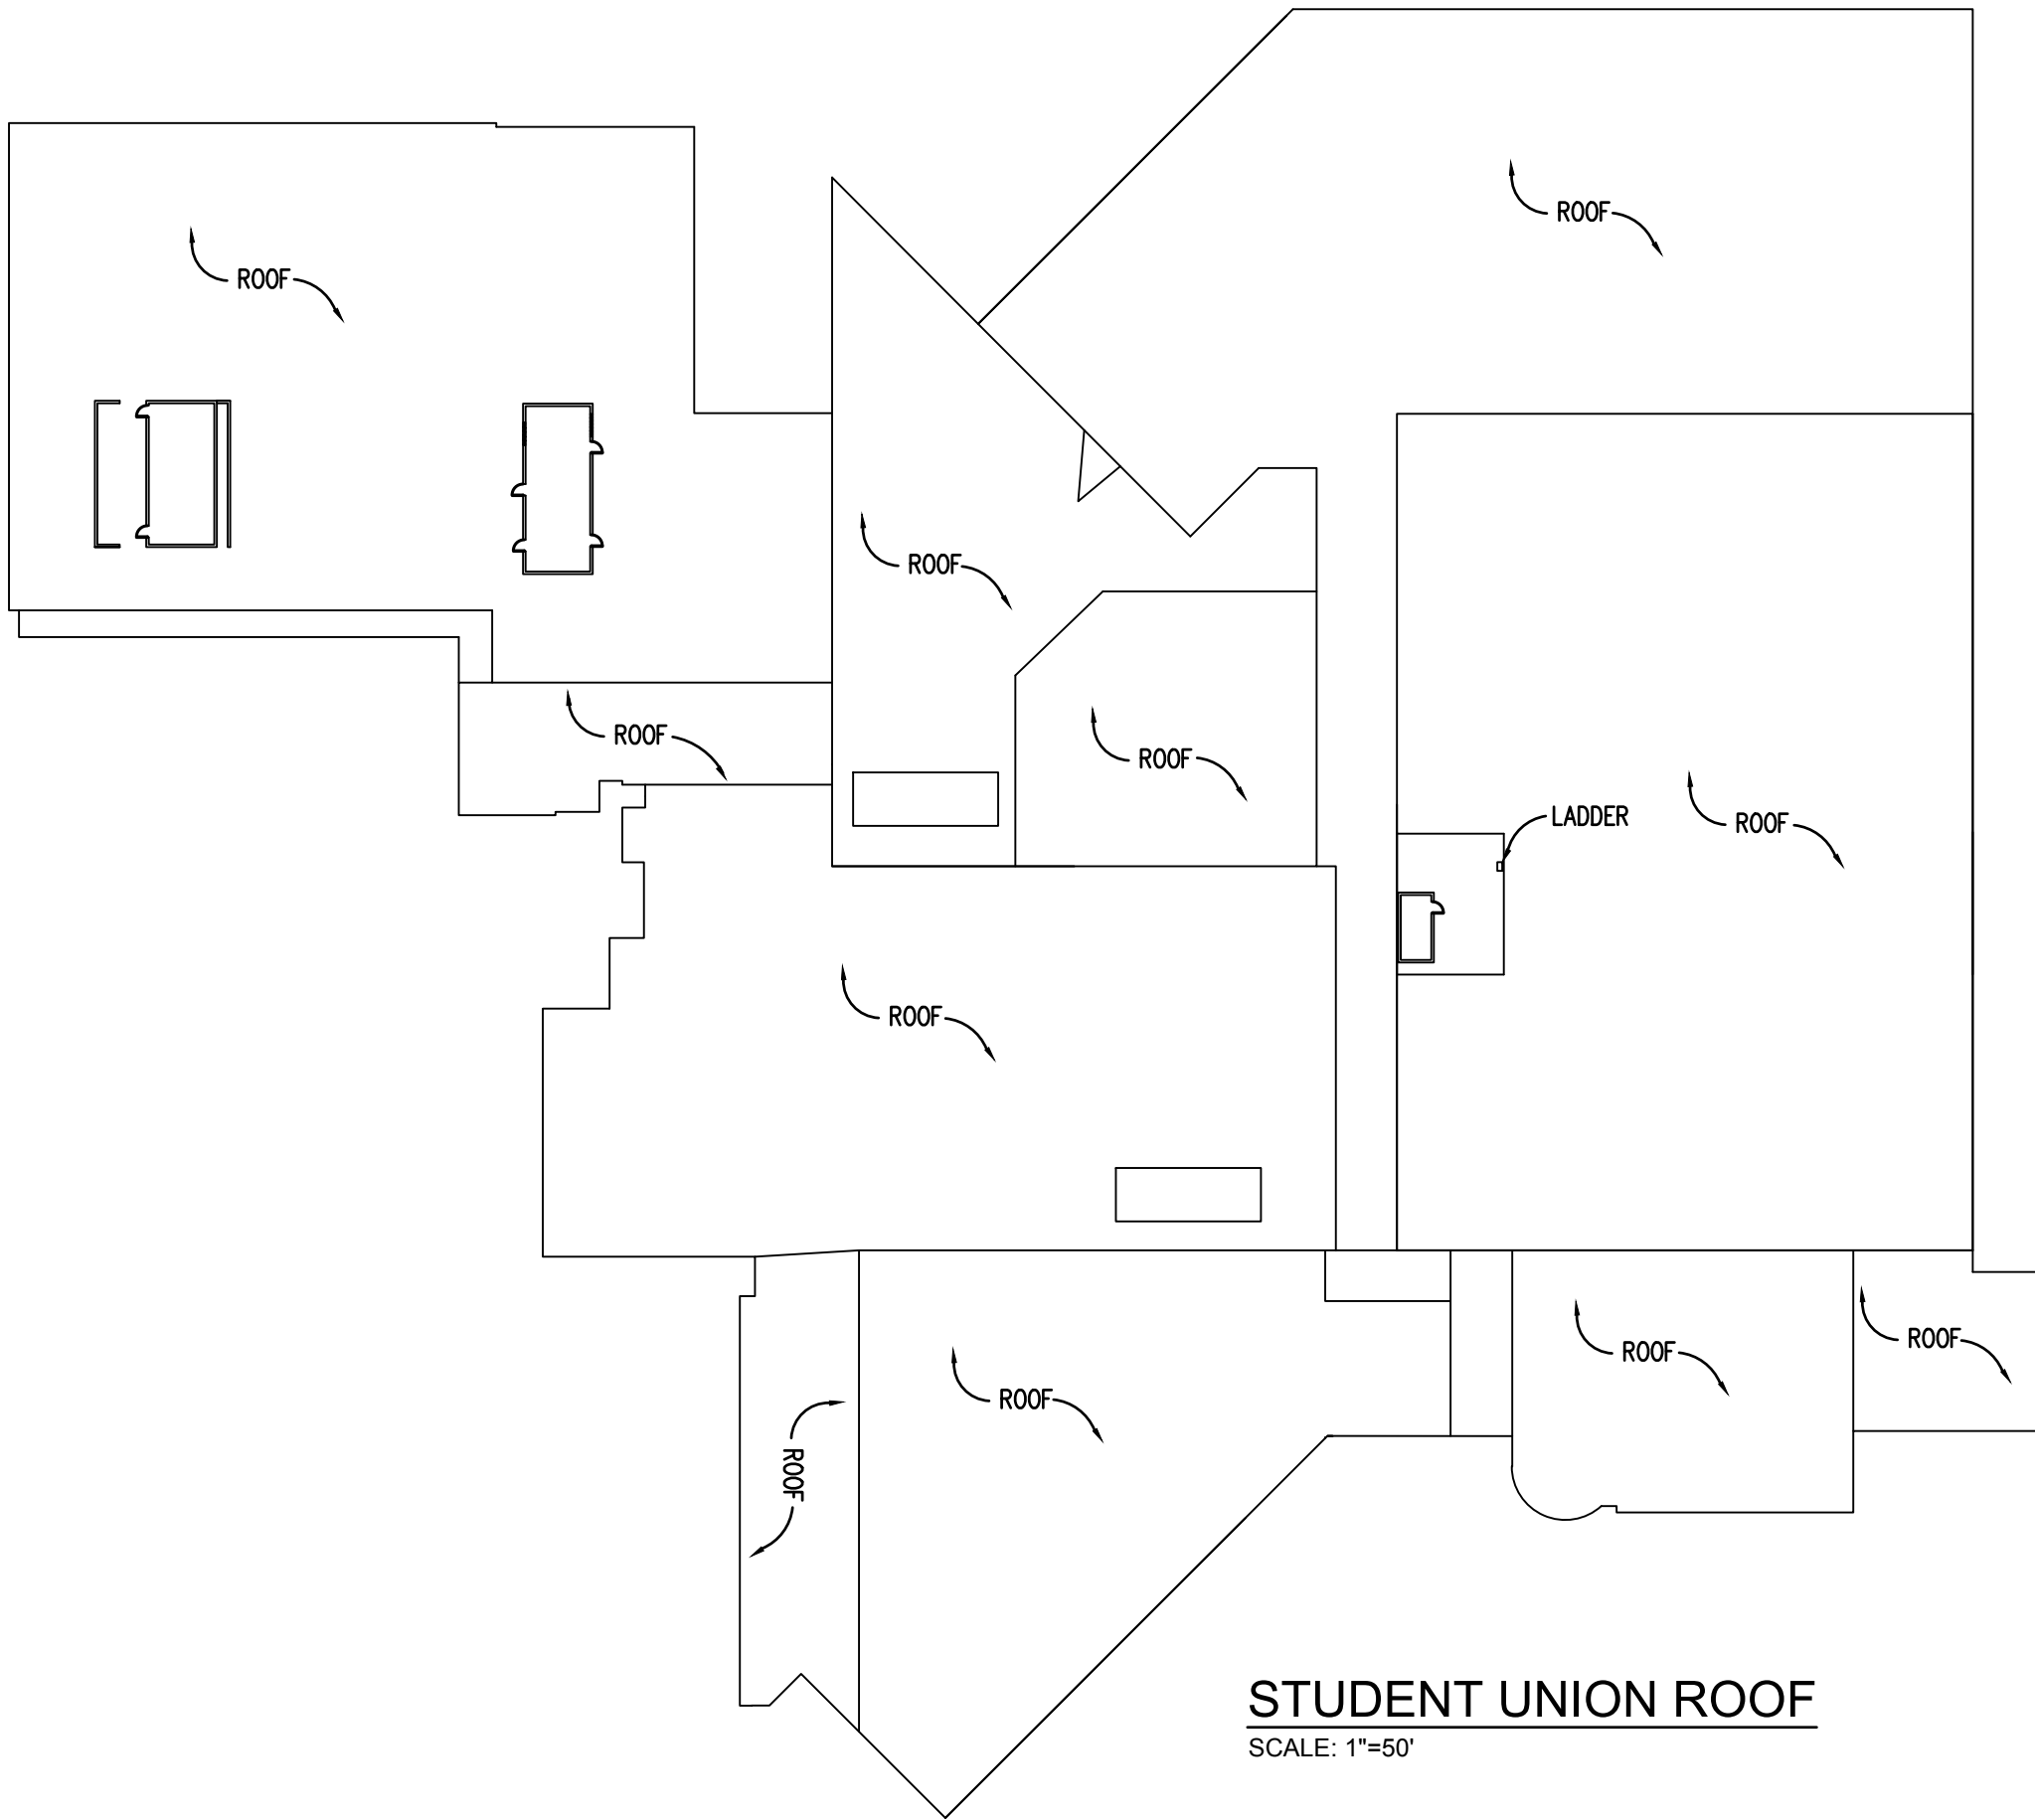

**STUDENT UNION ROOF**  
SCALE: 1"=50'

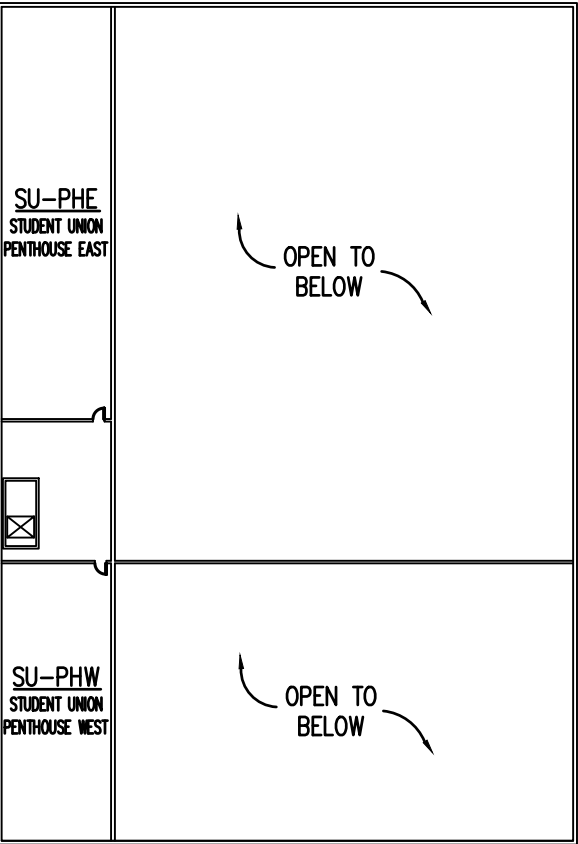

**STUDENT UNION PENTHOUSE**  
SCALE: 1"=50'

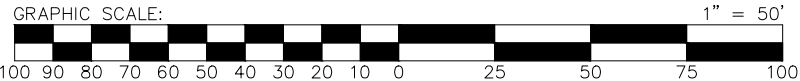

**WRIGHT STATE UNIVERSITY**  
Facilities Management and Services  
(937) 775-2587 - [facilities\\_planning@wright.edu](mailto:facilities_planning@wright.edu)

**STUDENT UNION**  
**FLOOR PLAN - ROOF AND PENTHOUSE**  
**SU - 0021**

BY	DATE	SCALE	SEQUENCE	DWG#	REVISION
D. KENDRICK	06/17/2009	1"=50'	5 / 5	3835	9/28/2017

R: \fpm-restricted\T2-WSU-Floor-Plans\Student Union\Student Union-Penthouse.dwg