




Facilities Management and Services
(937) 775-2587 - facilities_planning@wright.edu

MATH & MICROBIOLOGY
FLOOR PLAN - BASEMENT FLOOR
MM - 0023

BY	DATE	SCALE	SEQUENCE	DWG#	REVISION
J. REAGAN	07/20/1990	1"=20'	1 / 4	2561	9/20/2017

R:\fpm-restricted\T2-WSU-Floor-Plans\Math & Microbiology\Math & Micro-0.dwg

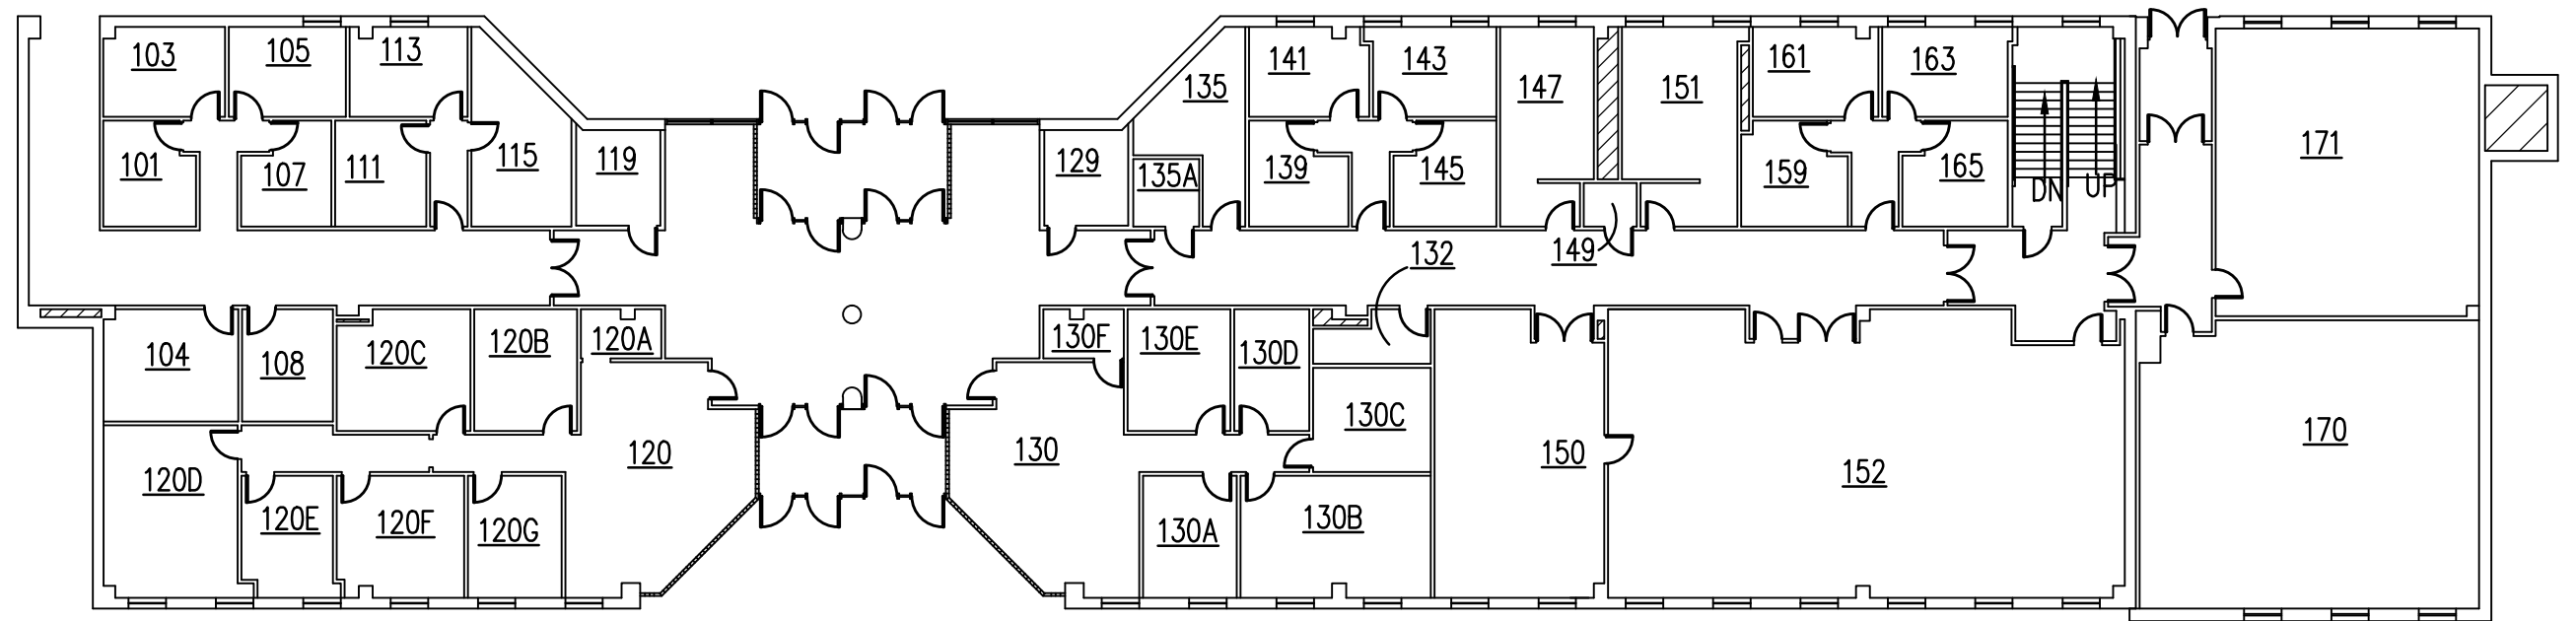

WRIGHT STATE UNIVERSITY

Facilities Management and Services

(937) 775-2587 - facilities_planning@wright.edu


MATH & MICROBIOLOGY FLOOR PLAN - FIRST FLOOR MM - 0023

BY	DATE	SCALE	SEQUENCE	DWG#	REVISION
J. REAGAN	07/20/1990	1"=20'	2 / 4	2561	6/16/2016

R:\pm-restricted\T2-WSU-Floor-Plans\Math & Microbiology\Math & Micro-1.dwg


$$\underline{1'' = 20'}$$


R:\fpm-restricted\T2-WSU-Floor-Plans\Math & Microbiology\Math & Micro-2.dwg

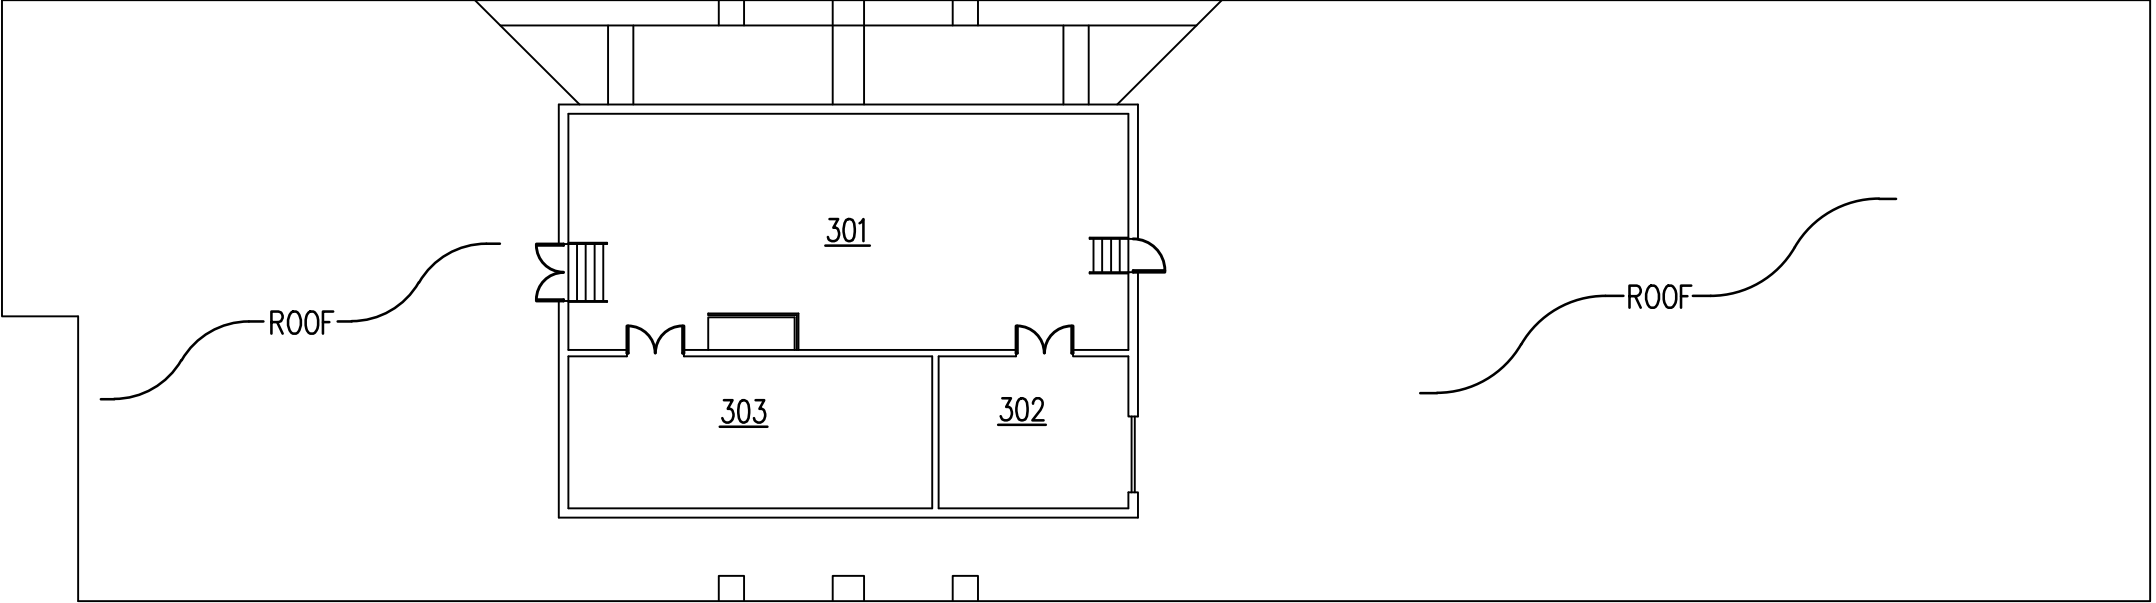

WRIGHT STATE UNIVERSITY

Facilities Management and Services
(937) 775-2587 - facilities_planning@wright.edu

**MATH & MICROBIOLOGY
FLOOR PLAN - THIRD FLOOR
MM - 0023**

BY	DATE	SCALE	SEQUENCE	DWG#	REVISION
J. REAGAN	07/20/1990	1"=20'	4 / 4	2561	6/16/2016

R:\fpm-restricted\T2-WSU-Floor-Plans\Math & Microbiology\Math & Micro-3.dwg