



WRIGHT STATE UNIVERSITY

Facilities Management and Services
(937) 775-2587 - facilities_planning@wright.edu

RIKE HALL FLOOR PLAN - BASEMENT RK - 0014

BY	DATE	SCALE	SEQUENCE	DWG#	REVISION
D.KENDRICK	8/14/2007	1"=20'	1 / 4	2559	4/4/2017

R:\fpm-restricted\T2-WSU-Floor-Plans\Rike Hall\Rike Hall-0.dwg

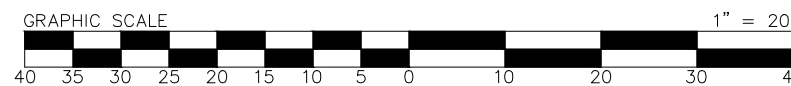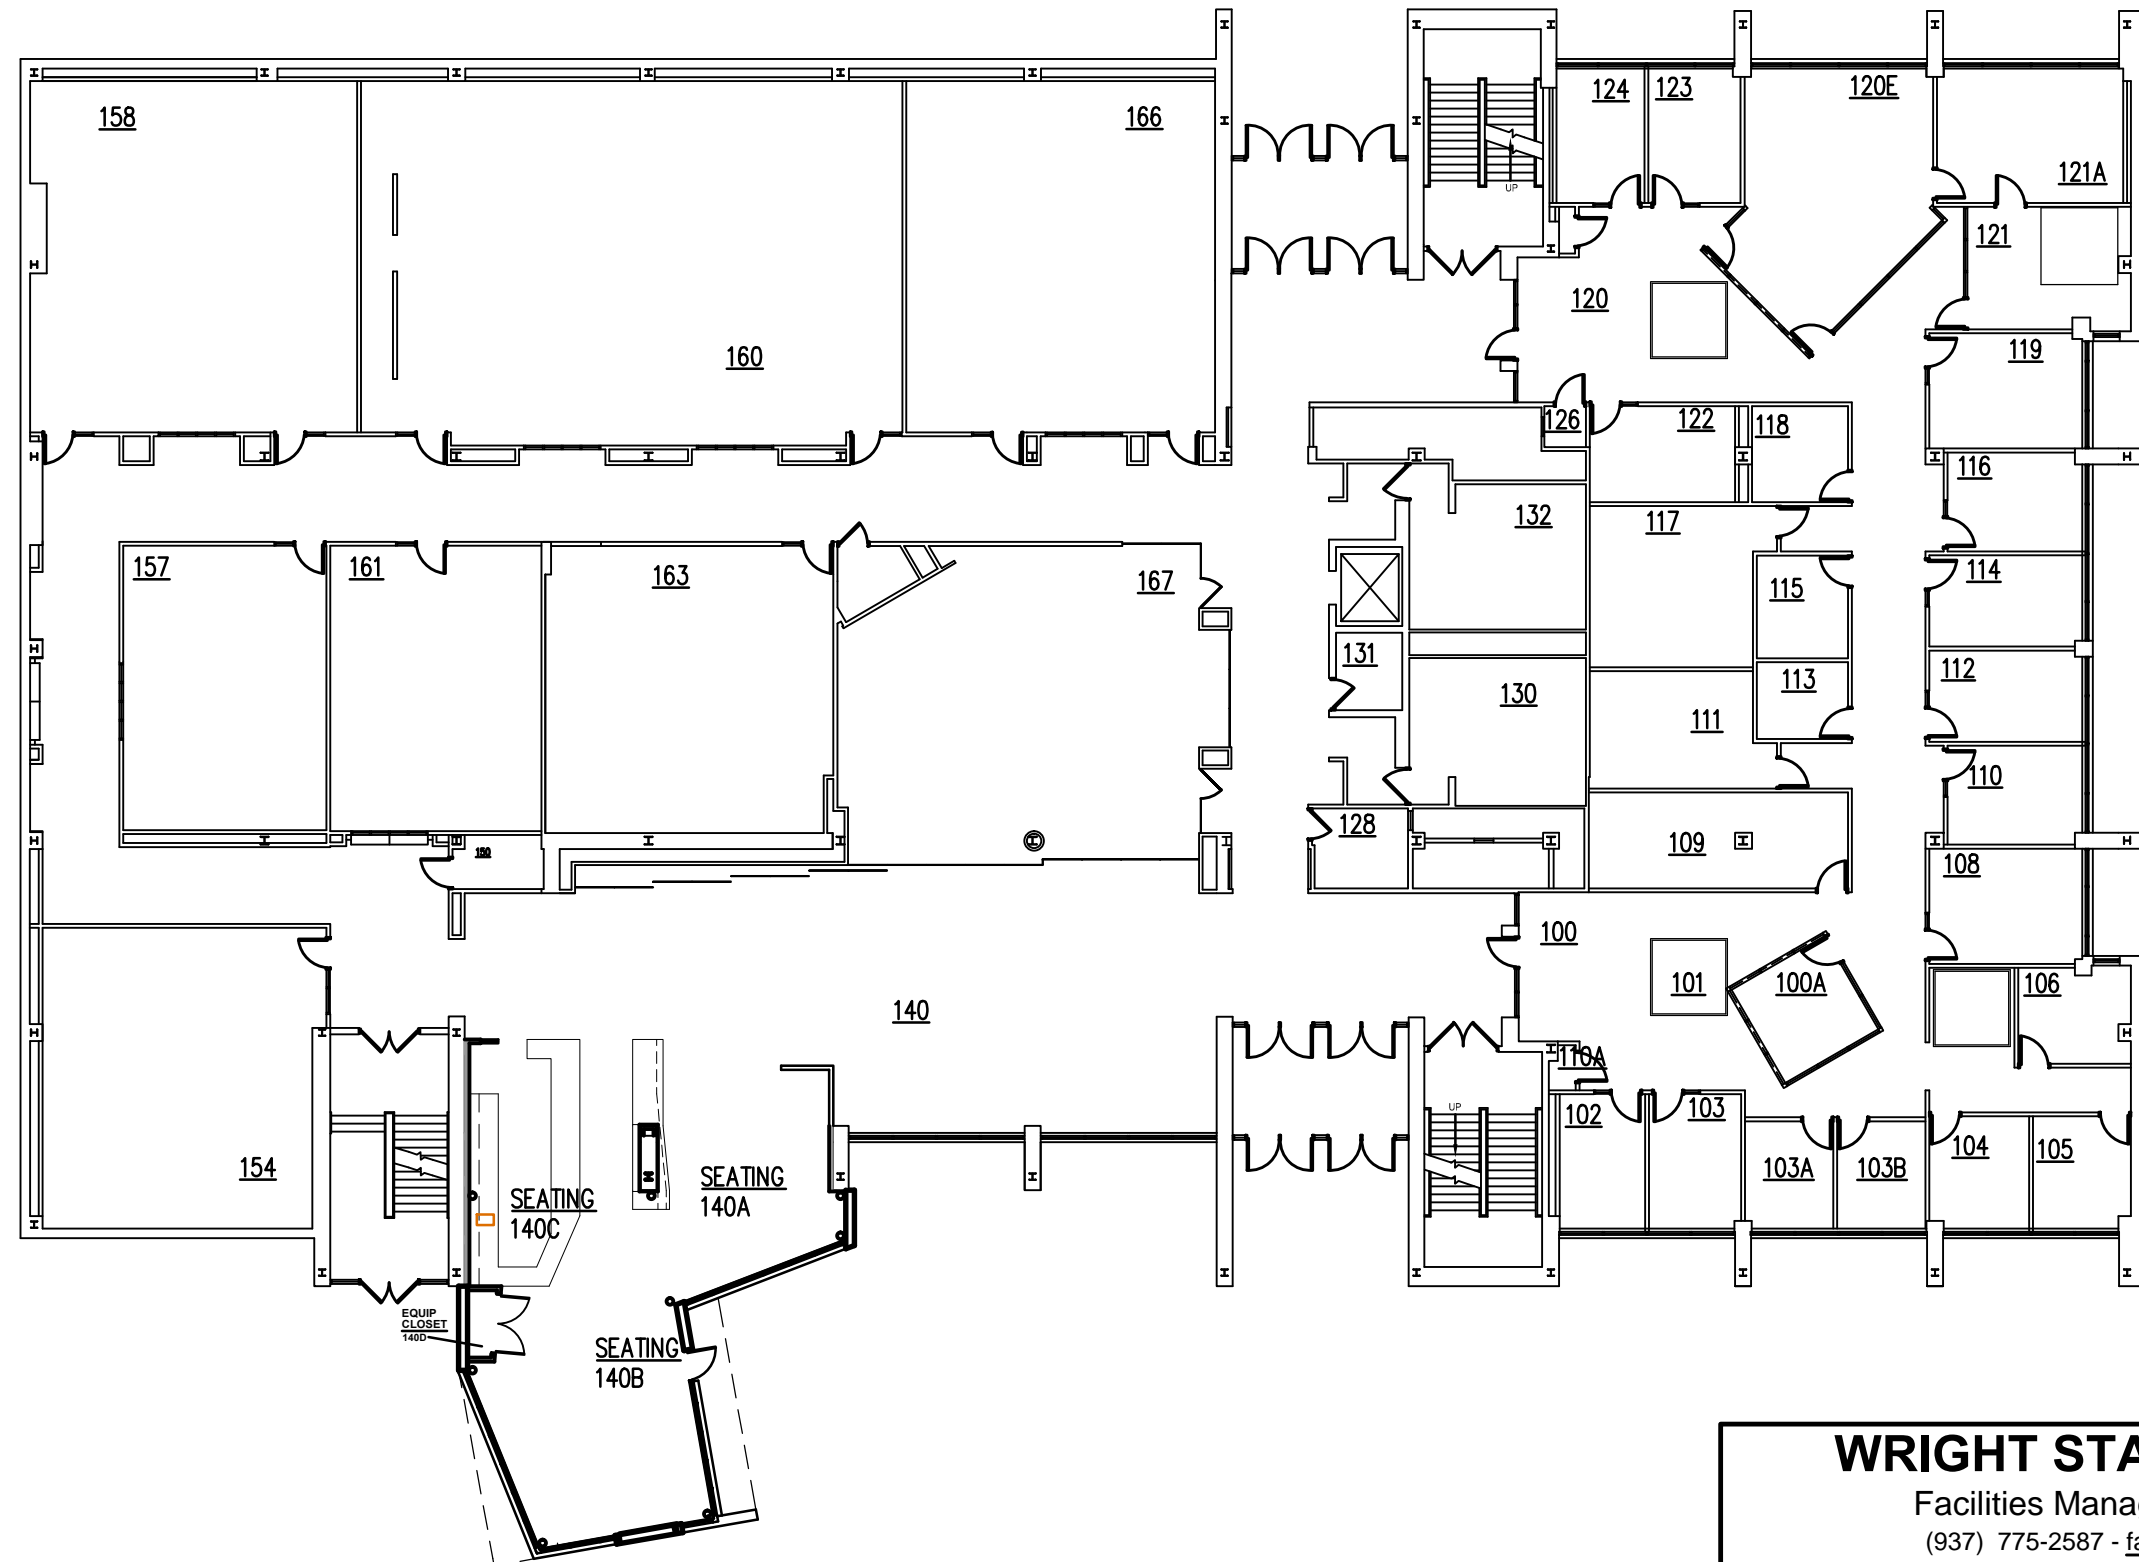



WRIGHT STATE UNIVERSITY

Facilities Management and Services
(937) 775-2587 - facilities_planning@wright.edu

RIKE HALL FLOOR PLAN - FIRST FLOOR RK - 0014

BY	DATE	SCALE	SEQUENCE	DWG#	REVISION
D.KENDRICK	8/14/2007	1"=20'	2 / 4	2559	4/4/2017

R:\fpm-restricted\T2-WSU-Floor-Plans\Rike Hall\Rike Hall-1.dwg

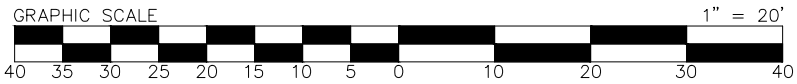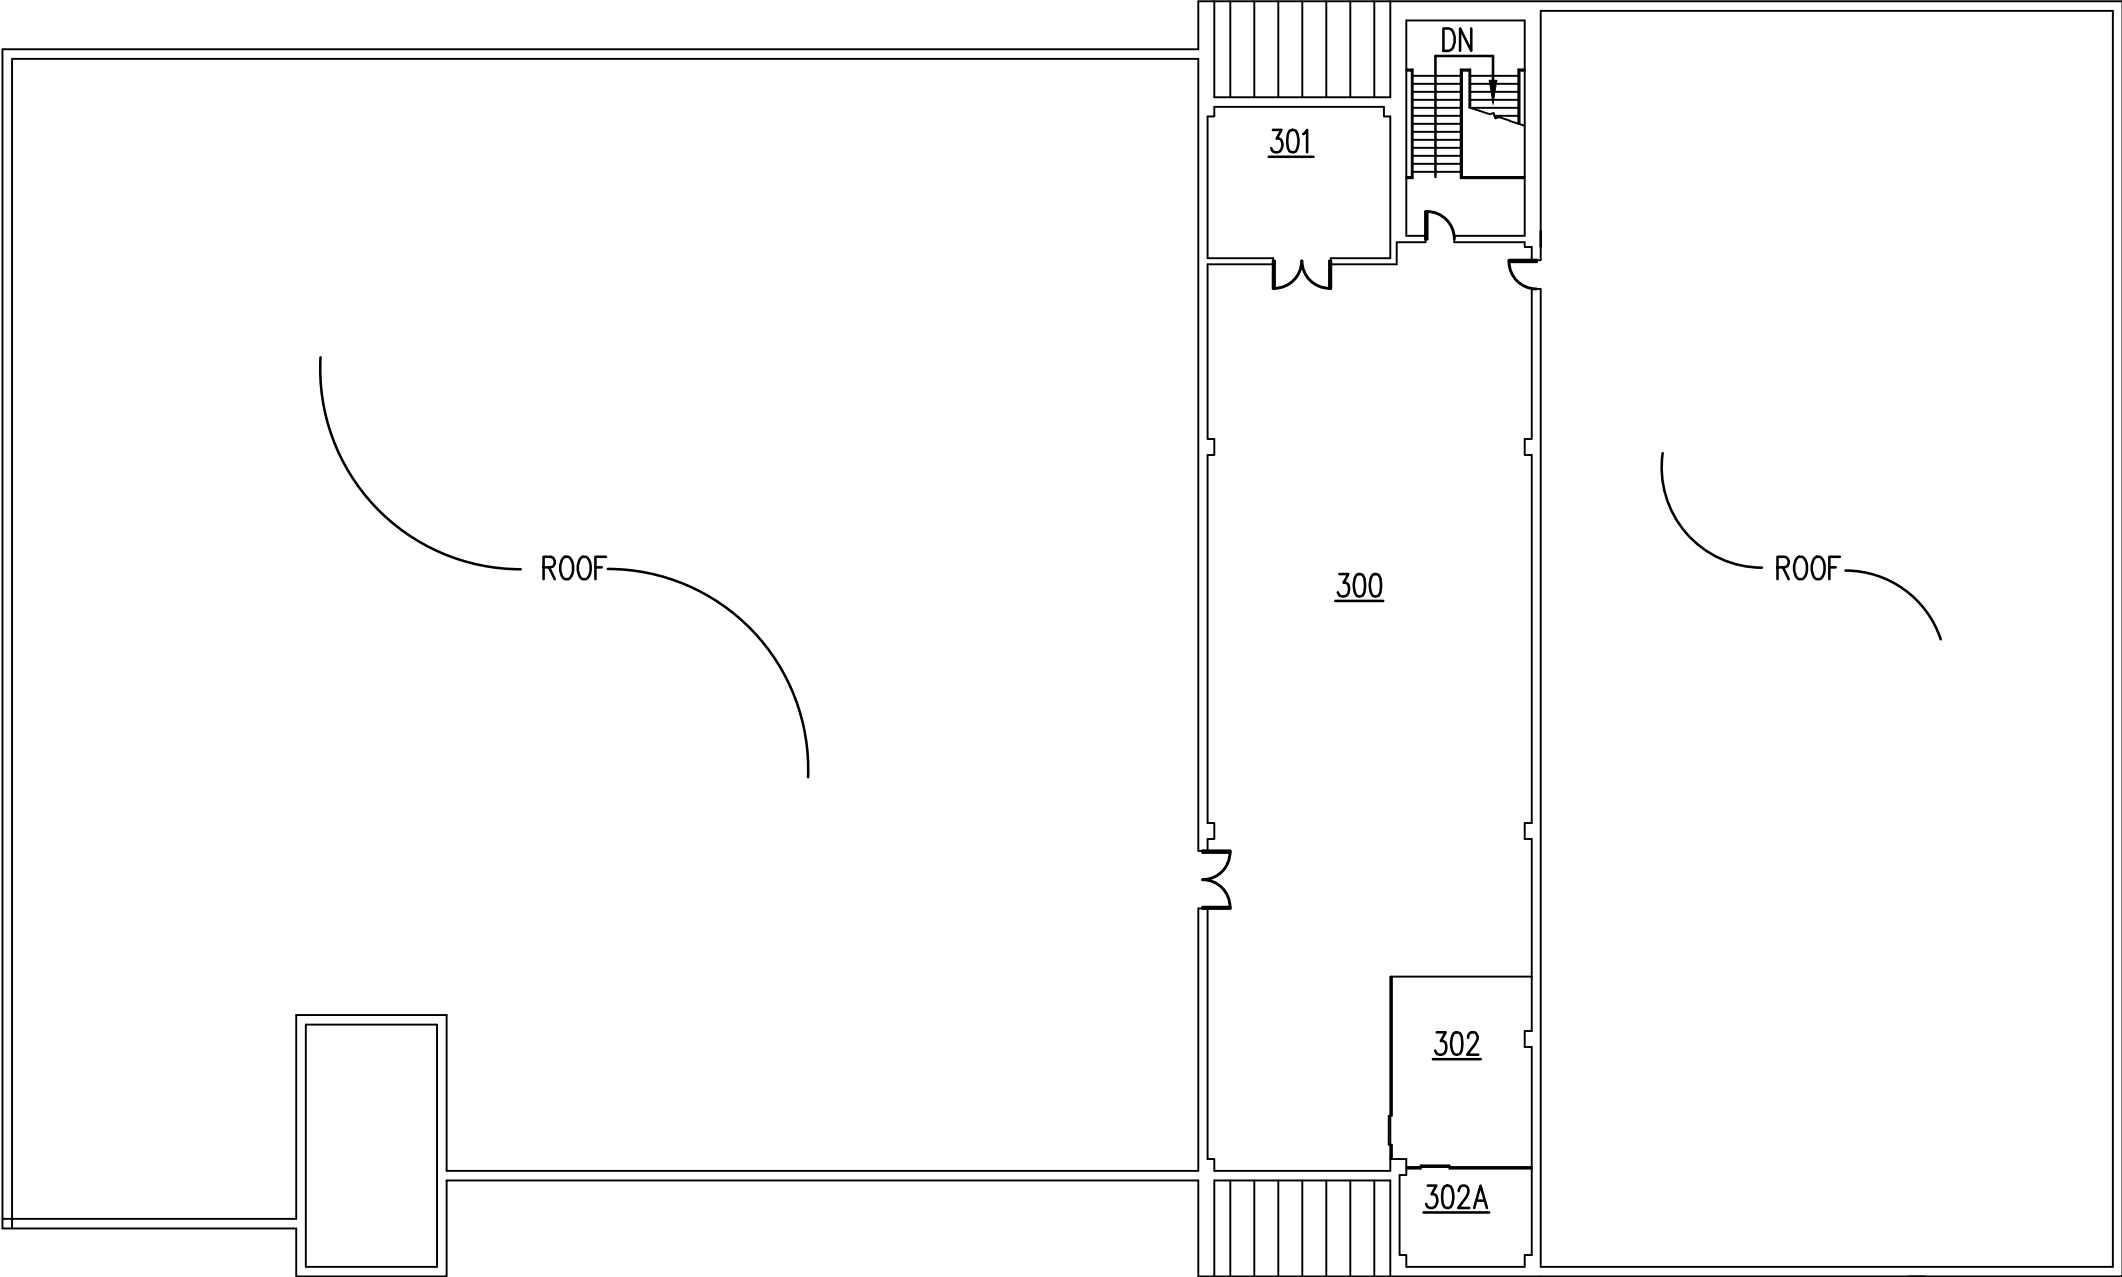

WRIGHT STATE UNIVERSITY Facilities Management and Services (937) 775-2587 - facilities_planning@wright.edu					
RIKE HALL FLOOR PLAN - THIRD FLOOR RK - 0014					
BY D.KENDRICK	DATE 8/15/2007	SCALE 1"=20'	SEQUENCE 4 / 4	DWG# 2559	REVISION 4/4/2017
R: \fpm-restricted\T2-WSU-Floor-Plans\Rike Hall\Rike Hall-3.dwg					