
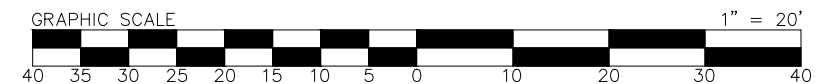


<b>WRIGHT STATE UNIVERSITY</b> Facilities Management and Services (937) 775-2587 - <a href="mailto:facilities_planning@wright.edu">facilities_planning@wright.edu</a>					
<b>FAWCETT HALL</b> <b>FLOOR PLAN - BASEMENT</b> <b>FH - 0004</b>					
BY STAFF	DATE 4/18/1988	SCALE 1"=20'	SEQUENCE 1 / 6	DWG# 2503	REVISION 4/5/2017

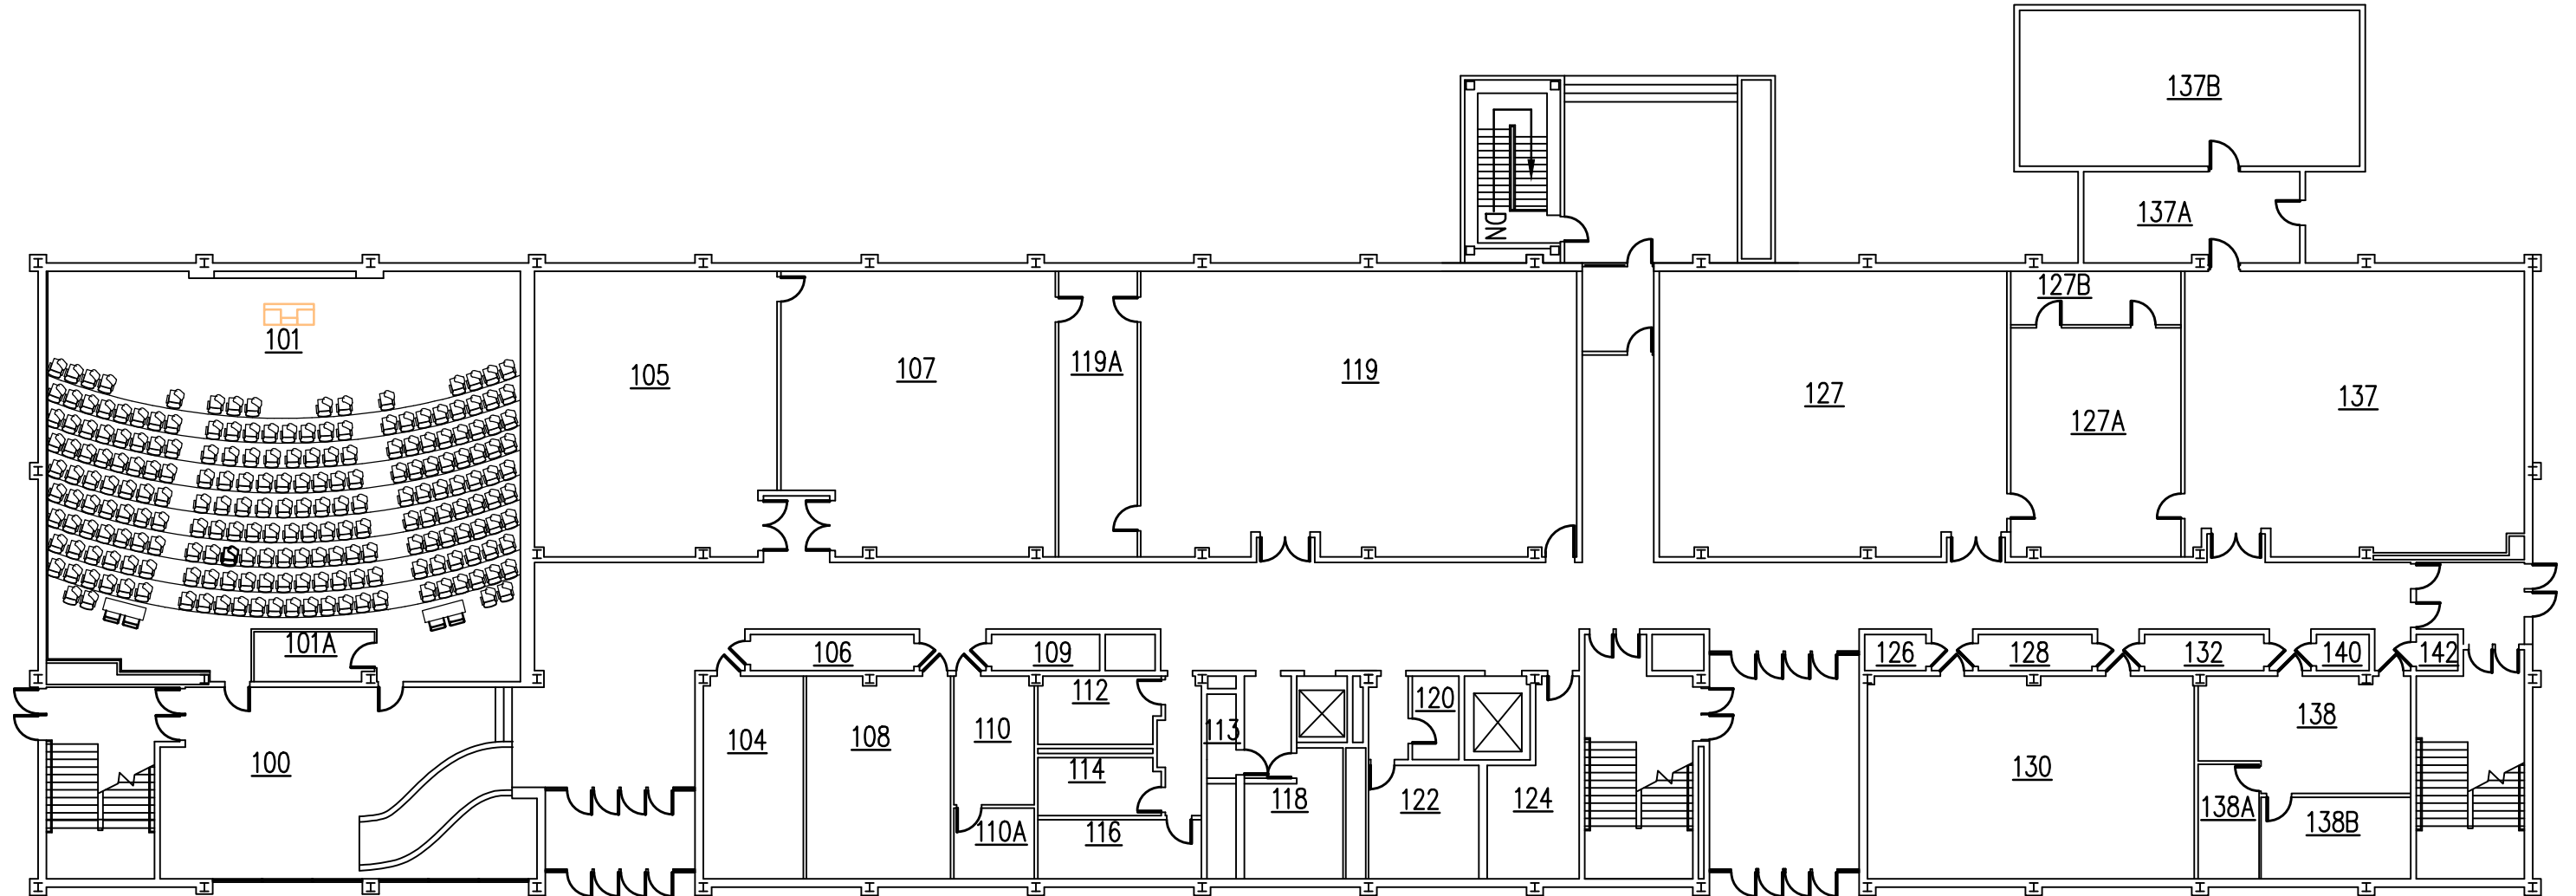

## WRIGHT STATE UNIVERSITY



Facilities Management and Services

(937) 775-2587 - [facilities\\_planning@wright.edu](mailto:facilities_planning@wright.edu)

### FAWCETT HALL FLOOR PLAN - FIRST FLOOR FH - 0004

BY	DATE	SCALE	SEQUENCE	DWG#	REVISION
STAFF	4/18/1988	1"=20'	2 / 6	2503	4/5/2017

R:\fpm-restricted\T2-WSU-Floor-Plans\Fawcett Hall\Fawcett Hall-1.dwg

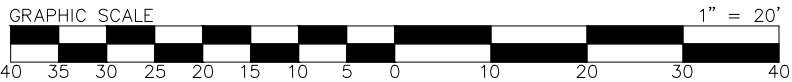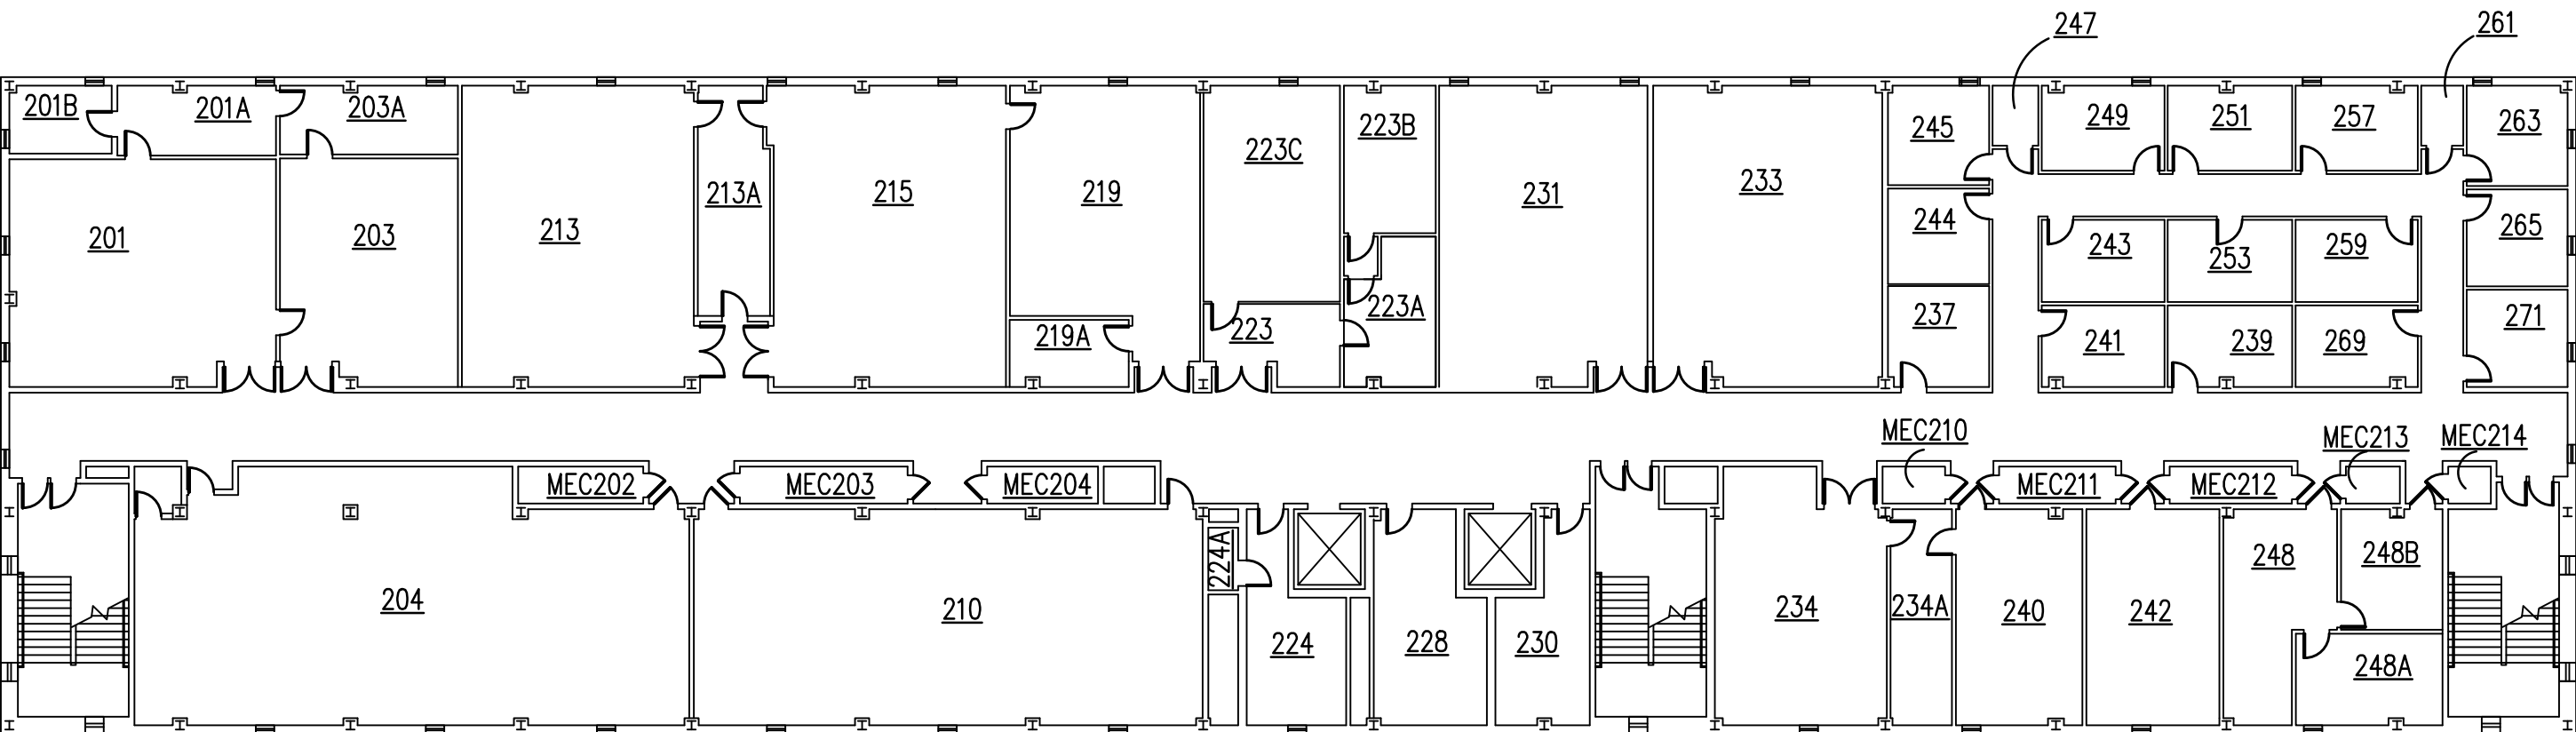

# WRIGHT STATE UNIVERSITY



Facilities Management and Services  
(937) 775-2587 - [facilities\\_planning@wright.edu](mailto:facilities_planning@wright.edu)

## FAWCETT HALL FLOOR PLAN - SECOND FLOOR FH - 0004

BY	DATE	SCALE	SEQUENCE	DWG#	REVISION
STAFF	4/18/1988	1"=20'	3 / 6	2503	7/24/2017

R:\fpm-restricted\T2-WSU-Floor-Plans\Fawcett Hall\Fawcett Hall-2.dwg



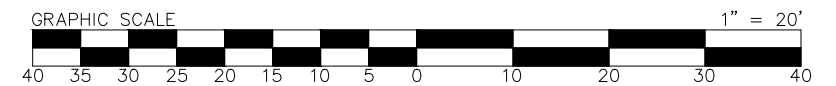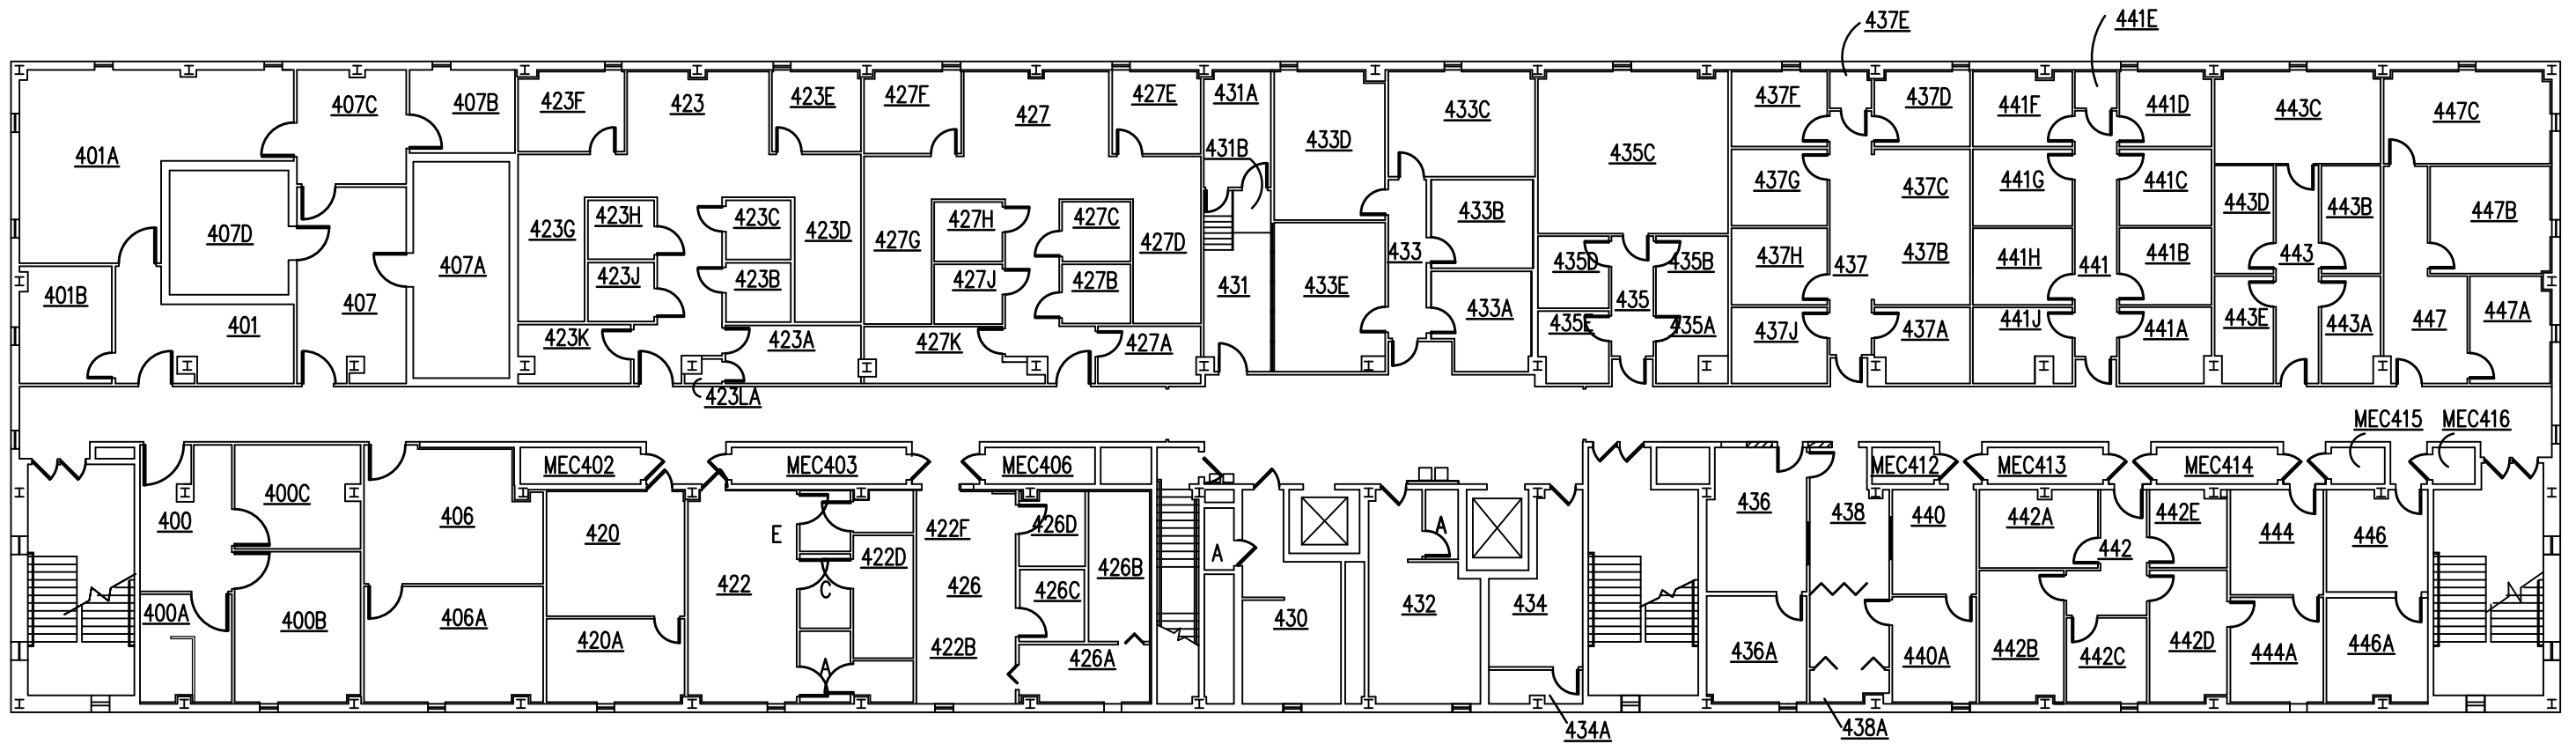

# **WRIGHT STATE UNIVERSITY**



Facilities Management and Services

(937) 775-2587 - [facilities\\_planning@wright.edu](mailto:facilities_planning@wright.edu)

## **FAWCETT HALL FLOOR PLAN - FOURTH FLOOR FH - 0004**

BY	DATE	SCALE	SEQUENCE	DWG#	REVISION
STAFF	4/18/1988	1"=20'	5 / 6	2503	2/9/2017

R:\fpm-restricted\T2-WSU-Floor-Plans\Fawcett Hall\Fawcett Hall-4.dwg

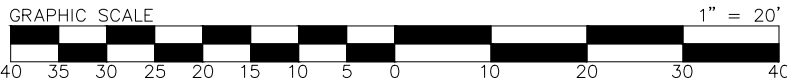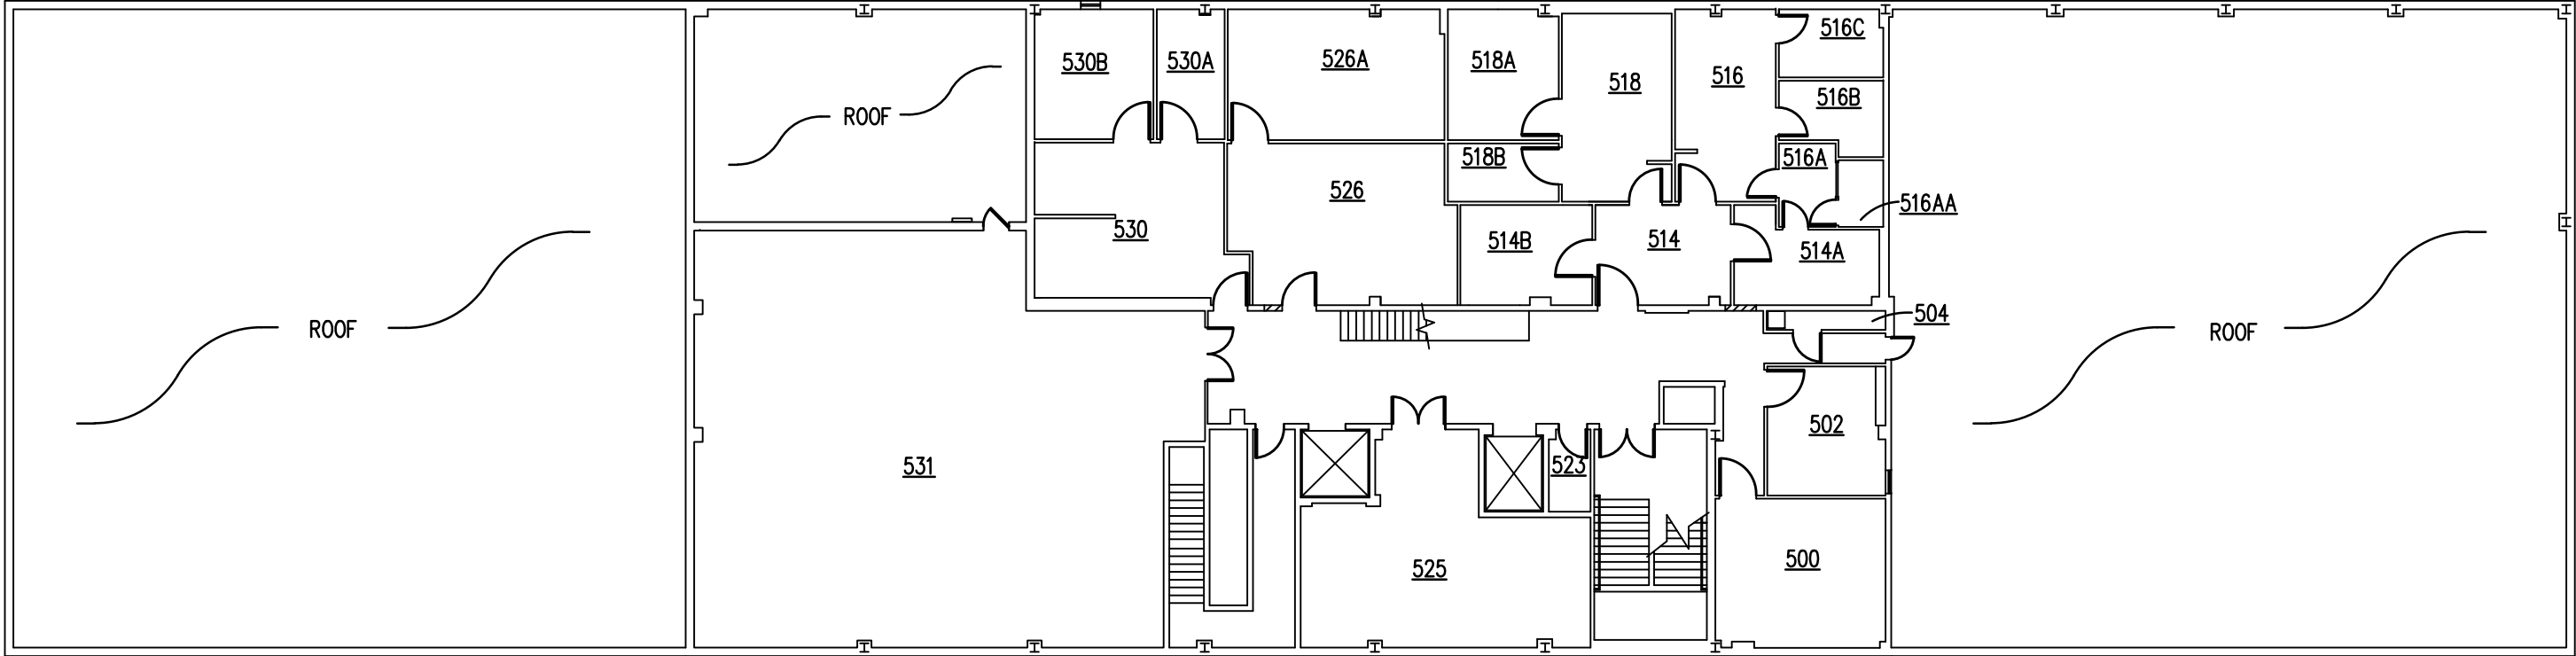

# WRIGHT STATE UNIVERSITY

Facilities Management and Services  
(937) 775-2587 - [facilities\\_planning@wright.edu](mailto:facilities_planning@wright.edu)

## FAWCETT HALL FLOOR PLAN - FIFTH FLOOR FH - 0004

BY	DATE	SCALE	SEQUENCE	DWG#	REVISION
STAFF	4/18/1988	1"=20'	6 / 6	2503	2/9/2017

R:\fpm-restricted\T2-WSU-Floor-Plans\Fawcett Hall\Fawcett Hall-5.dwg