



WRIGHT STATE UNIVERSITY					
Facilities Management and Services (937) 775-2587 - facilities_planning@wright.edu					
MILLETT HALL FLOOR PLAN BASEMENT FLOOR MH - 0003					
BY D. KENDRICK	DATE 08/18/1988	SCALE 1"=20'	SEQUENCE 1 / 6	DWG# 2534	REVISION 3/29/2017

R: \fpm--restricted\T2--WSU--Floor--Plans\Millett Hall\Millett Hall--0.dwg

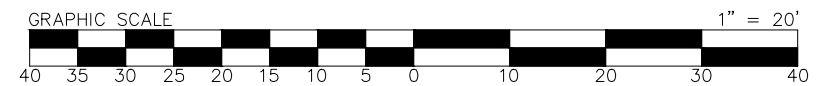

R:\fpm-restricted\T2-WSU-Floor-Plans\Millett Hall\Millett Hall-2.dwg

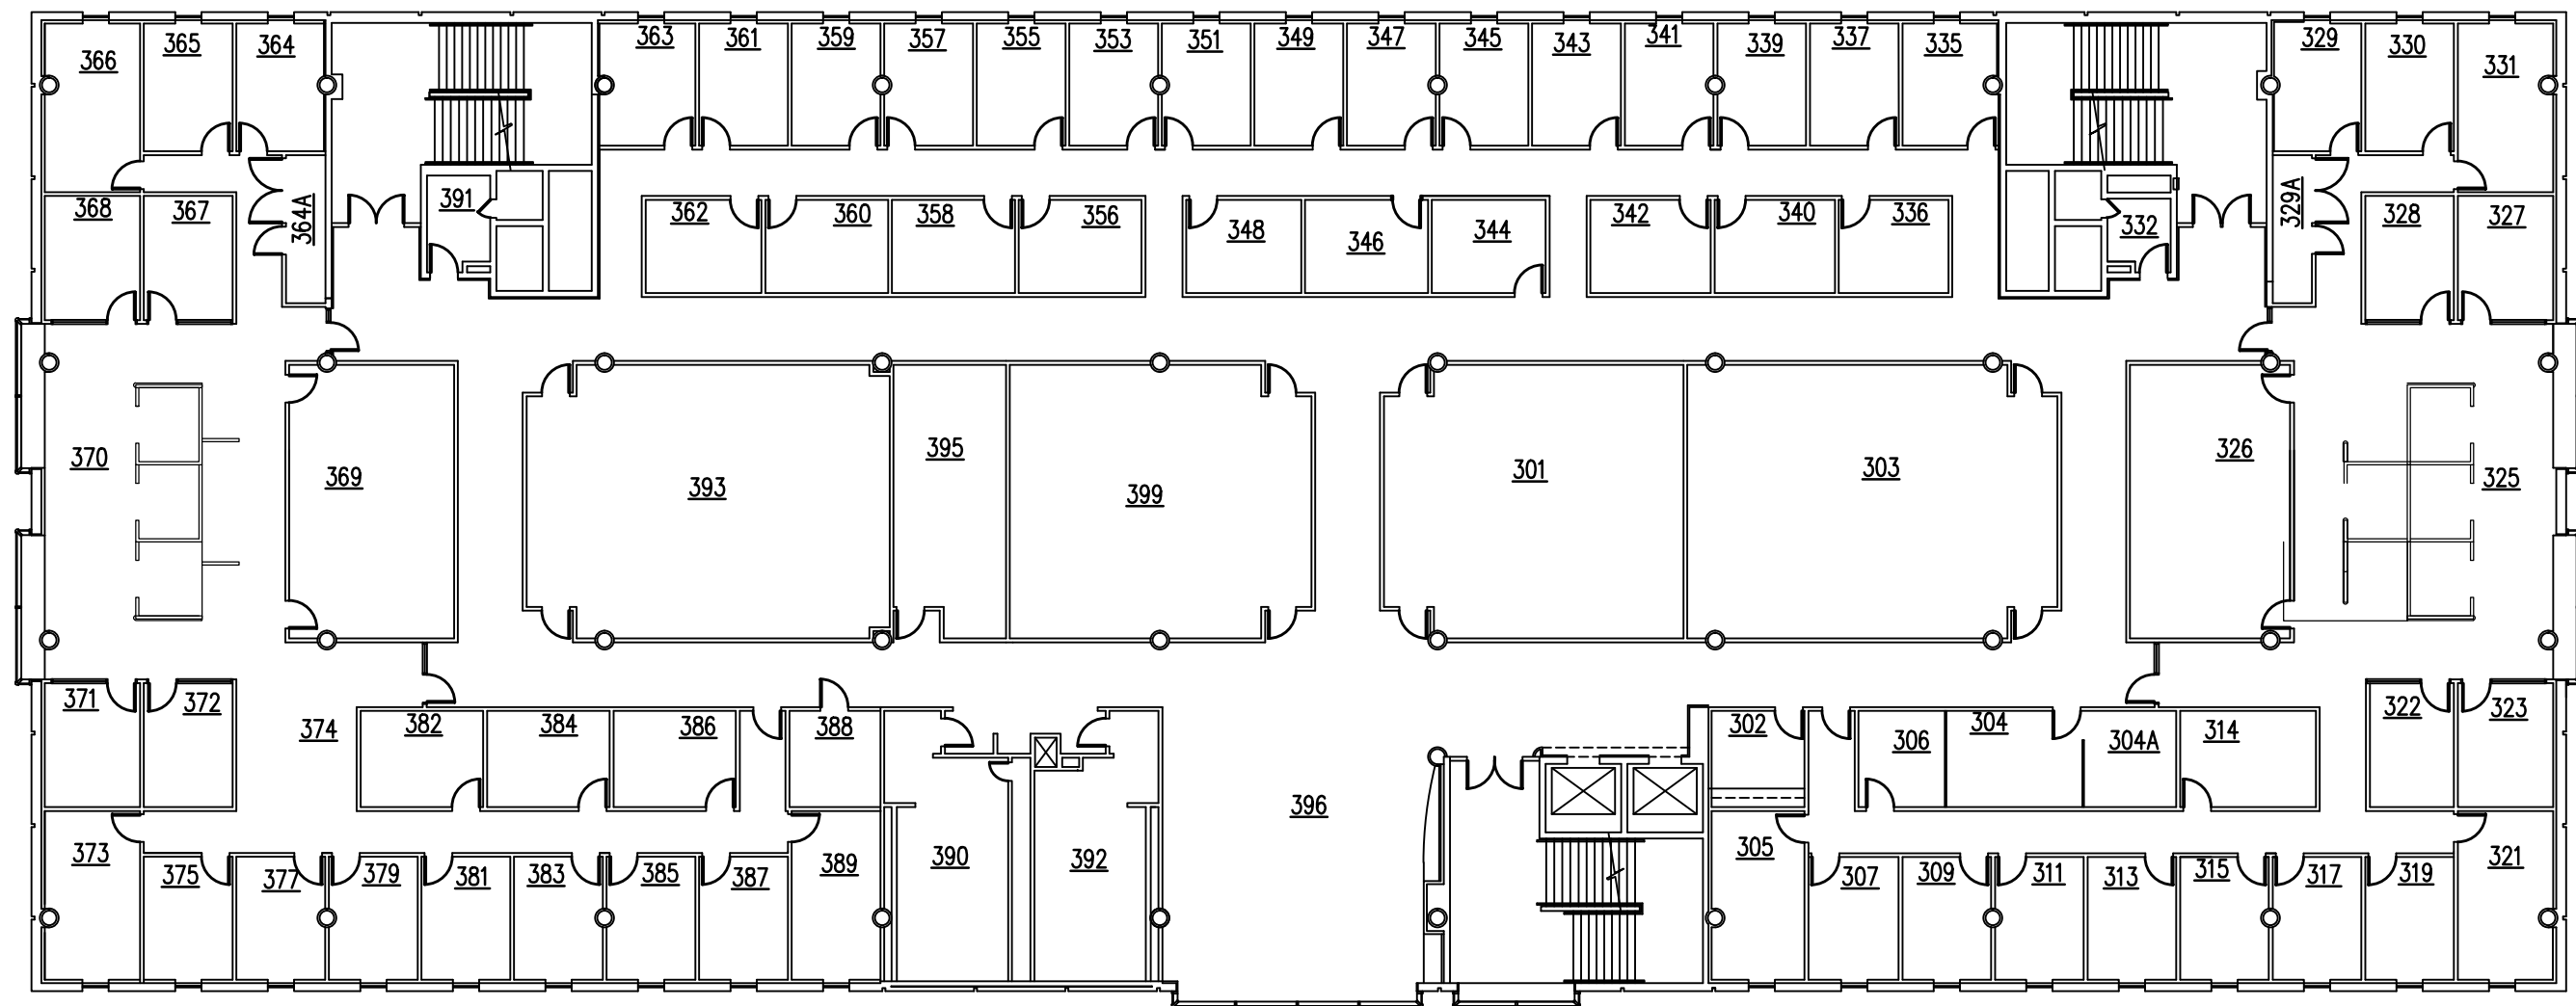



WRIGHT STATE UNIVERSITY

Facilities Management and Services
(937) 775-2587 - facilities_planning@wright.edu

MILLETT HALL FLOOR PLAN - THIRD FLOOR MH - 0003

BY	DATE	SCALE	SEQUENCE	DWG#	REVISION
D. KENDRICK	09/08/1988	1"=20'	4 / 6	2534	3/29/2017

R:\fpm-restricted\T2-WSU-Floor-Plans\Millett Hall\Millett Hall-3.dwg

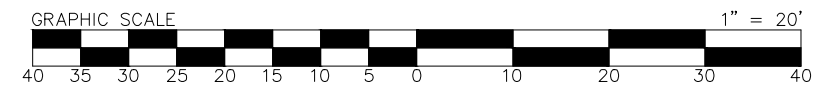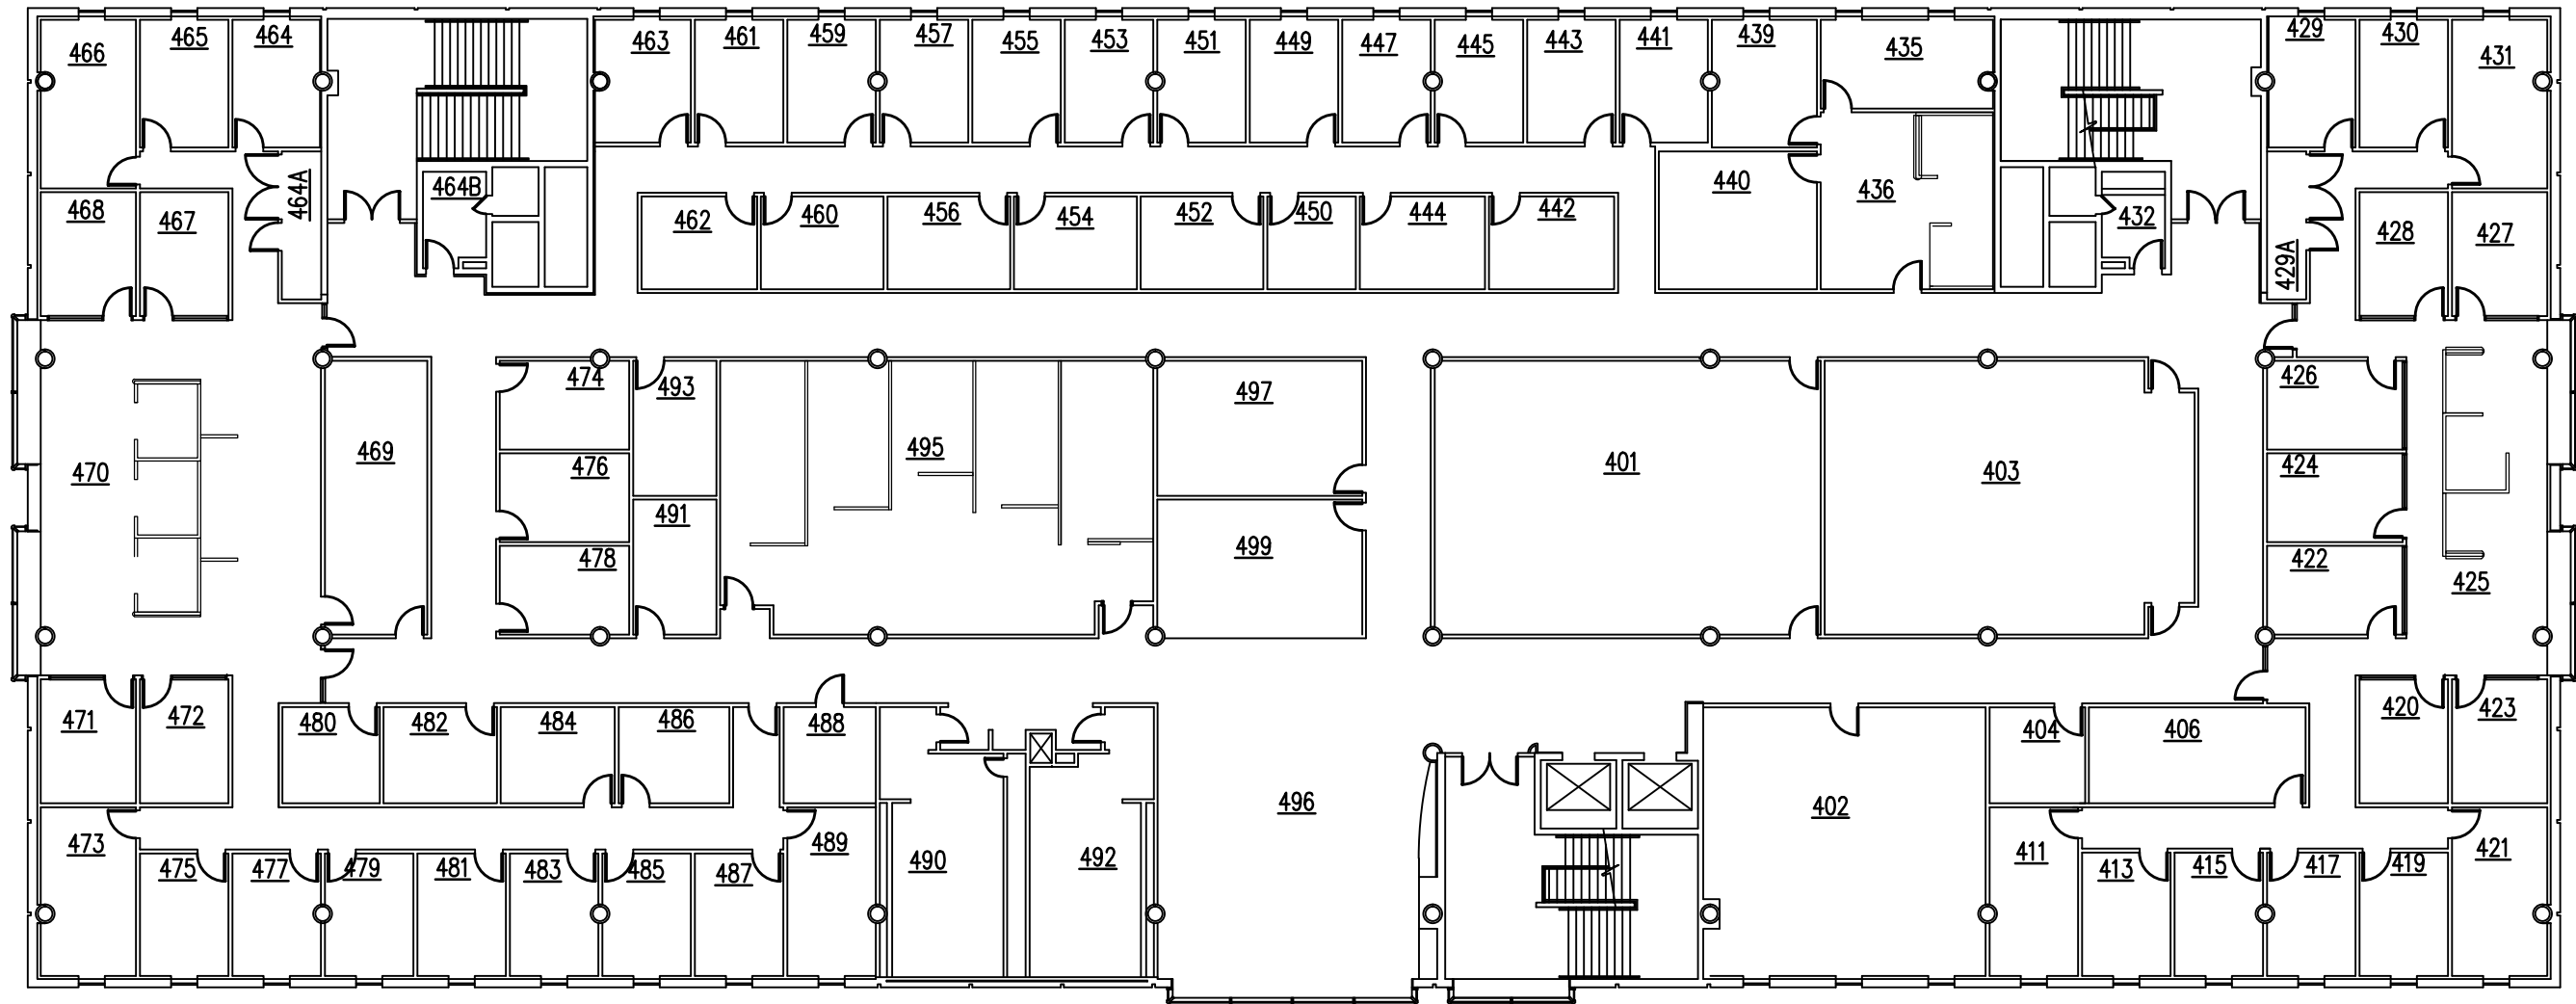

WRIGHT STATE UNIVERSITY



Facilities Management and Services

(937) 775-2587 - facilities_planning@wright.edu

MILLETT HALL FLOOR PLAN - FOURTH FLOOR MH - 0003

BY	DATE	SCALE	SEQUENCE	DWG#	REVISION
D. KENDRICK	08/30/1988	1"=20'	5 / 6	2534	3/29/2017

R:\fpm-restricted\T2-WSU-Floor-Plans\Millett Hall\Millett Hall-4.dwg

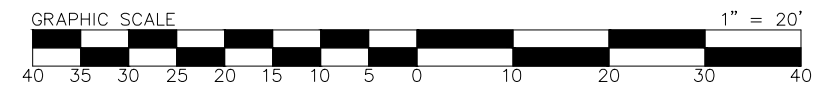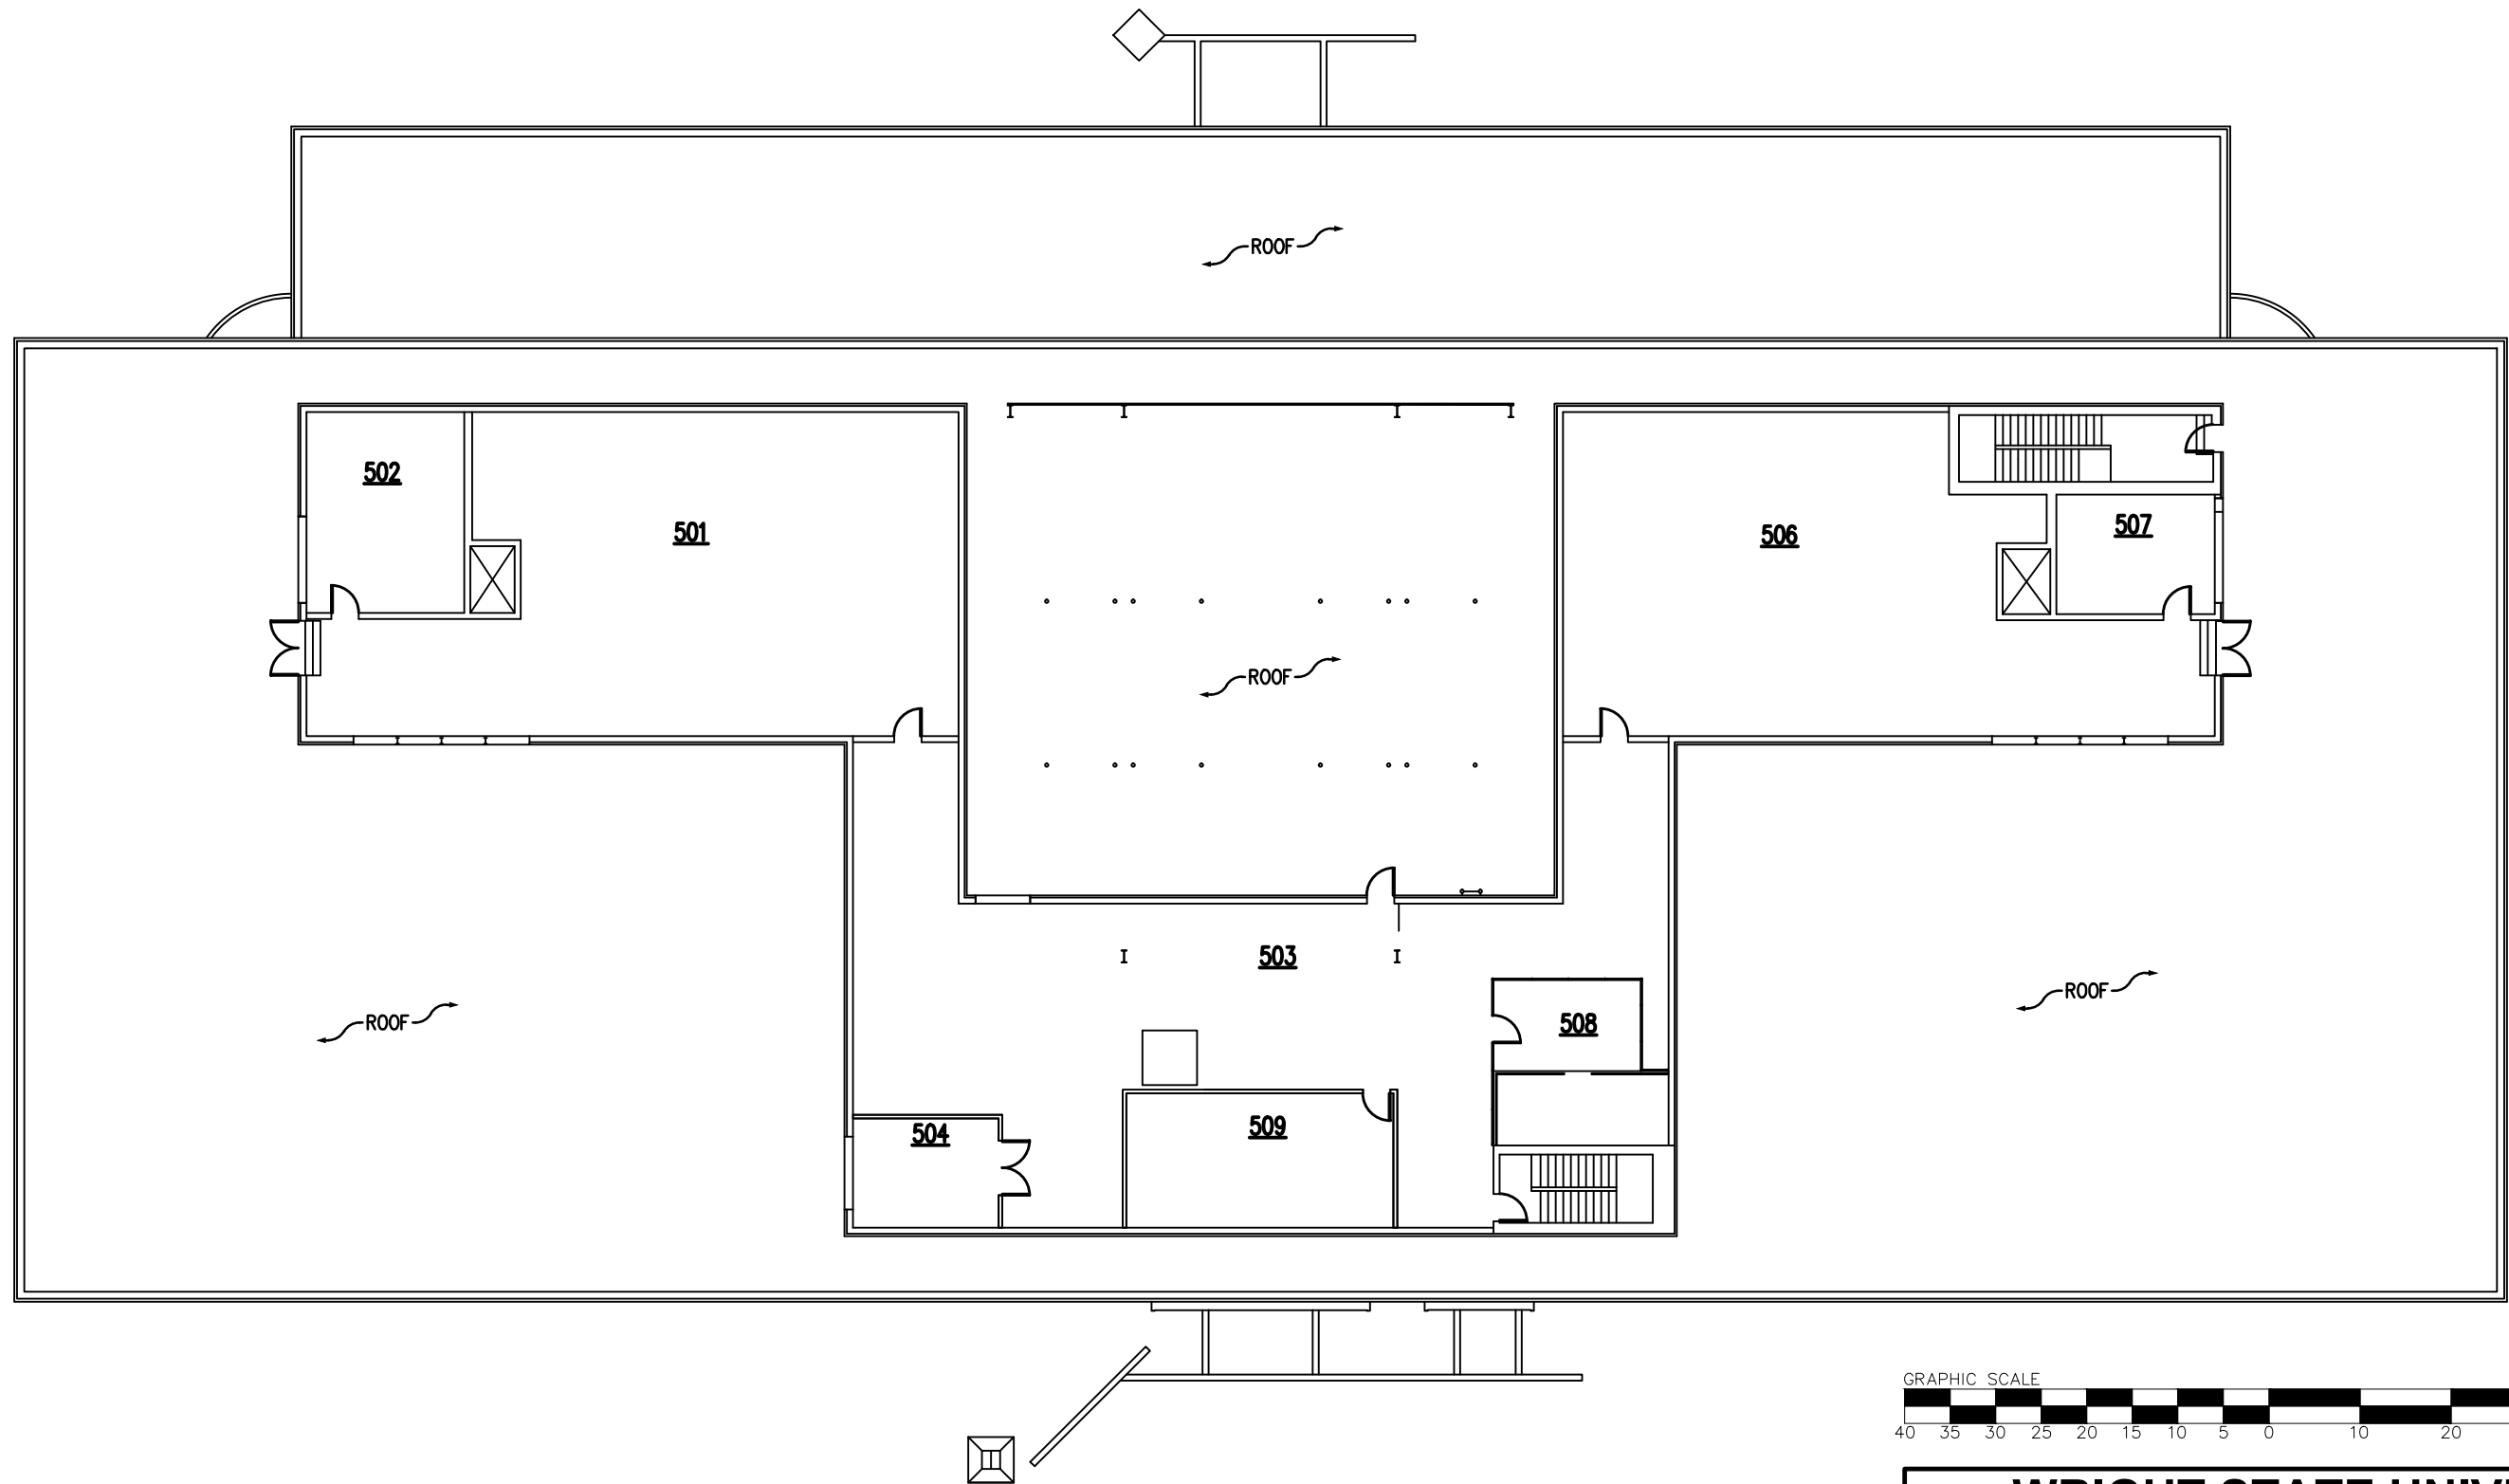

WRIGHT STATE UNIVERSITY

Facilities Management and Services
(937) 775-2587 - facilities_planning@wright.edu

MILLETT HALL FLOOR PLAN - FIFTH FLOOR MH - 0003

BY	DATE	SCALE	SEQUENCE	DWG#	REVISION
D. KENDRICK	09/13/1988	1"=20'	6 / 6	2534	3/29/2017

R:\fpm-restricted\T2-WSU-Floor-Plans\Millett Hall\Millett Hall-5.dwg