
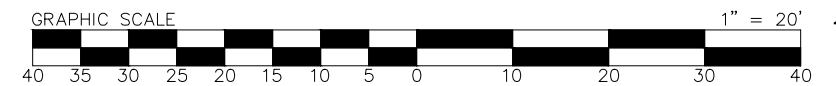


**WRIGHT STATE UNIVERSITY**  
Facilities Management and Services  
(937) 775-2587 - [facilities\\_planning@wright.edu](mailto:facilities_planning@wright.edu)

**OELMAN HALL**  
**FLOOR PLAN - BASEMENT FLOOR**  
**OH - 0002**

BY M. ASH	DATE 11/06/1989	SCALE 1"=20'	SEQUENCE 1 / 6	DWG# 2618	REVISION 9/21/2017
--------------	--------------------	-----------------	-------------------	--------------	-----------------------

R:\fpm-restricted\T2-WSU-Floor-Plans\Oelman\_Hall\Oelman-0.dwg

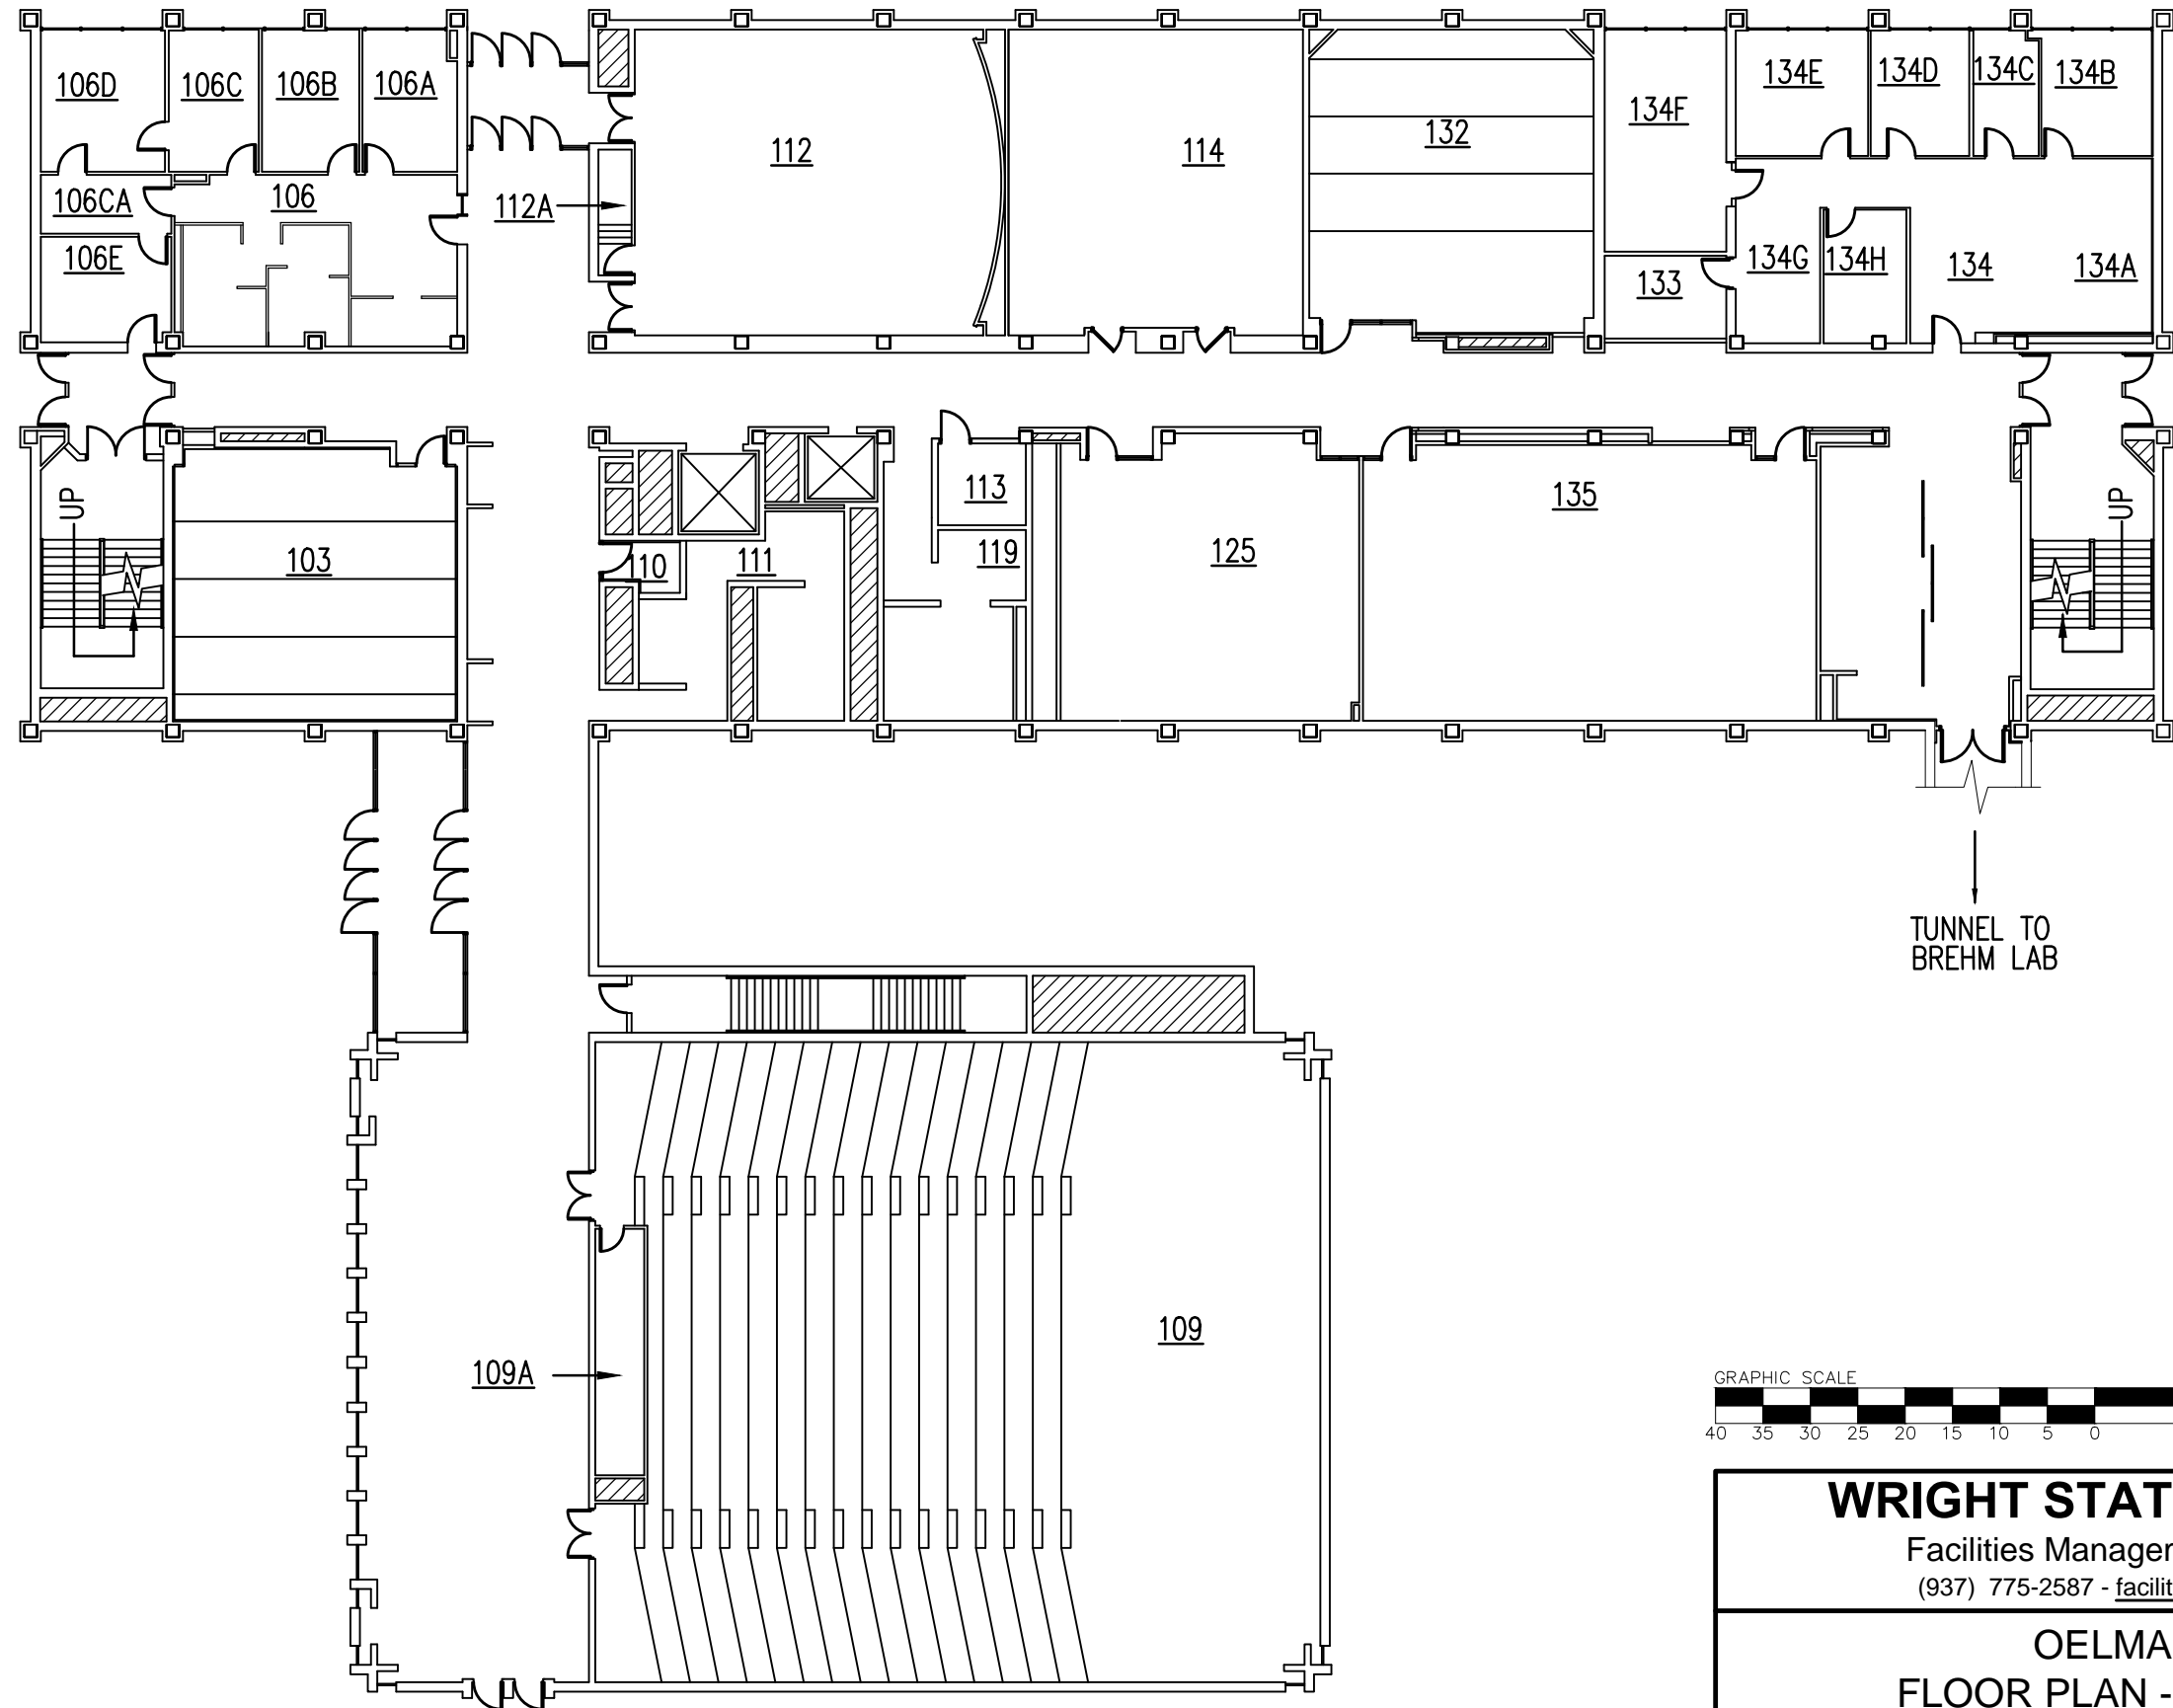

## WRIGHT STATE UNIVERSITY



Facilities Management and Services

(937) 775-2587 - [facilities\\_planning@wright.edu](mailto:facilities_planning@wright.edu)

### OELMAN HALL FLOOR PLAN - FIRST FLOOR OH - 0002

BY	DATE	SCALE	SEQUENCE	DWG#	REVISION
M. ASH	11/06/1989	1"=20'	2 / 6	2618	9/21/2017

R:\fpm-restricted\T2-WSU-Floor-Plans\Oelman\_Hall\Oelman-1.dwg

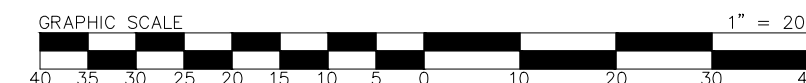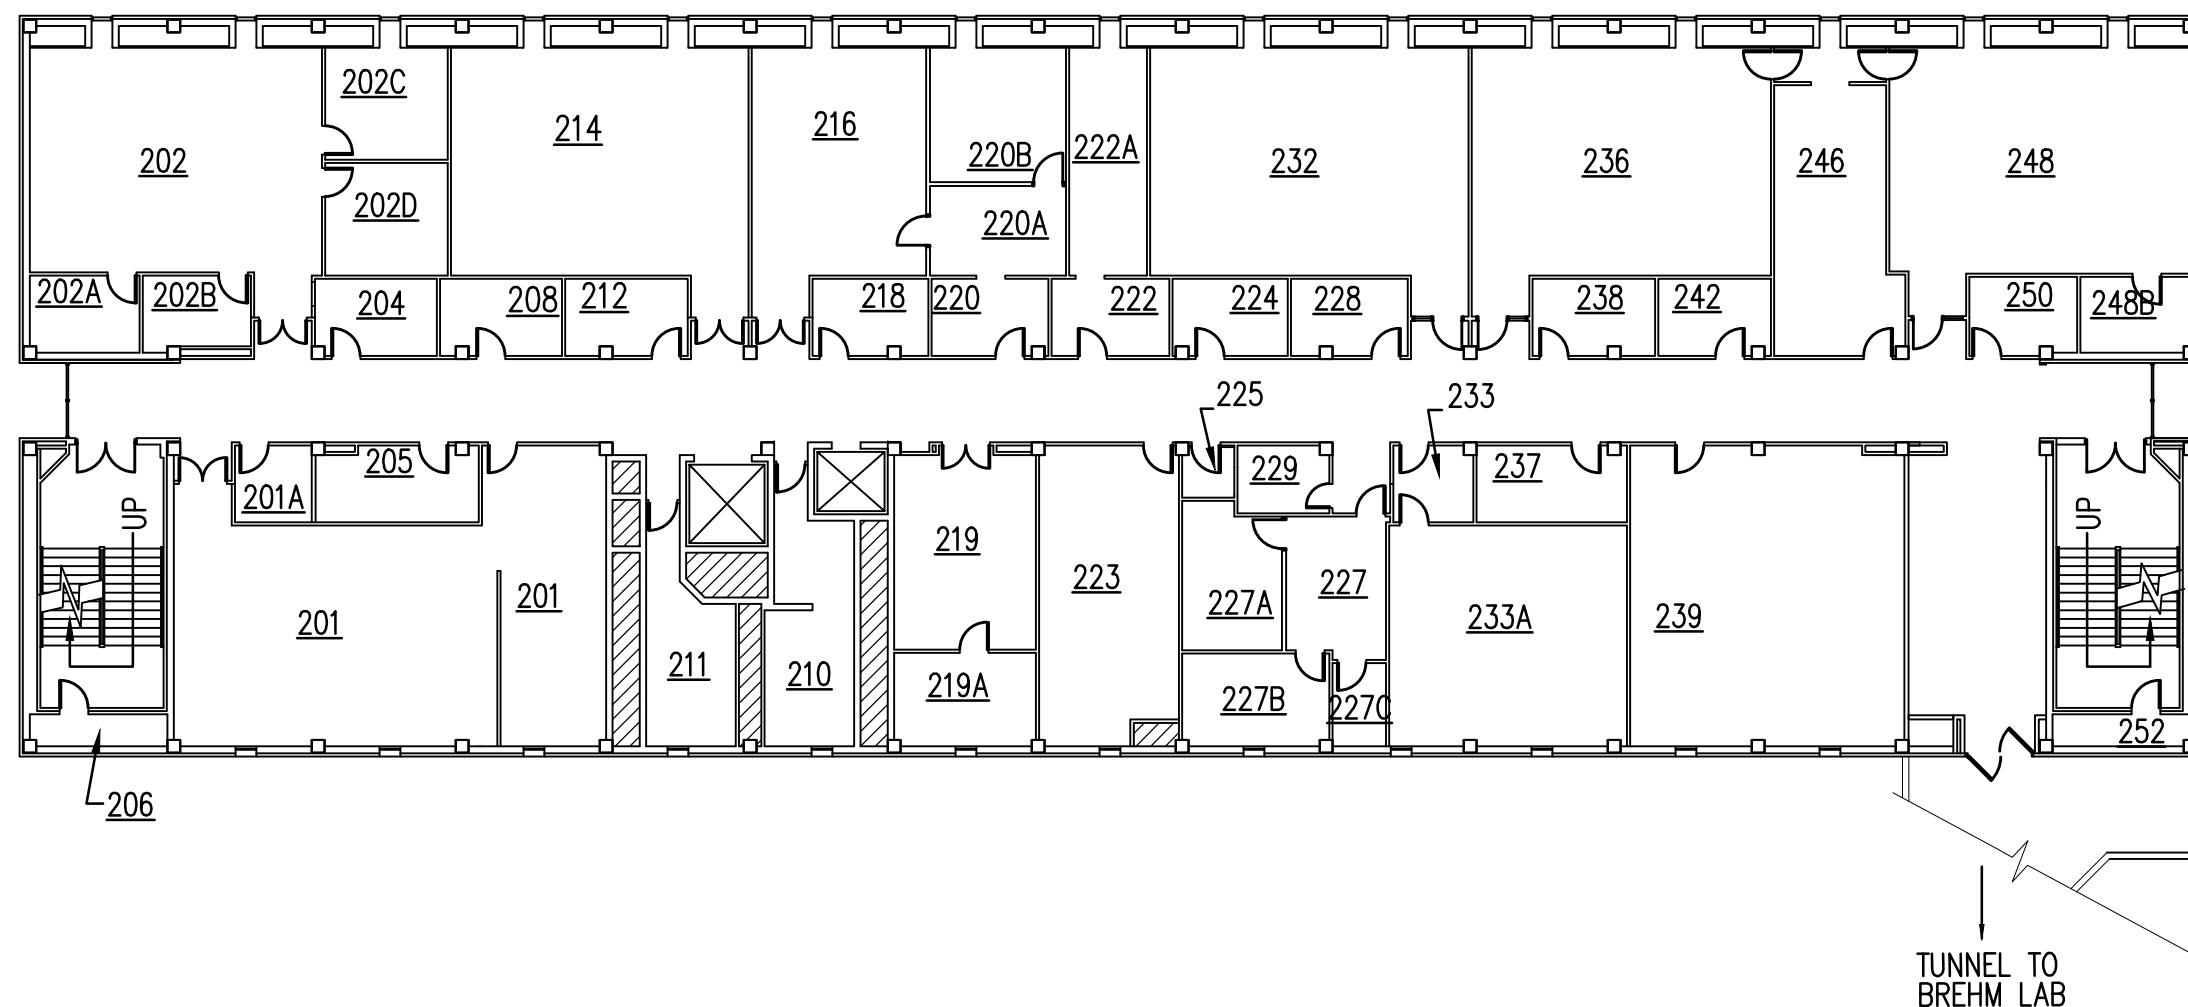



# WRIGHT STATE UNIVERSITY

Facilities Management and Services  
(937) 775-2587 - [facilities\\_planning@wright.edu](mailto:facilities_planning@wright.edu)

## OELMAN HALL FLOOR PLAN - SECOND FLOOR OH - 0002

BY	DATE	SCALE	SEQUENCE	DWG#	REVISION
M. ASH	11/06/1989	1"=20'	3 / 6	2618	2/6/2017

R:\fpm-restricted\T2-WSU-Floor-Plans\Oelman Hall\Oelman-2.dwg

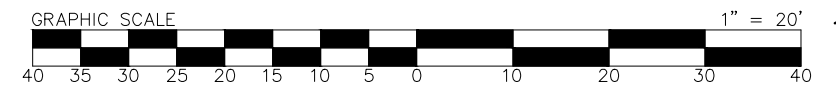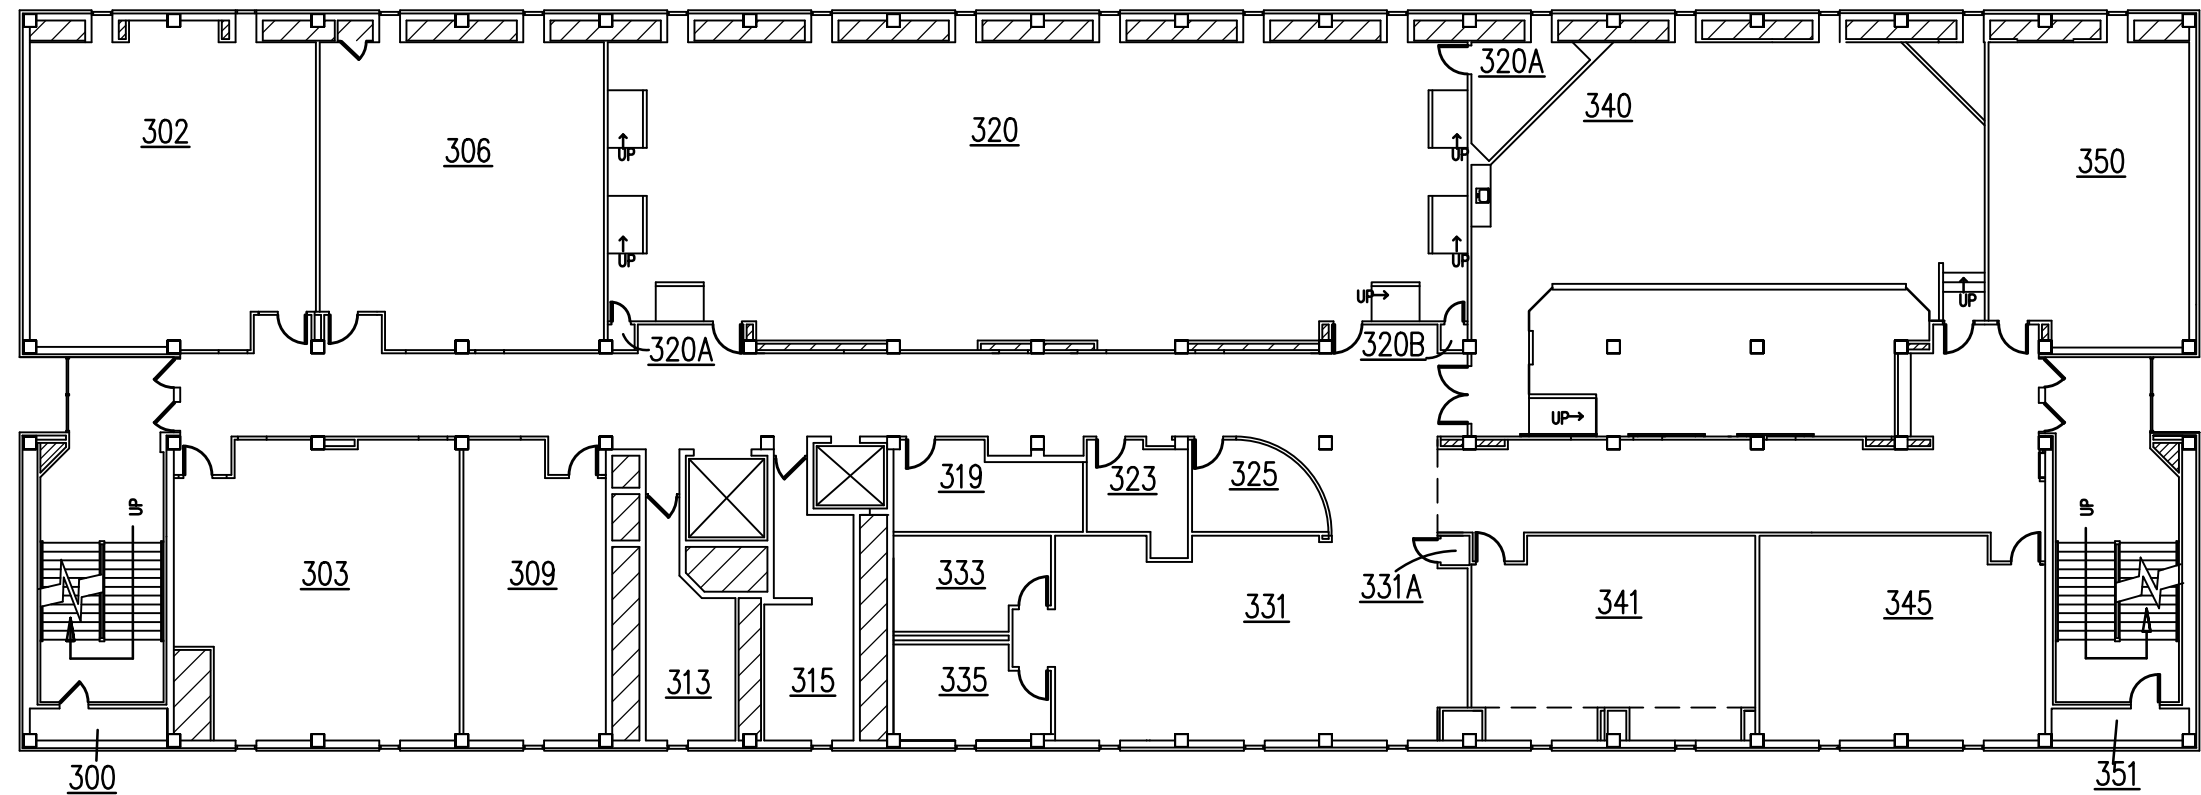


# **WRIGHT STATE UNIVERSITY**

Facilities Management and Services  
(937) 775-2587 - [facilities\\_planning@wright.edu](mailto:facilities_planning@wright.edu)

## **OELMAN HALL FLOOR PLAN - THIRD FLOOR OH - 0002**

BY	DATE	SCALE	SEQUENCE	DWG#	REVISION
M. ASH	11/06/1989	1"=20'	4 / 6	2618	8/8/2017

R:\fpm-restricted\T2-WSU-Floor-Plans\Oelman Hall\Oelman-3.dwg

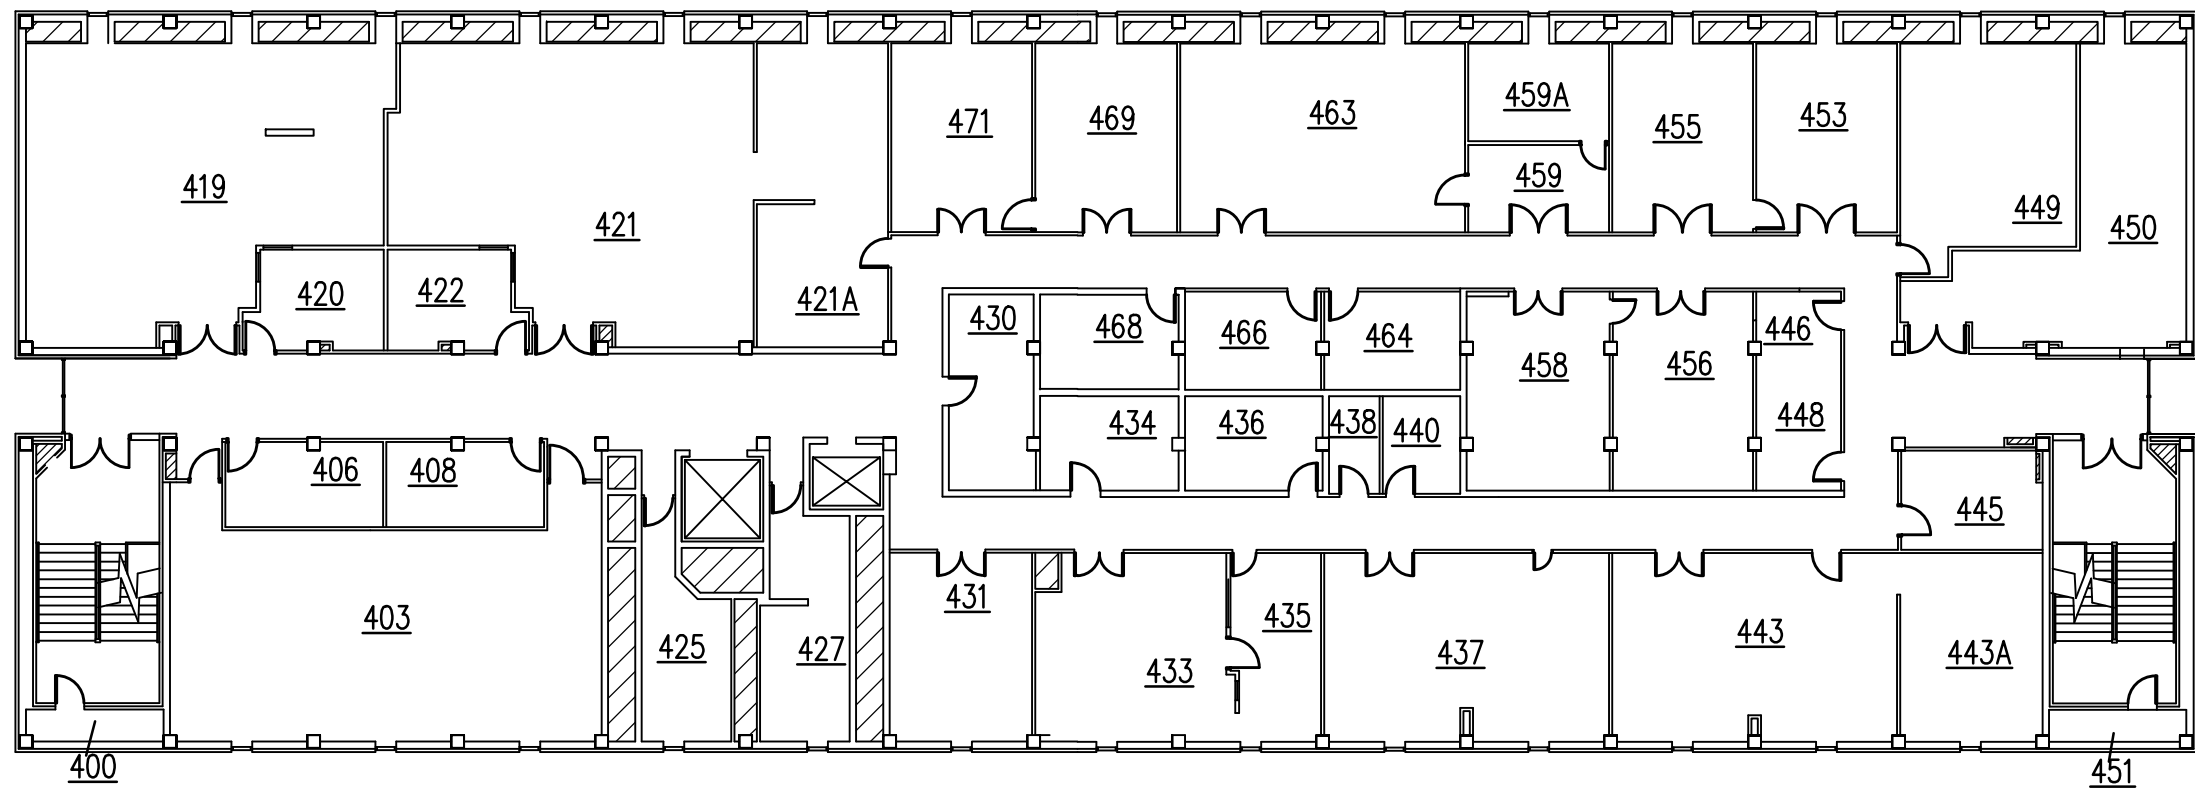

## WRIGHT STATE UNIVERSITY


Facilities Management and Services

(937) 775-2587 - [facilities\\_planning@wright.edu](mailto:facilities_planning@wright.edu)

### OELMAN HALL FLOOR PLAN - FOURTH FLOOR OH - 0002

BY	DATE	SCALE	SEQUENCE	DWG#	REVISION
M. ASH	11/06/1989	1"=20'	5 / 6	2618	3/30/2017

R:\fpm-restricted\T2-WSU-Floor-Plans\Oelman Hall\Oelman-4.dwg

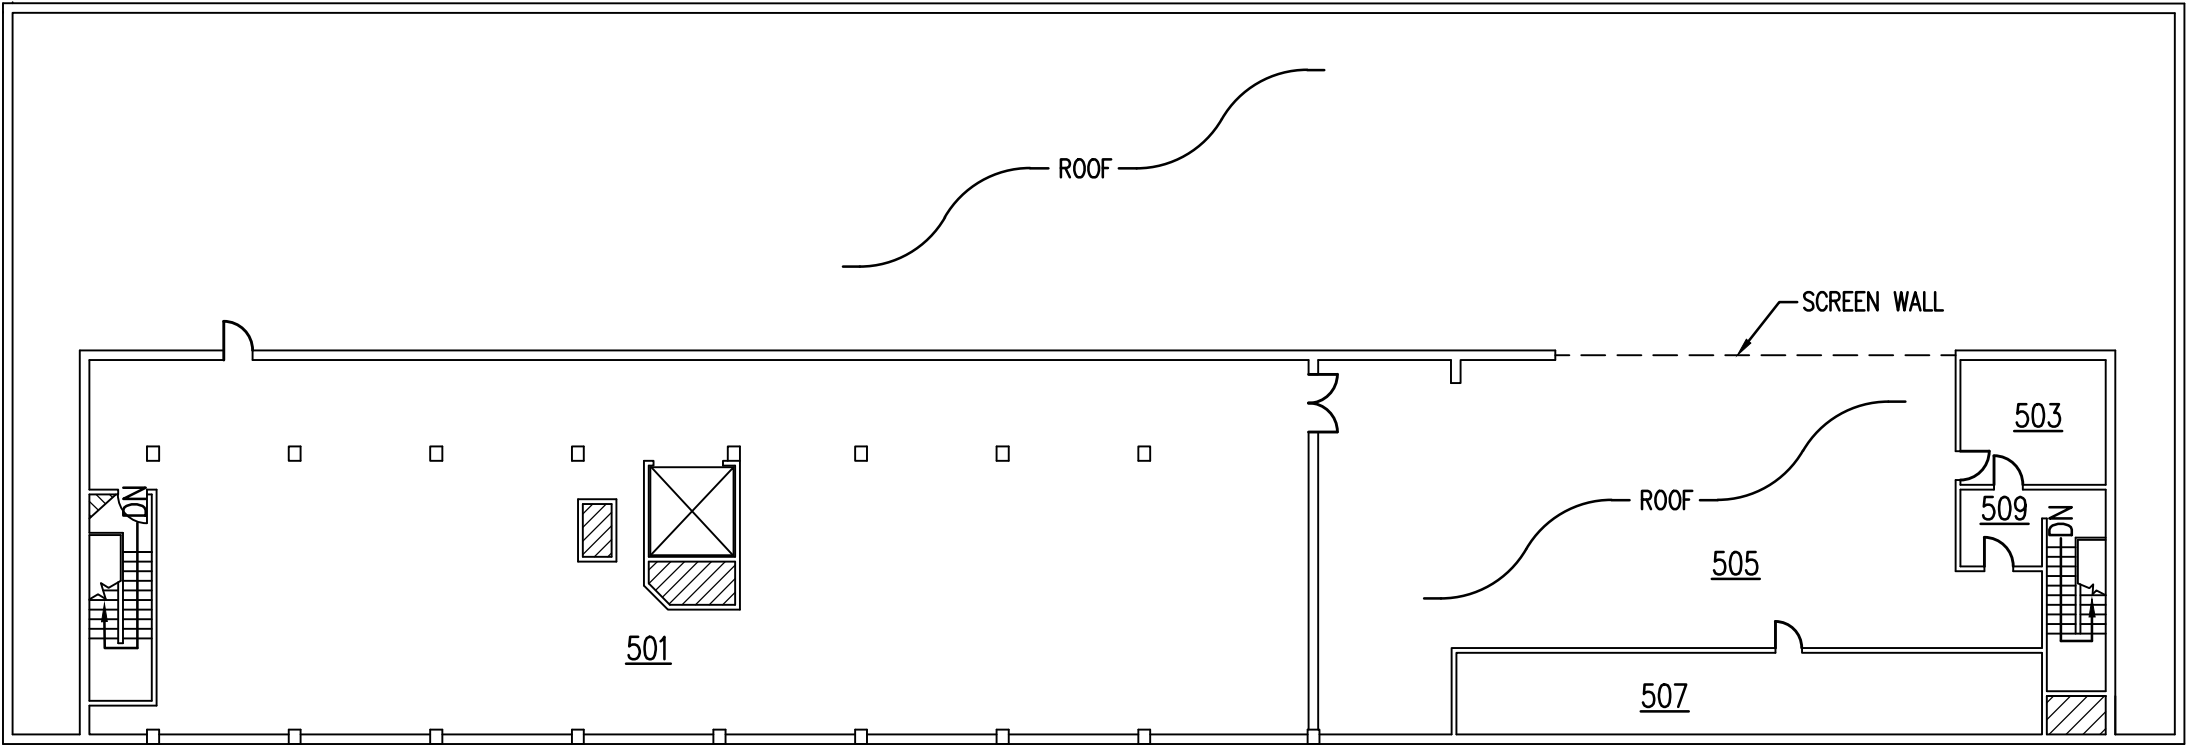

**WRIGHT STATE UNIVERSITY**

Facilities Management and Services  
(937) 775-2587 - [facilities\\_planning@wright.edu](mailto:facilities_planning@wright.edu)

**OELMAN HALL  
FLOOR PLAN - FIFTH FLOOR  
OH - 0002**

BY	DATE	SCALE	SEQUENCE	DWG#	REVISION
M. ASH	11/06/1989	1"=20'	6 / 6	2618	1/25/2017

R:\fpm-restricted\T2-WSU-Floor-Plans\Oelman Hall\Oelman-5.dwg