

commission: 159
date:
drawn: j.w.h.
checked: j.w.h.

revisions:

Submitted For Basic Drawing
Approval 3-12-73

Oelman Hall
Allyn Hall
Fawcett Hall
Tunnel
Millett Hall

Modifications
Additions
Wright State
University






Fairborn, Ohio



prepared for:

STATE OF OHIO
Department of
Public Works

prepared by:

Eugene W. Betz Architects, Inc.
2223 S. Dixie Ave. Dayton, Ohio
Associate: Arthur Brown, Architect
618 Gettysburg Ave. Dayton, Ohio

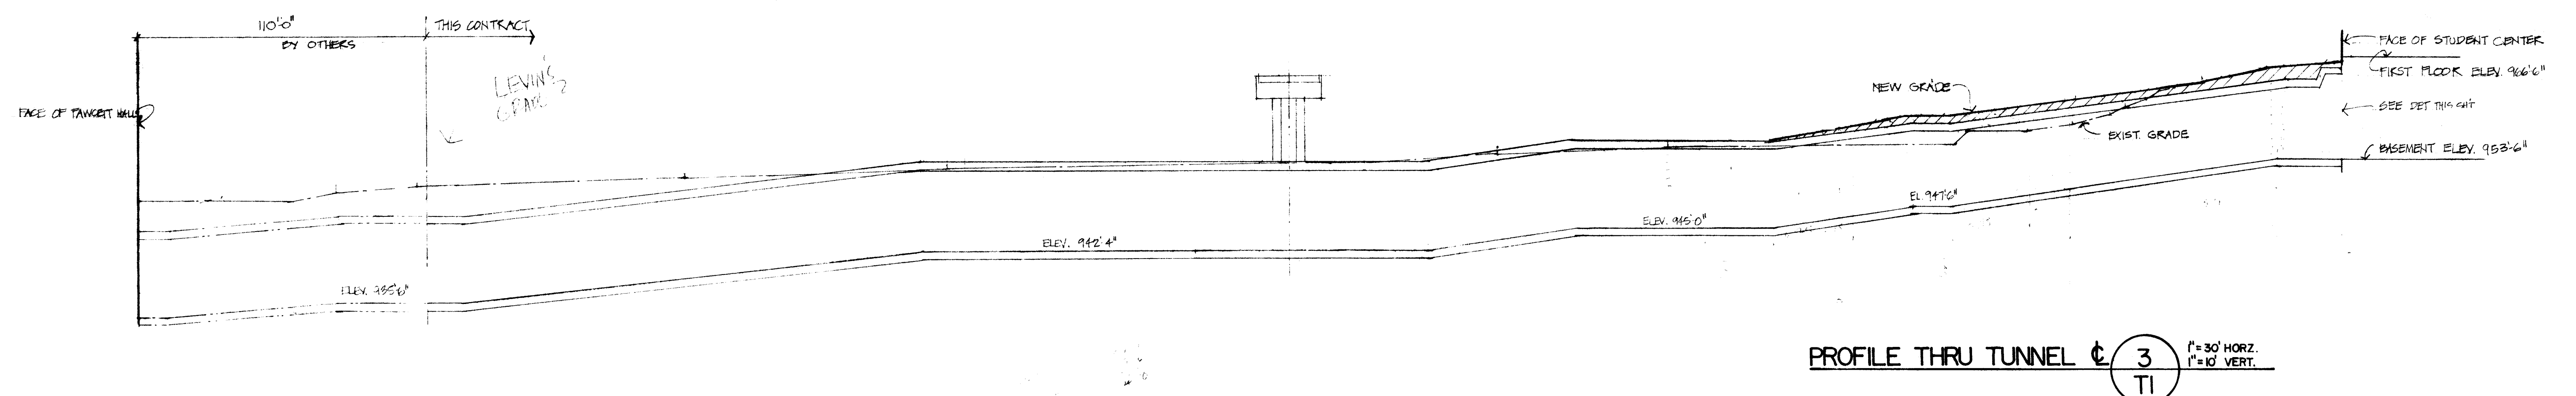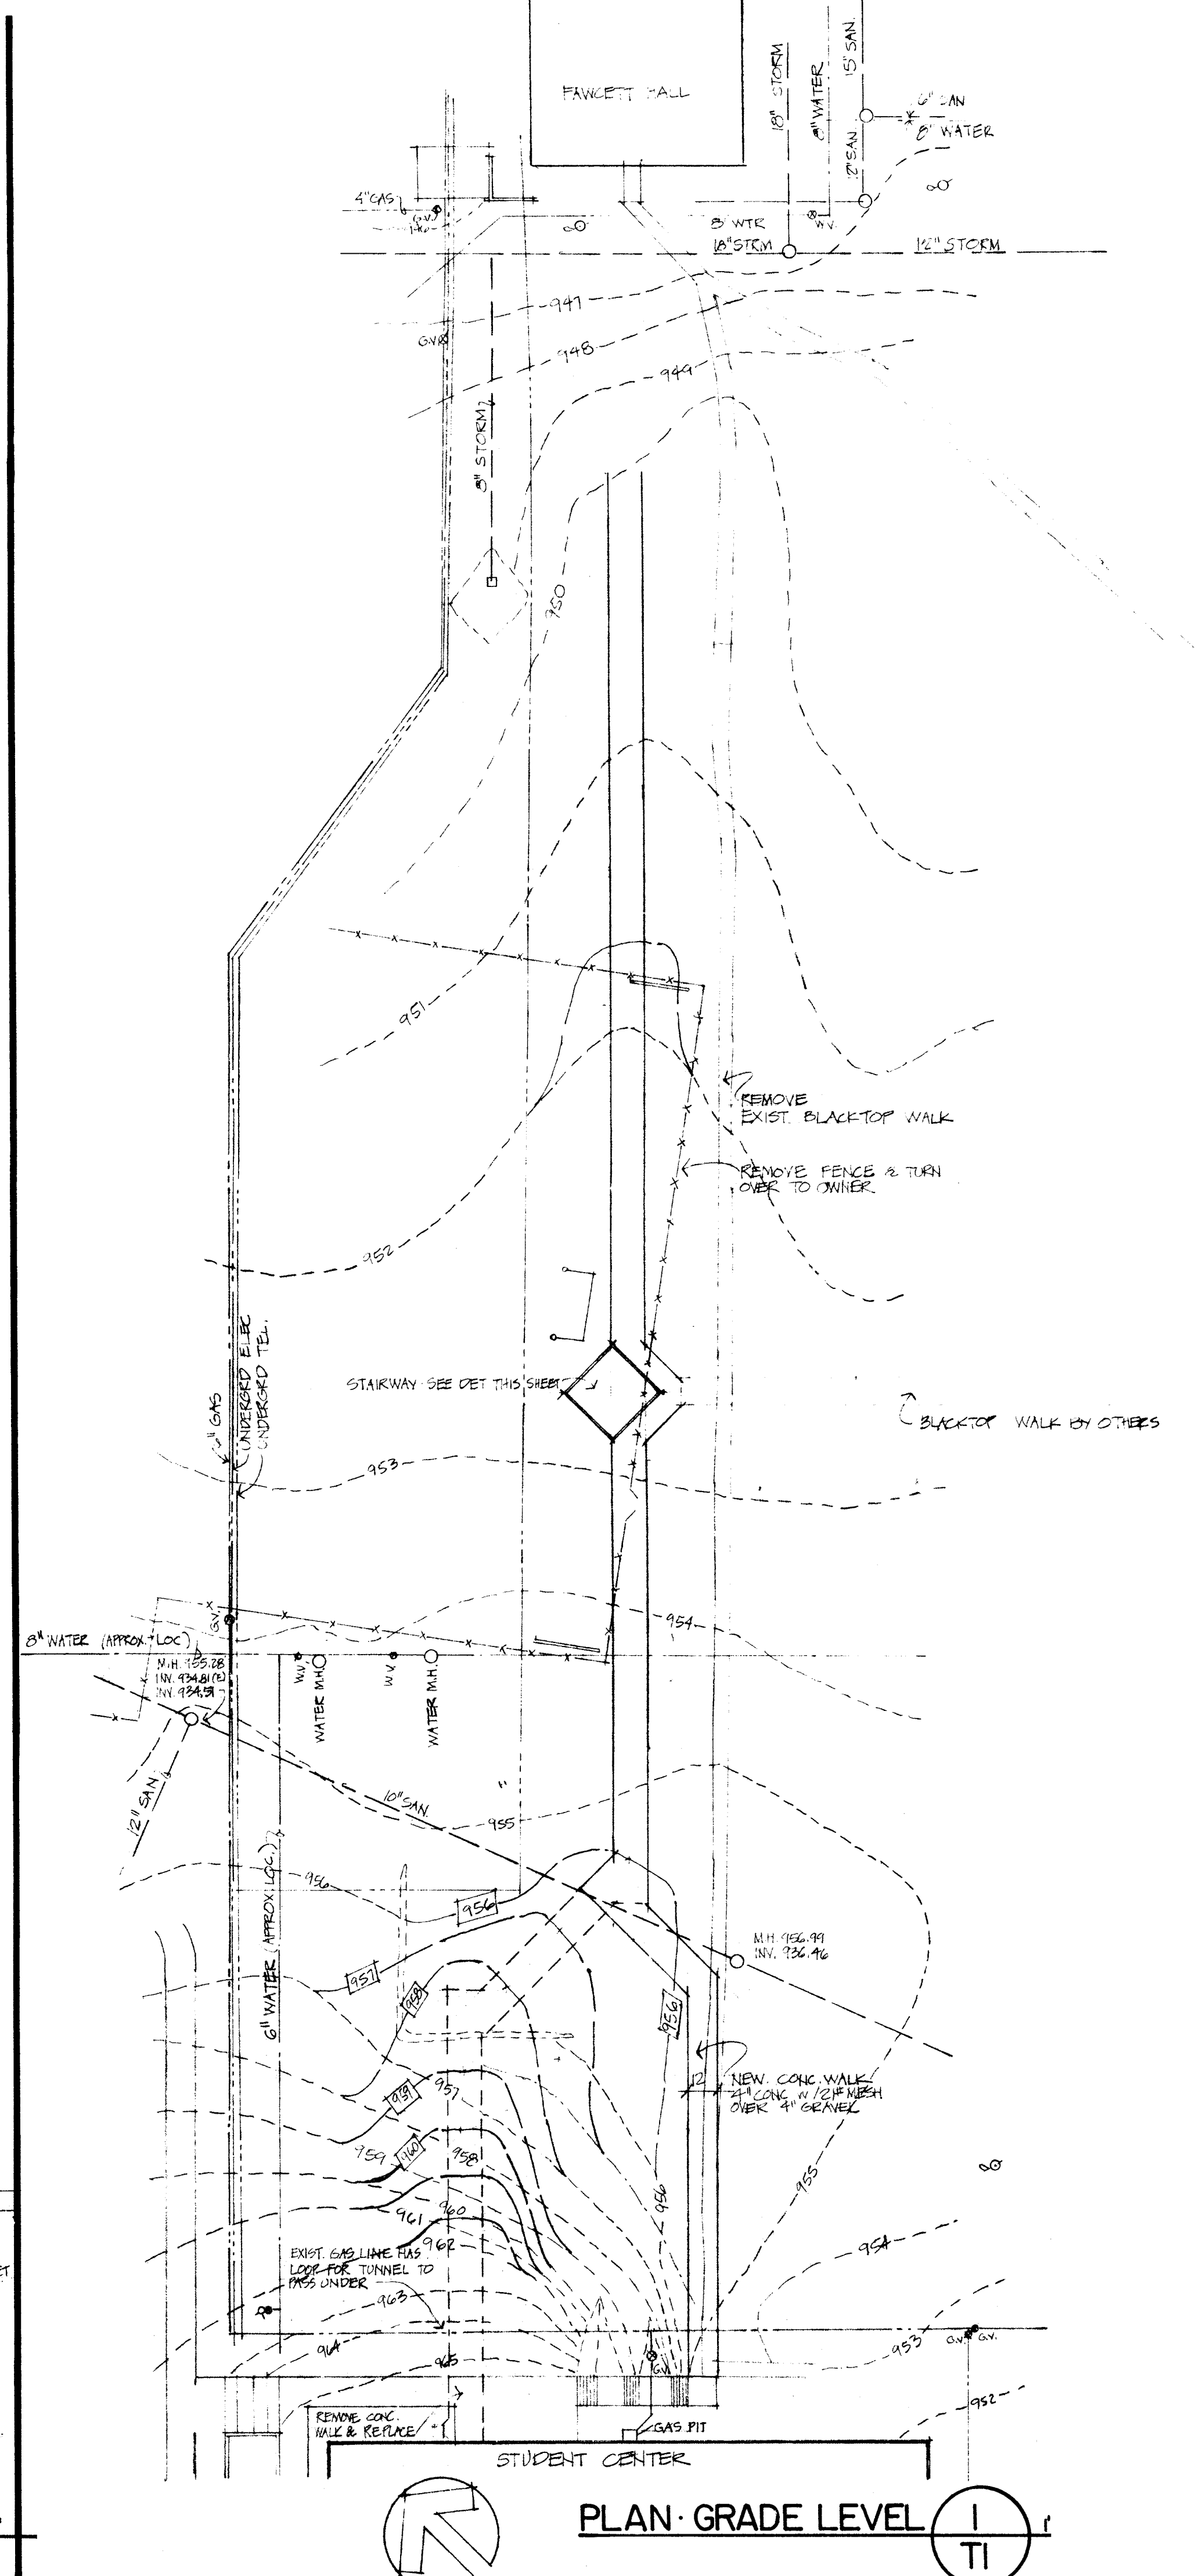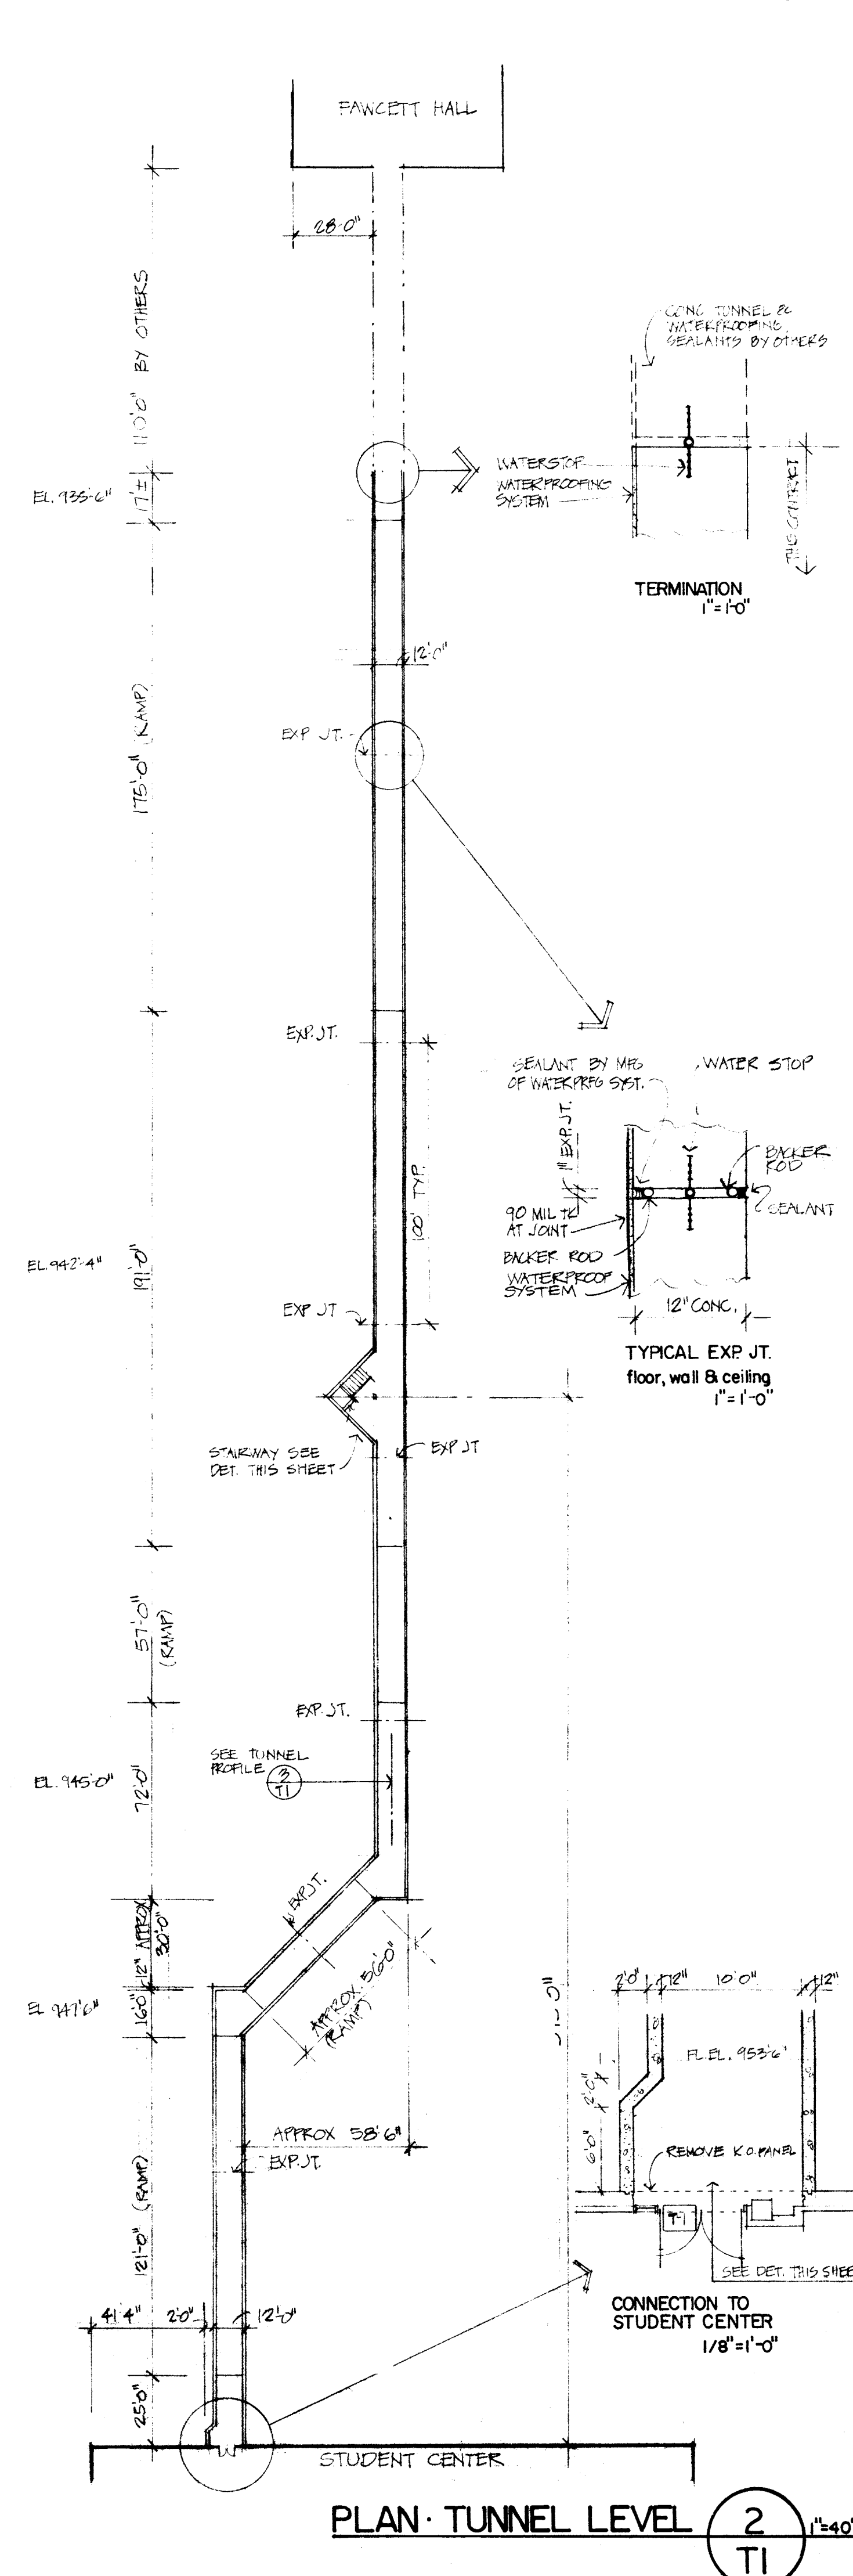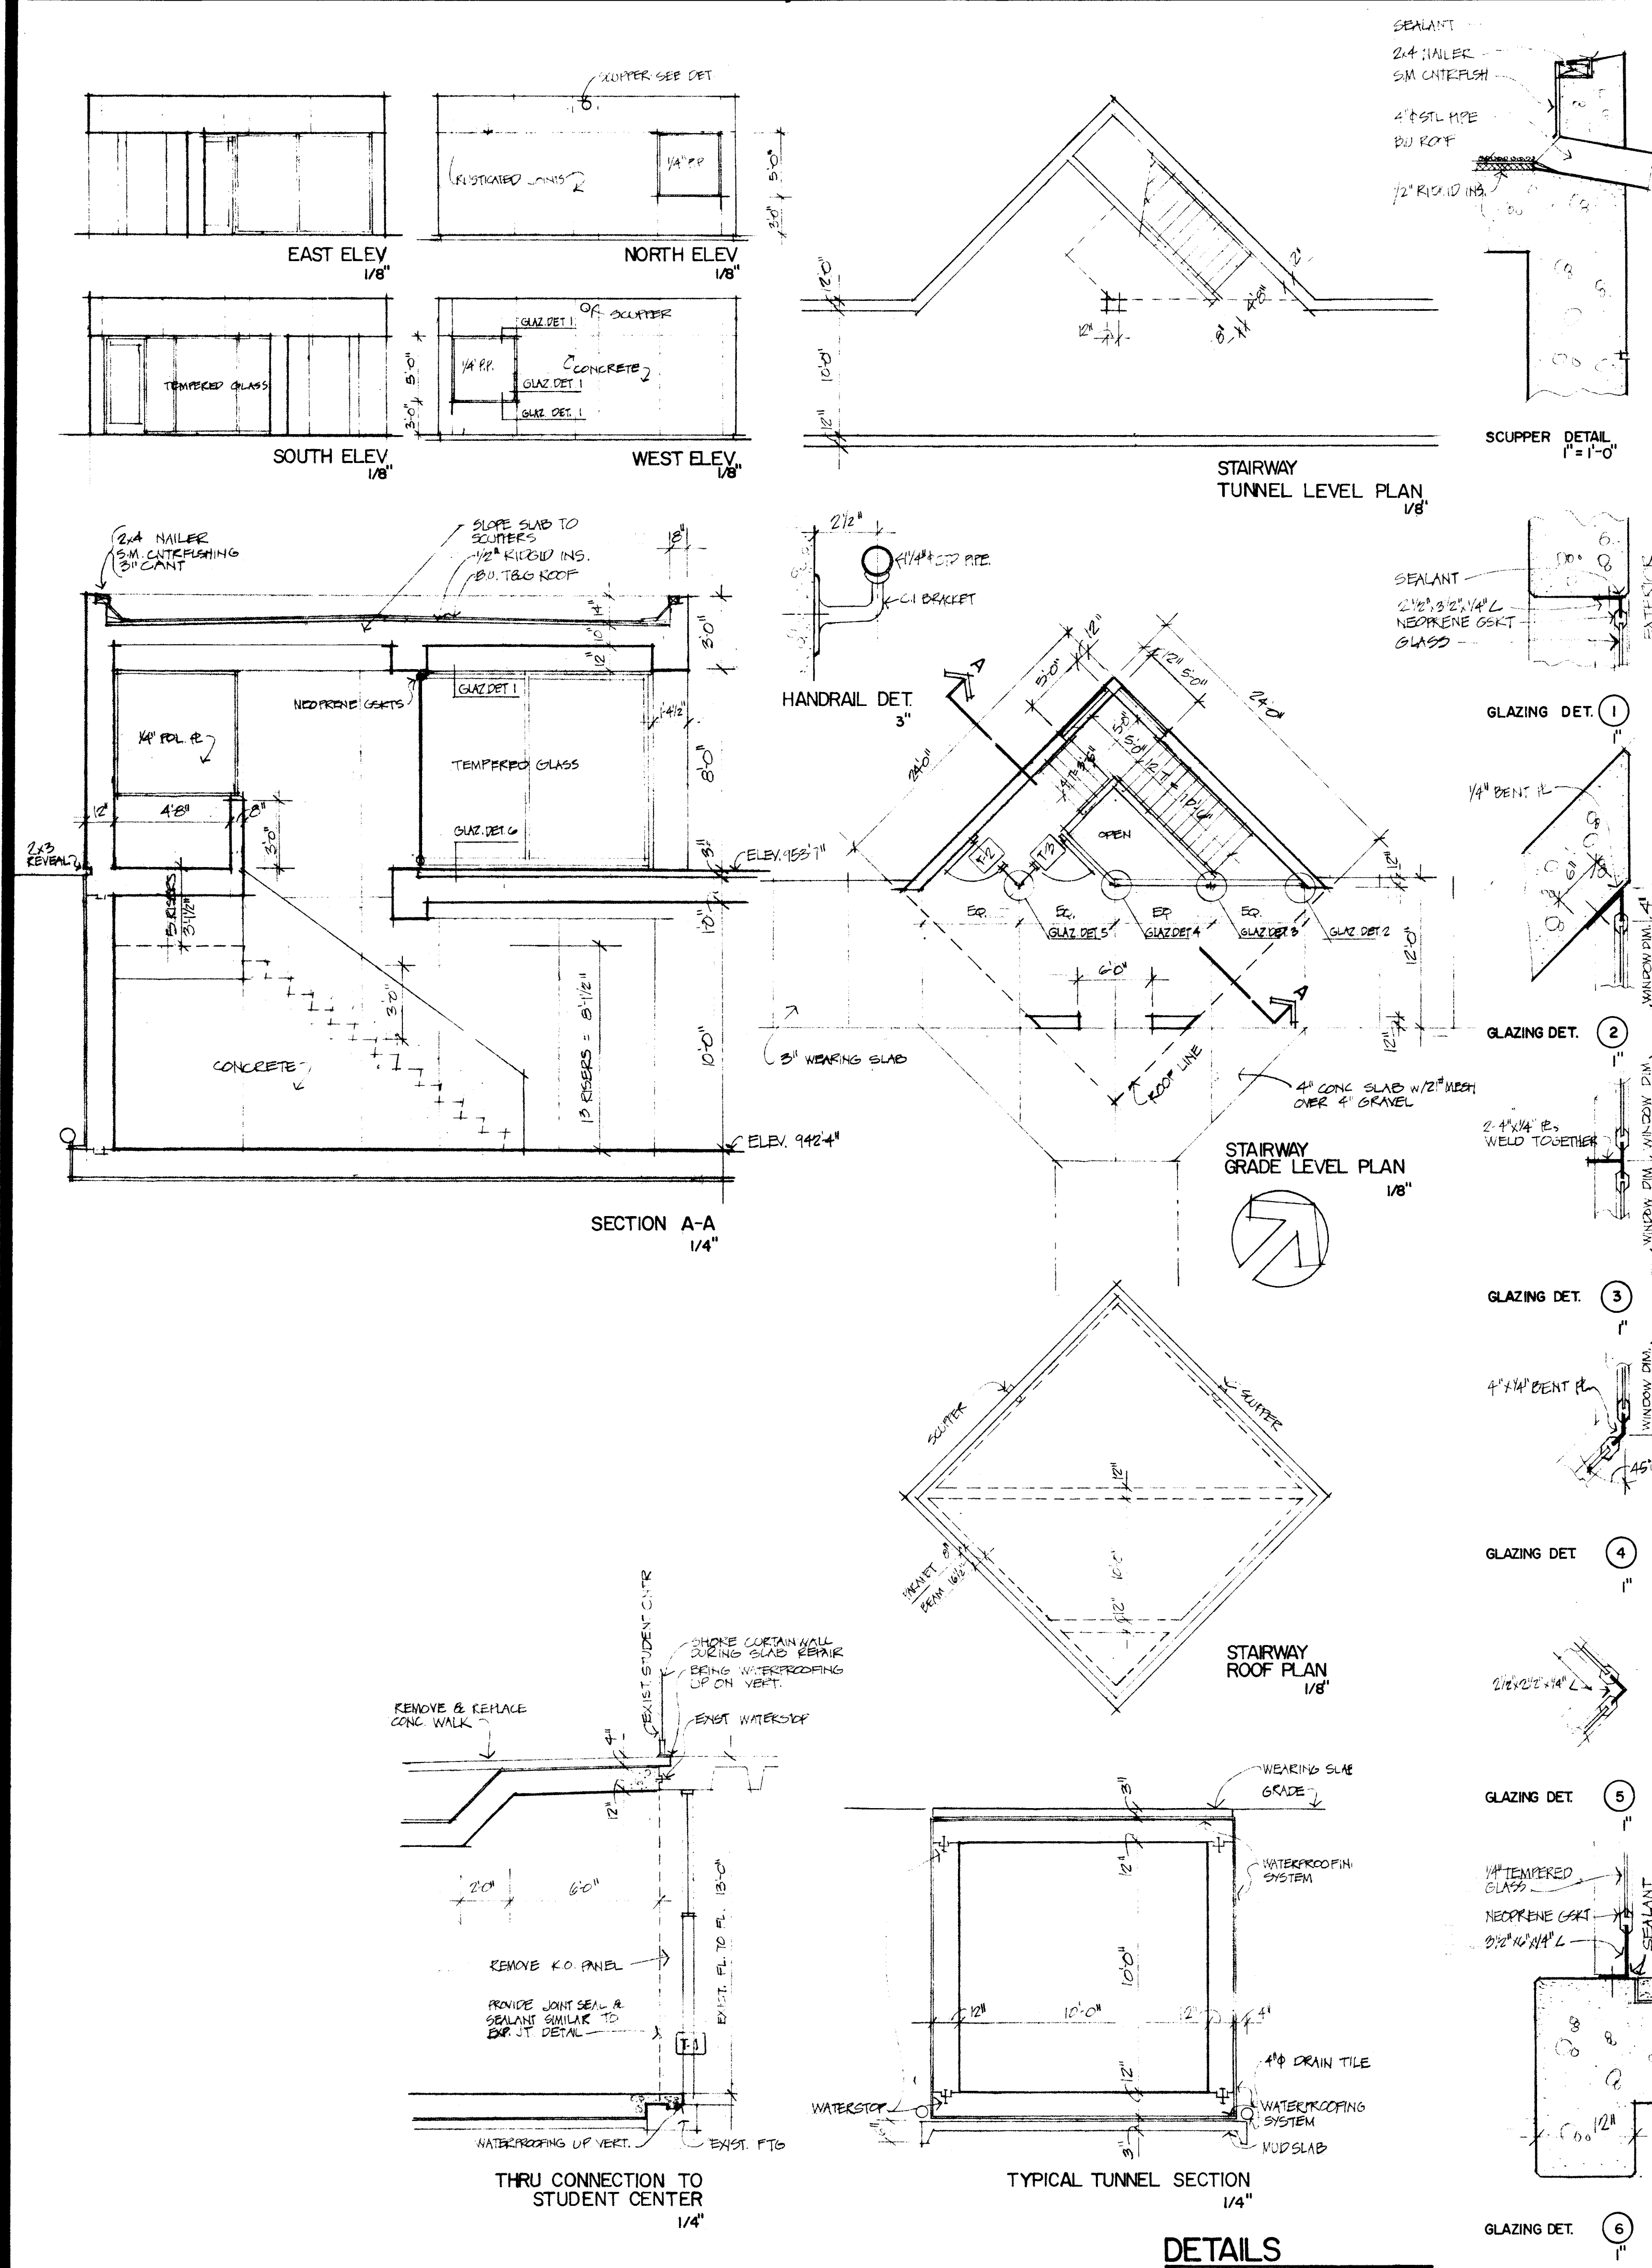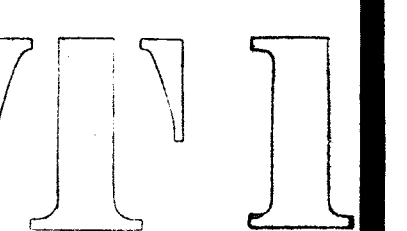

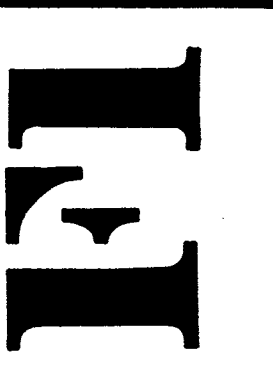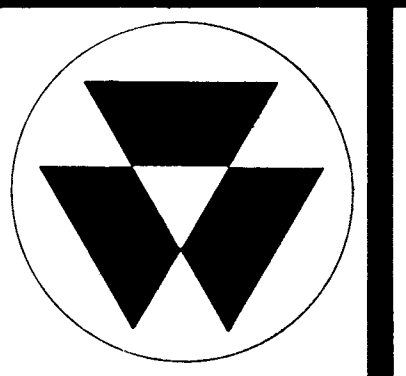

commission: 159
date:
drawn: a. l.
checked: j. w. h.

revisions:

Submitted for Basic Drawing
Approval: 3-10-72

Oelman Hall
Ailyn Hall
Fawcett Hall
Tunnel
Millett Hall

**Modifications,
Additions
Wright State
University**

Fairborn, Ohio






prepared for:

STATE OF OHIO
Department of
Public Works

prepared by:


Eugene W. Betz Architects, Inc.
2225 S. Dixie Ave., Dayton, Ohio

Associate: Arthur Brown, Architect
618 Gettysburg Ave., Dayton, Ohio

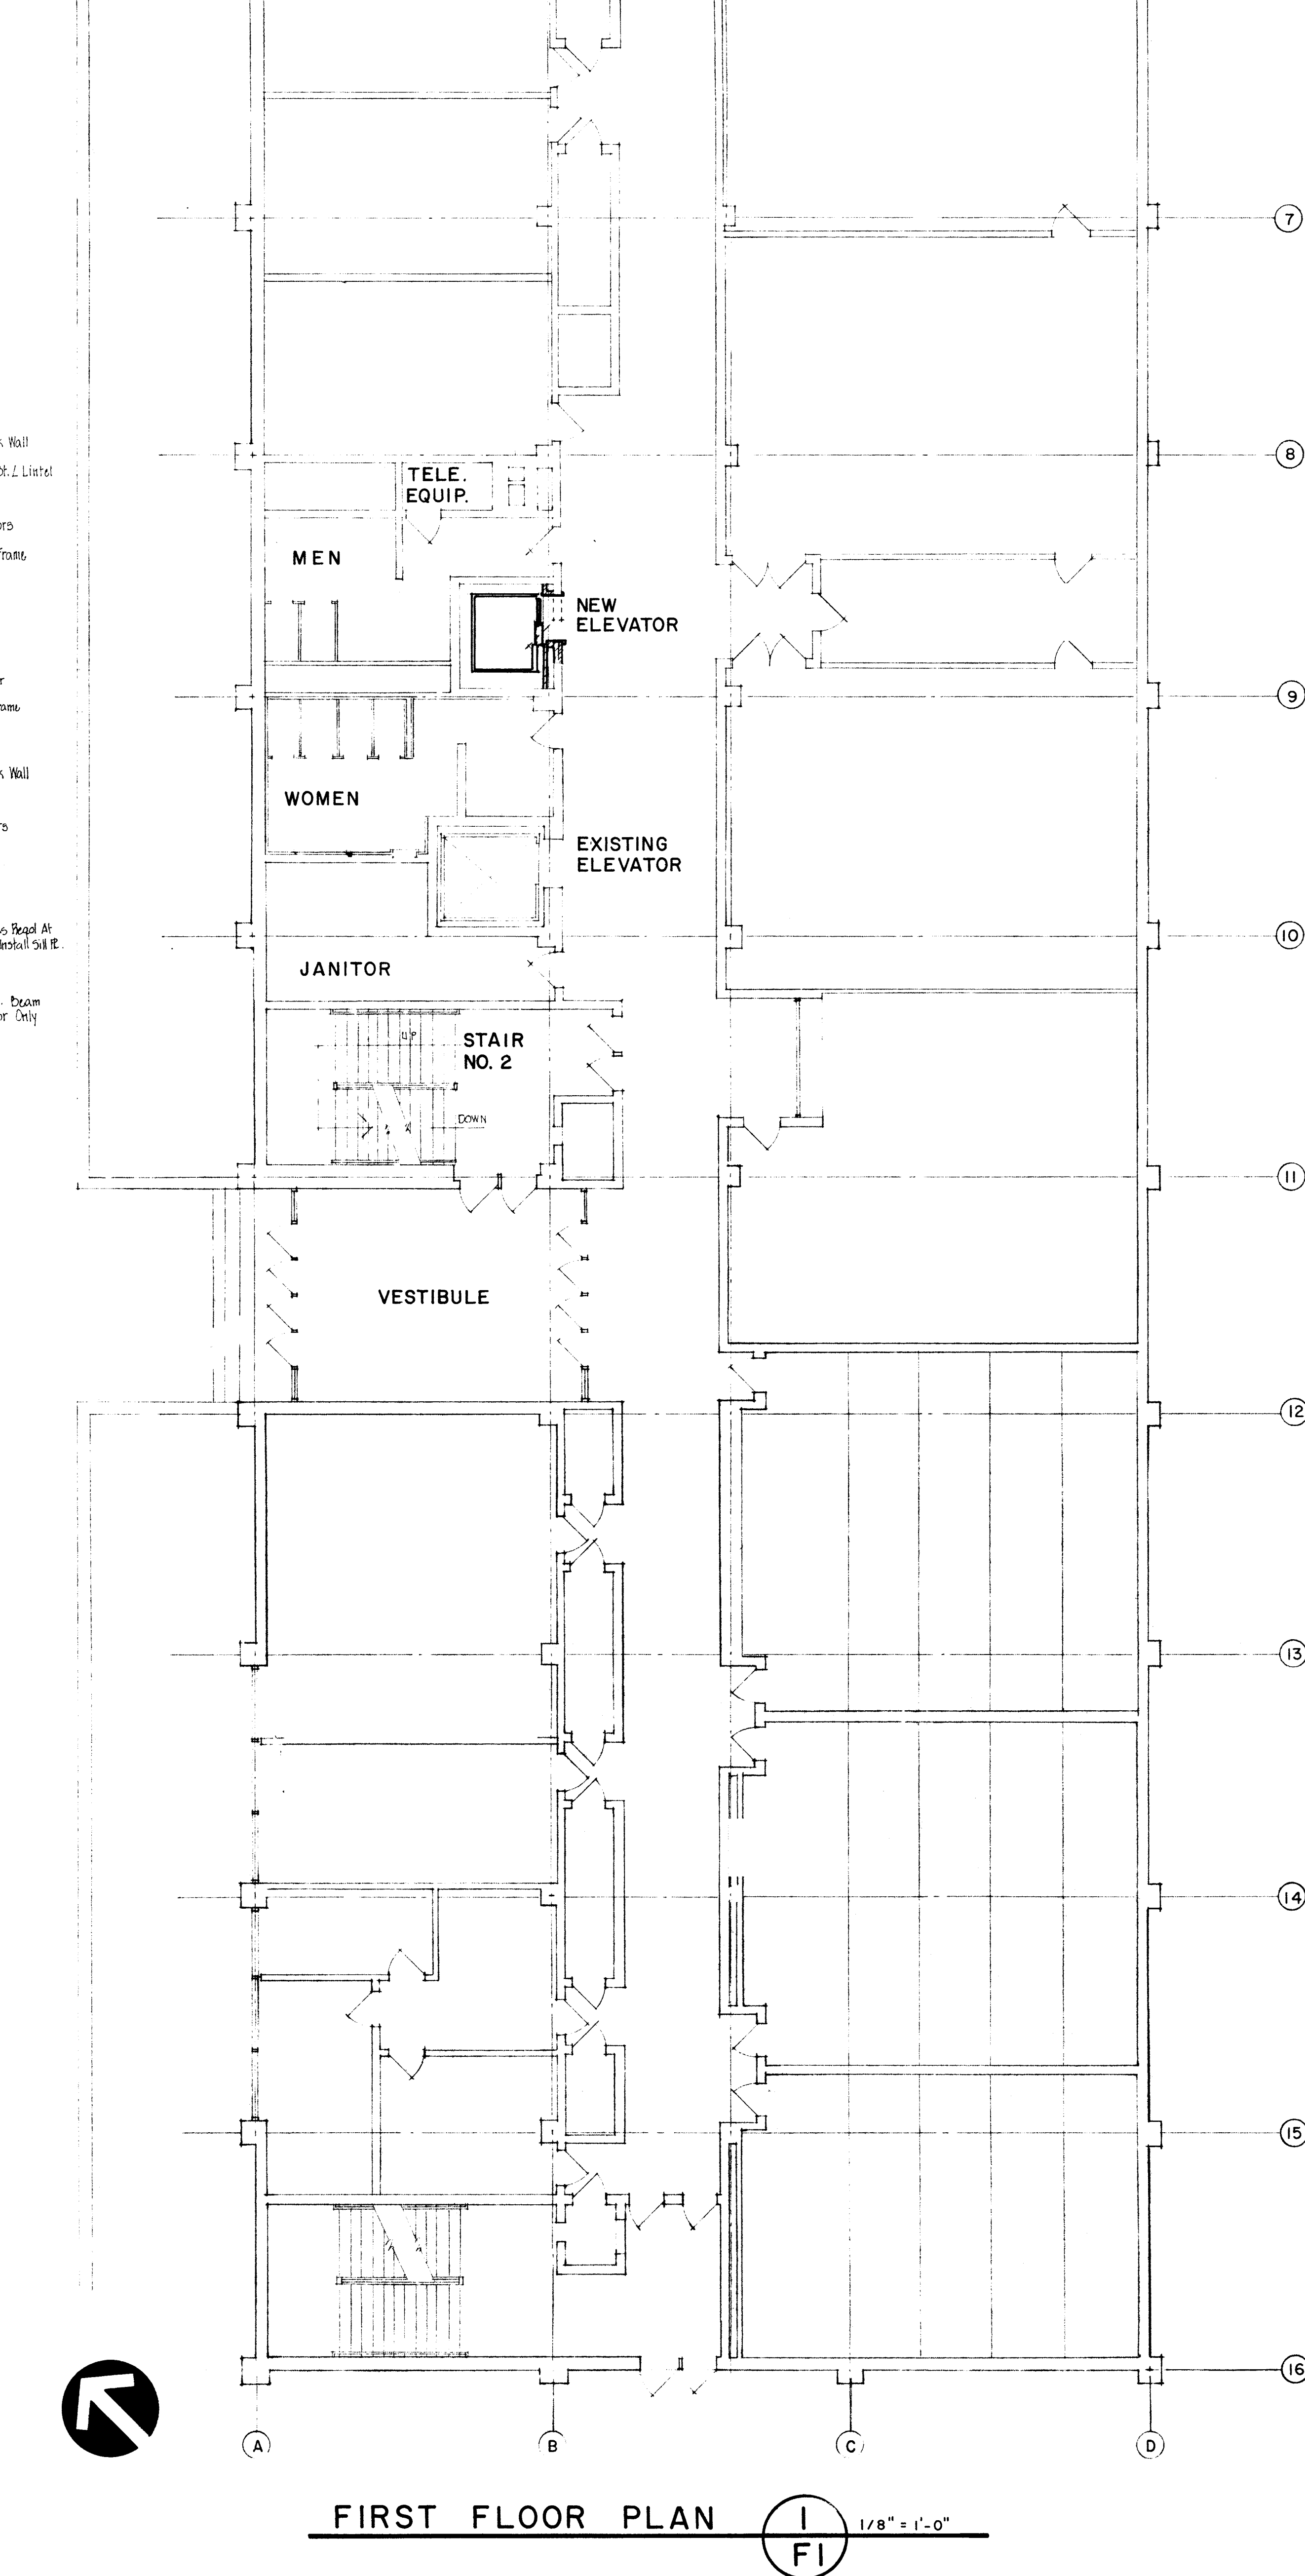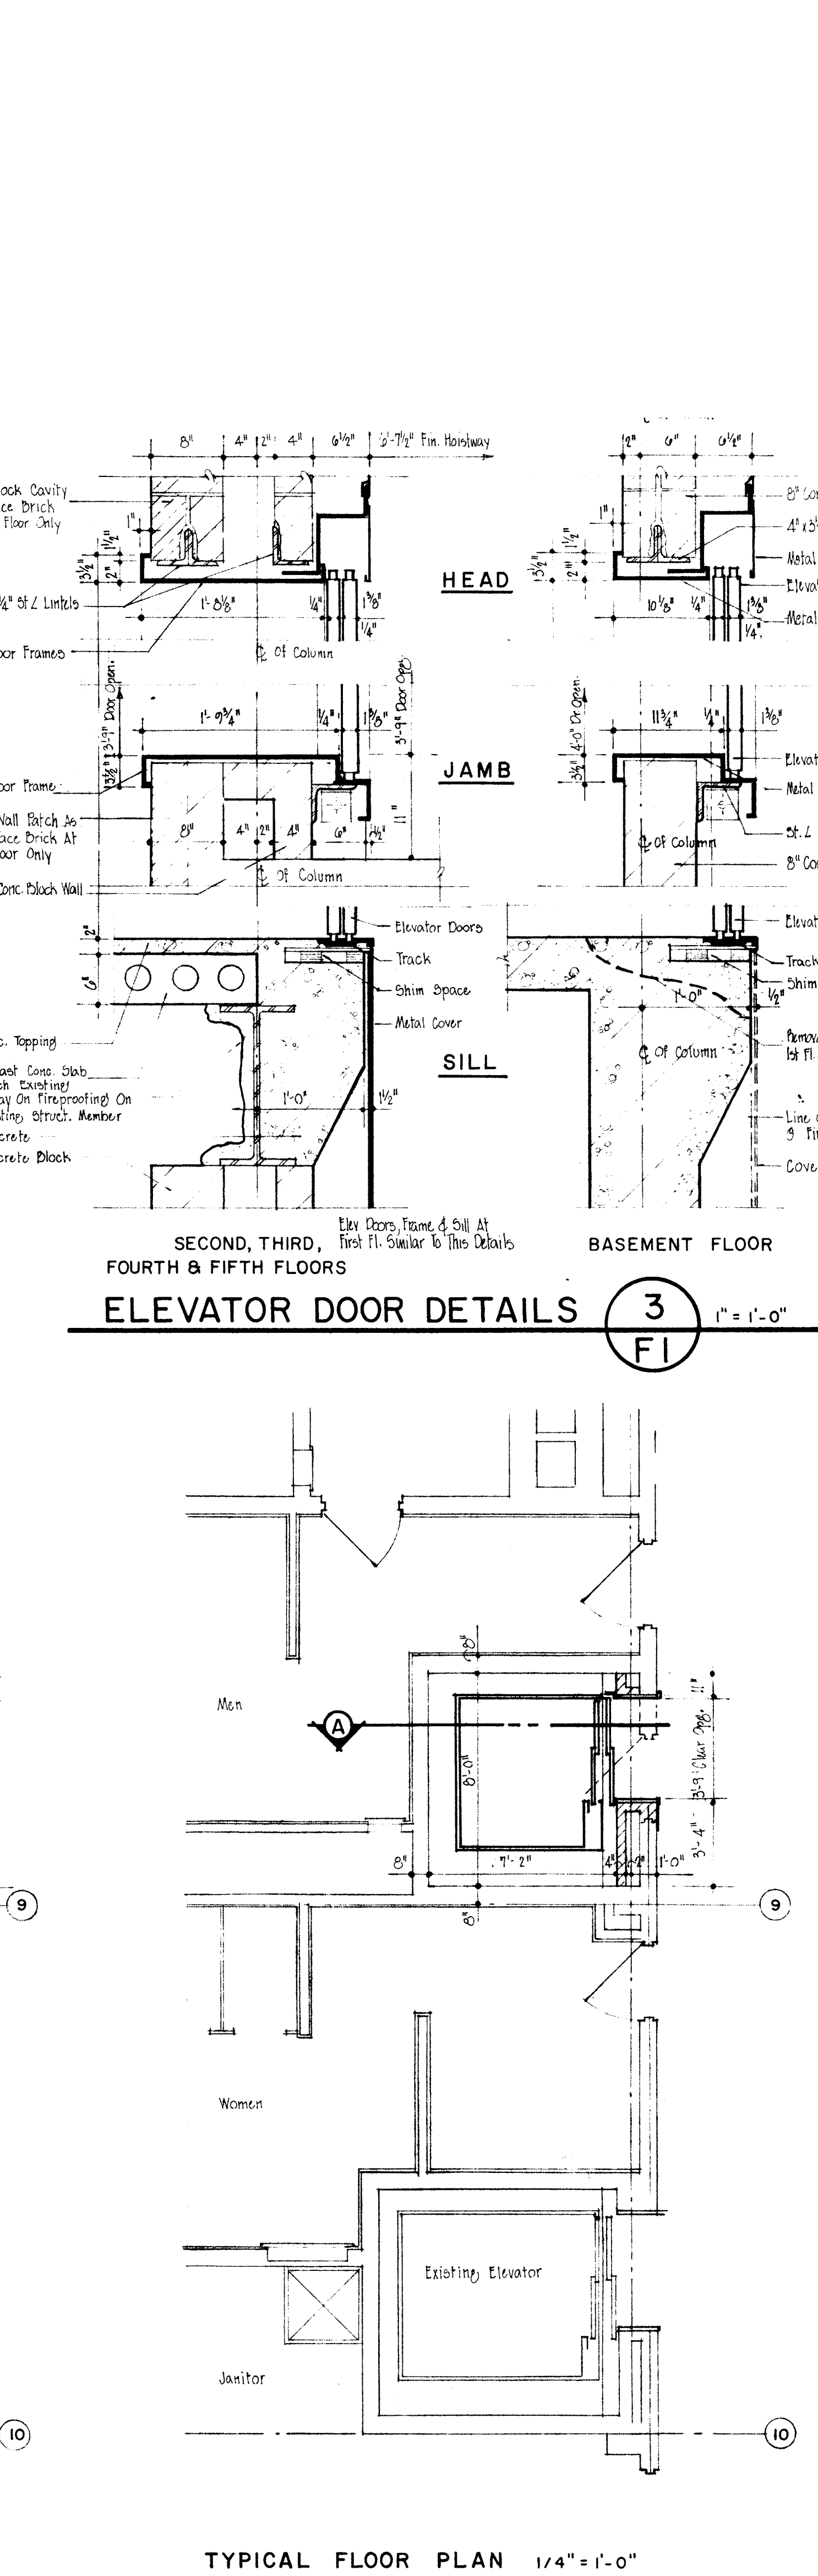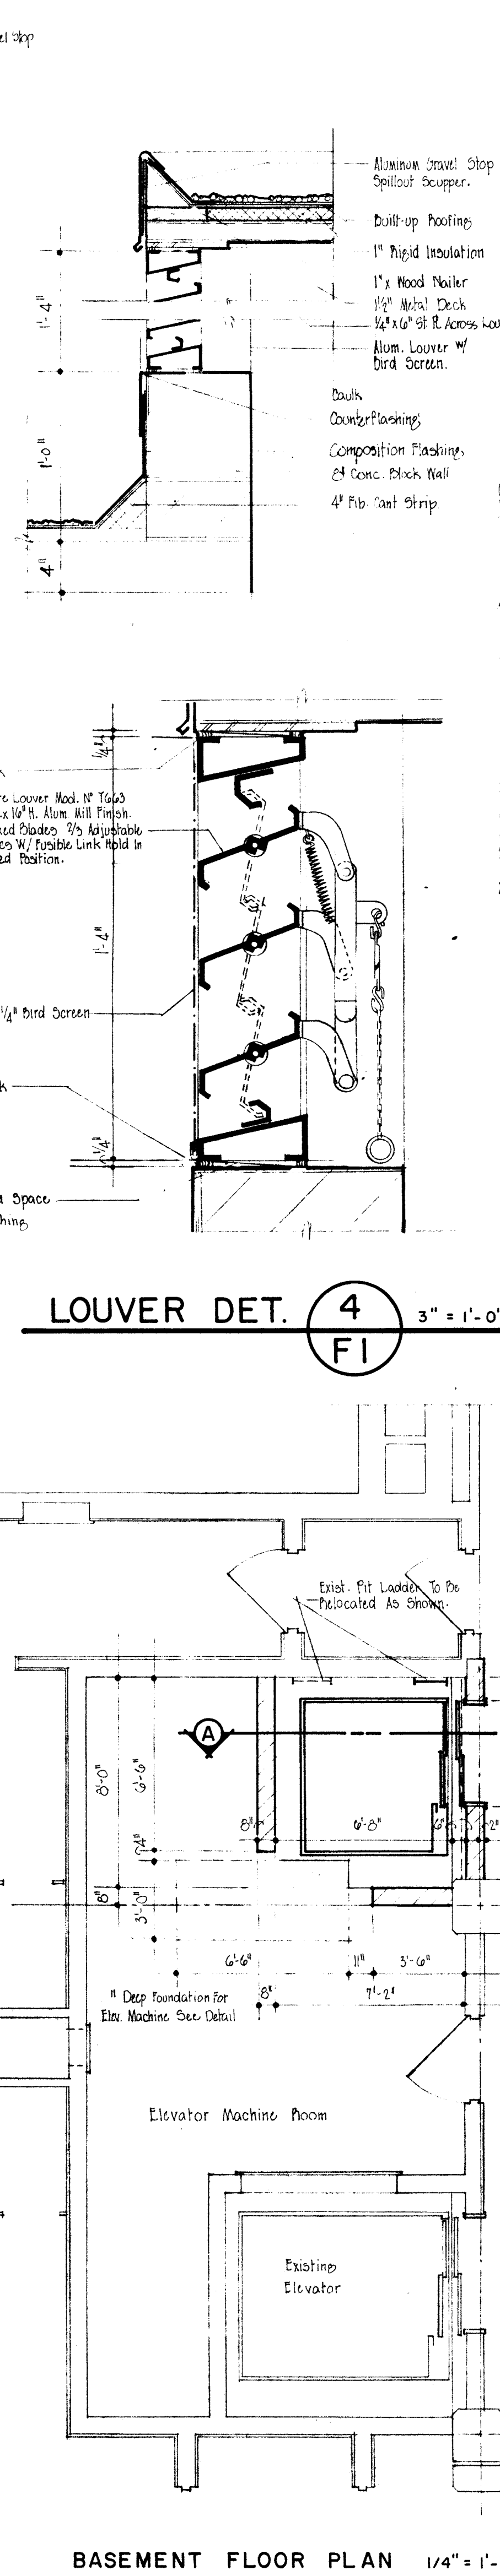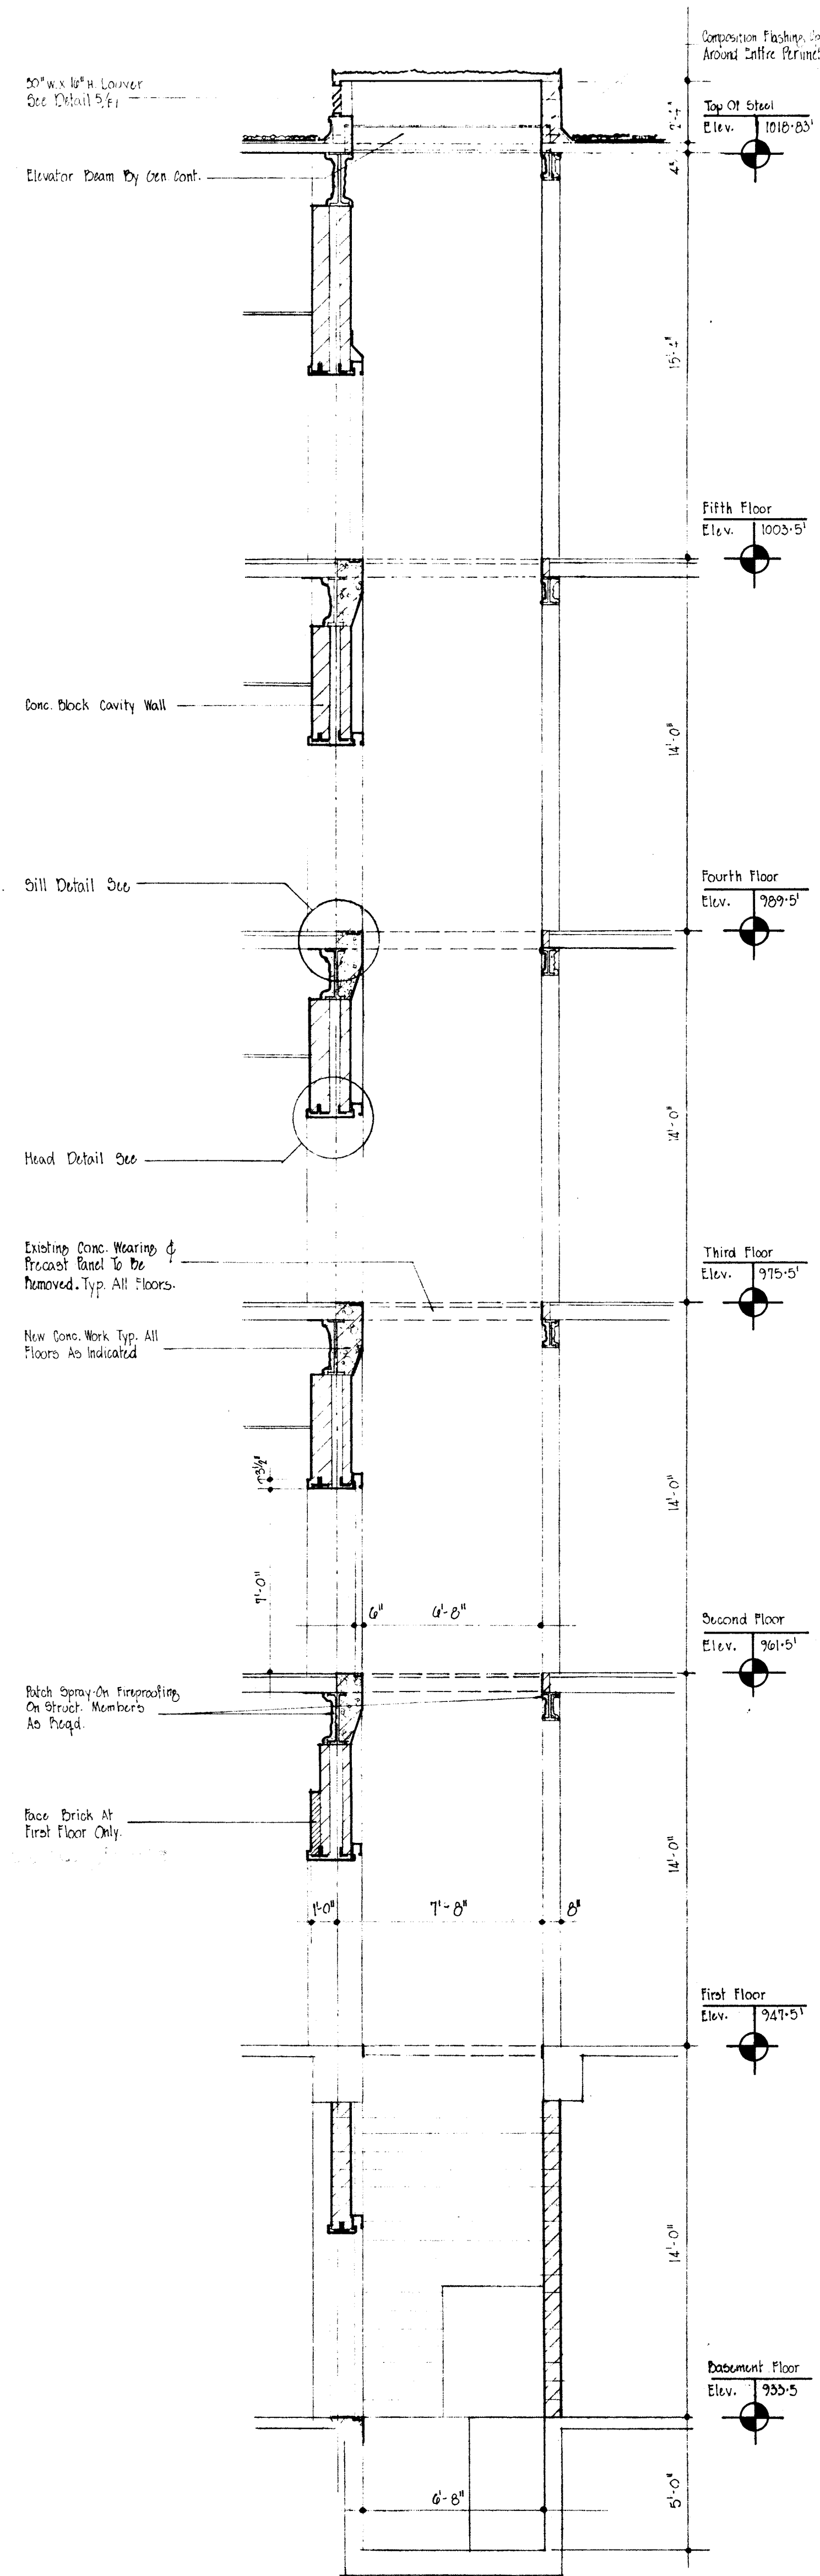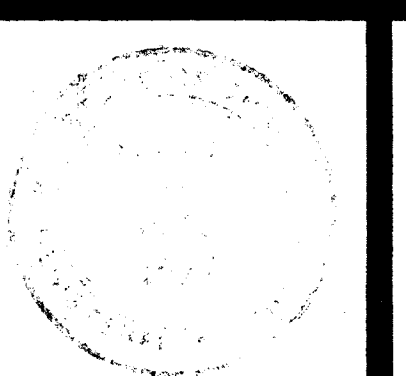

ELEVATOR DETAILS 2 FI AS NOTED

FIRST FLOOR PLAN 1 FI 1/8" = 1'-0"

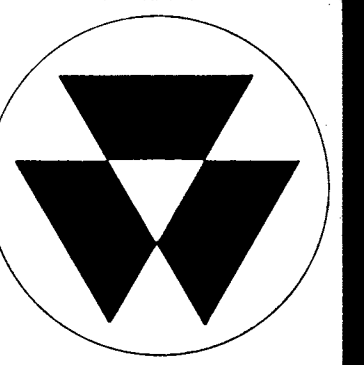

commission: 159
date:
drawn:
checked:

revisions:

Allyn Hall
Fawcett Hall
Tunnel
Millett Hall

**Modifications,
Additions
Wright State
University**

Fairborn, Ohio


prepared for:

STATE OF OHIO
Department of
Public Works


prepared by:

Eugene W. Betz Architects, Inc.
2273 S. Lane Ave. Dayton, Ohio


Associate: Arthur Brown Architect
618 Gortysburg Ave. Dayton, Ohio

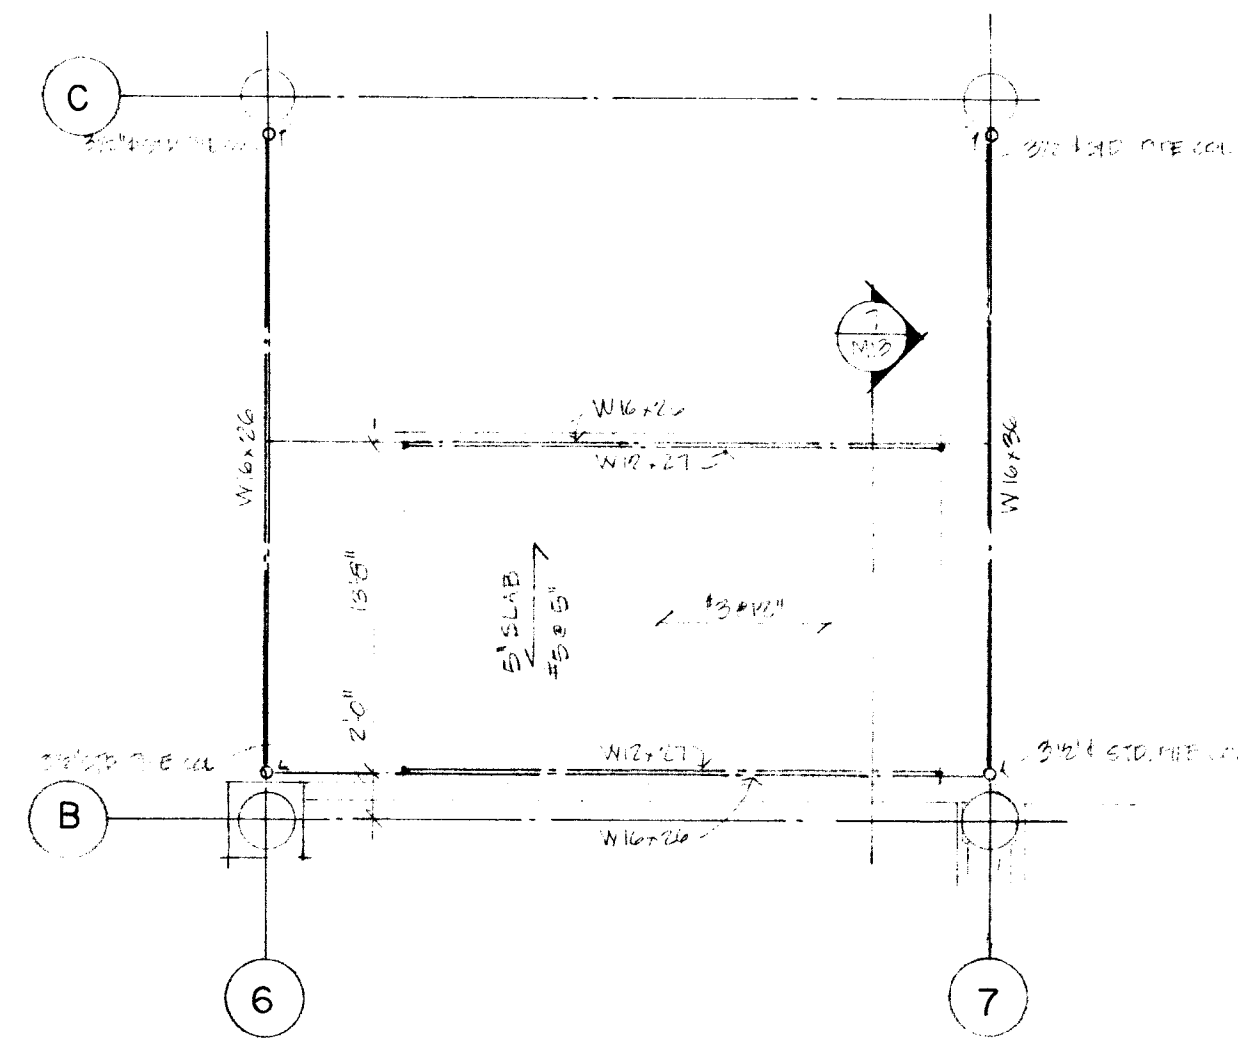


FRAMING - REMOVED STAIRWAY 2
MI

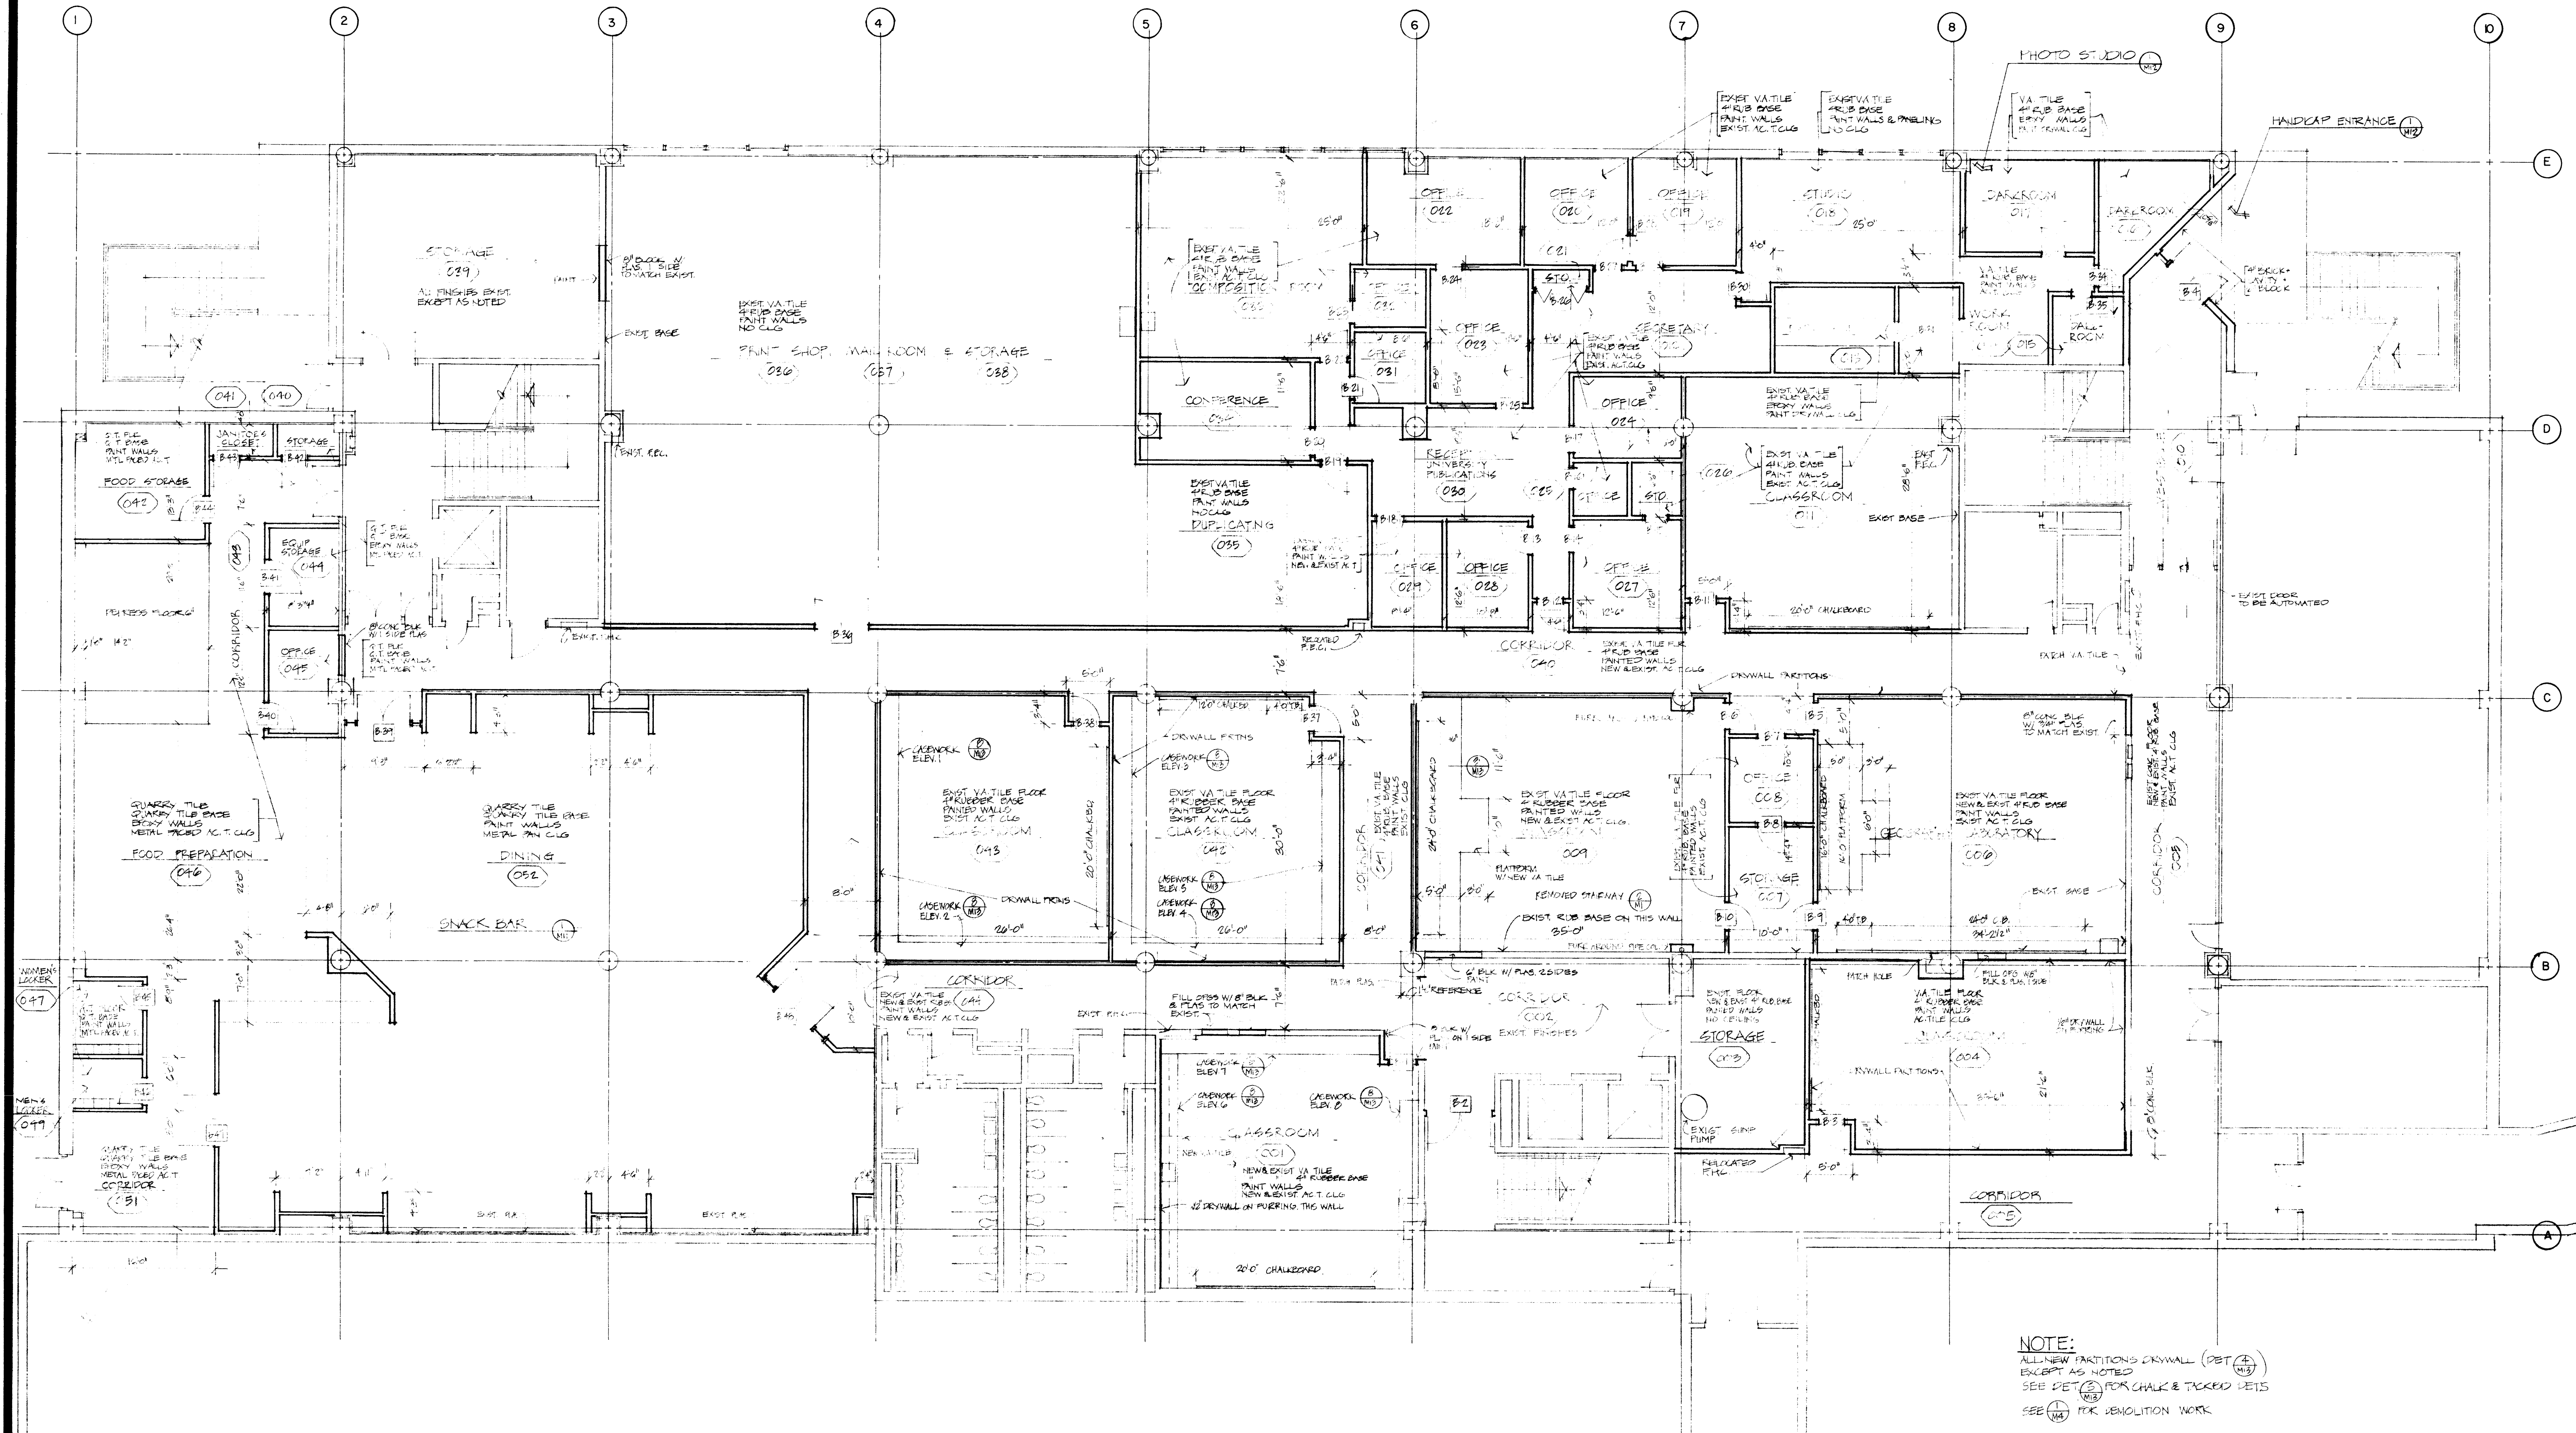


NOTE:
ALL NEW PARTITIONS DRYWALL (PET 4)
EXCEPT AS NOTED
SEE DET 2 FOR CHALK & TACKED DETS
SEE 1/4 FOR DEMOLITION WORK

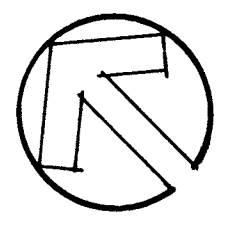

BASEMENT 1 MI 1/8" = 1'-0"

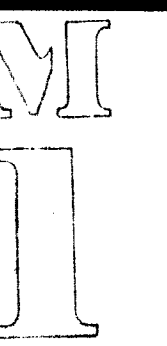

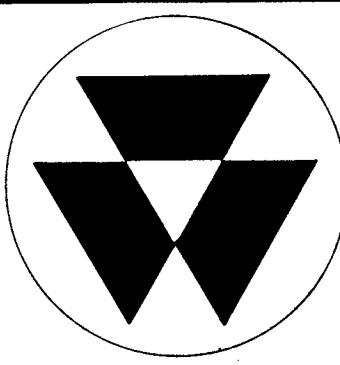

commission: 159
date:
drawn:
checked:

revisions:

Alynn Hall
Fawcett Hall
Tunnel
Millett Hall

Modifications, Additions Wright State University

Fairborn, Ohio

prepared for:


STATE OF OHIO
Department of
Public Works

prepared by:


Eugene W. Betz Architects, Inc.

2203 S. Dixie Ave. Dayton, Ohio

Associate: Arthur Brown, Architect
618 Gettysburg Ave. Dayton, Ohio

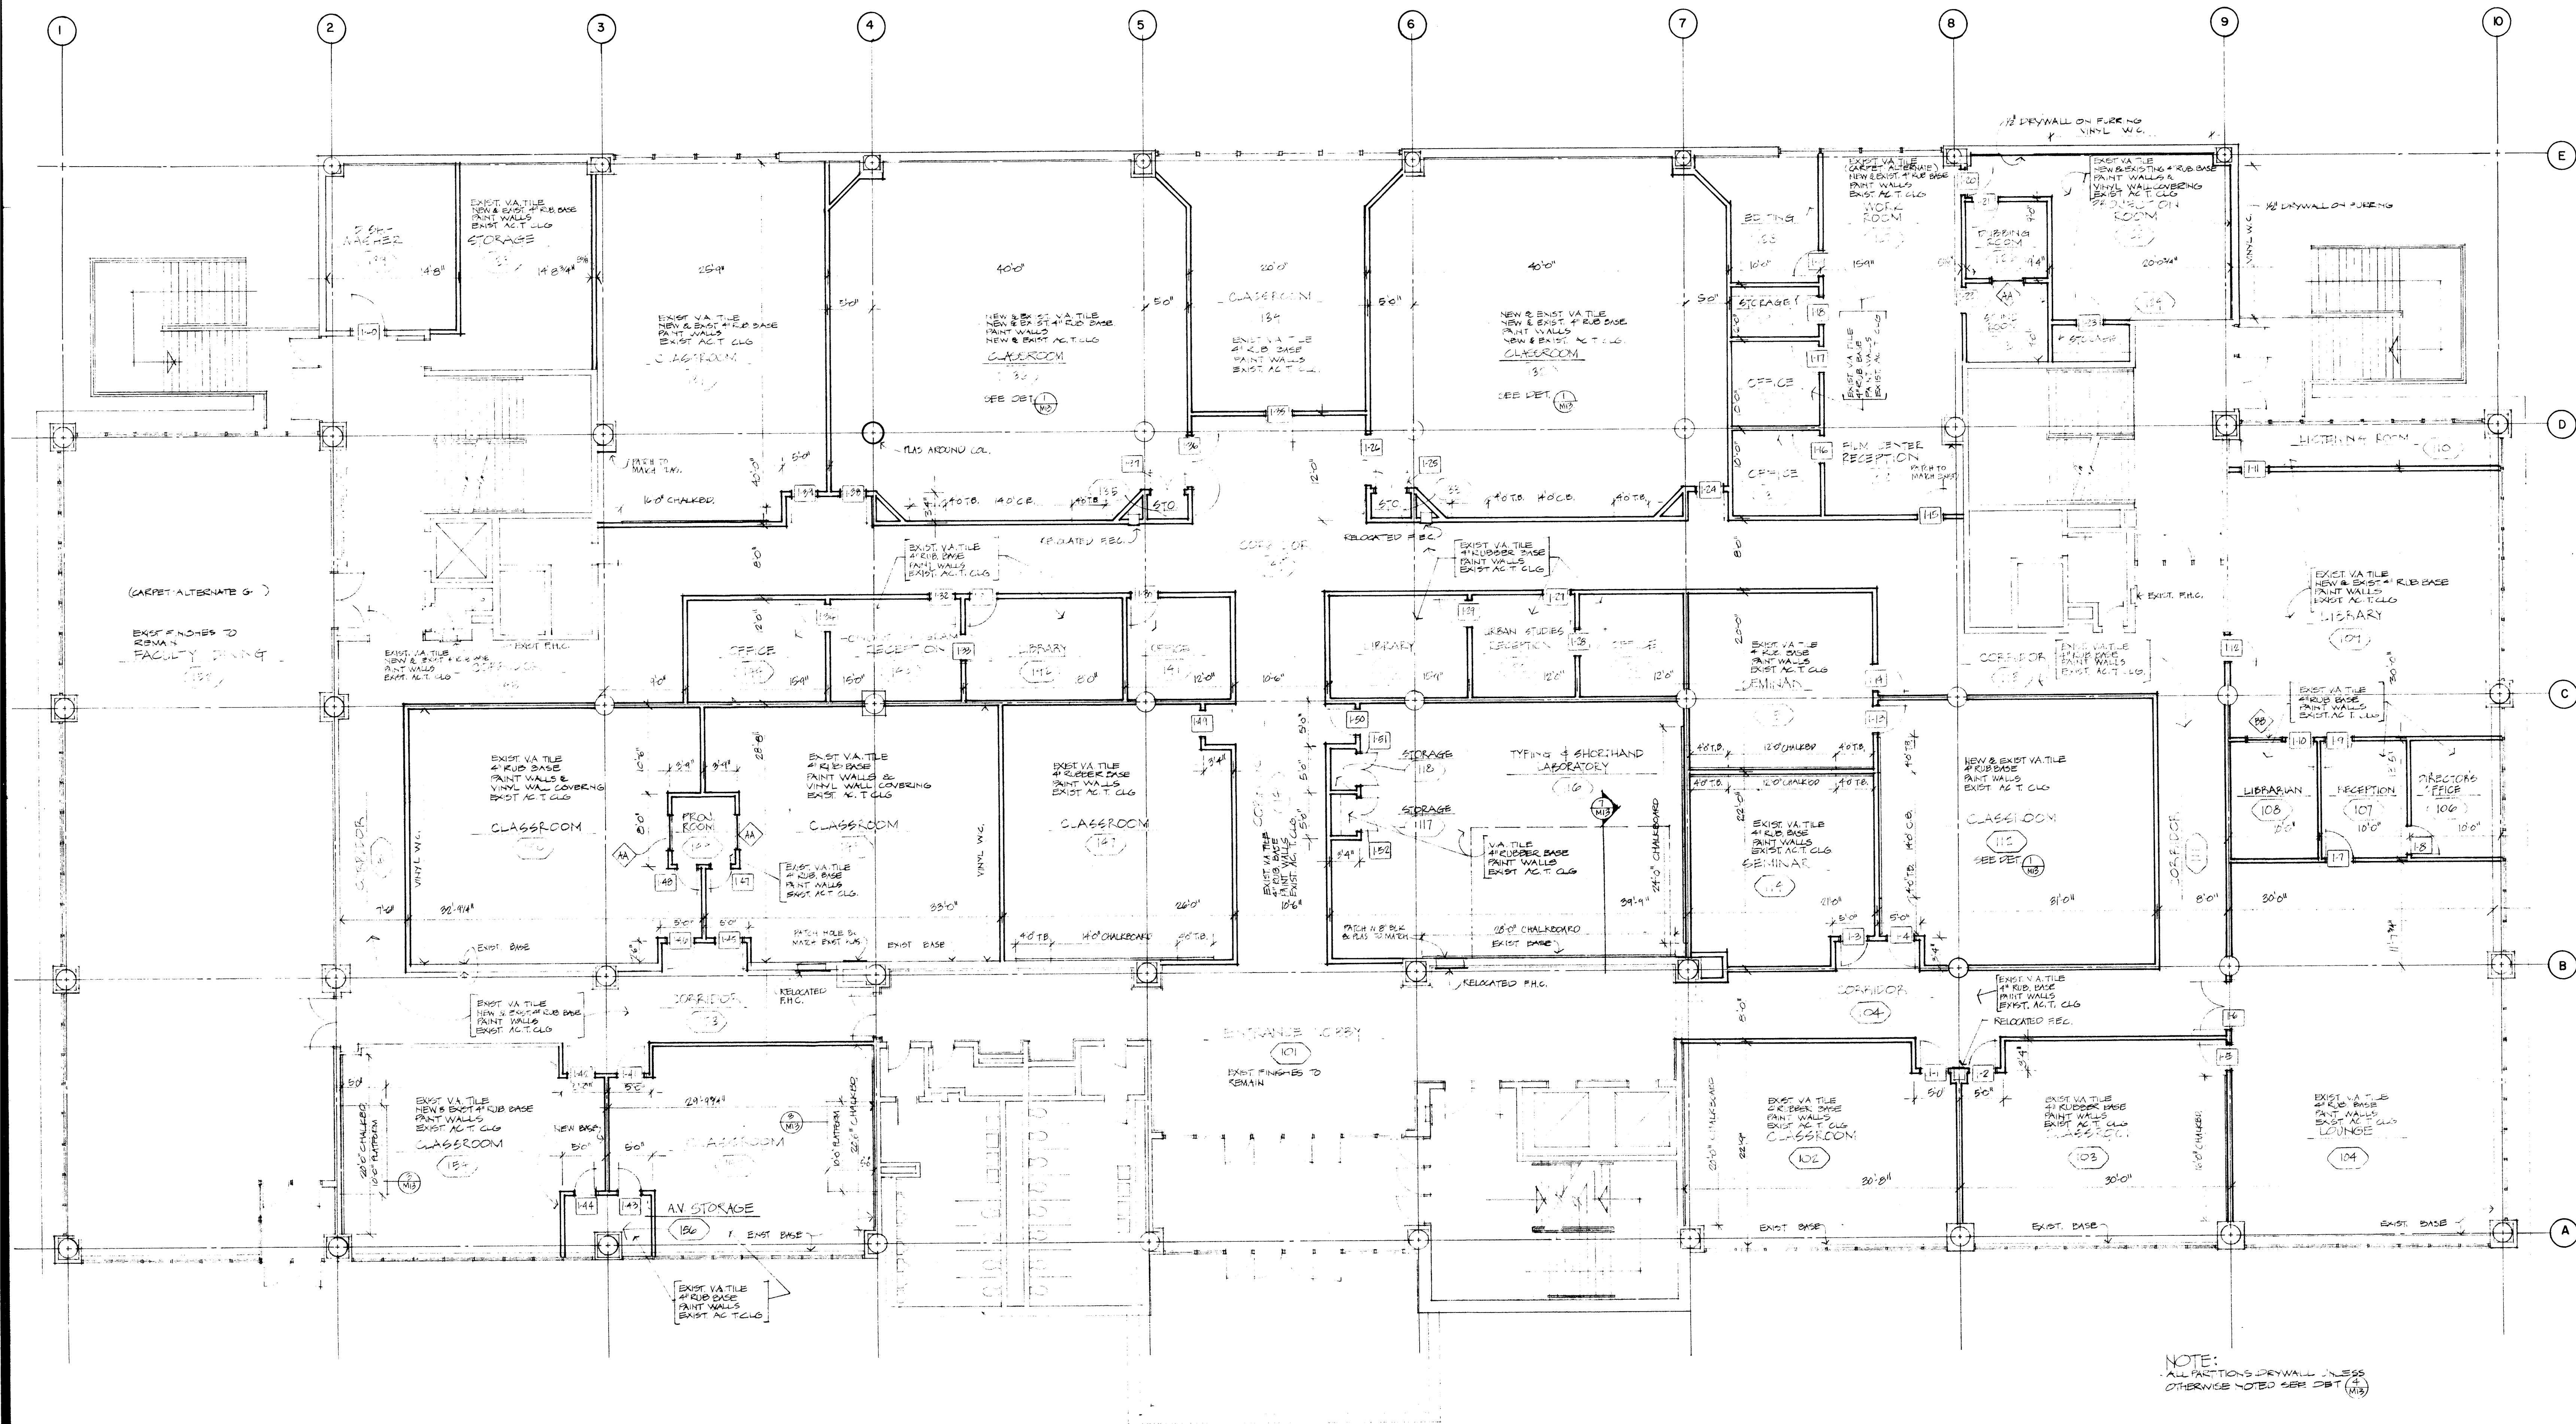


NOTE:
ALL PARTITIONS DRYWALL UNLESS
OTHERWISE NOTED SEE DET (1/2)

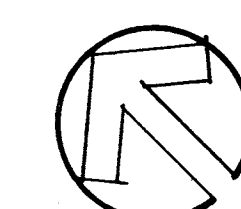

FIRST FLOOR 1
M2 1/8"=1'-0"

M
62

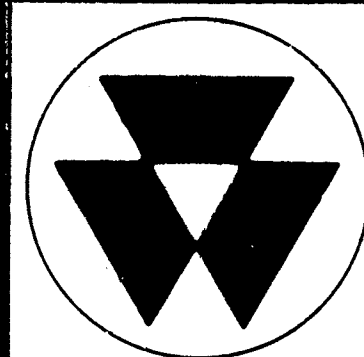

commission: 159
date:
drawn:
checked:

revisions:

Oelman Hall
Alyn Hall
Fawcett Hall
Tunnel
Millett Hall

**Modifications,
Additions
Wright State
University**

Fairborn, Ohio


prepared for:

STATE OF OHIO
Department of
Public Works

prepared by:

Eugene W. Betz Architects, Inc.
2223 S. Dixie Ave. Dayton, Ohio

Associate: Arthur Brown, Architect
618 Gettysburg Ave. Dayton, Ohio

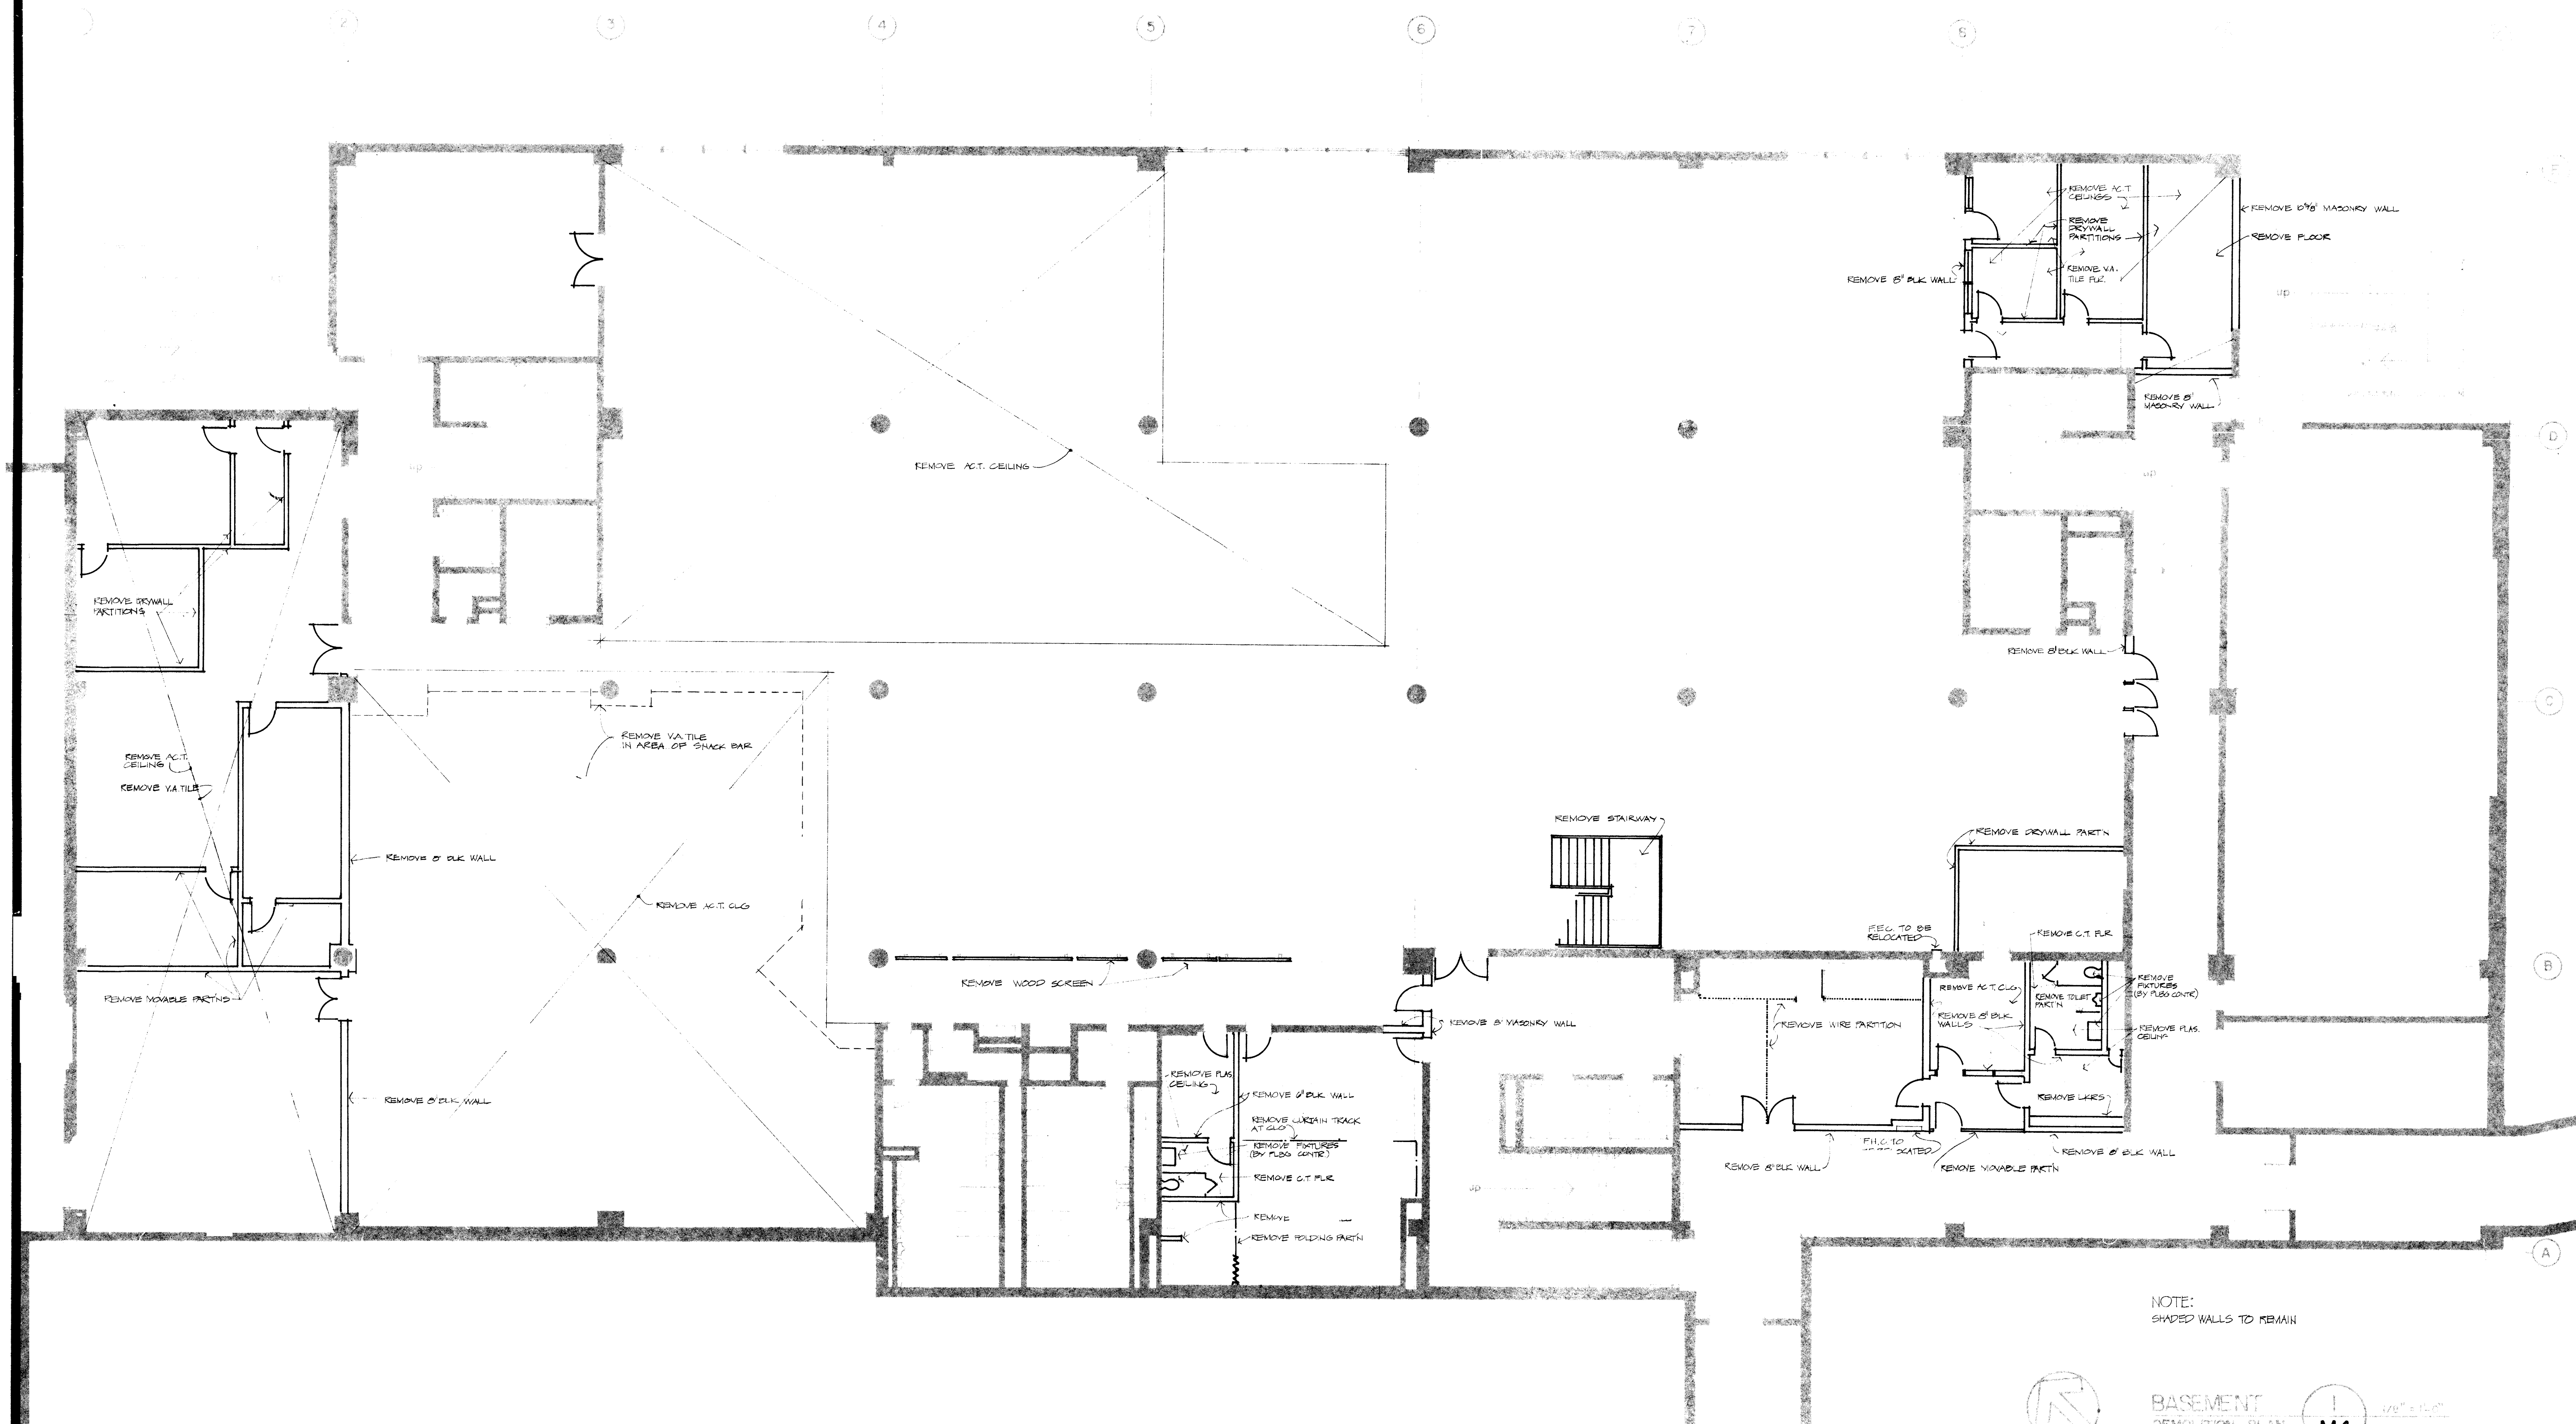

NOTE:
SHADED WALLS TO REMAIN




BASEMENT
DEMOLITION PLAN

M4

1/4" = 1'-0"

M4

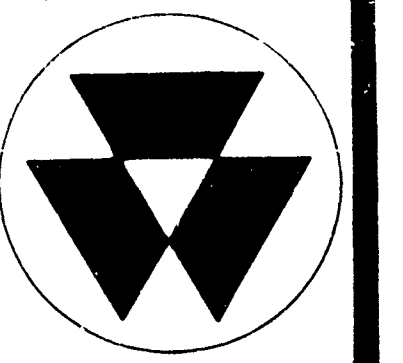

commission: 159
date:
drawn:
checked:

revisions:

Oelman Hall
Allyn Hall
Fawcett Hall
Tunnel
Millett Hall

**Modifications
Additions
Wright State
University**


Fairborn, Ohio

prepared for:

STATE OF OHIO
Department of
Public Works

prepared by:

Eugene W. Betz Architects, Inc.
2223 S Dixie Ave. Dayton, Ohio
Associate: Arthur Brown, Architect
618 Gettysburg Ave. Dayton, Ohio

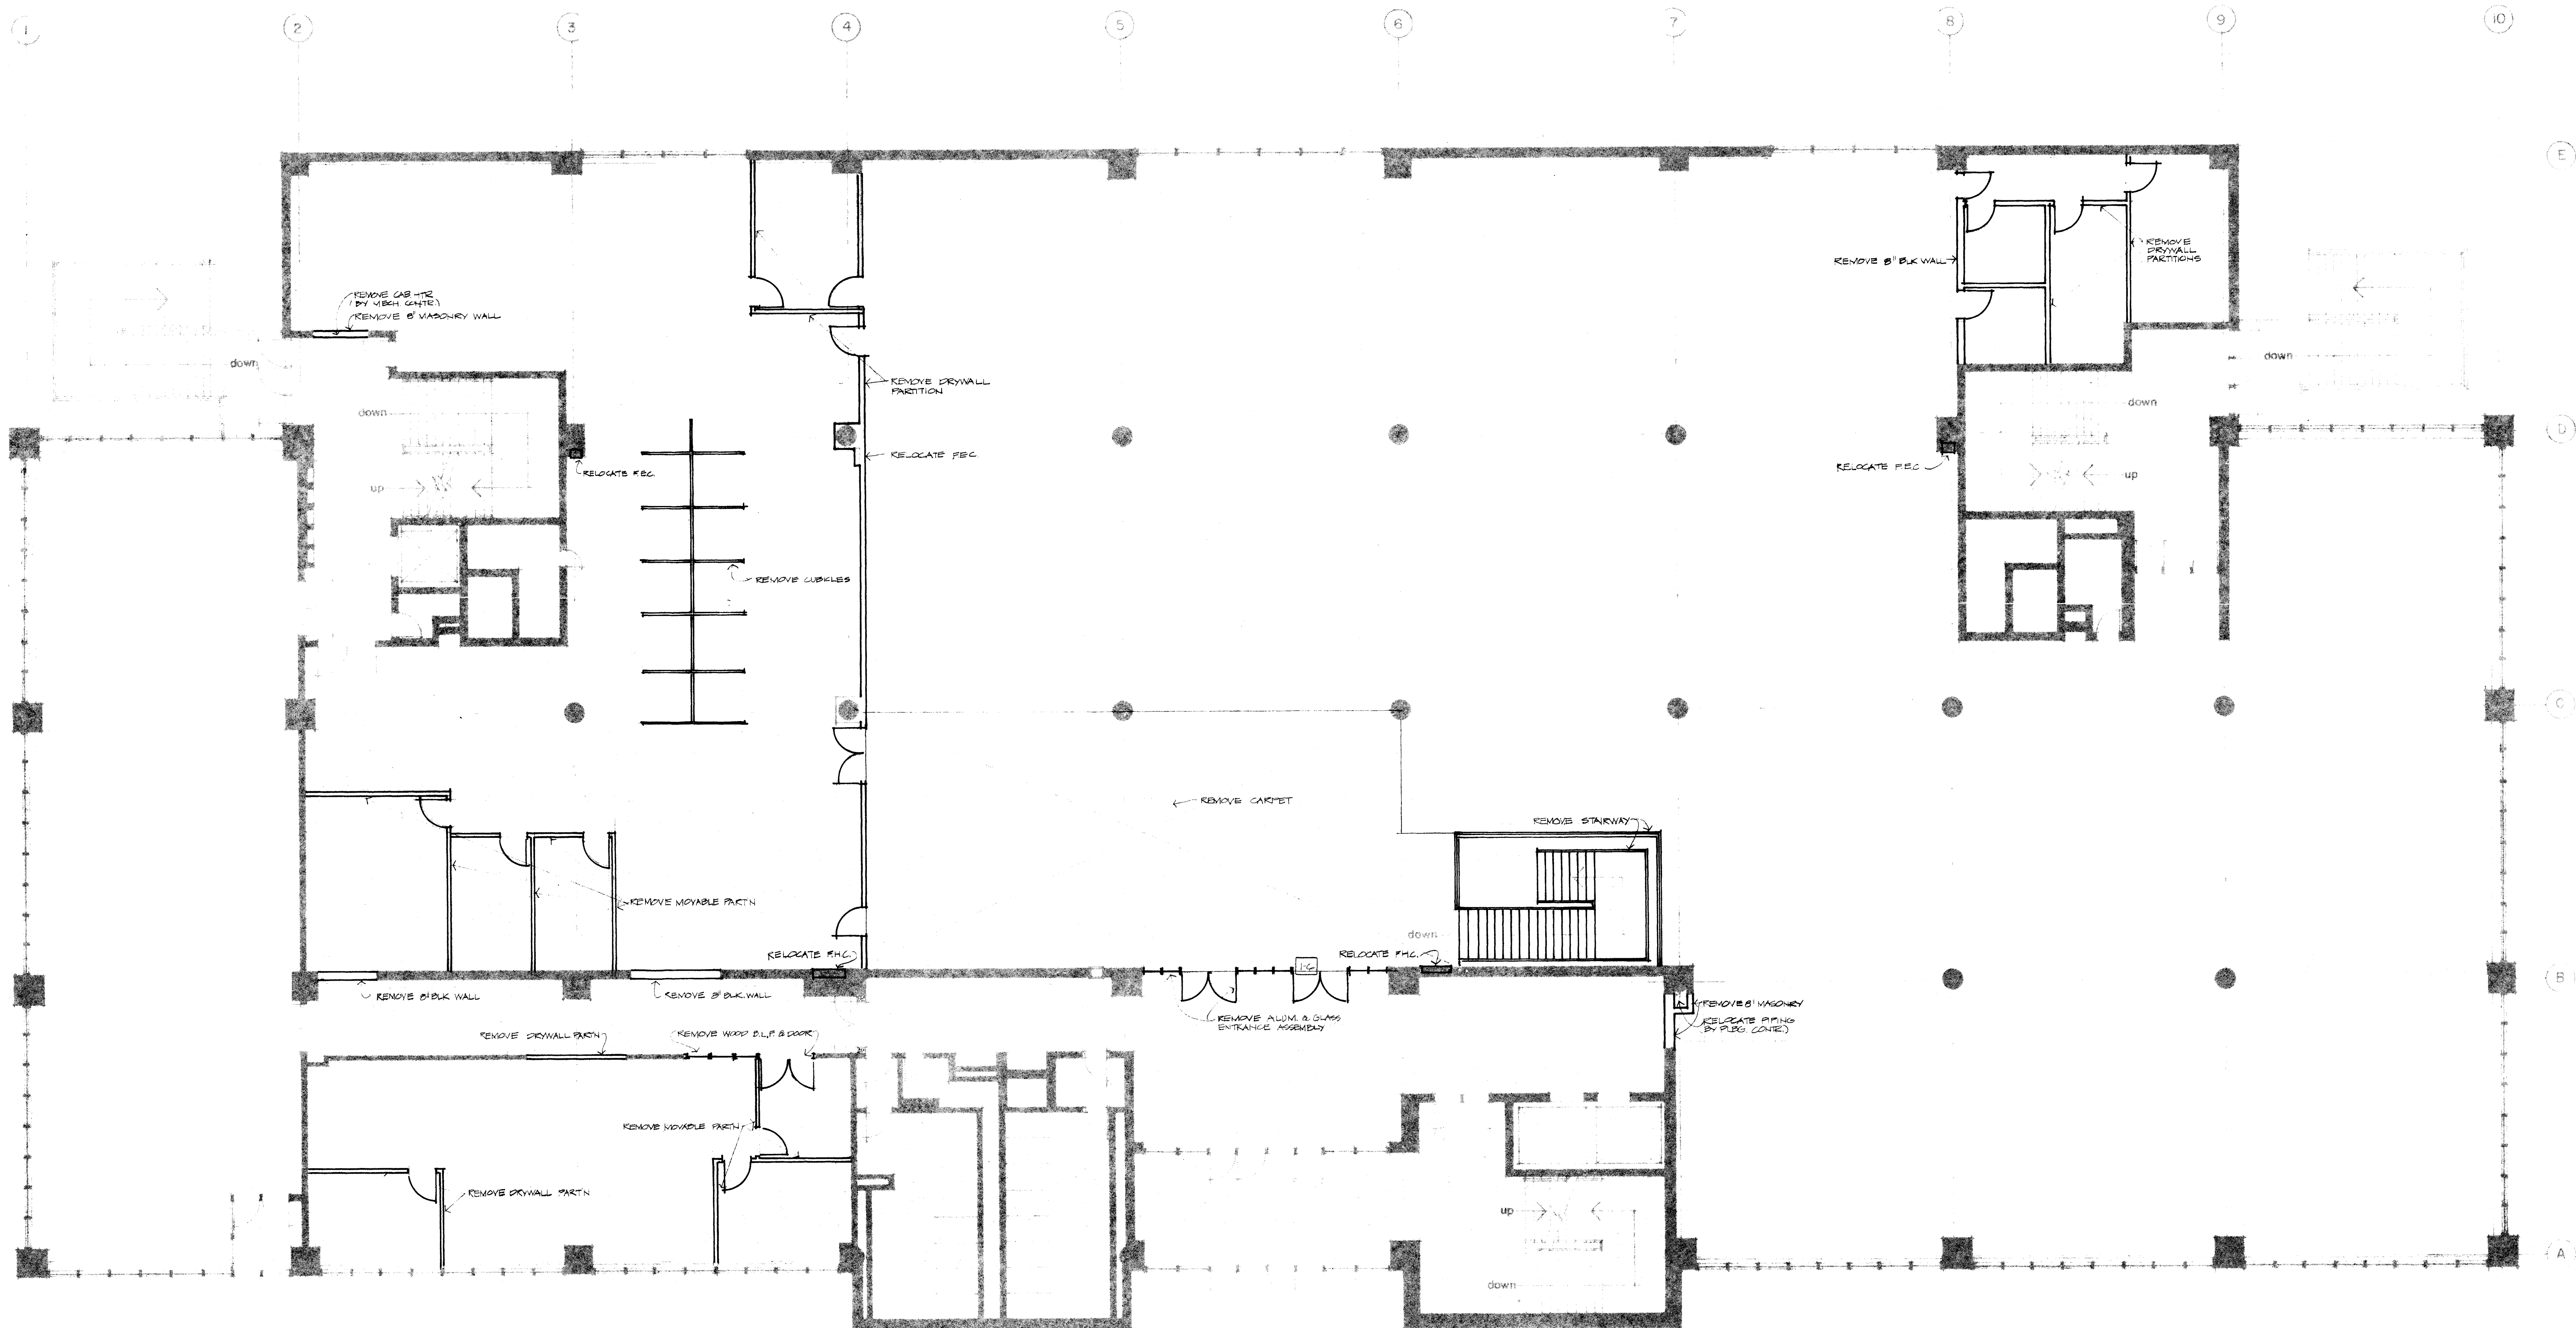

NOTE:
SHADE WALLS TO REMAIN
DOORS & FRAMES TO BE RELOCATED
INDICATED BY DOOR NUMBER & SYMBOL




FIRST FLOOR
DEMOLITION PLAN

1
M5

1/8" = 1'-0"

M
5

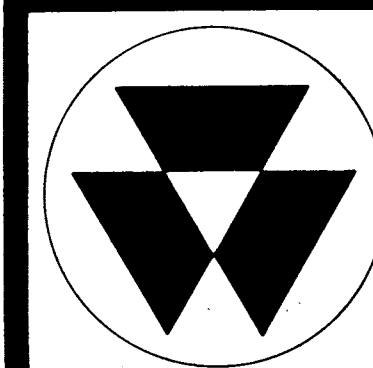

commission: 159
date:
drawn:
checked:

revisions:

Allyn Hall
Fawcett Hall
Tunnel
Millett Hall

**Modifications,
Additions
Wright State
University**

Fairborn, Ohio

prepared for:


STATE OF OHIO
Department of
Public Works

prepared by:


Eugene W. Betz Architects, Inc.
2223 S. Dixie Ave. Dayton, Ohio

Associate: Arthur Brown, Architect
618 Gettysburg Ave. Dayton, Ohio

MI
III

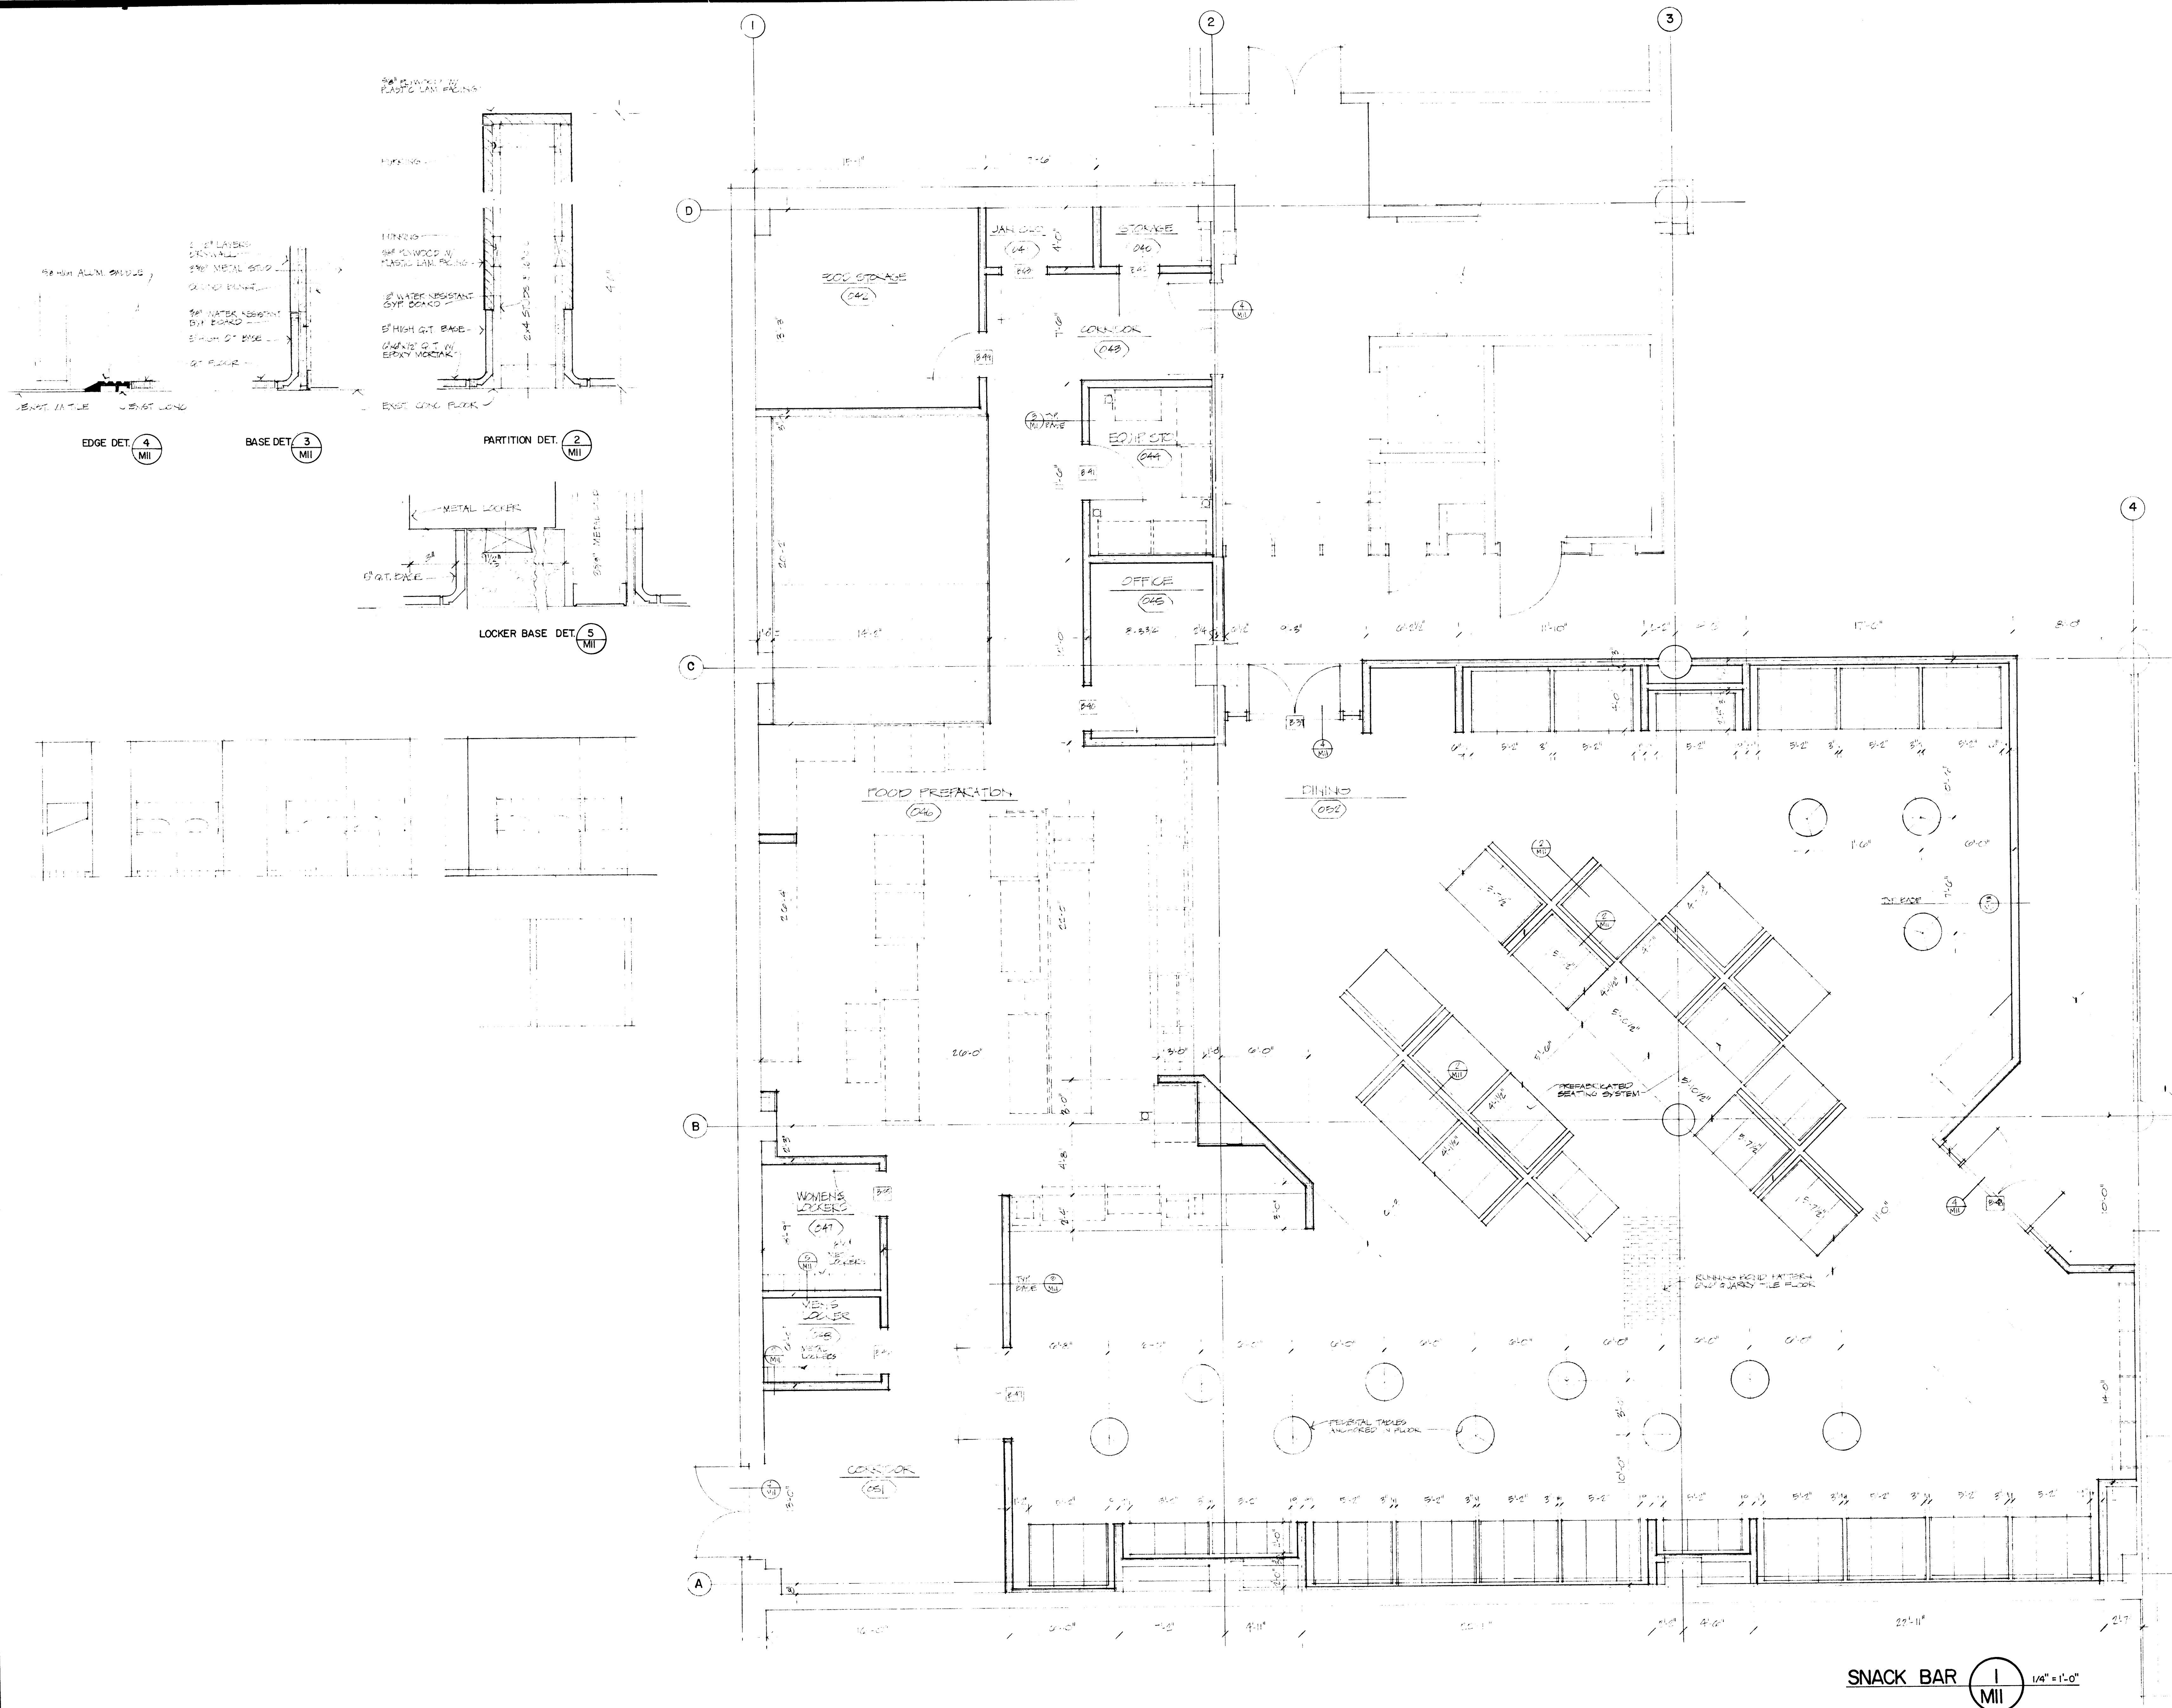

SNACK BAR
1/4" = 1'-0"

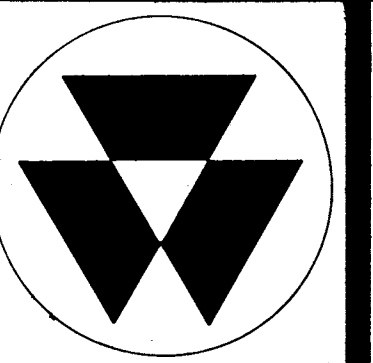

commission: 159
date:
drawn:
checked:

revisions:

Allyn Hall
Fawcett Hall
Tunnel
Millett Hall

**Modifications,
Additions
Wright State
University**

Fairborn, Ohio

prepared for:

STATE OF OHIO
Department of
Public Works

prepared by:

Eugene W. Betz Architects, Inc.
2223 S. Dixie Ave. Dayton, Ohio
Associate: Arthur Brown, Architect
618 Gettysburg Ave. Dayton, Ohio

M
12

INTERIOR ELEVATIONS

2

1/4" = 1'-0"



PHOTOGRAPHY STUDIO &
HANDICAPPED ENTRANCE


1

1/4" = 1'-0"


RECESSED CASEWORK
DETAIL
3/8" = 1'-0"

4

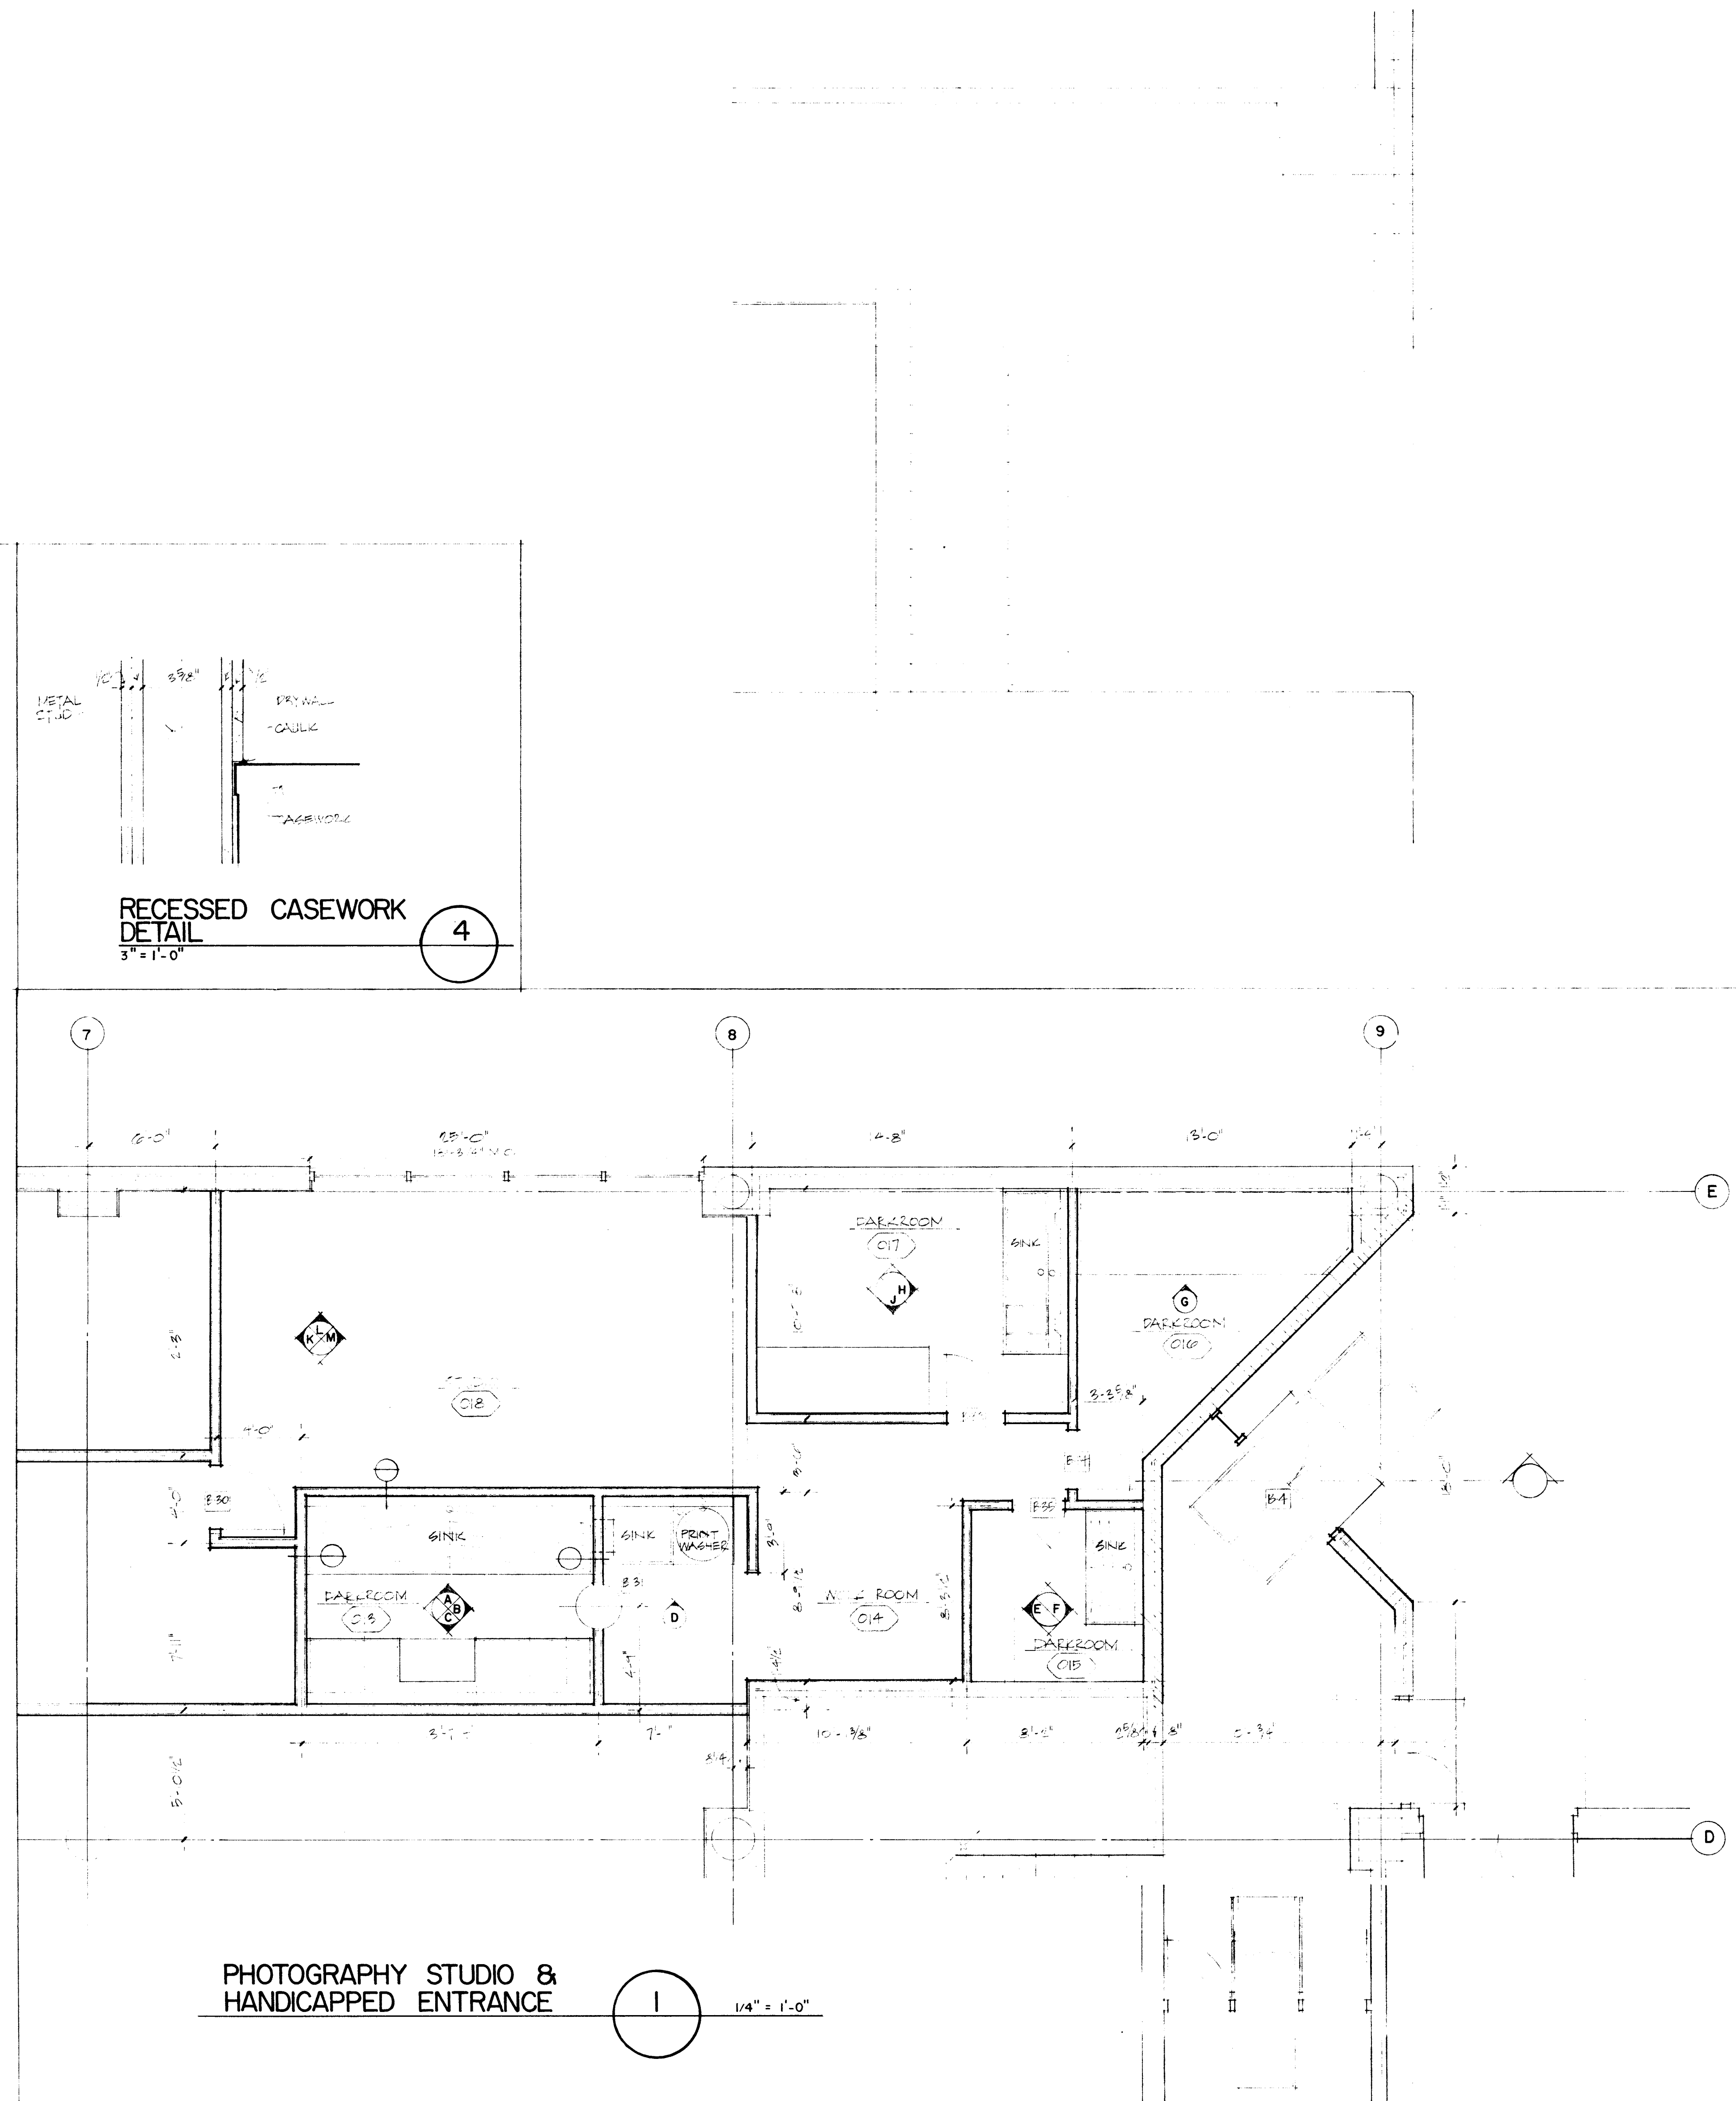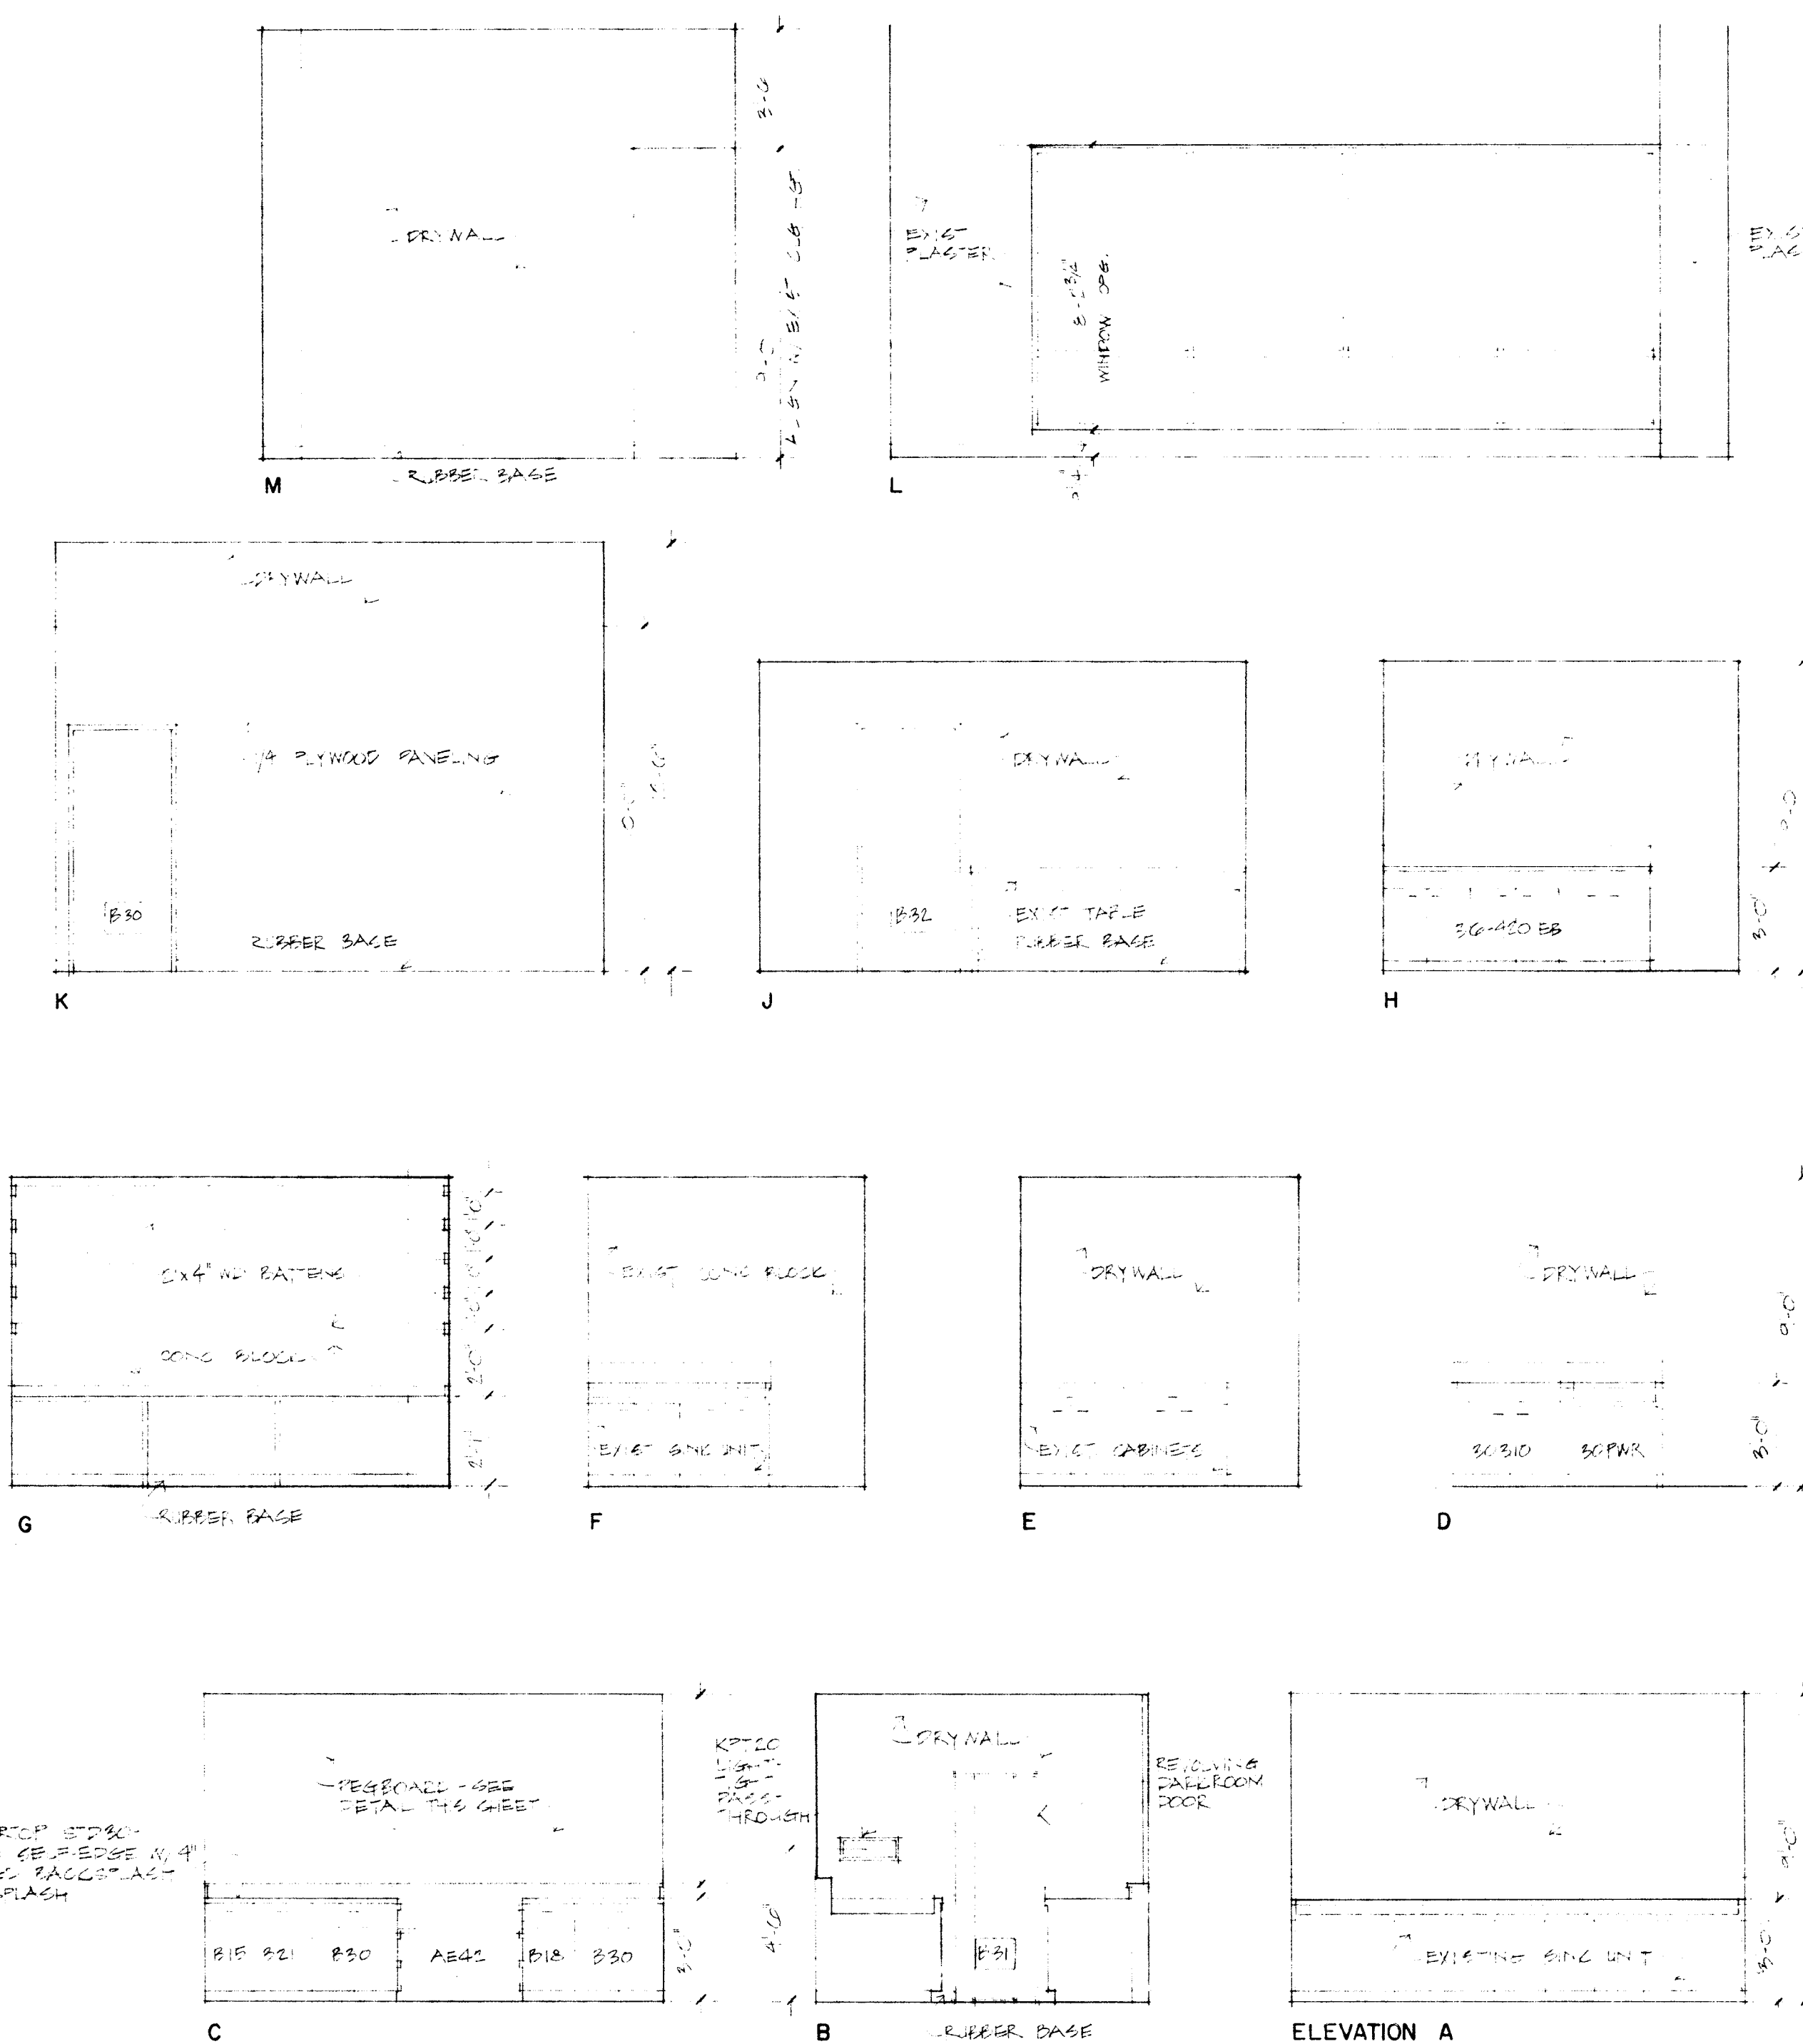


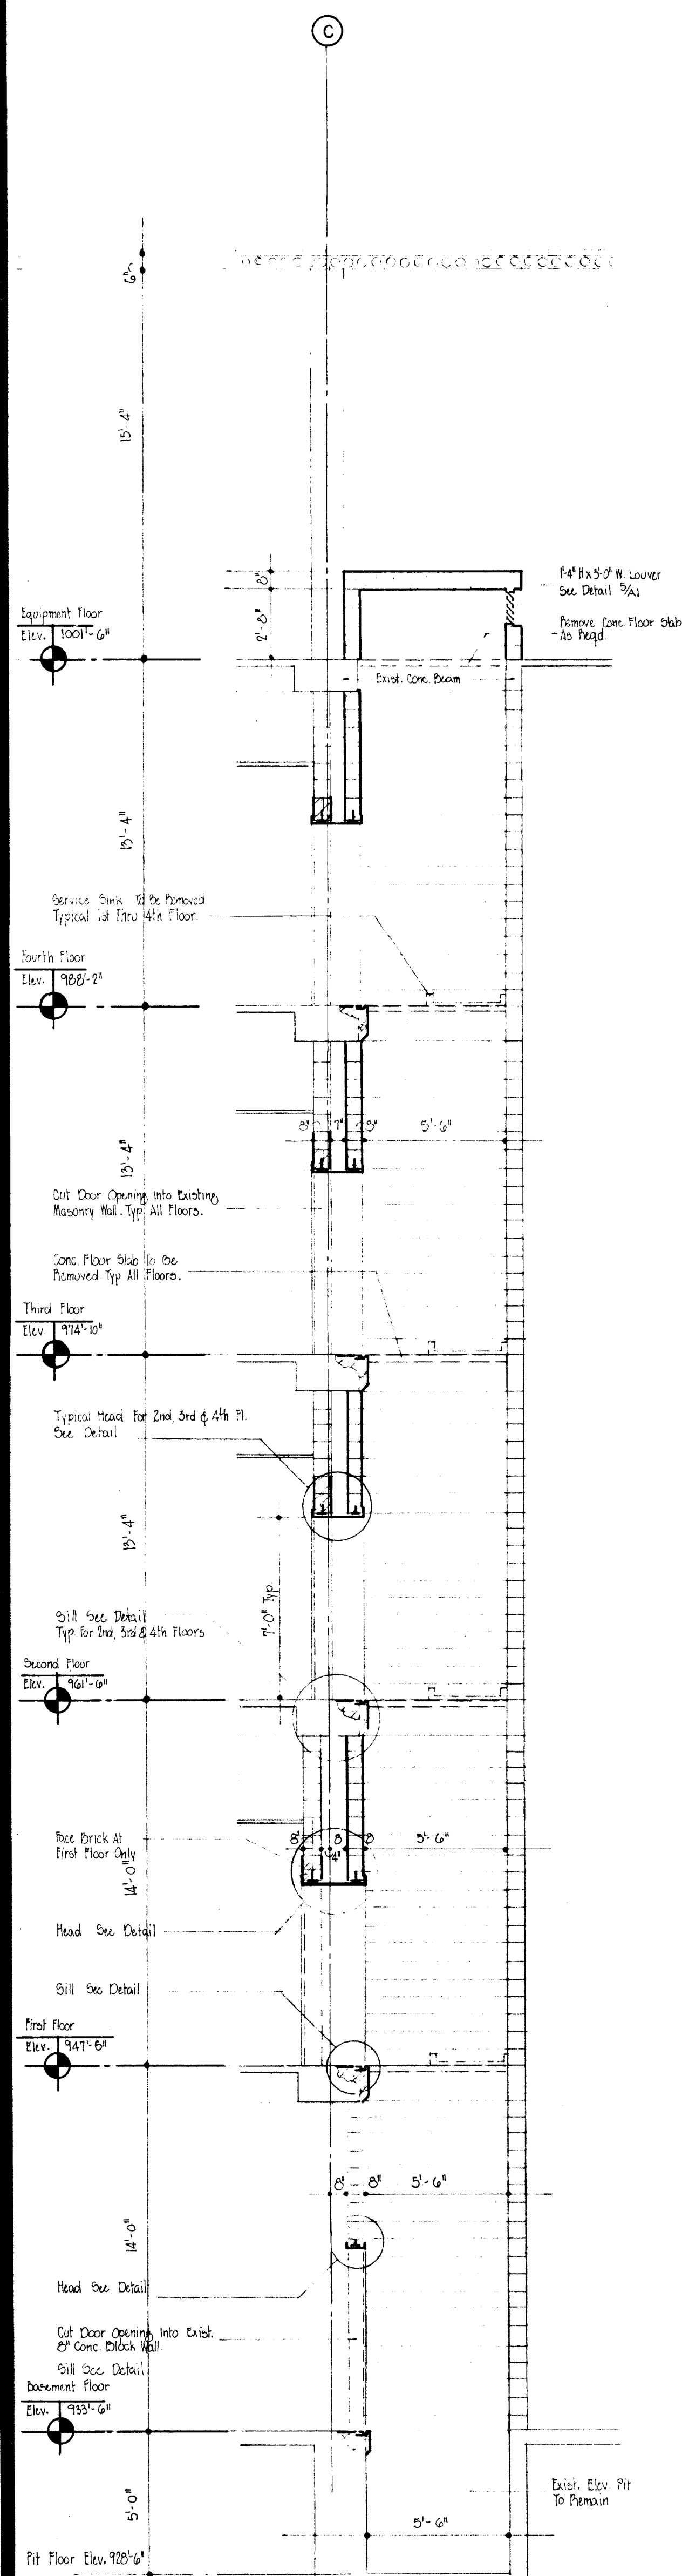


SECTION A 1/4" = 1'-0"

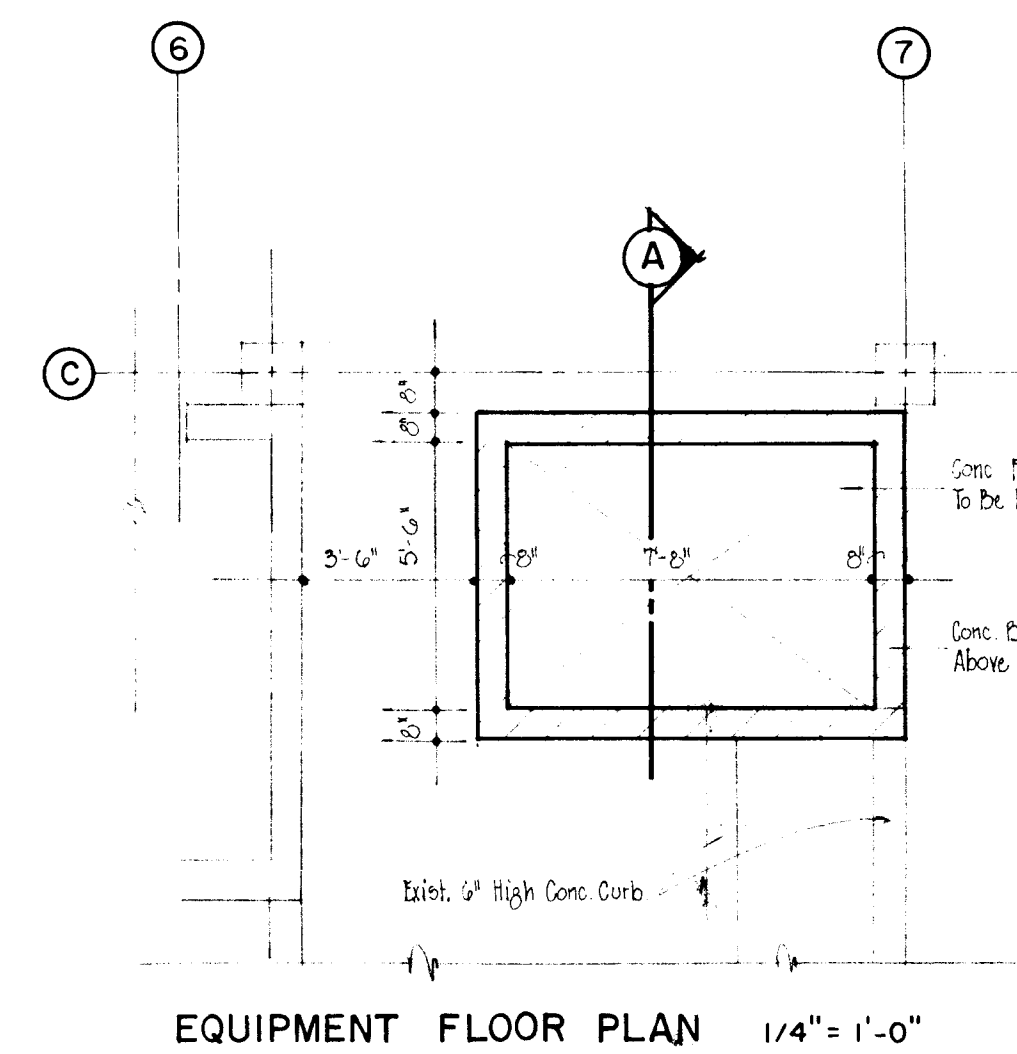


EQUIPMENT FLOOR PLAN 1/4" = 1'-0"

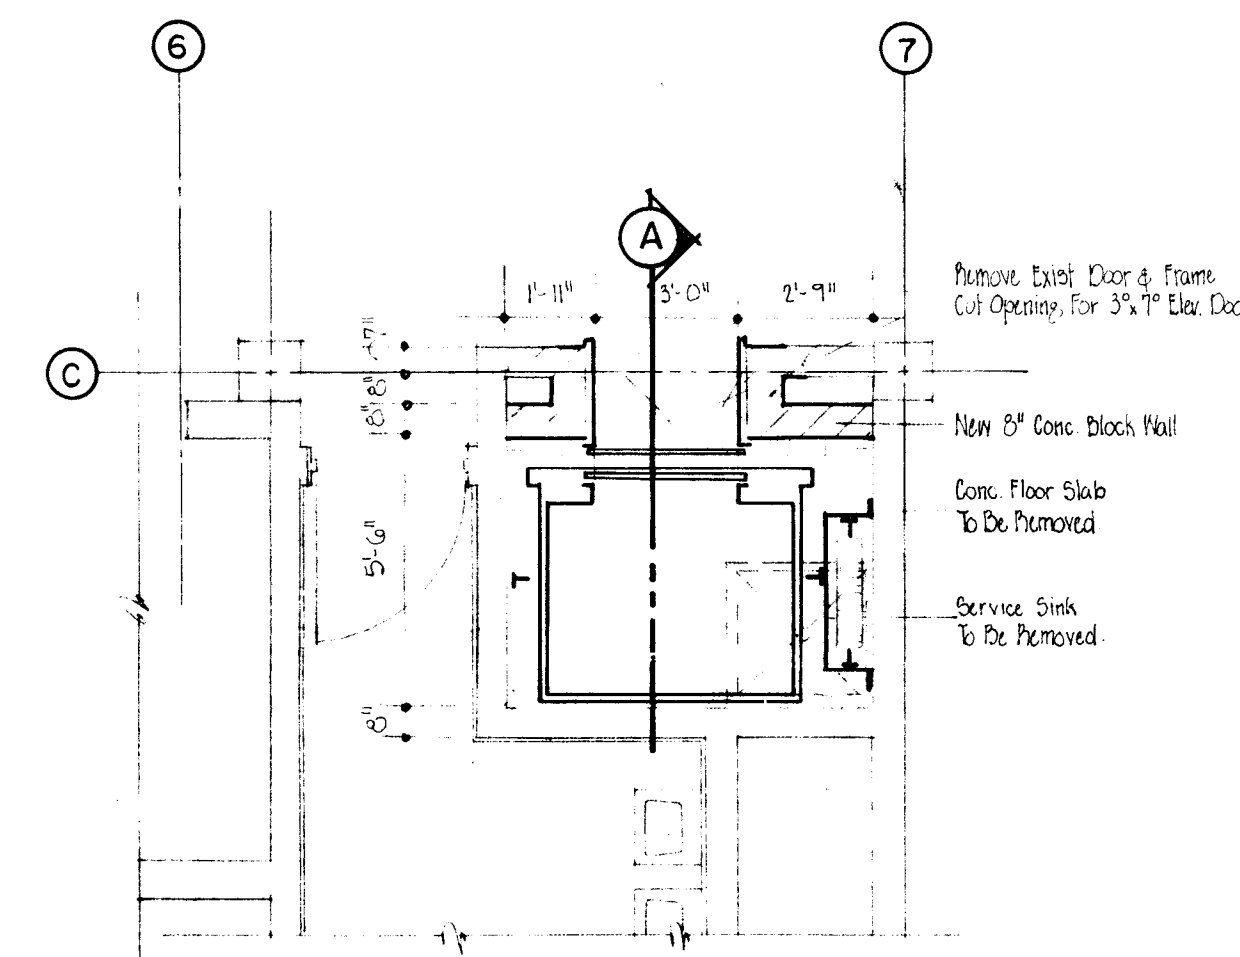


TYPICAL PLAN 2nd, 3rd & 4th FLOOR 1/4" = 1'-0"

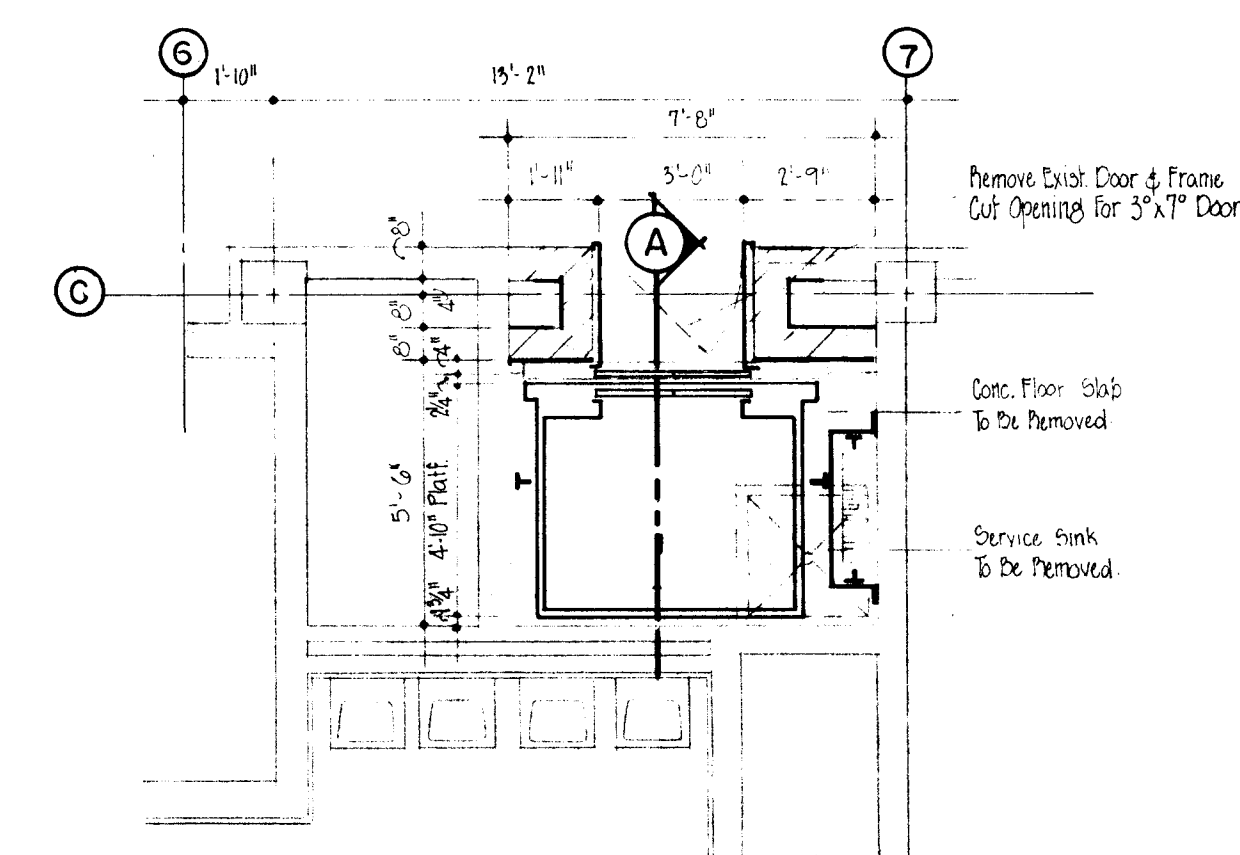


FIRST FLOOR PLAN 1/4" = 1'-0"

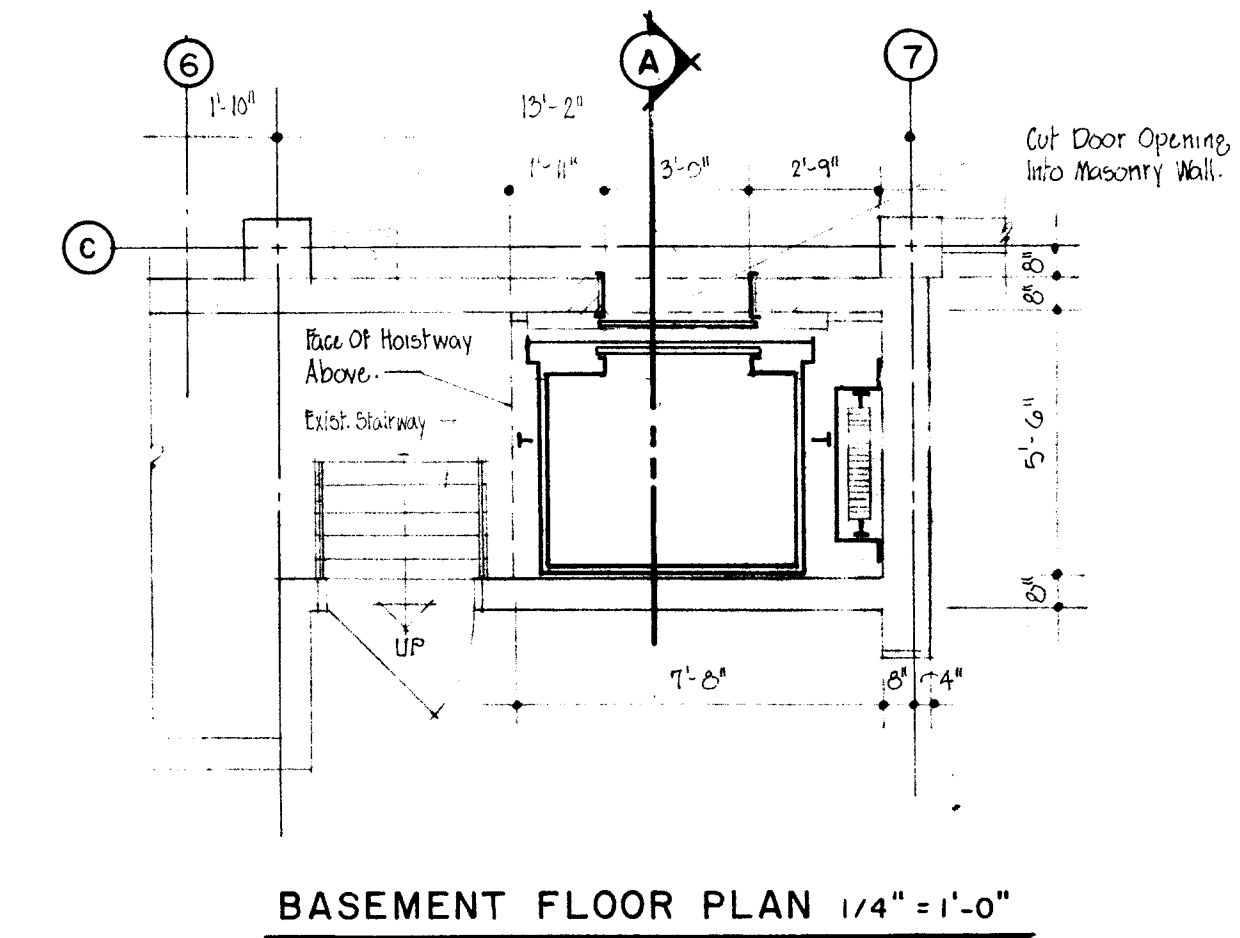

BASEMENT FLOOR PLAN 1/4" = 1'-0"

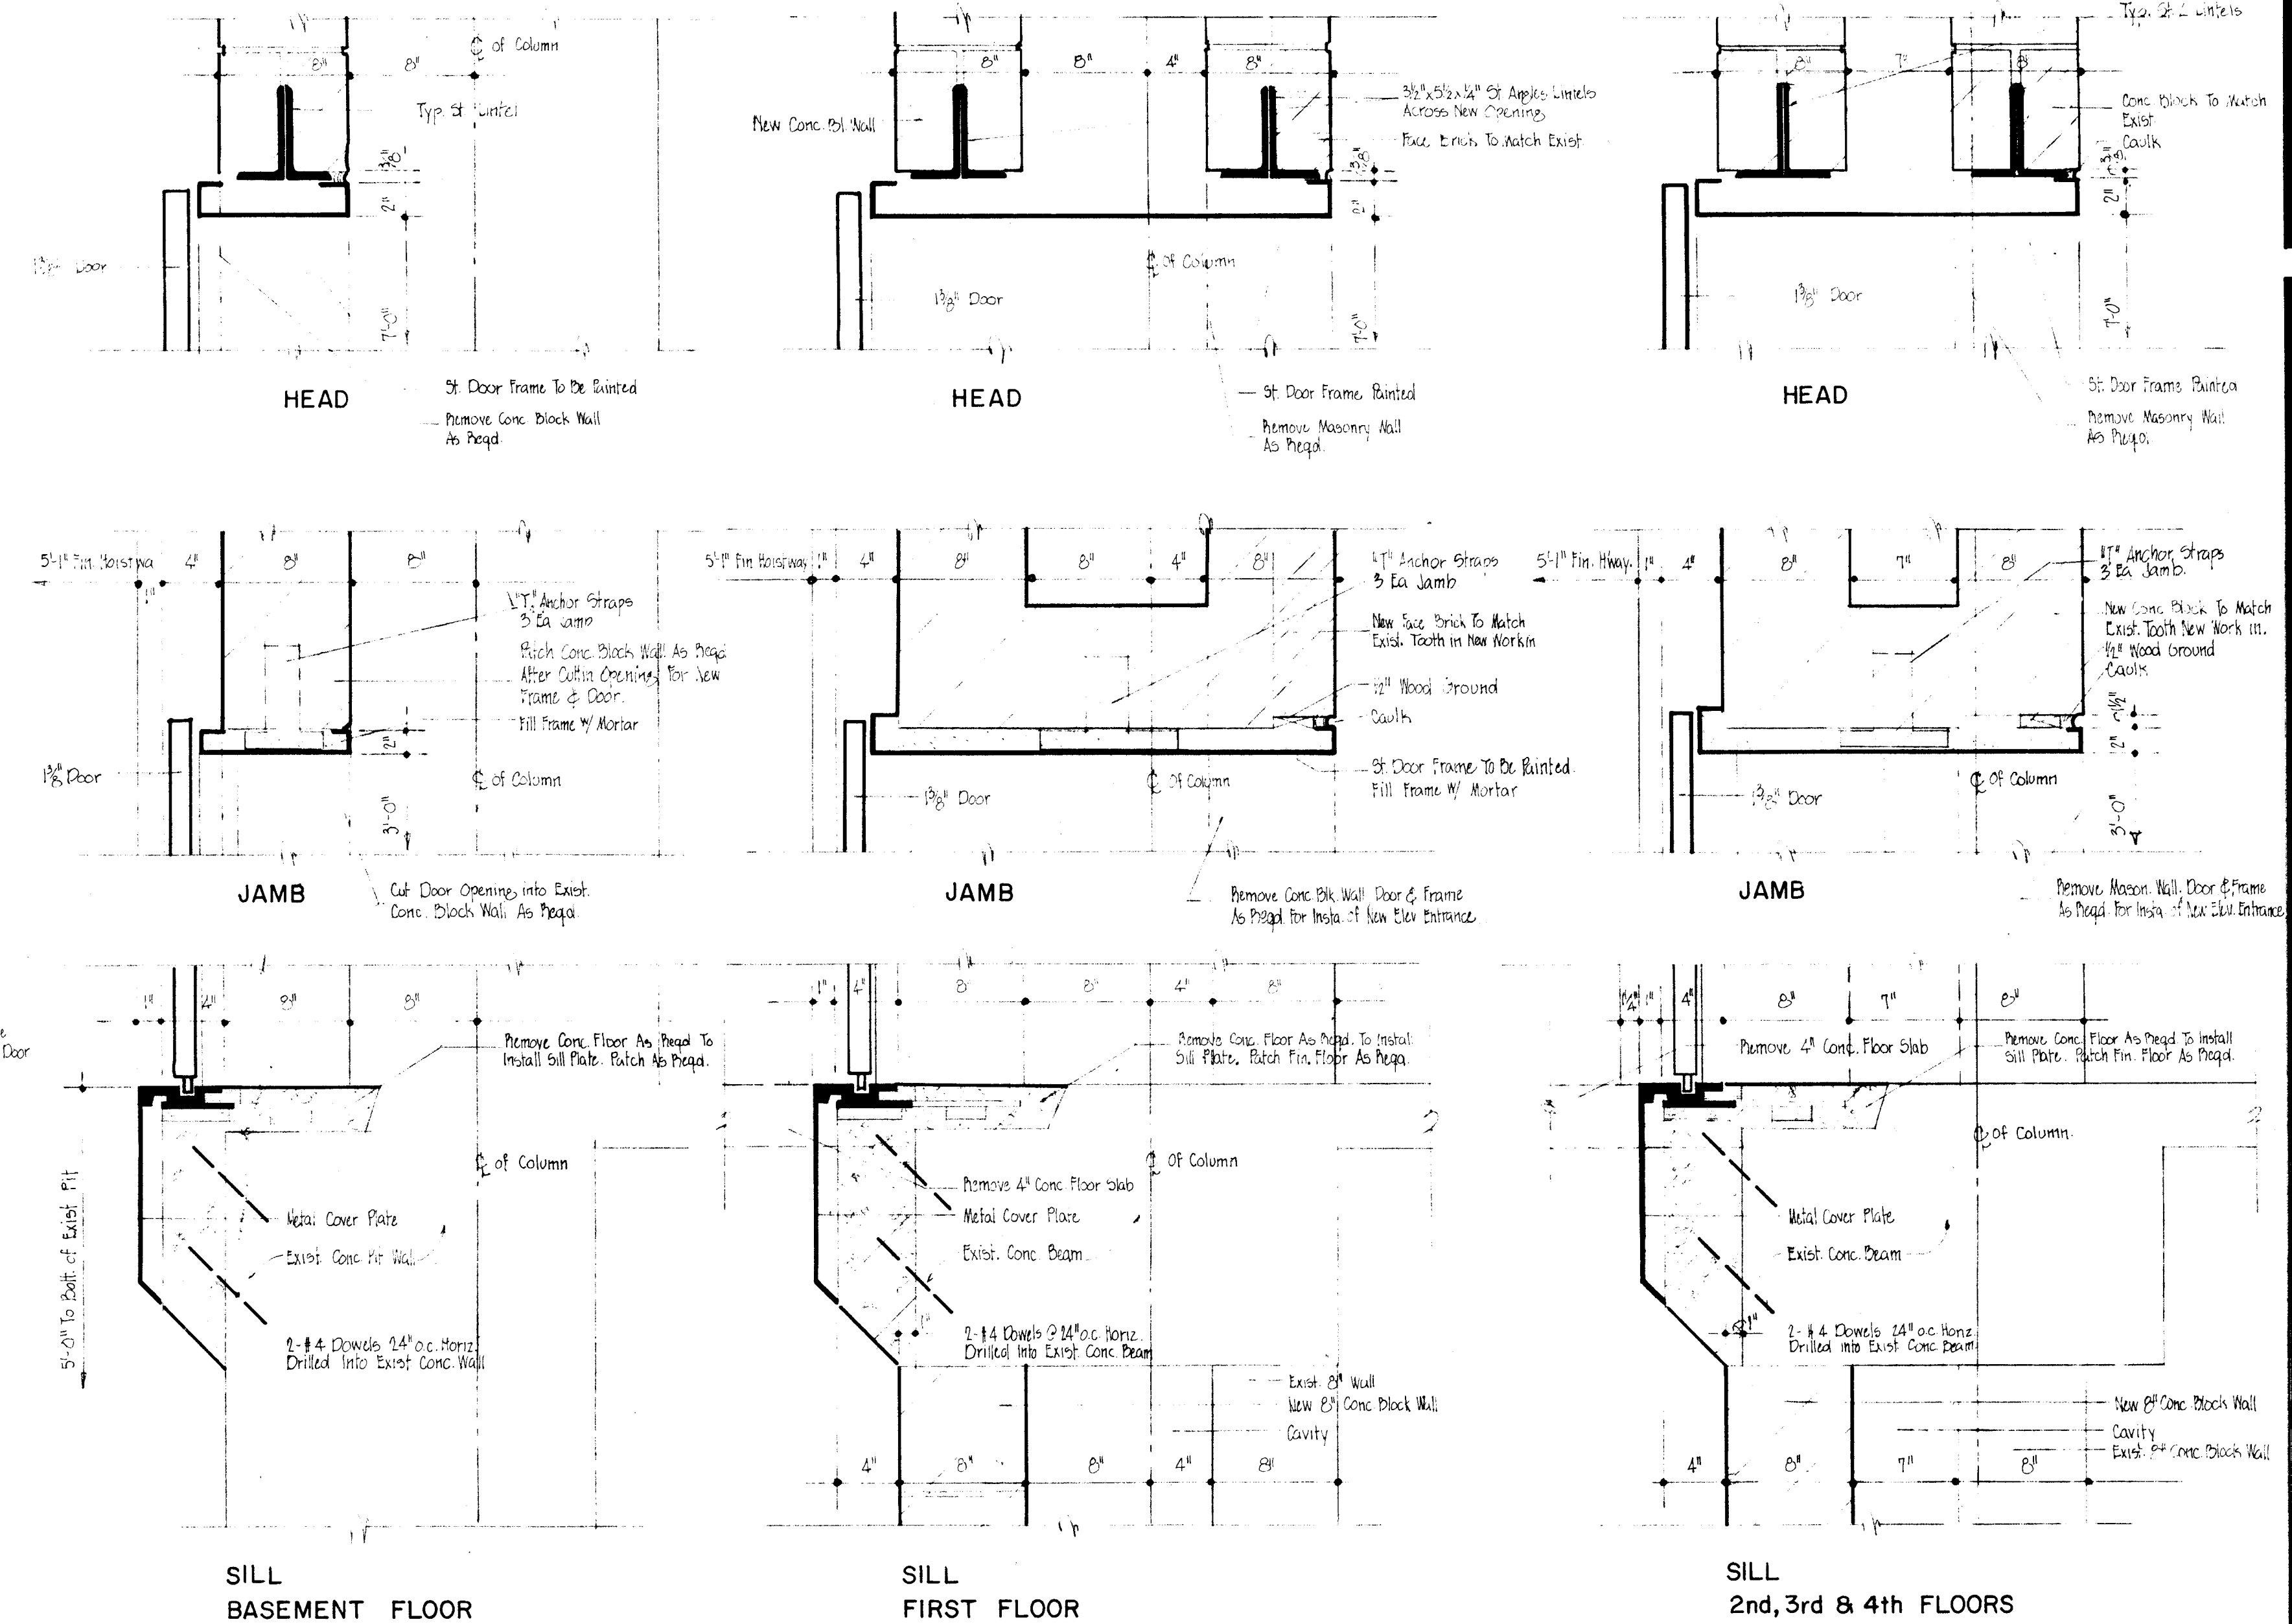

ELEVATOR ENTRANCE FRAME DETS. 3/01

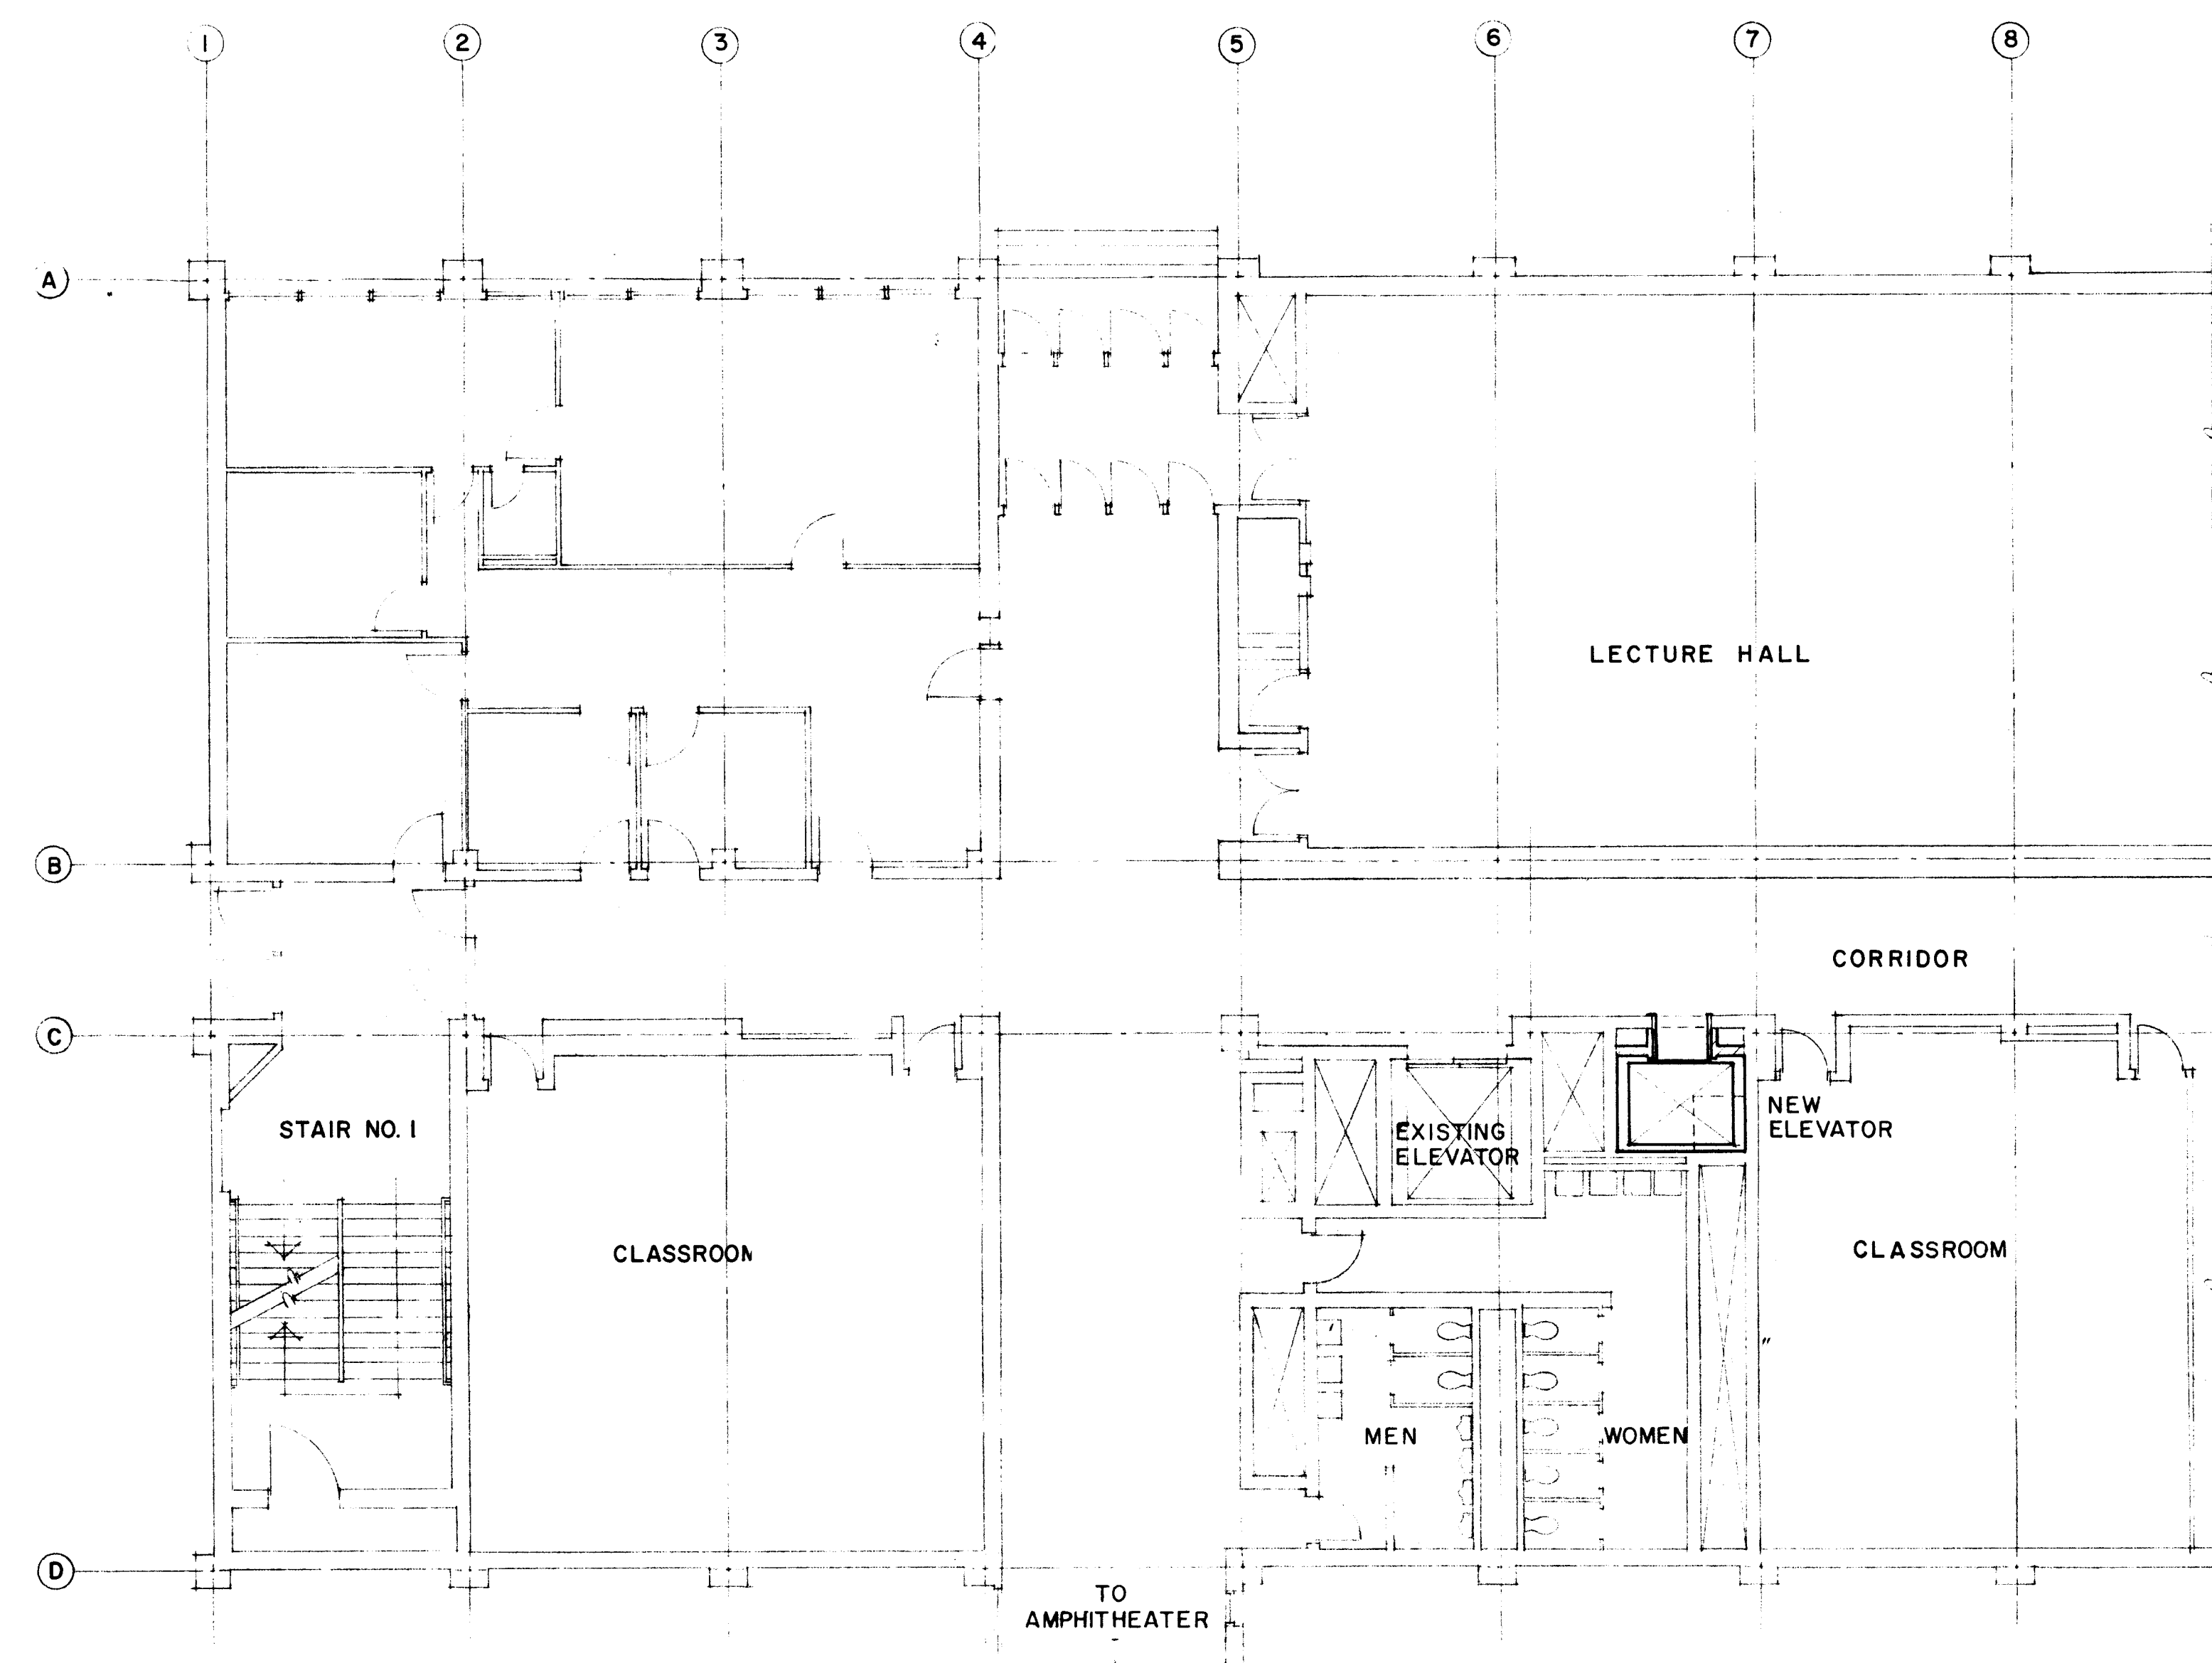

FIRST FLOOR PLAN 1/8" = 1'-0"

commission: 159
date:
drawn: a. l.
checked: j. w. h.

revisions:

Submitted for Basic Drawing
Approval 3/12/75

Oelman Hall
Alynn Hall
Fawcett Hall
Tunnel
Millet Hall

Modifications,
Additions
Wright State
University

Fairborn, Ohio

Project: 159

STATE OF OHIO
Department of
Public Works

prepared by:

Eugene W. Betz Architects, Inc.
2220 State Street, Dayton, Ohio

Associate: Arthur Brown, Architect
618 Gayburn Ave., Dayton, Ohio

