


WRIGHT STATE UNIVERSITY					
Facilities Management and Services (937) 775-2587 - facilities_planning@wright.edu					
LIBRARY ANNEX FLOOR PLAN - BASEMENT FLOOR LX - 0024					
BY	DATE	SCALE	SEQUENCE	DWG#	REVISION
J. ECKSTEIN	06/08/1988	1"=20'	1 / 4	2516	3/29/2017
R:\fpm-restricted\T2-WSU-Floor-Plans\Library Annex\Library Annex-0.dwg					

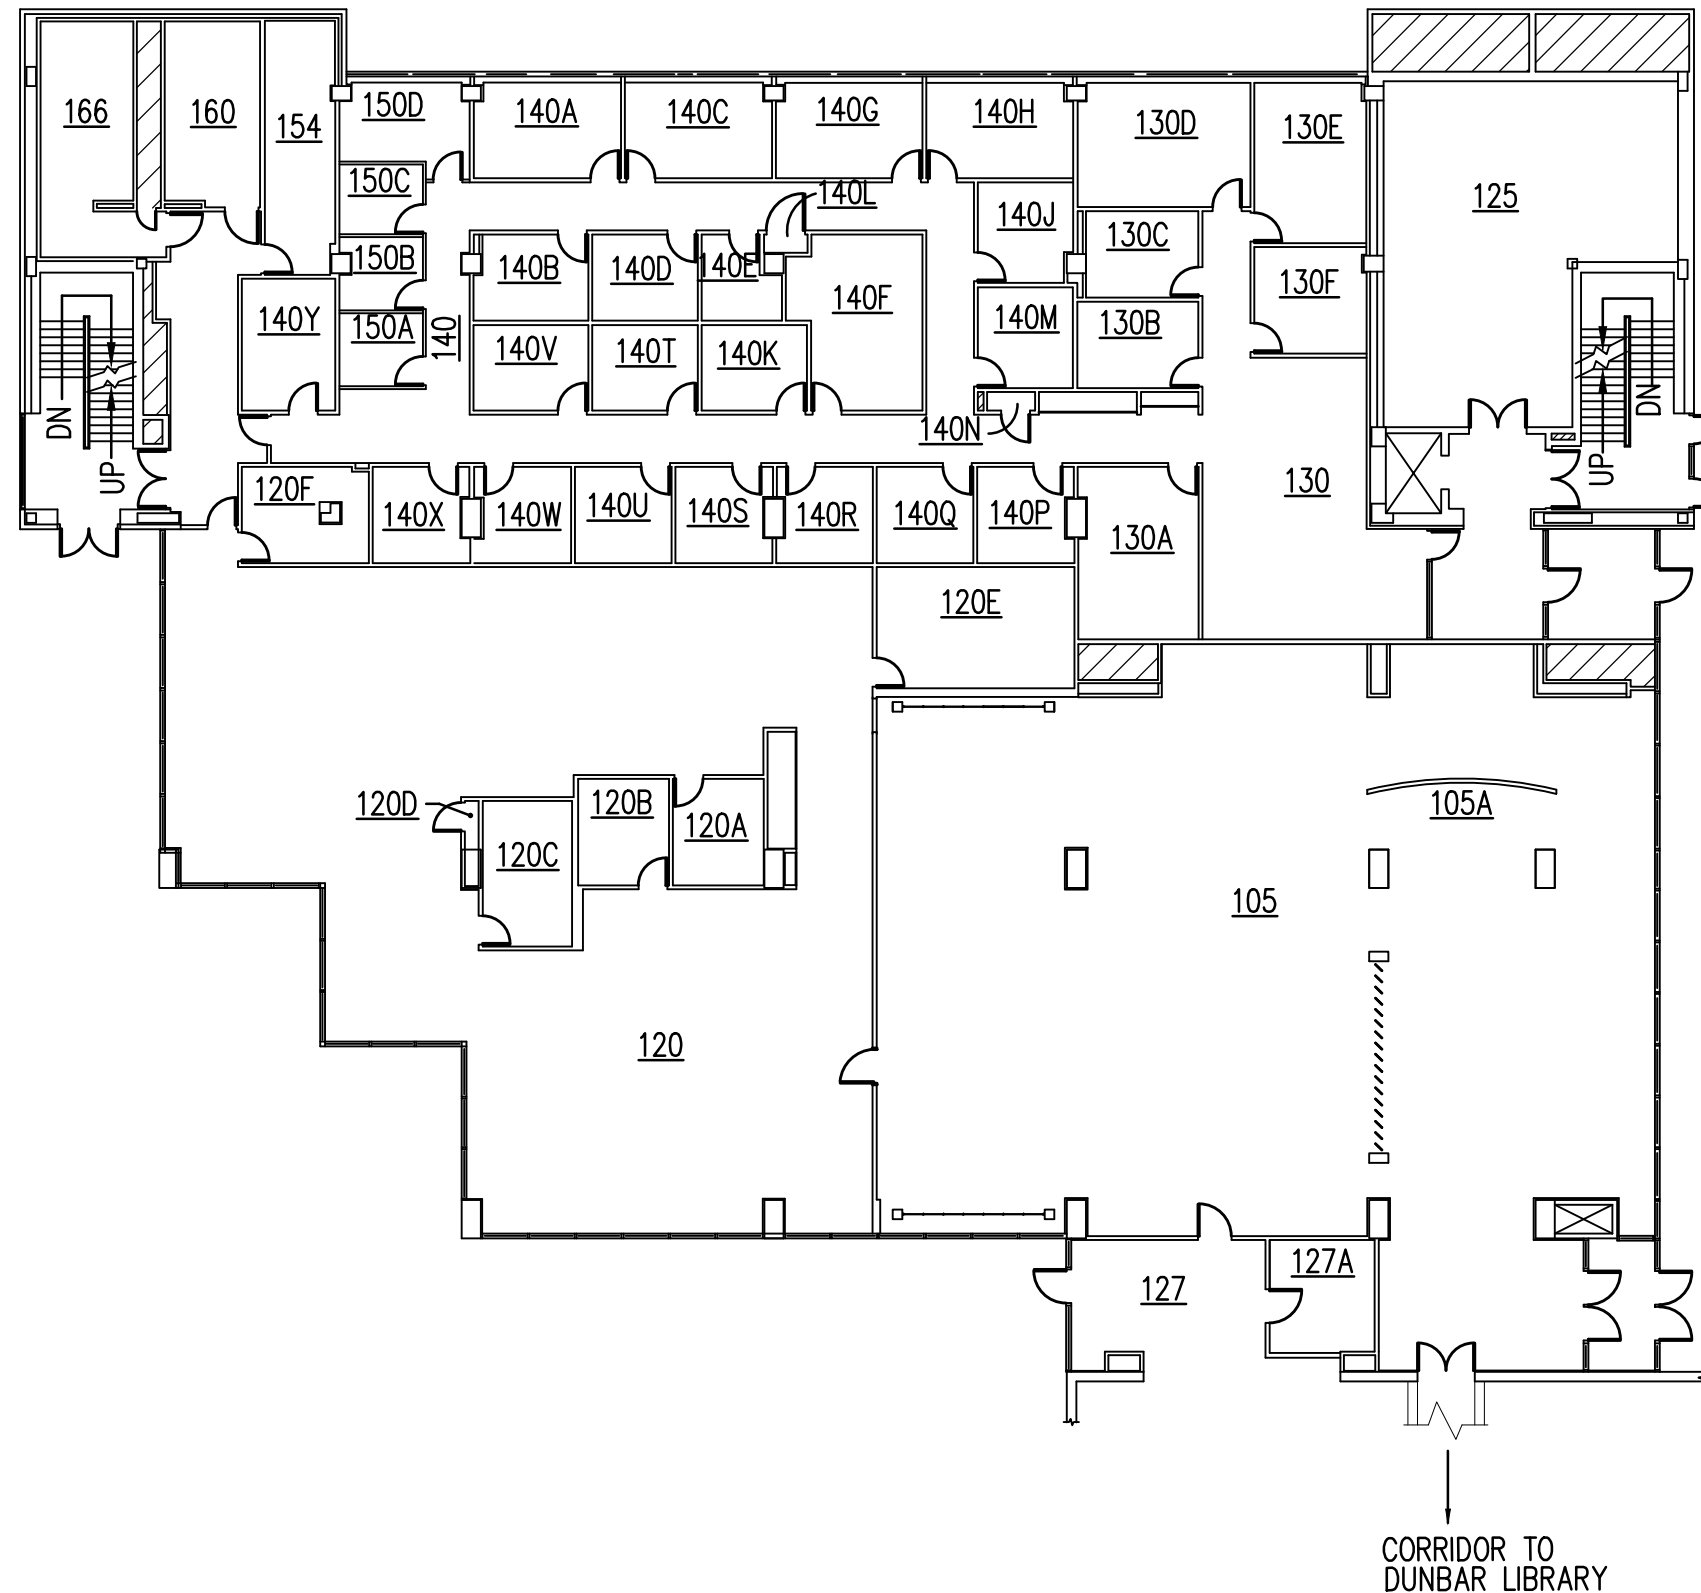


WRIGHT STATE UNIVERSITY

Facilities Management and Services
(937) 775-2587 - facilities_planning@wright.edu

LIBRARY ANNEX FLOOR PLAN - FIRST FLOOR LX - 0024

BY	DATE	SCALE	SEQUENCE	DWG#	REVISION
J. ECKSTEIN	07/12/1988	1"=20'	2 / 4	2516	4/13/2017

R:\fpm-restricted\T2-WSU-Floor-Plans\Library Annex\Library Annex-1.dwg

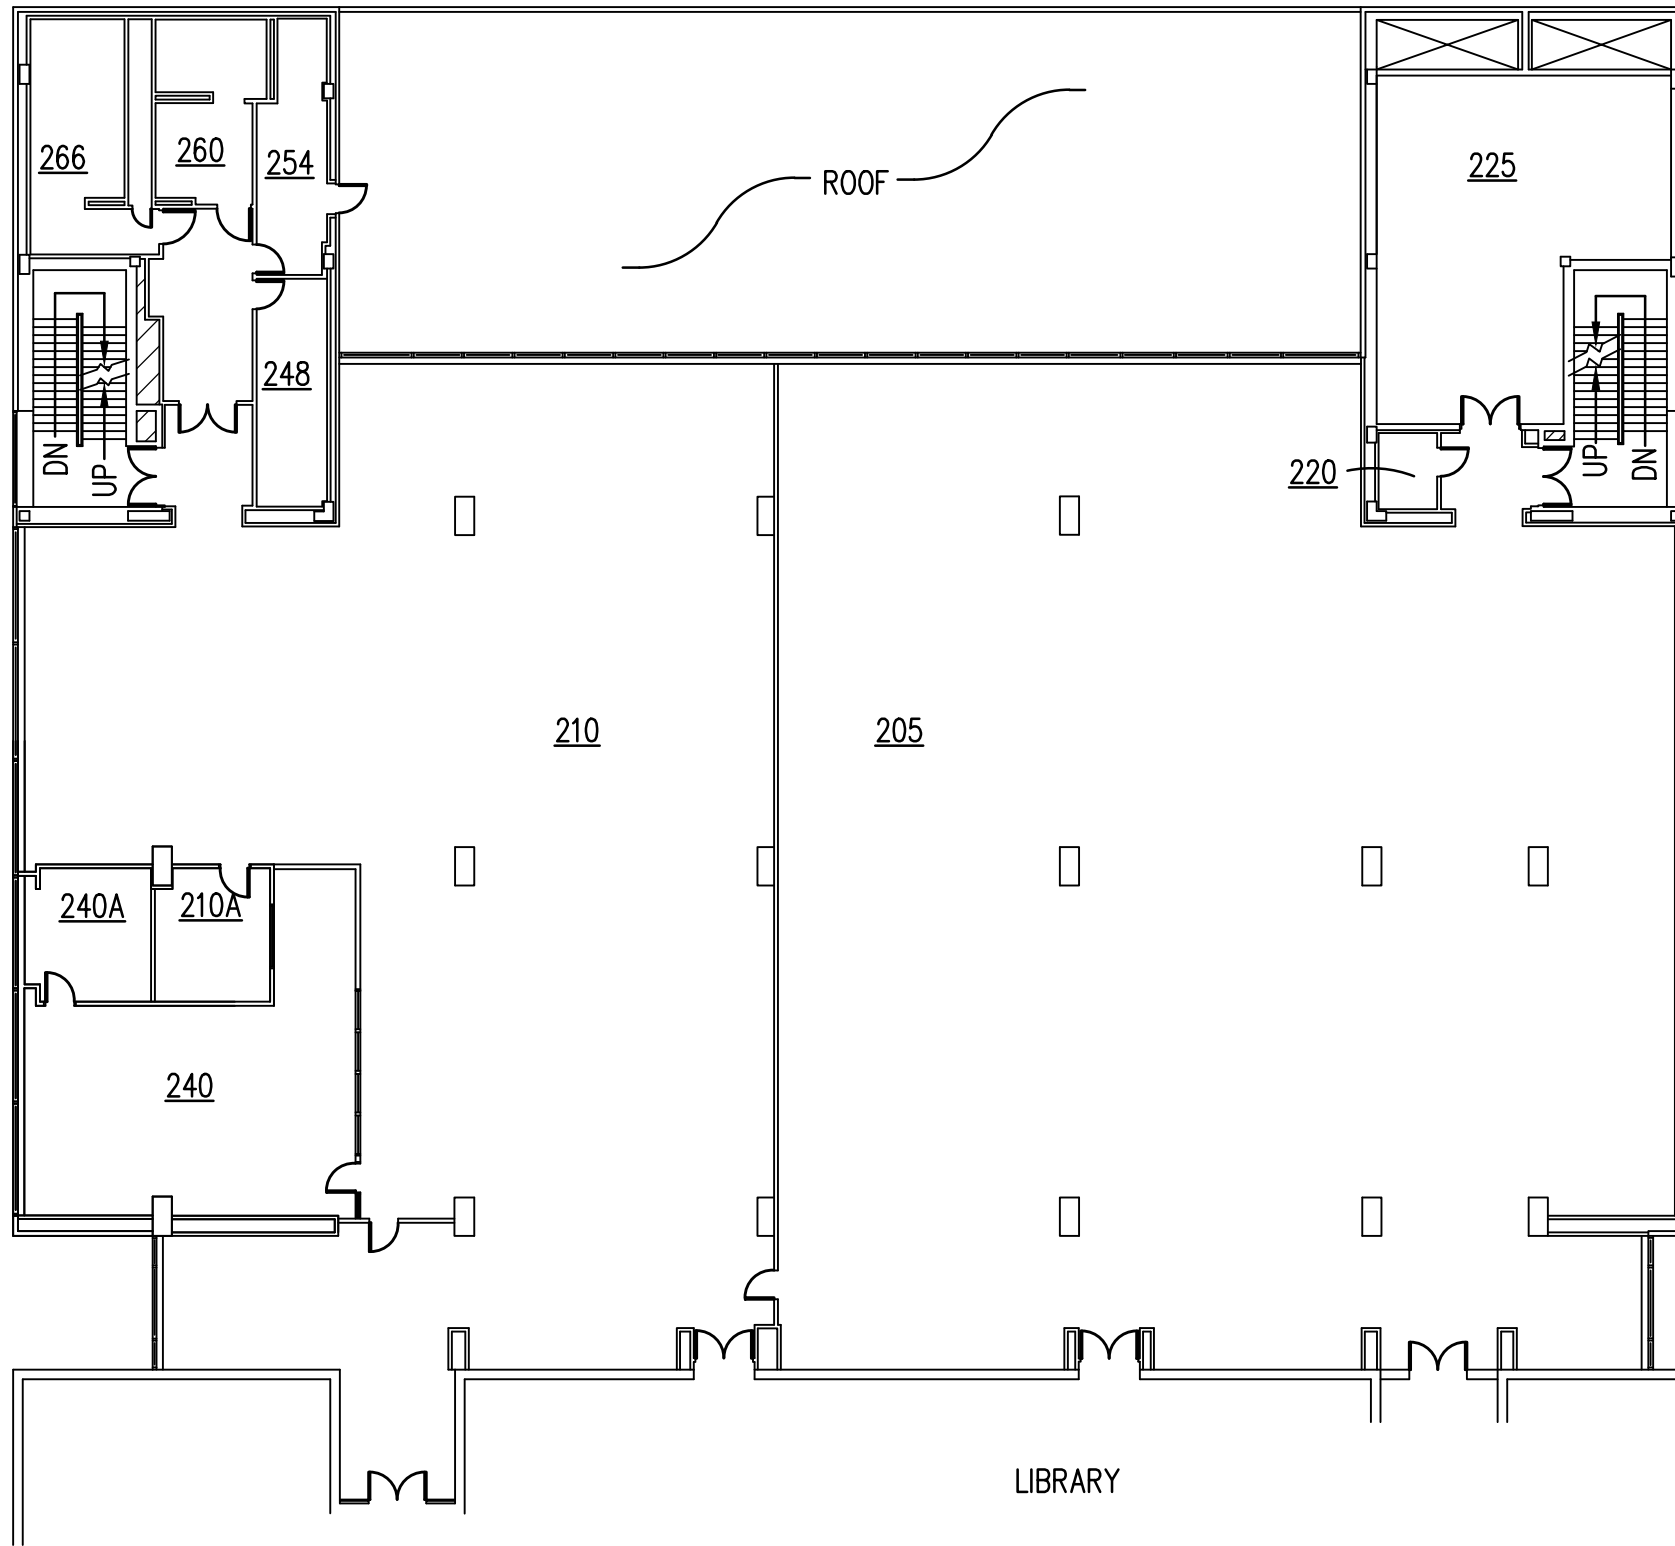

WRIGHT STATE UNIVERSITY


Facilities Management and Services

(937) 775-2587 - facilities_planning@wright.edu

LIBRARY ANNEX FLOOR PLAN - SECOND FLOOR LX - 0024

BY	DATE	SCALE	SEQUENCE	DWG#	REVISION
J. ECKSTEIN	08/31/1988	1"=20'	3 / 4	2516	3/29/2017

R:\fpm-restricted\T2-WSU-Floor-Plans\Library Annex\Library Annex-2.dwg

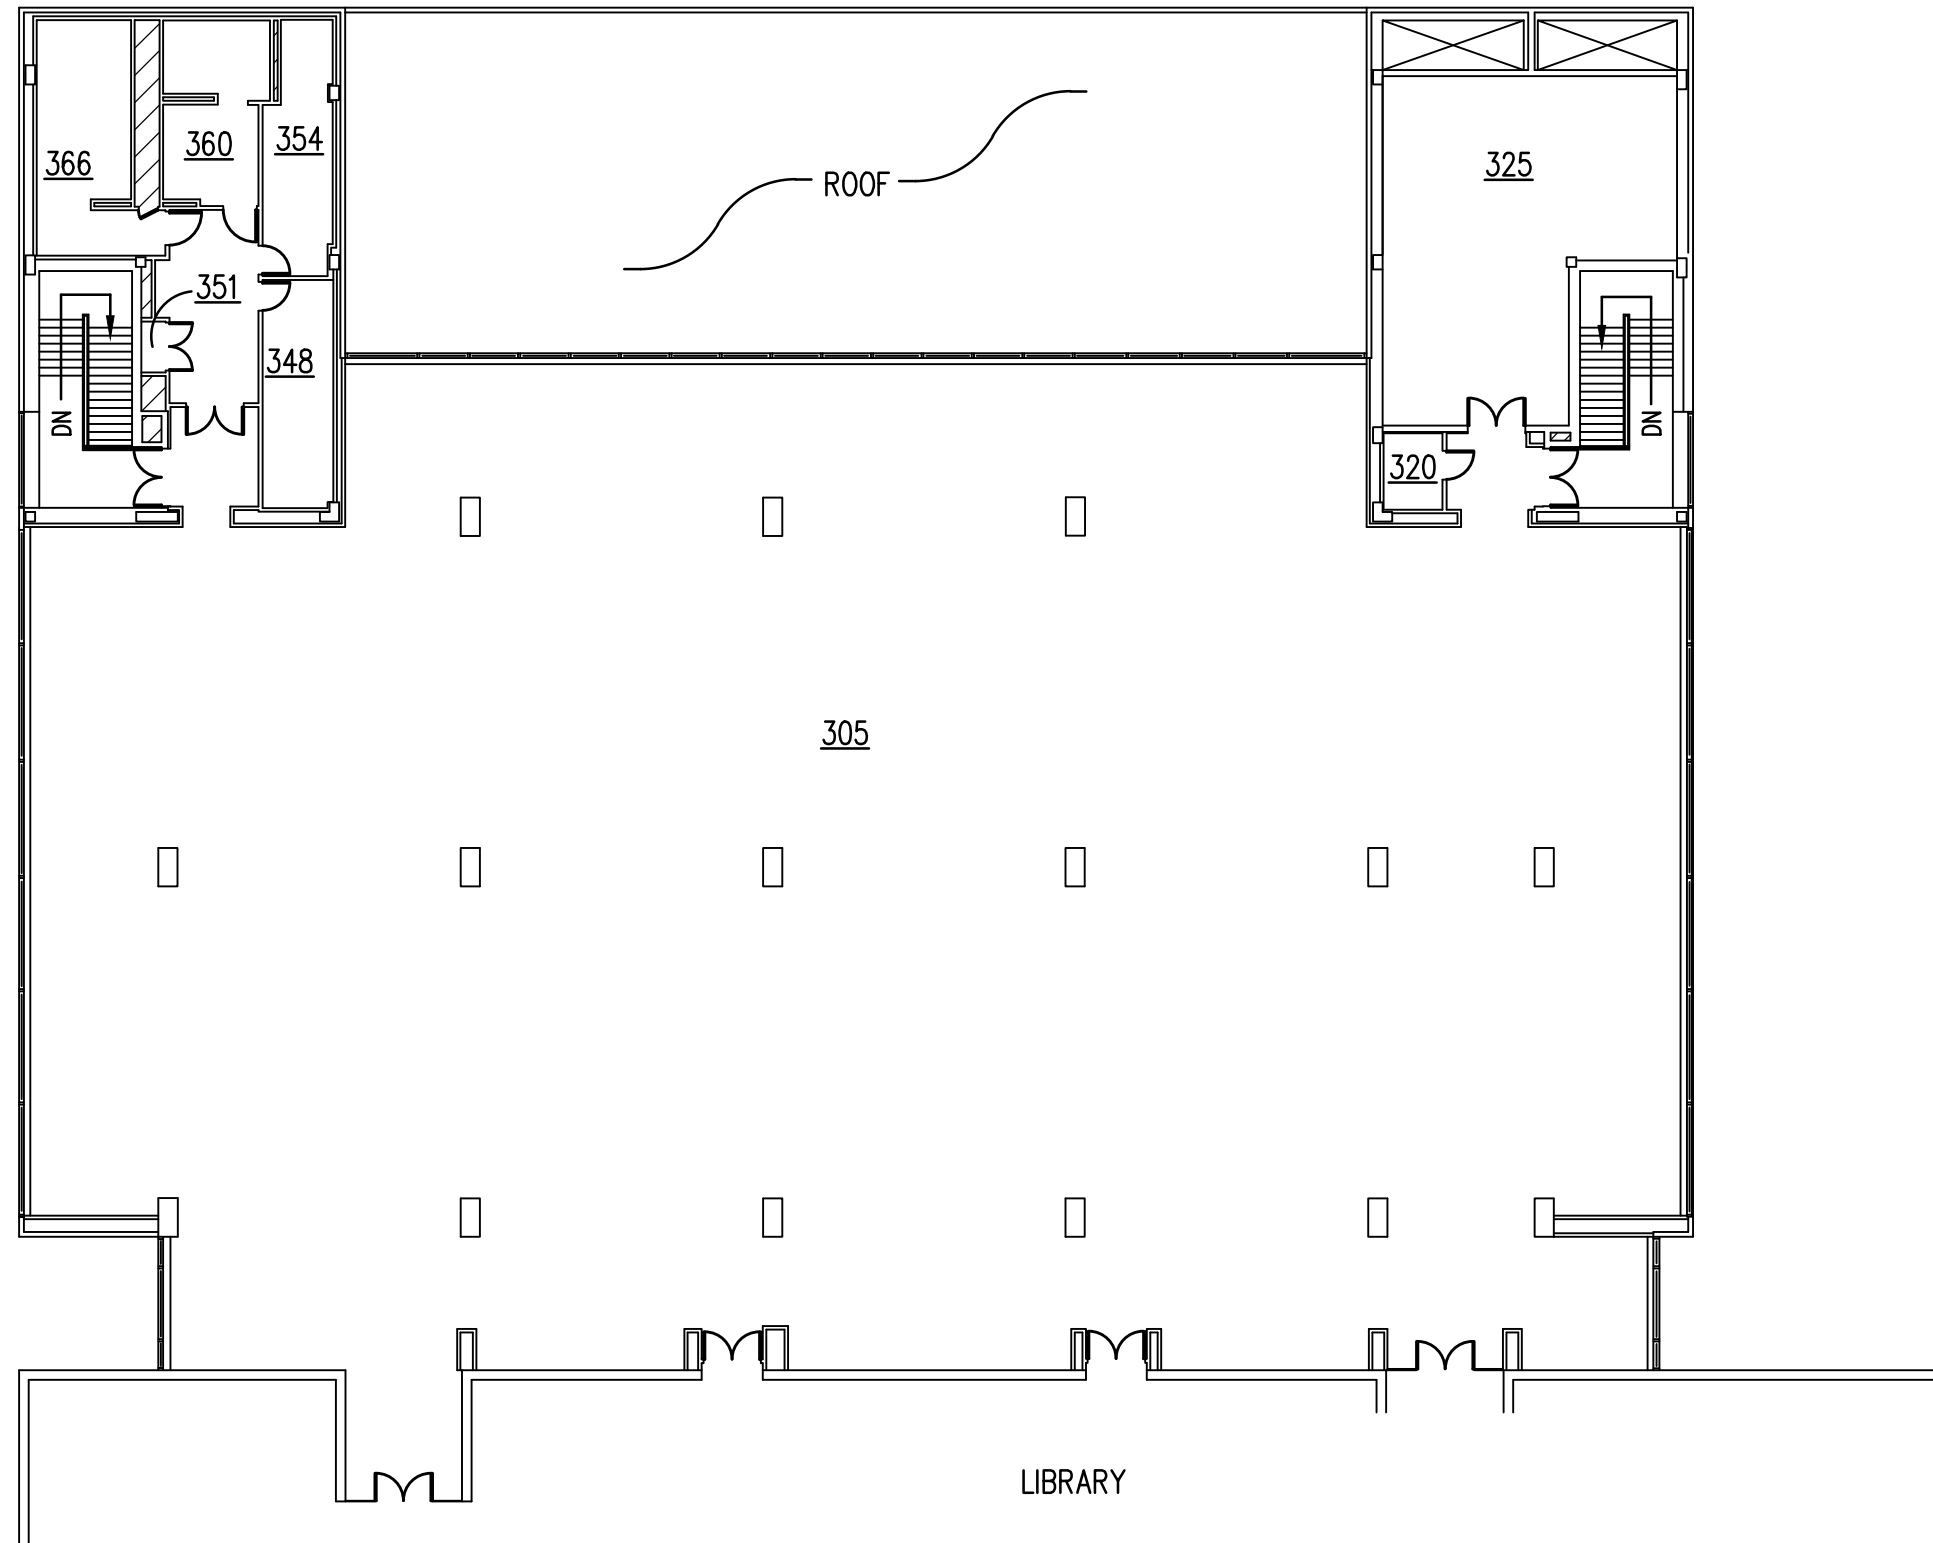

WRIGHT STATE UNIVERSITY

Facilities Management and Services

(937) 775-2587 - facilities_planning@wright.edu

LIBRARY ANNEX FLOOR PLAN - THIRD FLOOR LX - 0024

BY	DATE	SCALE	SEQUENCE	DWG#	REVISION
J. ECKSTEIN	09/08/1988	1"=20'	4 / 4	2516	3/29/2017

R:\fpm-restricted\T2-WSU-Floor-Plans\Library Annex\Library Annex-3.dwg