

WRIGHT STATE UNIVERSITY



Facilities Management and Services

(937) 775-4444 - facilities_planning@wright.edu

STUDENT SUCCESS CENTER
SUB BASEMENT
SC - 0093

BY	DATE	SCALE	SEQUENCE	DWG#	REVISION
D. KENDRICK	7/1/2015	1"=20'	1 / 6	4042	9/19/2017

R:\fpm-restricted\T2-WSU-Floor-Plans\Student Success Center\Student Success Center-SB.dwg

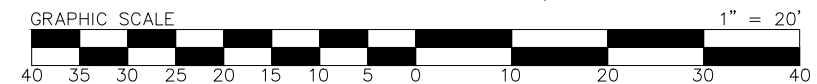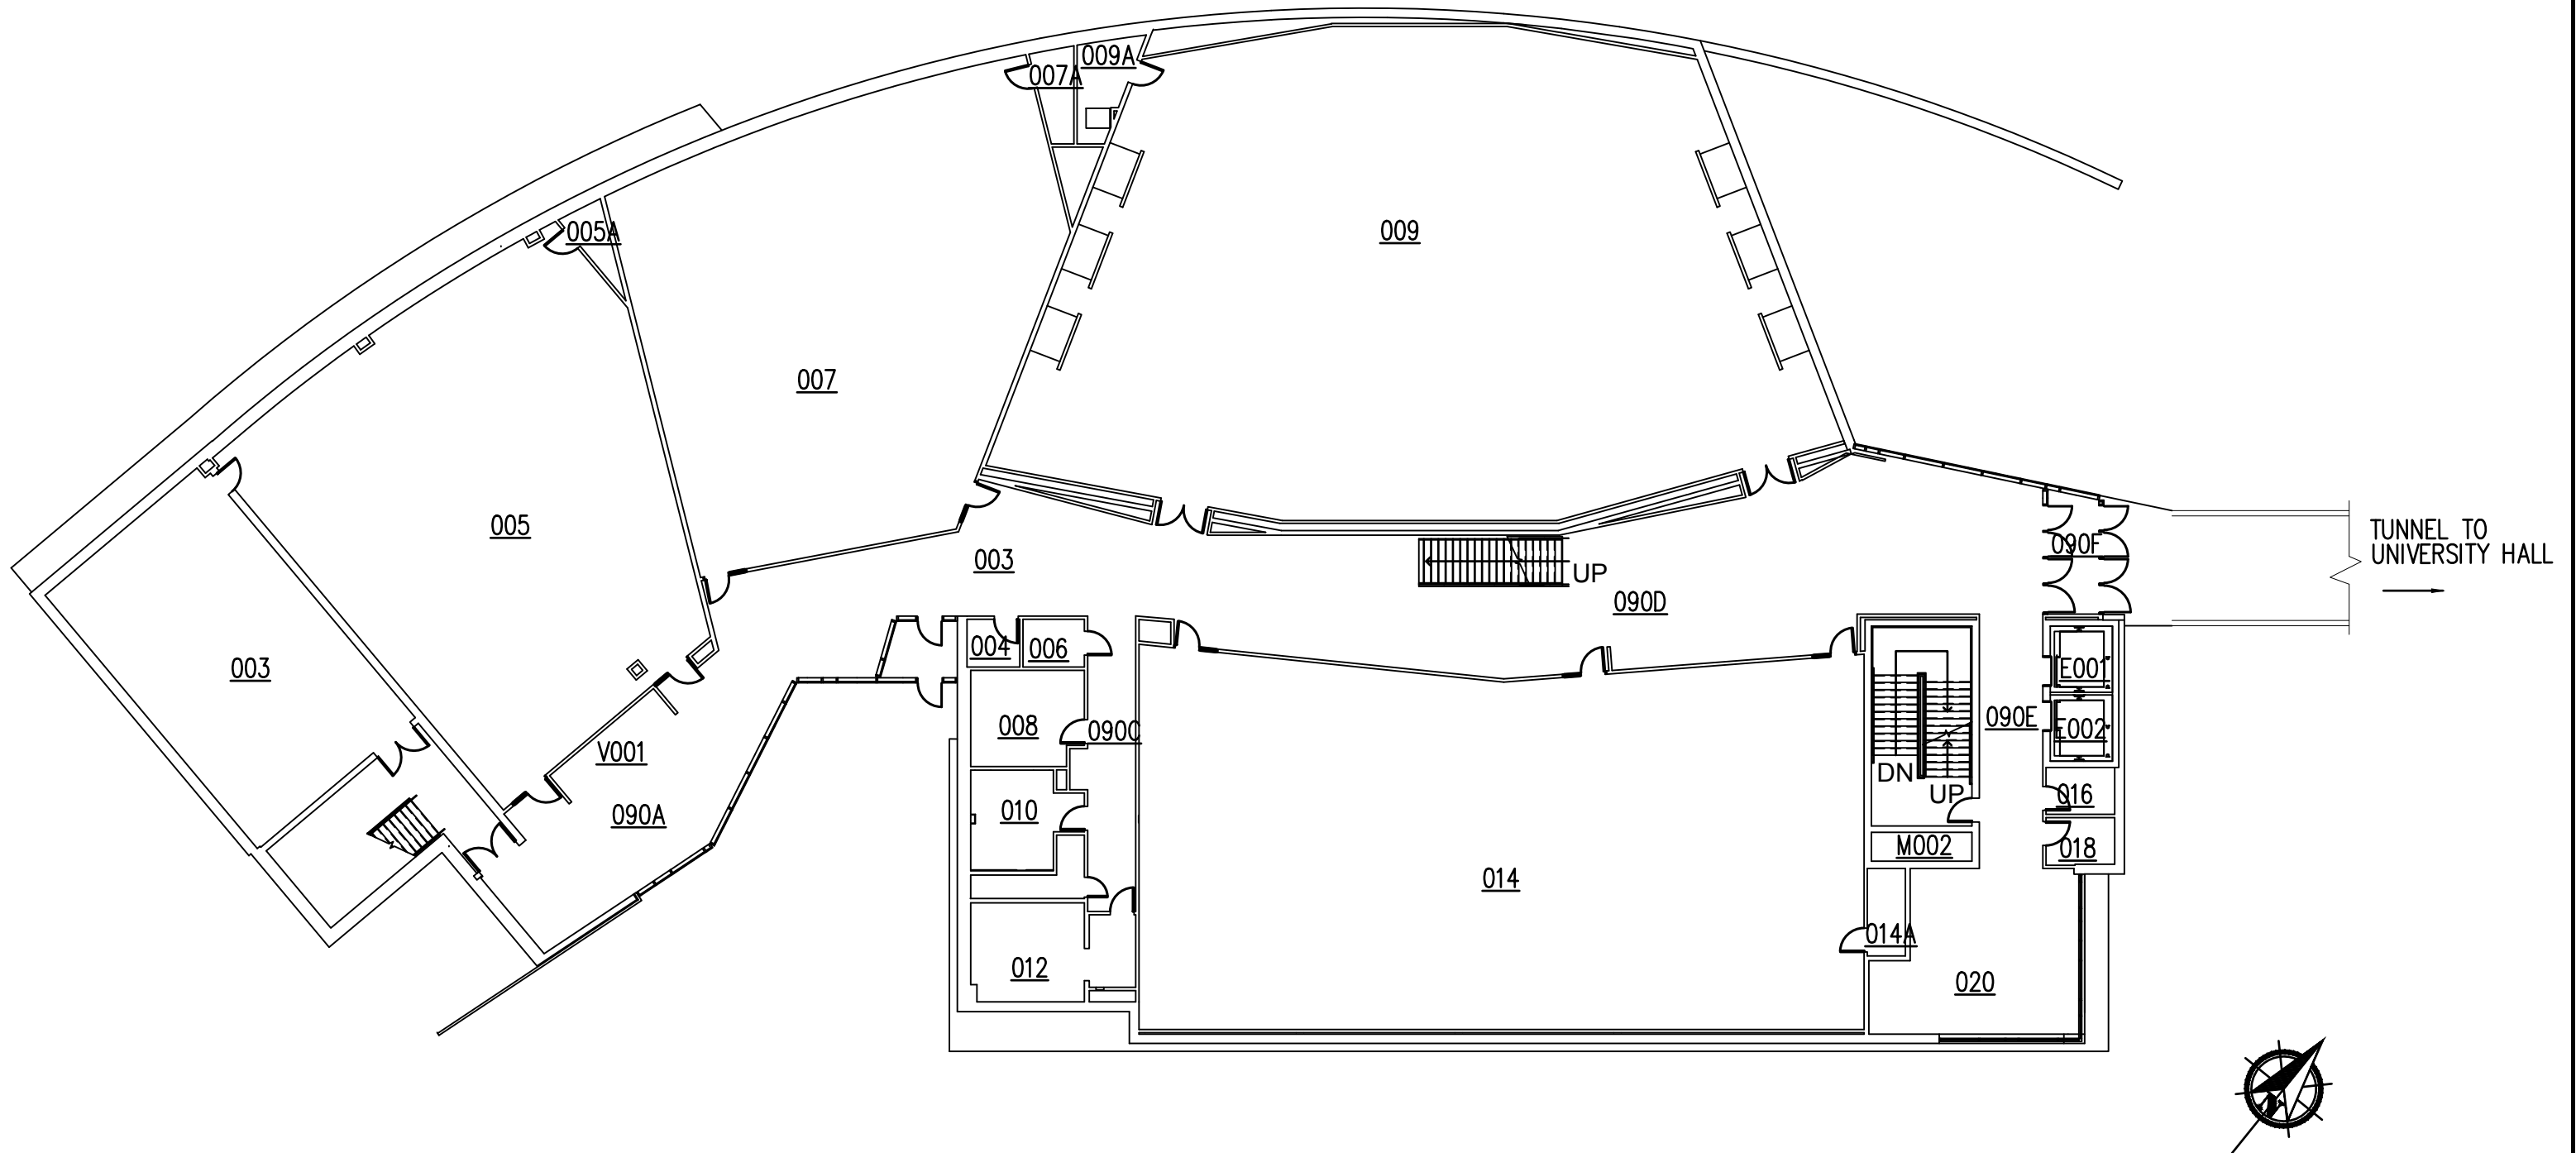

WRIGHT STATE UNIVERSITY



Facilities Management and Services

(937) 775-4444 - facilities_planning@wright.edu

STUDENT SUCCESS CENTER
BASEMENT - GROUND FLOOR
SC - 0093

BY	DATE	SCALE	SEQUENCE	DWG#	REVISION
D. KENDRICK	7/1/2015	1"=20'	2 / 6	4042	9/19/2017

R:\p\m-restricted\T2-WSU-Floor-Plans\Student Success Center\Student Success Center-0.dwg

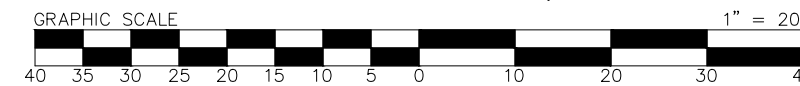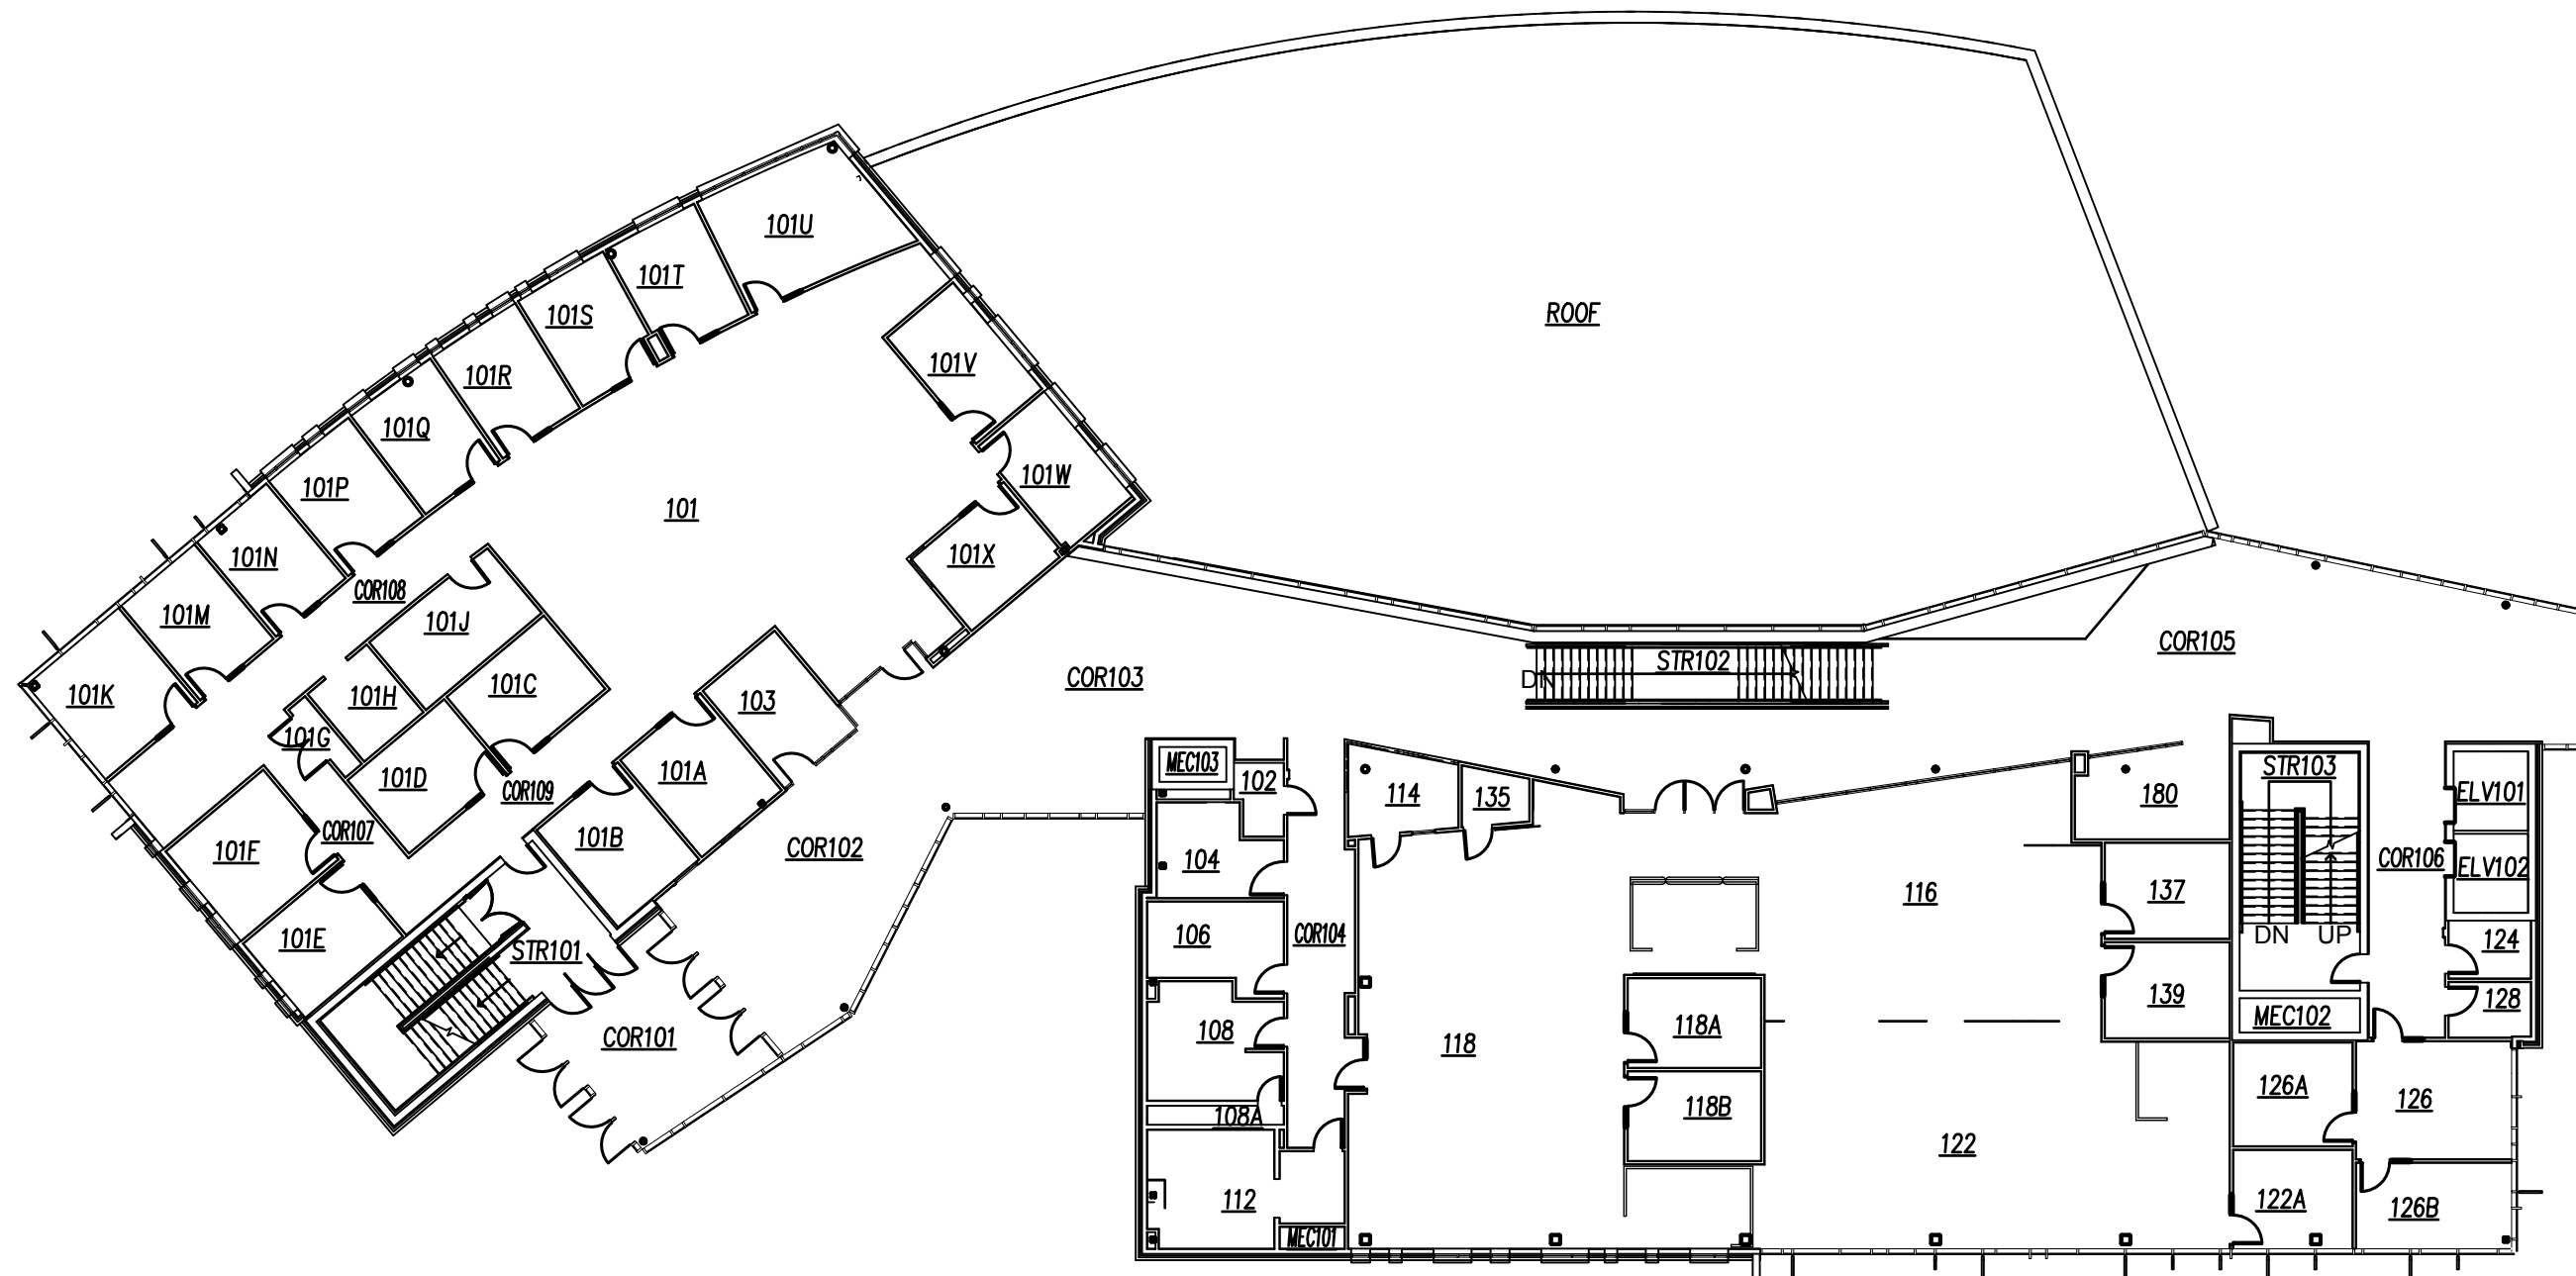



WRIGHT STATE UNIVERSITY

Facilities Management and Services
(937) 775-4444 - facilities_planning@wright.edu

STUDENT SUCCESS CENTER FIRST FLOOR PLAN SC - 0093

BY	DATE	SCALE	SEQUENCE	DWG#	REVISION
D. KENDRICK	7/1/2015	1"=20'	3 / 6	4042	9/19/2017

R:\fpm-restricted\T2-WSU-Floor-Plans\Student Success Center\Student Success Center-1.dwg

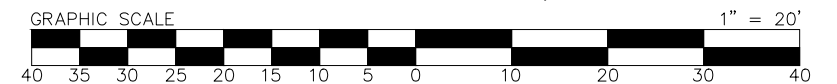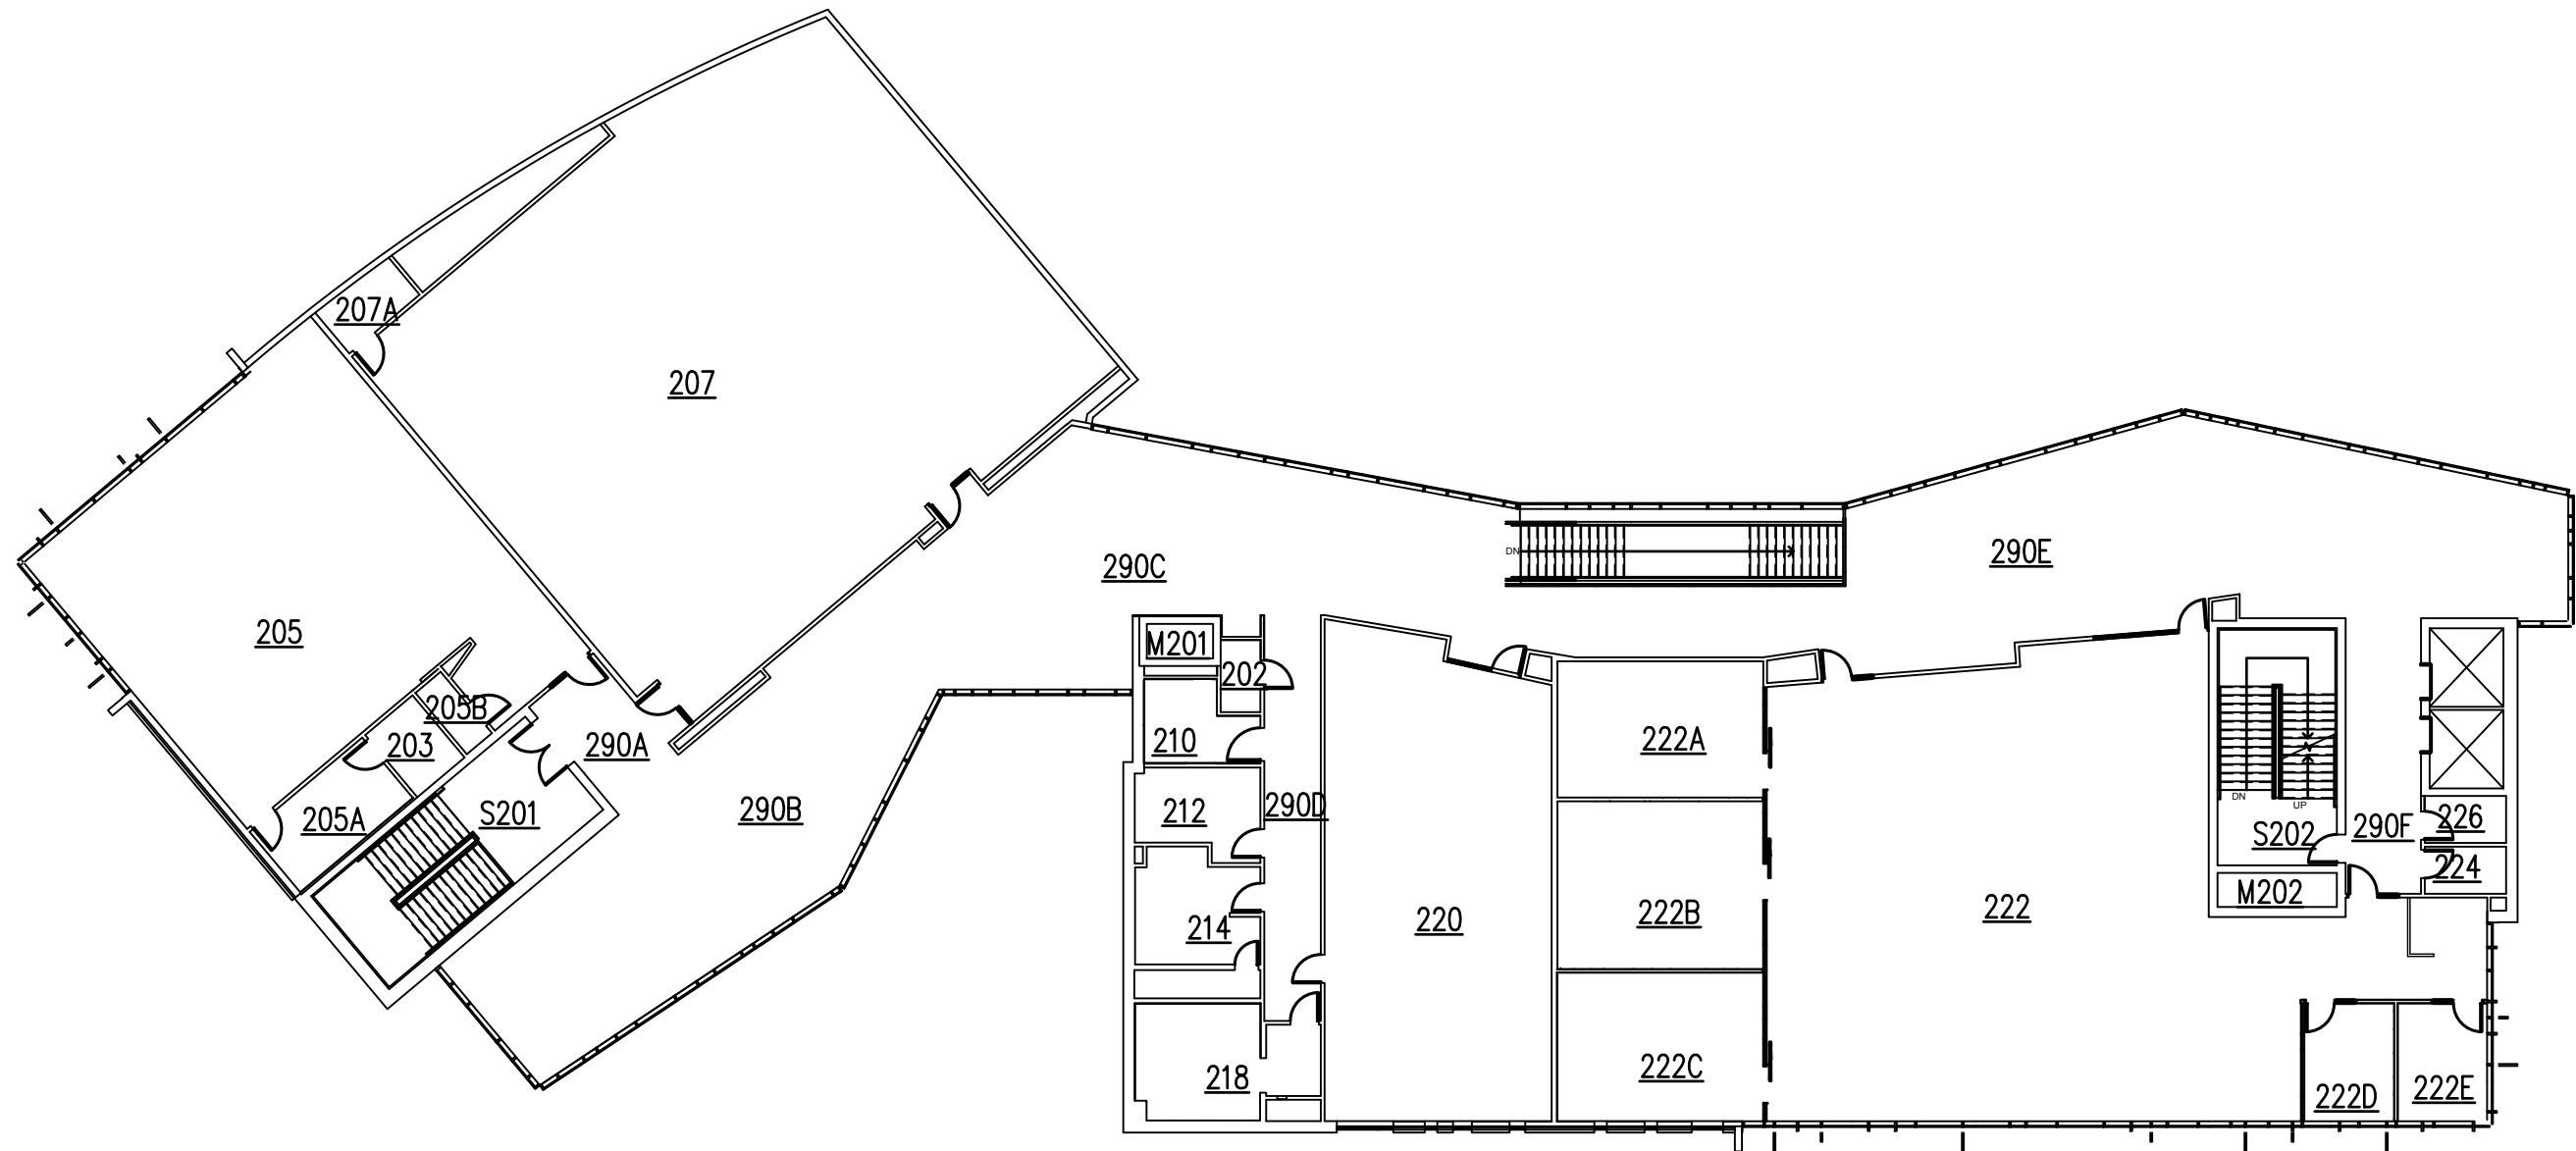

WRIGHT STATE UNIVERSITY



Facilities Management and Services

(937) 775-4444 - facilities_planning@wright.edu

STUDENT SUCCESS CENTER SECOND FLOOR PLAN SC - 0093

BY	DATE	SCALE	SEQUENCE	DWG#	REVISION
D.KENDRICK	7/1/2015	1"=20'	4 / 6	4042	9/19/2017

R: \fpm-restricted\T2-WSU-Floor-Plans\Student Success Center\Student Success Center-2.dwg

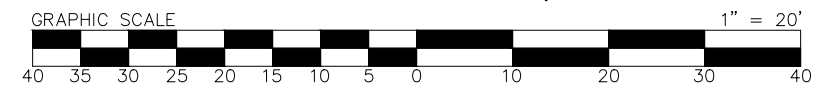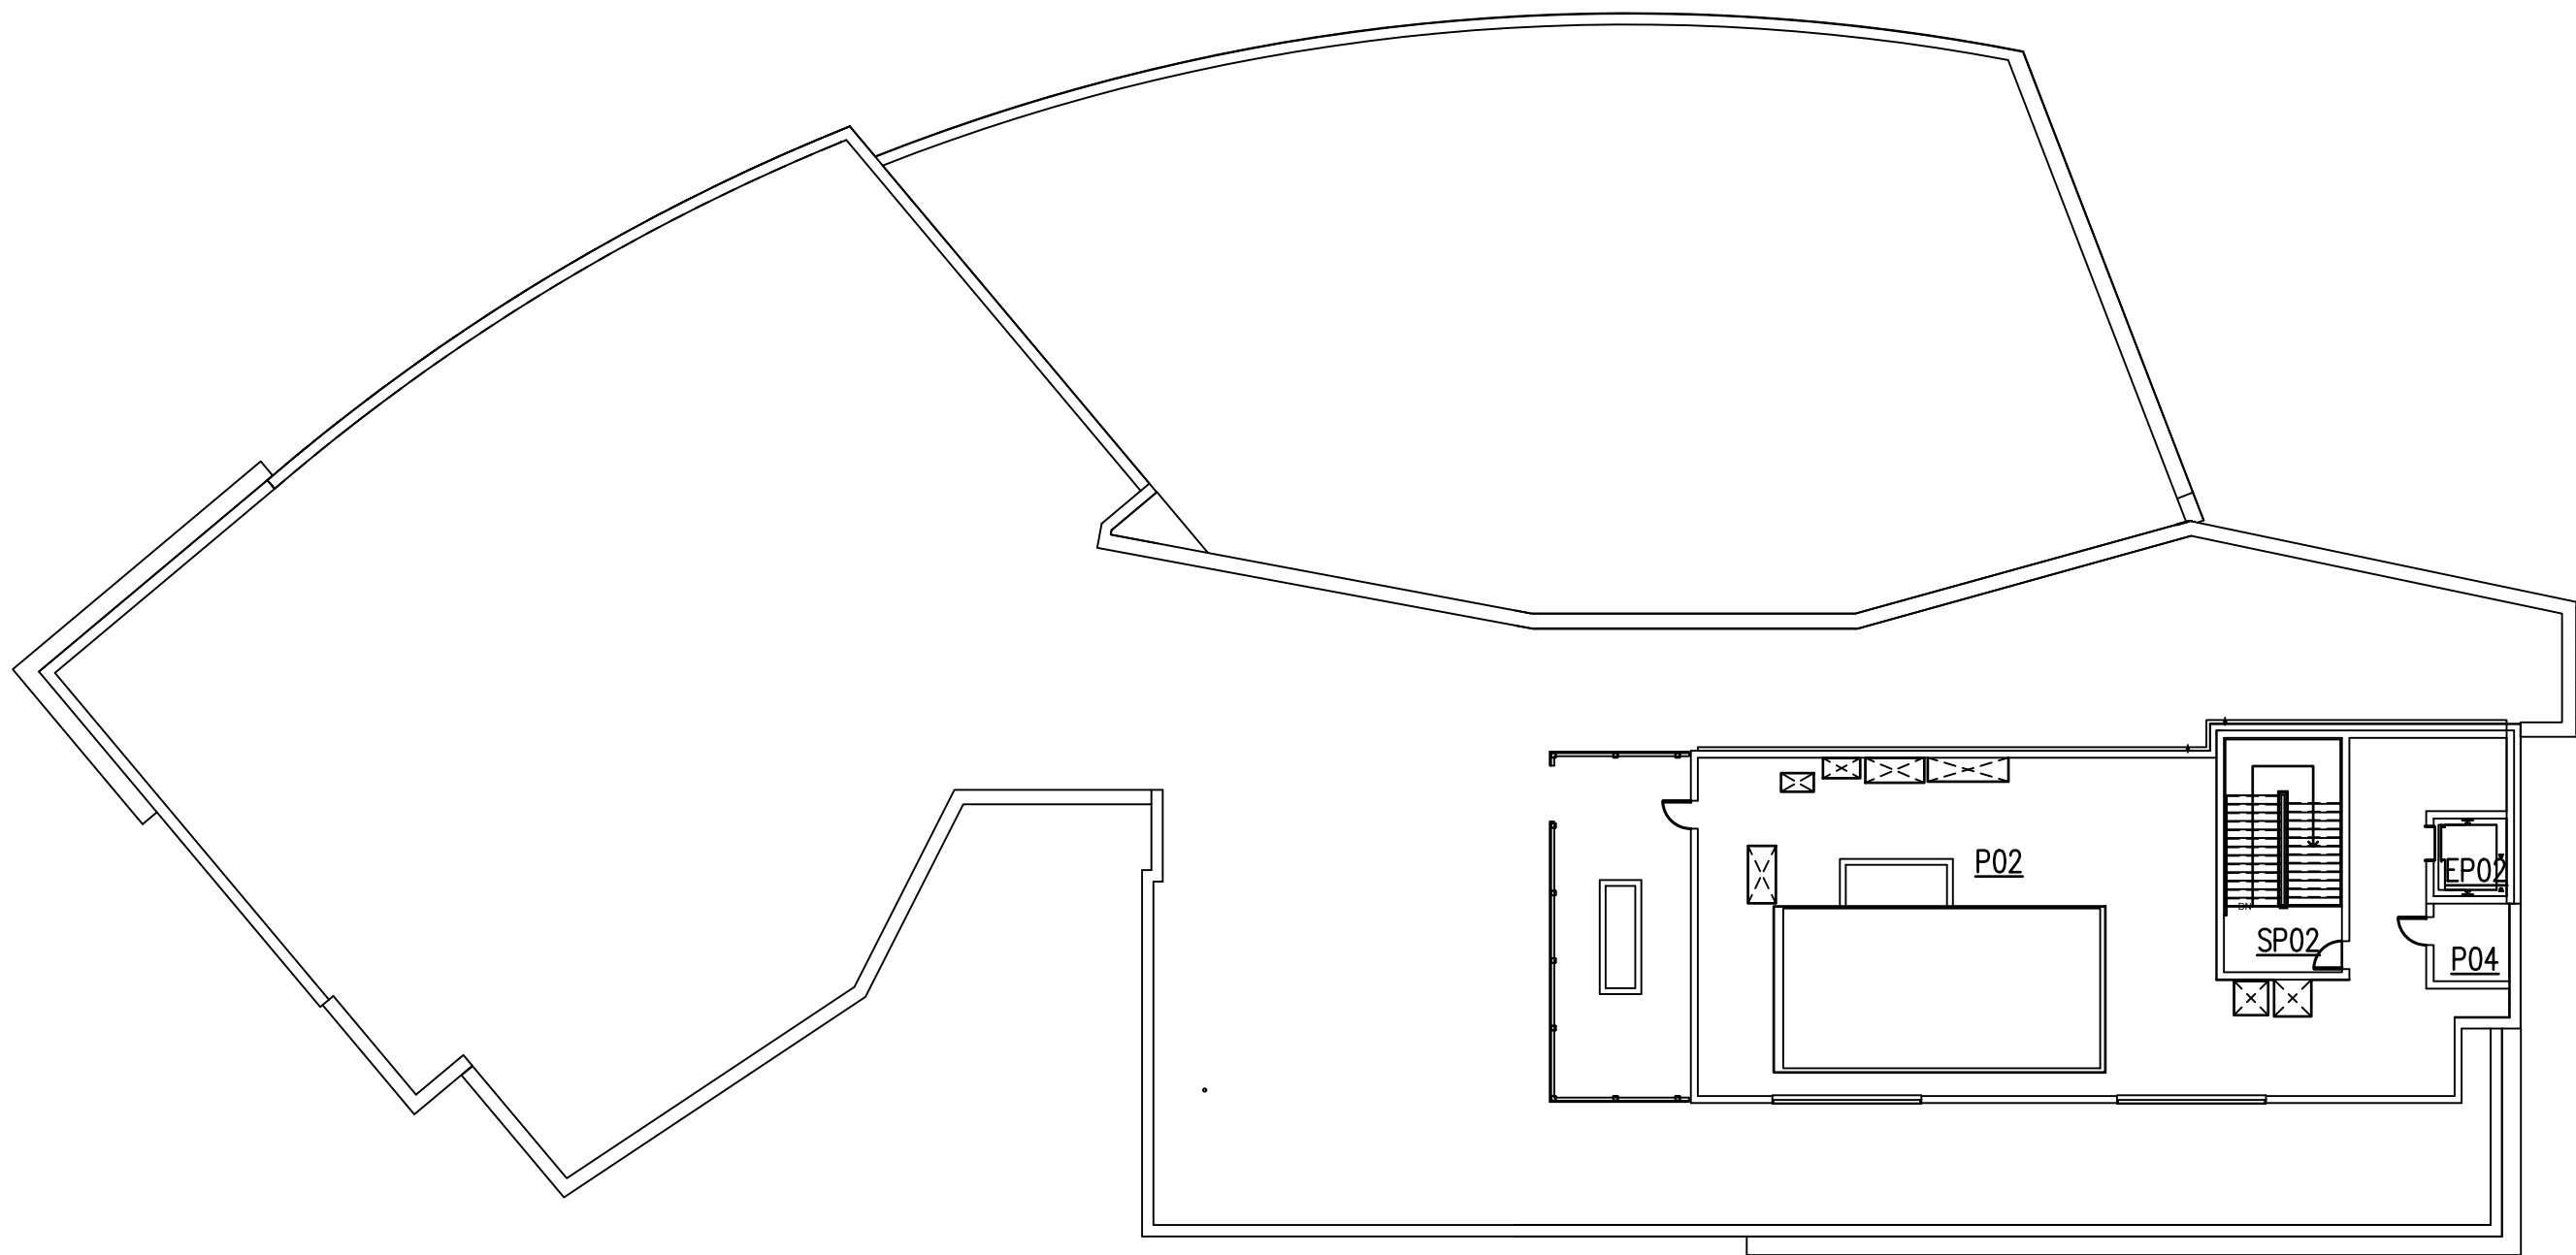

WRIGHT STATE UNIVERSITY



Facilities Management and Services

(937) 775-4444 - facilities_planning@wright.edu

STUDENT SUCCESS CENTER
PENTHOUSE PLAN
SC - 0093

BY	DATE	SCALE	SEQUENCE	DWG#	REVISION
D.KENDRICK	7/1/2015	1"=20'	5 / 6	4042	9/19/2017

R:\fpm-restricted\T2-WSU-Floor-Plans\Student Success Center\Student Success Center-3.dwg

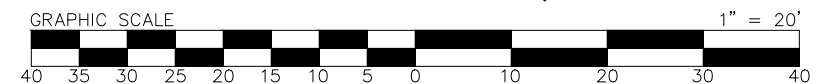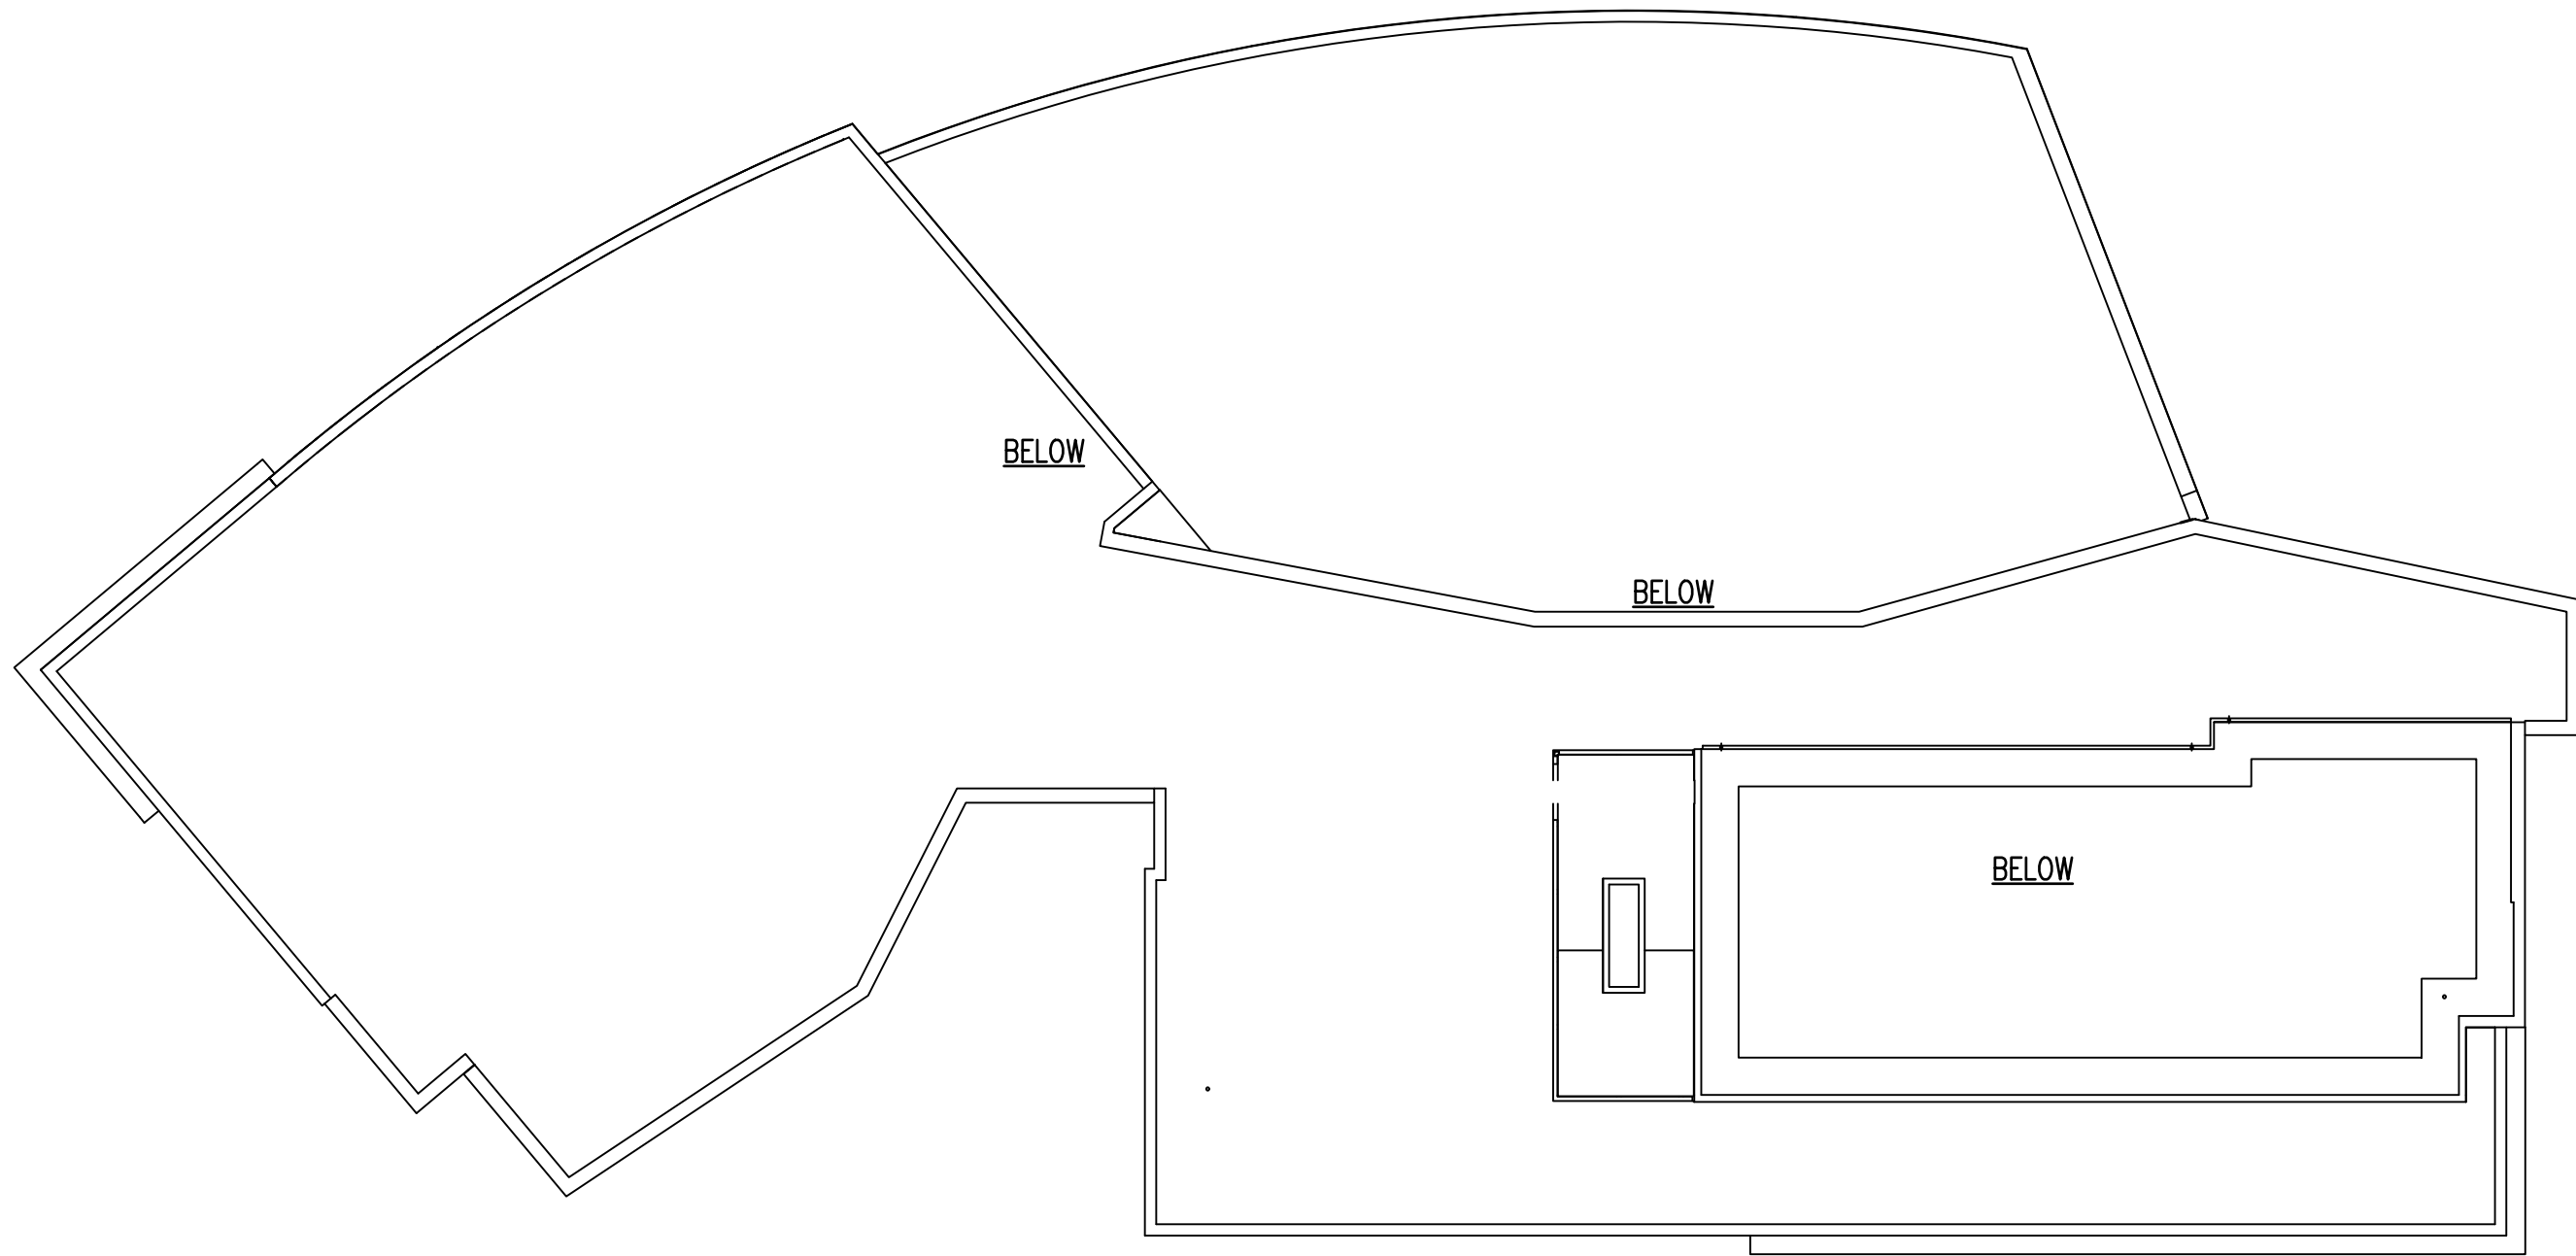

WRIGHT STATE UNIVERSITY

Facilities Management and Services

(937) 775-4444 - facilities_planning@wright.edu

STUDENT SUCCESS CENTER
ROOF PLAN
SC - 0093

BY	DATE	SCALE	SEQUENCE	DWG#	REVISION
D.KENDRICK	7/1/2015	1"=20'	6 / 6	4042	9/19/2017

R:\fpm-restricted\T2-WSU-Floor-Plans\Student Success Center\Student Success Center-Roof.dwg