

WRIGHT STATE UNIVERSITY


Facilities Management and Services

(937) 775-2587 - facilities_planning@wright.edu

CREATIVE ARTS CENTER FLOOR PLAN - SUB-BASEMENT FLOOR CA - 0007



BY	DATE	SCALE	SEQUENCE	DWG#	REVISION
M. ASH	01/25/91	1"=20'	1 / 7	2715	6/30/2017




R:\fpm-restricted\T2-WSU-Floor-Plans\Creative Arts Center\Creative Arts-0.dwg

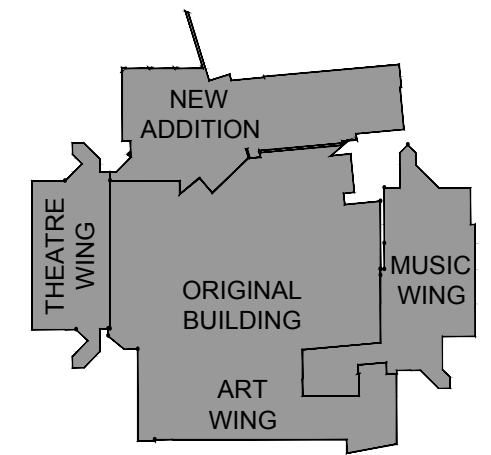

WRIGHT STATE UNIVERSITY				
Facilities Management and Services				
(937) 775-2587 - facilities_planning@wright.edu				
CREATIVE ARTS CENTER				
FLOOR PLAN - BASEMENT FLOOR				
CA - 0007				
BY	DATE	SCALE	SEQUENCE	DWG#
STAFF	9/19/2017	1"=40'	2.1 / 7	2715

R:\jpm-restricted\12-WSU-Floor-Plans\Creative Arts Center\Creative Arts-0.dwg

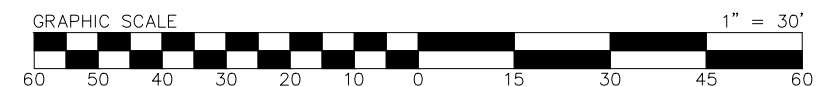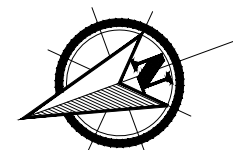

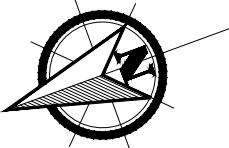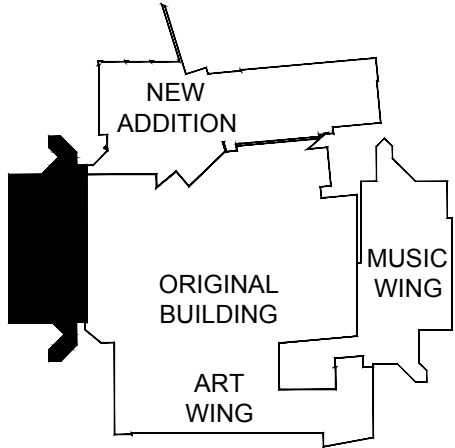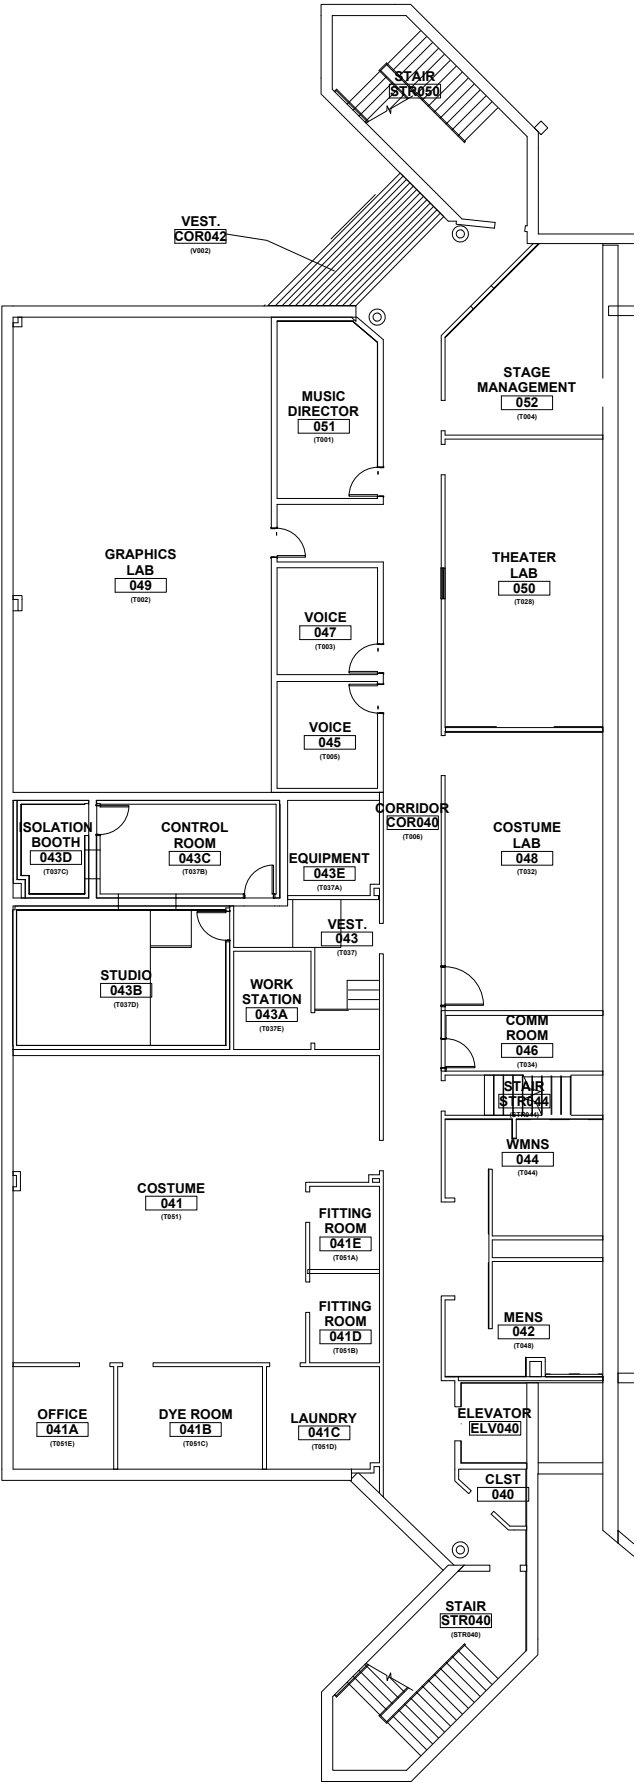




WRIGHT STATE UNIVERSITY

Facilities Management and Services
(937) 775-2587 - facilities_planning@wright.edu

CREATIVE ARTS CENTER FLOOR PLAN - BASEMENT FLOOR CA - 0007

BY	DATE	SCALE	SEQUENCE	DWG#
STAFF	9/19/2017	1"=20'	2.3 / 7	2715

R:\fpm-restricted\T2-WSU-Floor-Plans\Creative Arts Center\Creative Arts-0.dwg


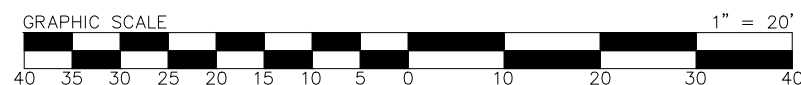
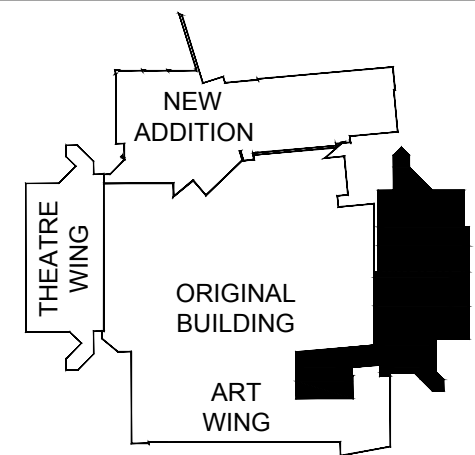
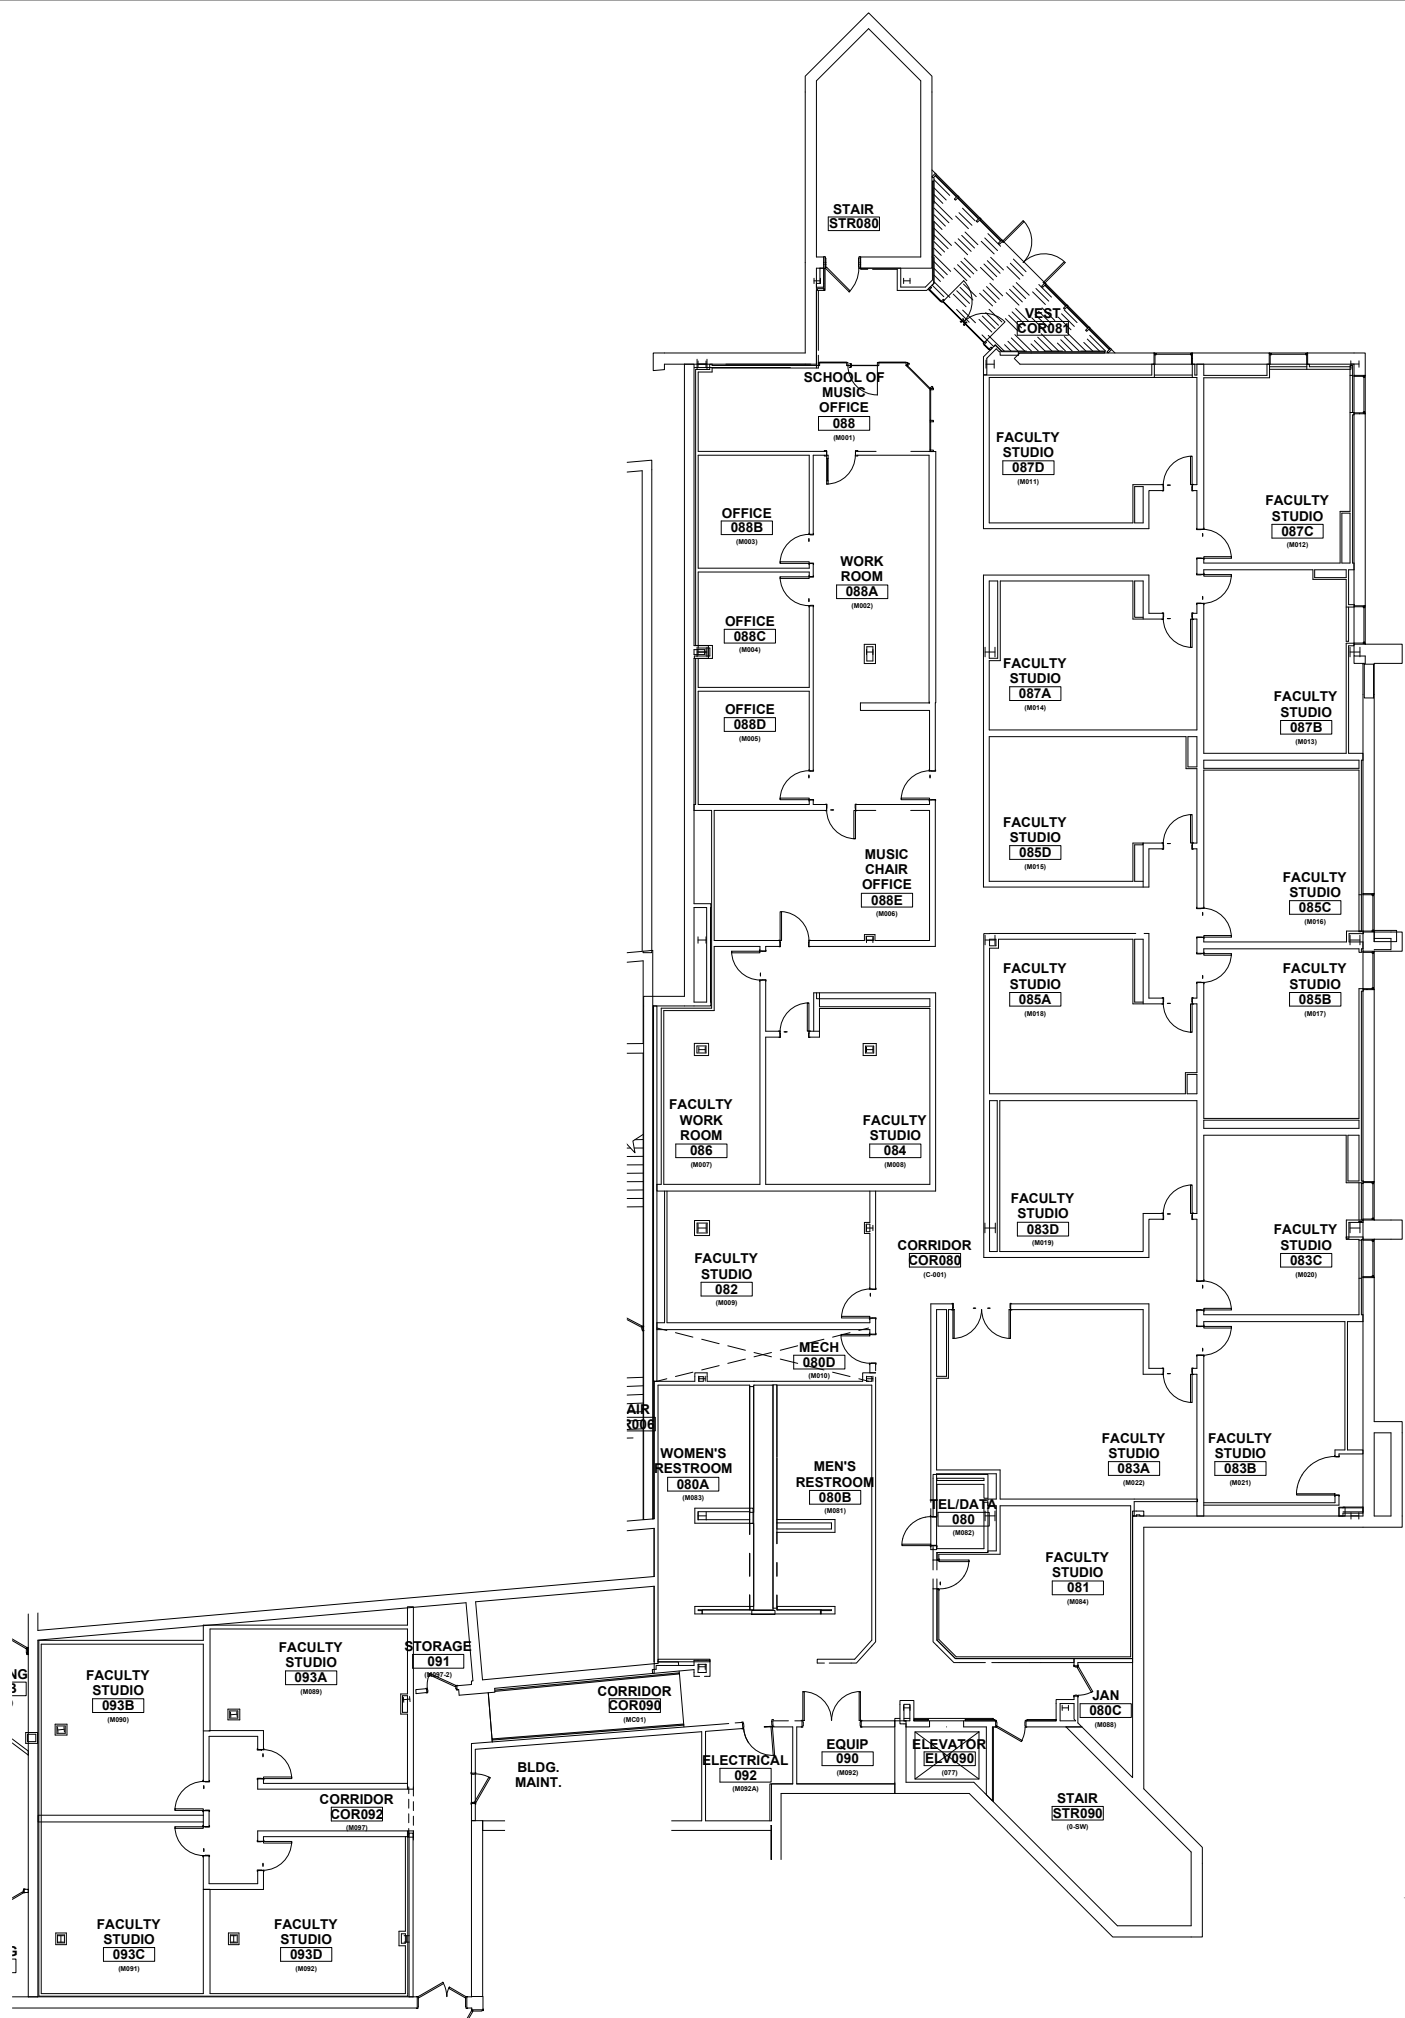


WRIGHT STATE UNIVERSITY

Facilities Management and Services
(937) 775-2587 - facilities_planning@wright.edu

CREATIVE ARTS CENTER FLOOR PLAN - BASEMENT FLOOR CA - 0007

BY	DATE	SCALE	SEQUENCE	DWG#
STAFF	9/19/2017	1"=20'	2.4 / 7	2715

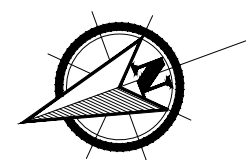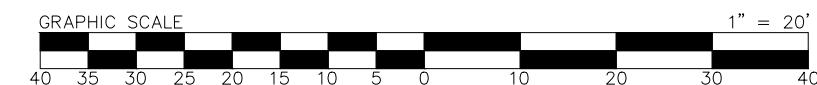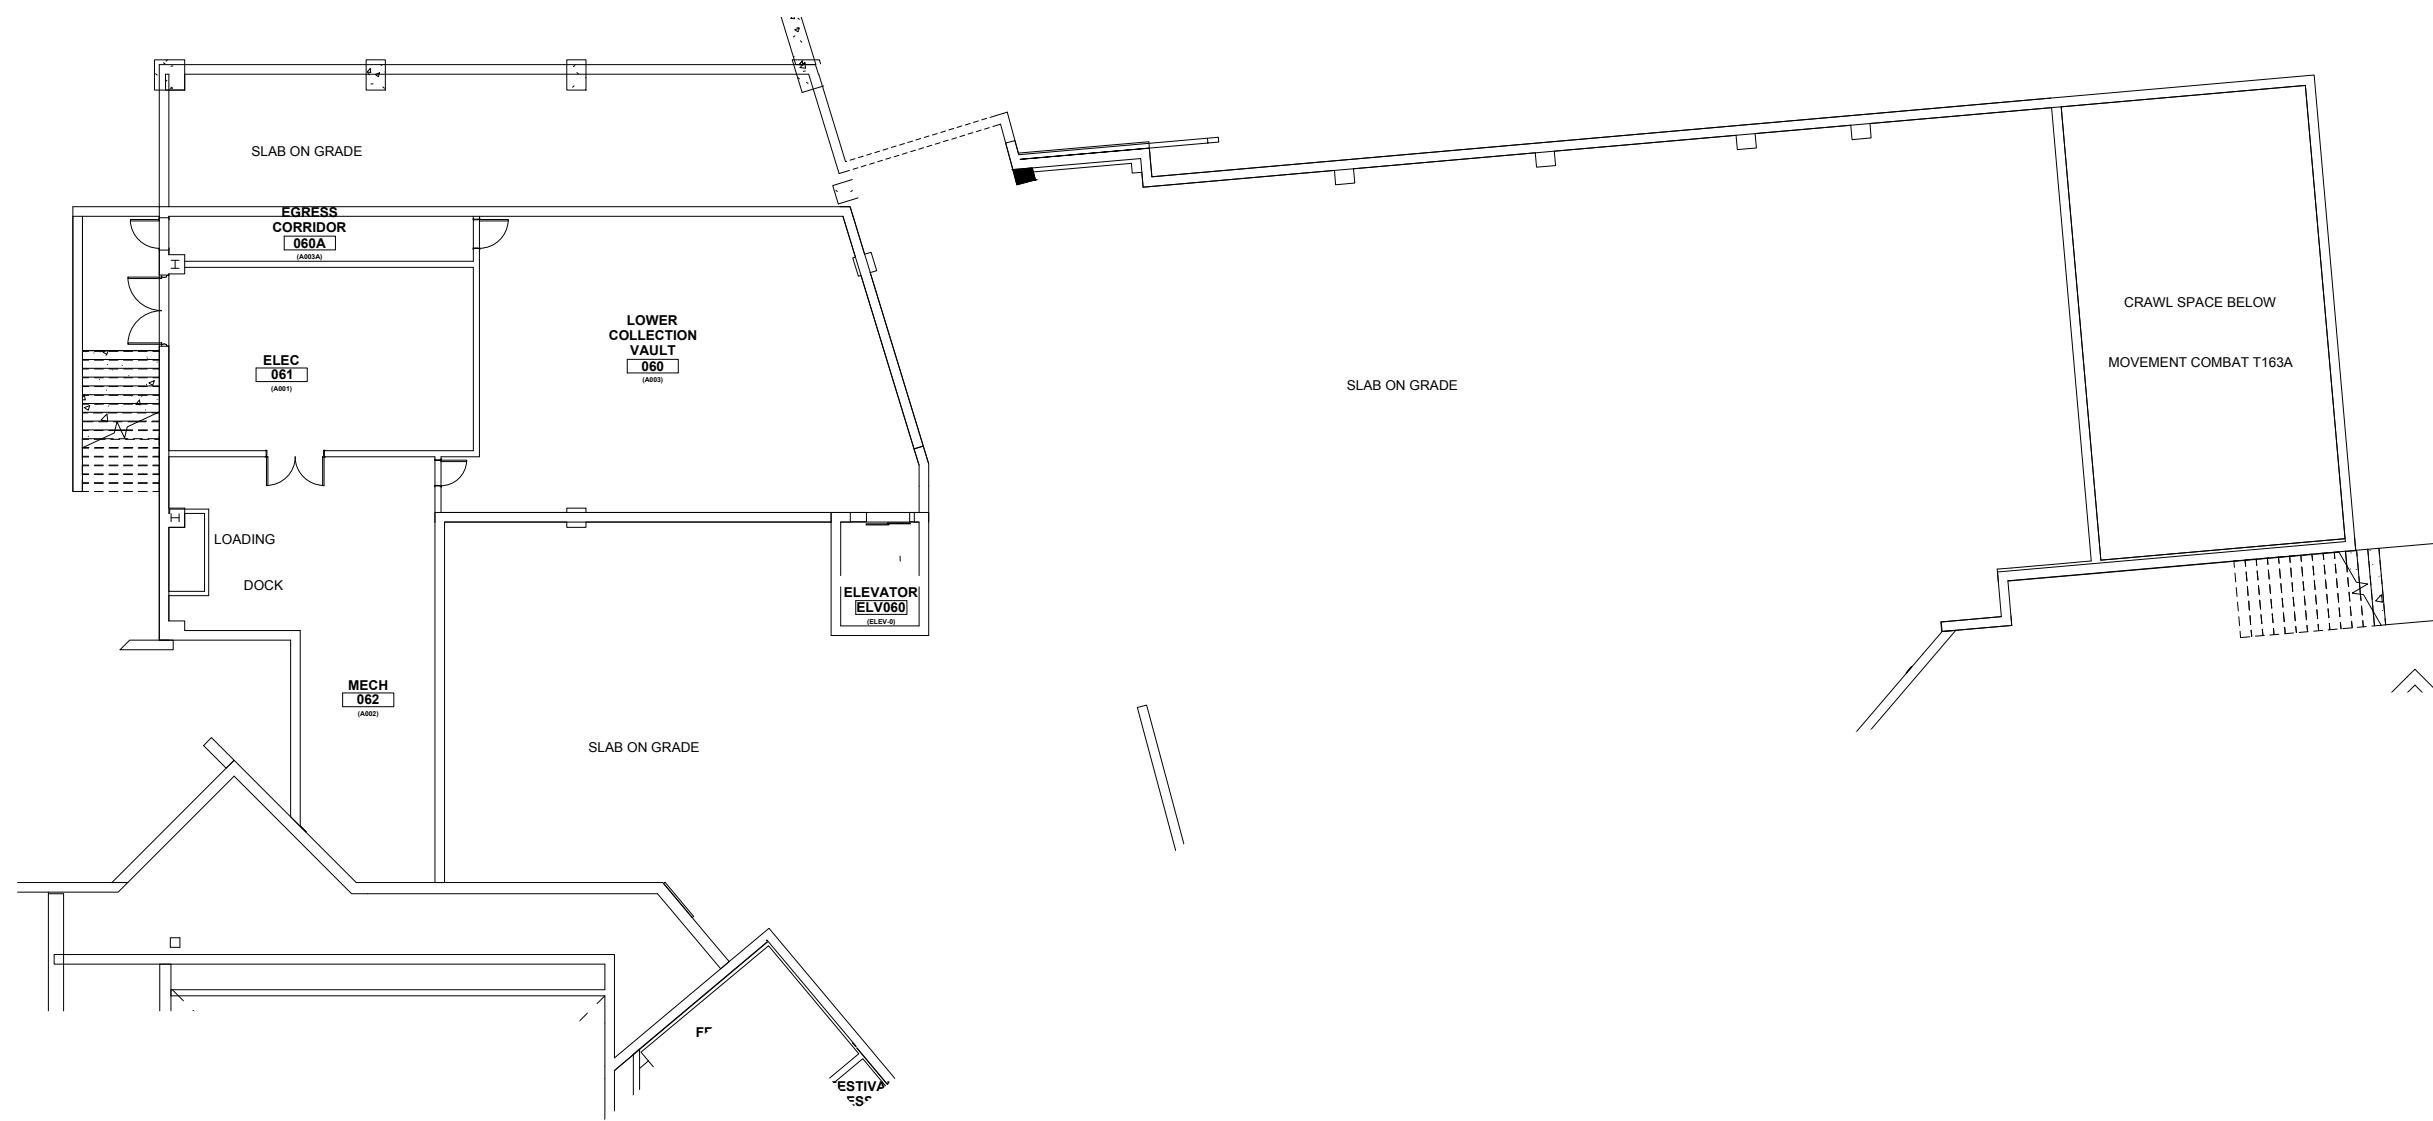
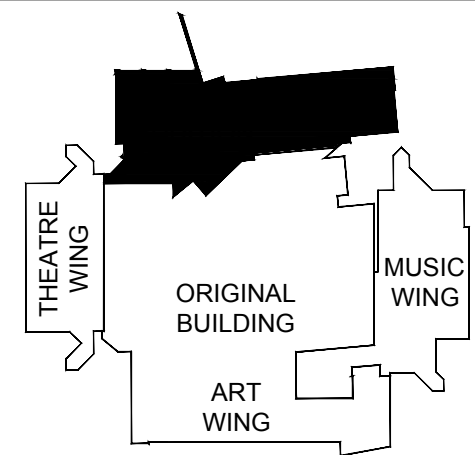


WRIGHT STATE UNIVERSITY

Facilities Management and Services
(937) 775-2587 - facilities_planning@wright.edu

CREATIVE ARTS CENTER FLOOR PLAN - BASEMENT FLOOR CA - 0007

BY	DATE	SCALE	SEQUENCE	DWG#
STAFF	9/19/2017	1"=20'	2.5 / 7	2715

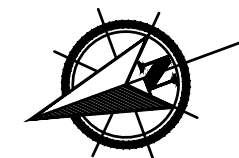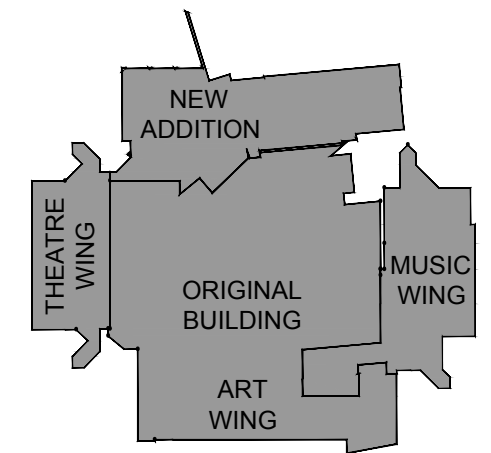

WRIGHT STATE UNIVERSITY




Facilities Management and Services

(937) 775-2587 - facilities_planning@wright.edu

CREATIVE ARTS CENTER FLOOR PLAN - FIRST FLOOR CA - 0007

BY	DATE	SCALE	SEQUENCE	DWG#
STAFF	6/30/2017	1"=40'	3.1 / 7	2715

R:\jpm-restricted\T2-WSU-Floor-Plans\Creative Arts Center\Creative Arts-1.dwg

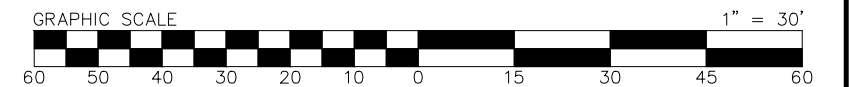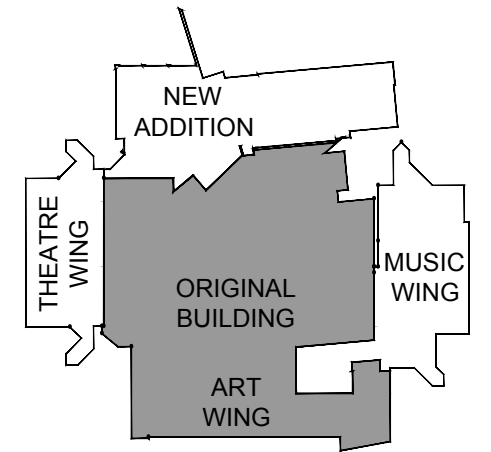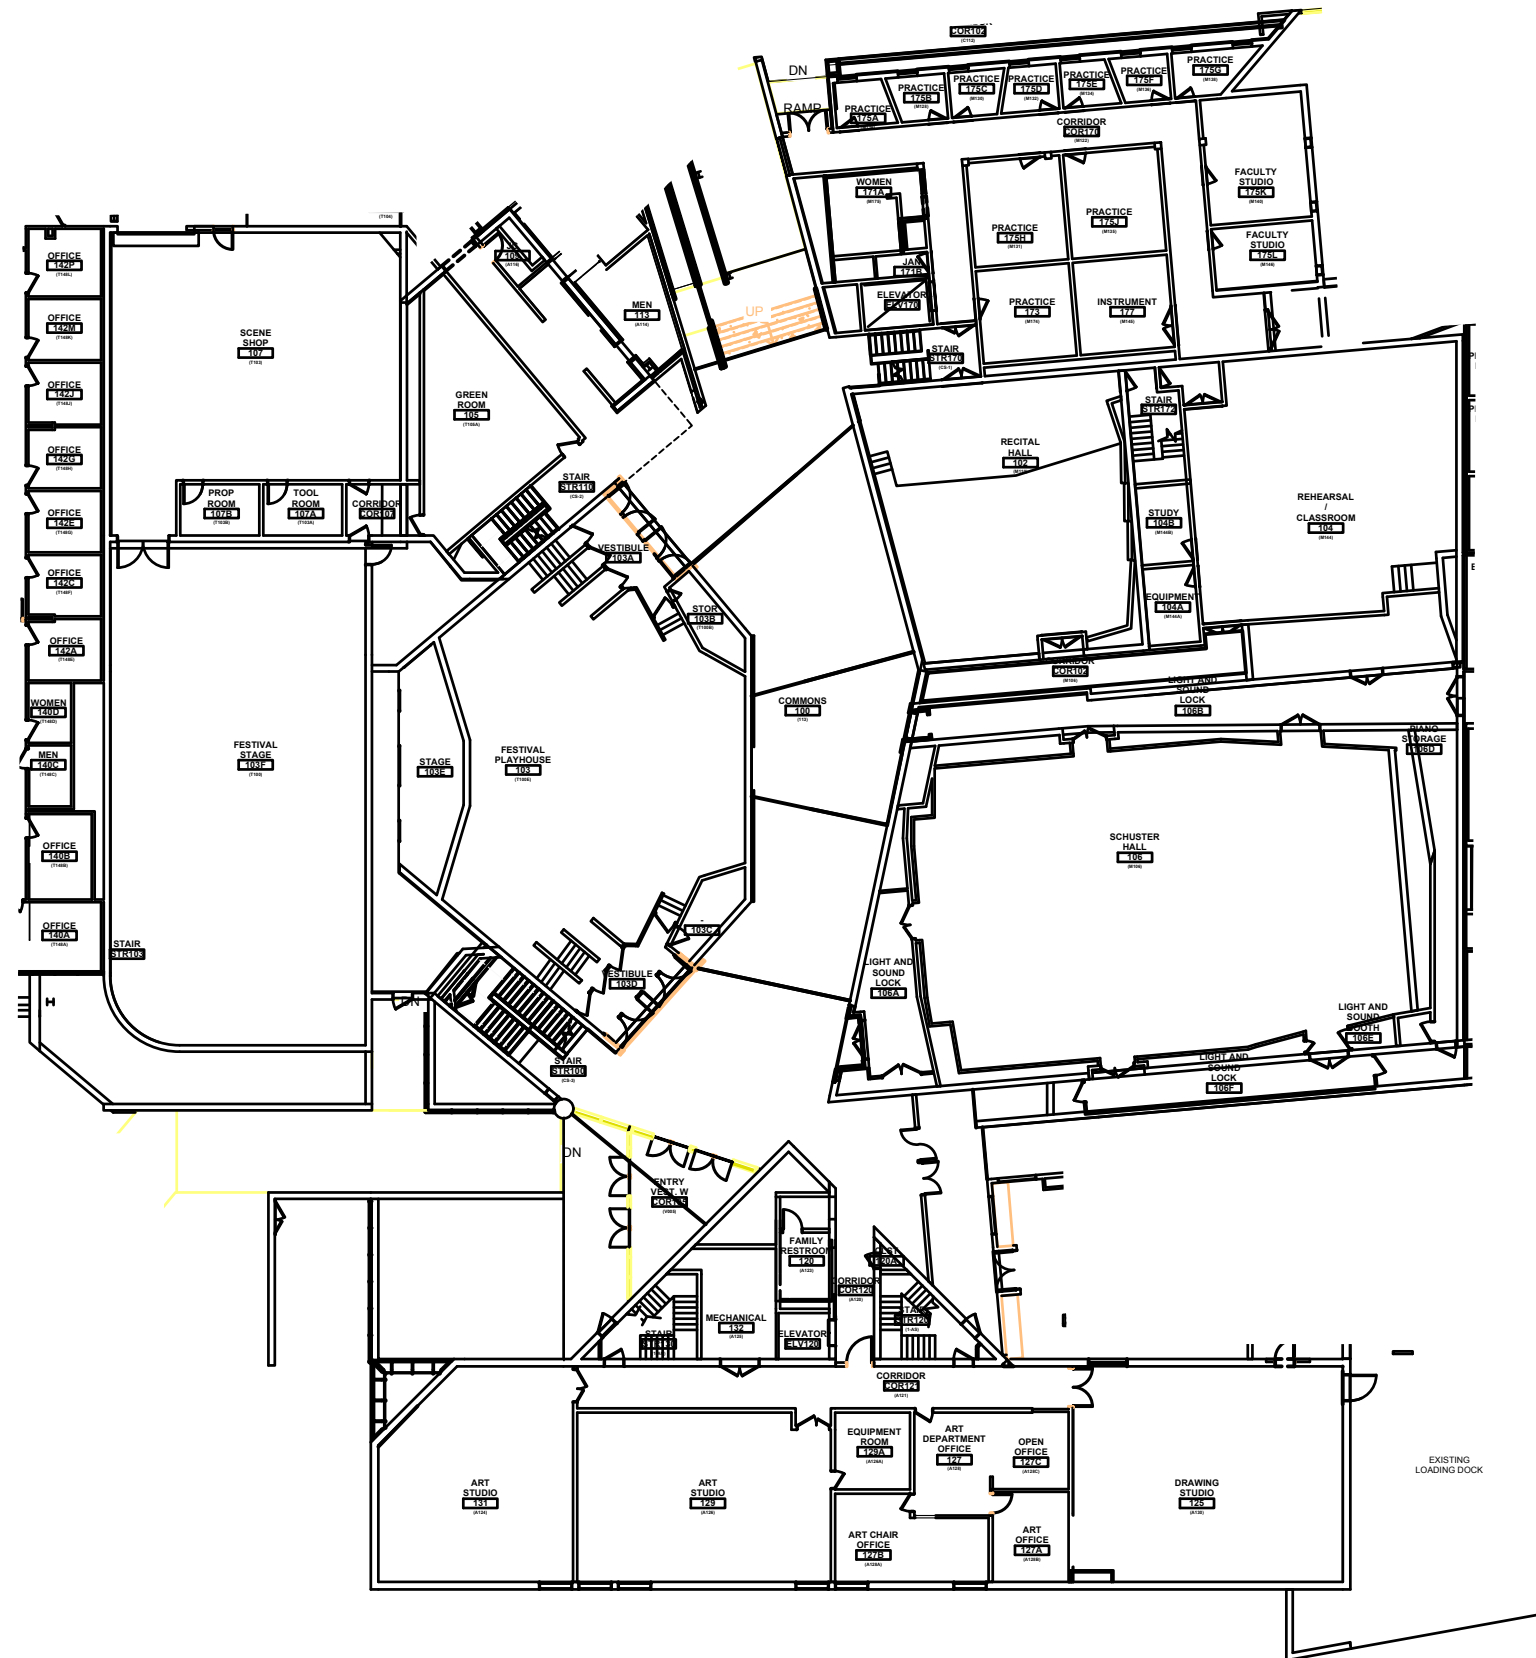




WRIGHT STATE UNIVERSITY

Facilities Management and Services
(937) 775-2587 - facilities_planning@wright.edu

CREATIVE ARTS CENTER FLOOR PLAN - FIRST FLOOR CA - 0007

BY	DATE	SCALE	SEQUENCE	DWG#
STAFF	6/30/2017	1"=30'	3.2 / 7	2715

R:\jpm-restricted\12-WSU-Floor-Plans\Creative Arts Center\Creative Arts-1.dwg

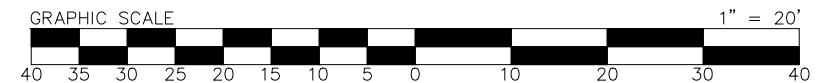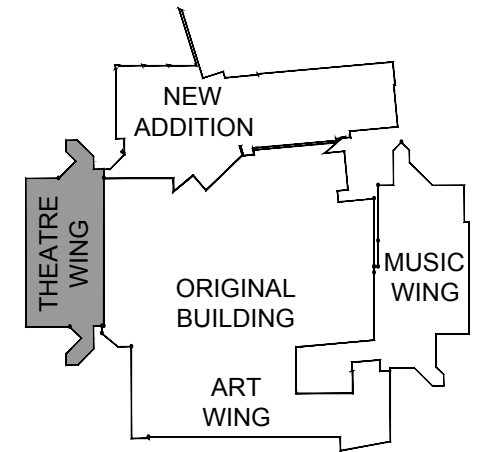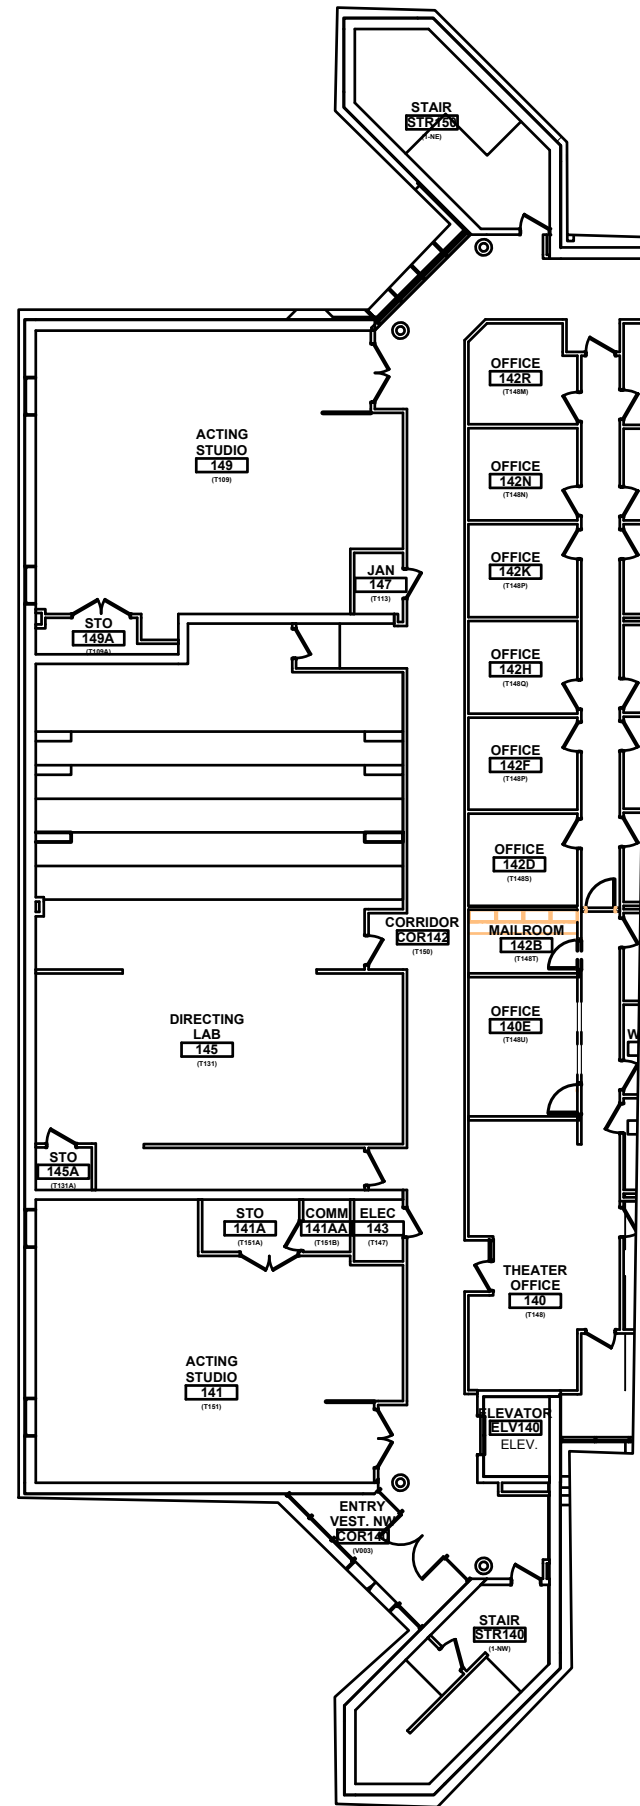




WRIGHT STATE UNIVERSITY

Facilities Management and Services
(937) 775-2587 - facilities_planning@wright.edu



CREATIVE ARTS CENTER FLOOR PLAN - FIRST FLOOR CA - 0007

BY	DATE	SCALE	SEQUENCE	DWG#
STAFF	6/30/2017	1"=20'	3.3 / 7	2715

R:\pm-restricted\12-WSU-Floor-Plans\Creative Arts Center\Creative Arts-1.dwg

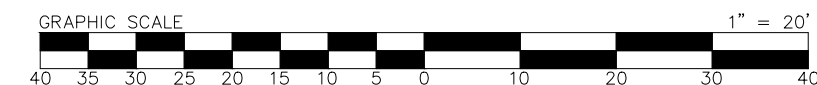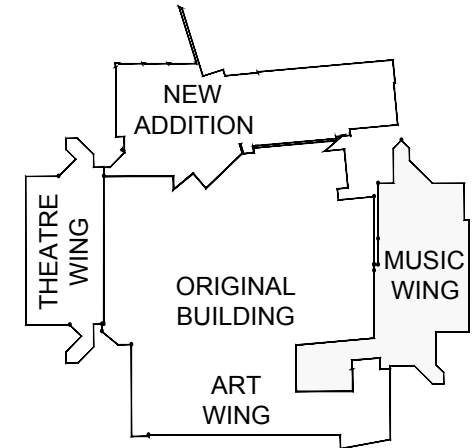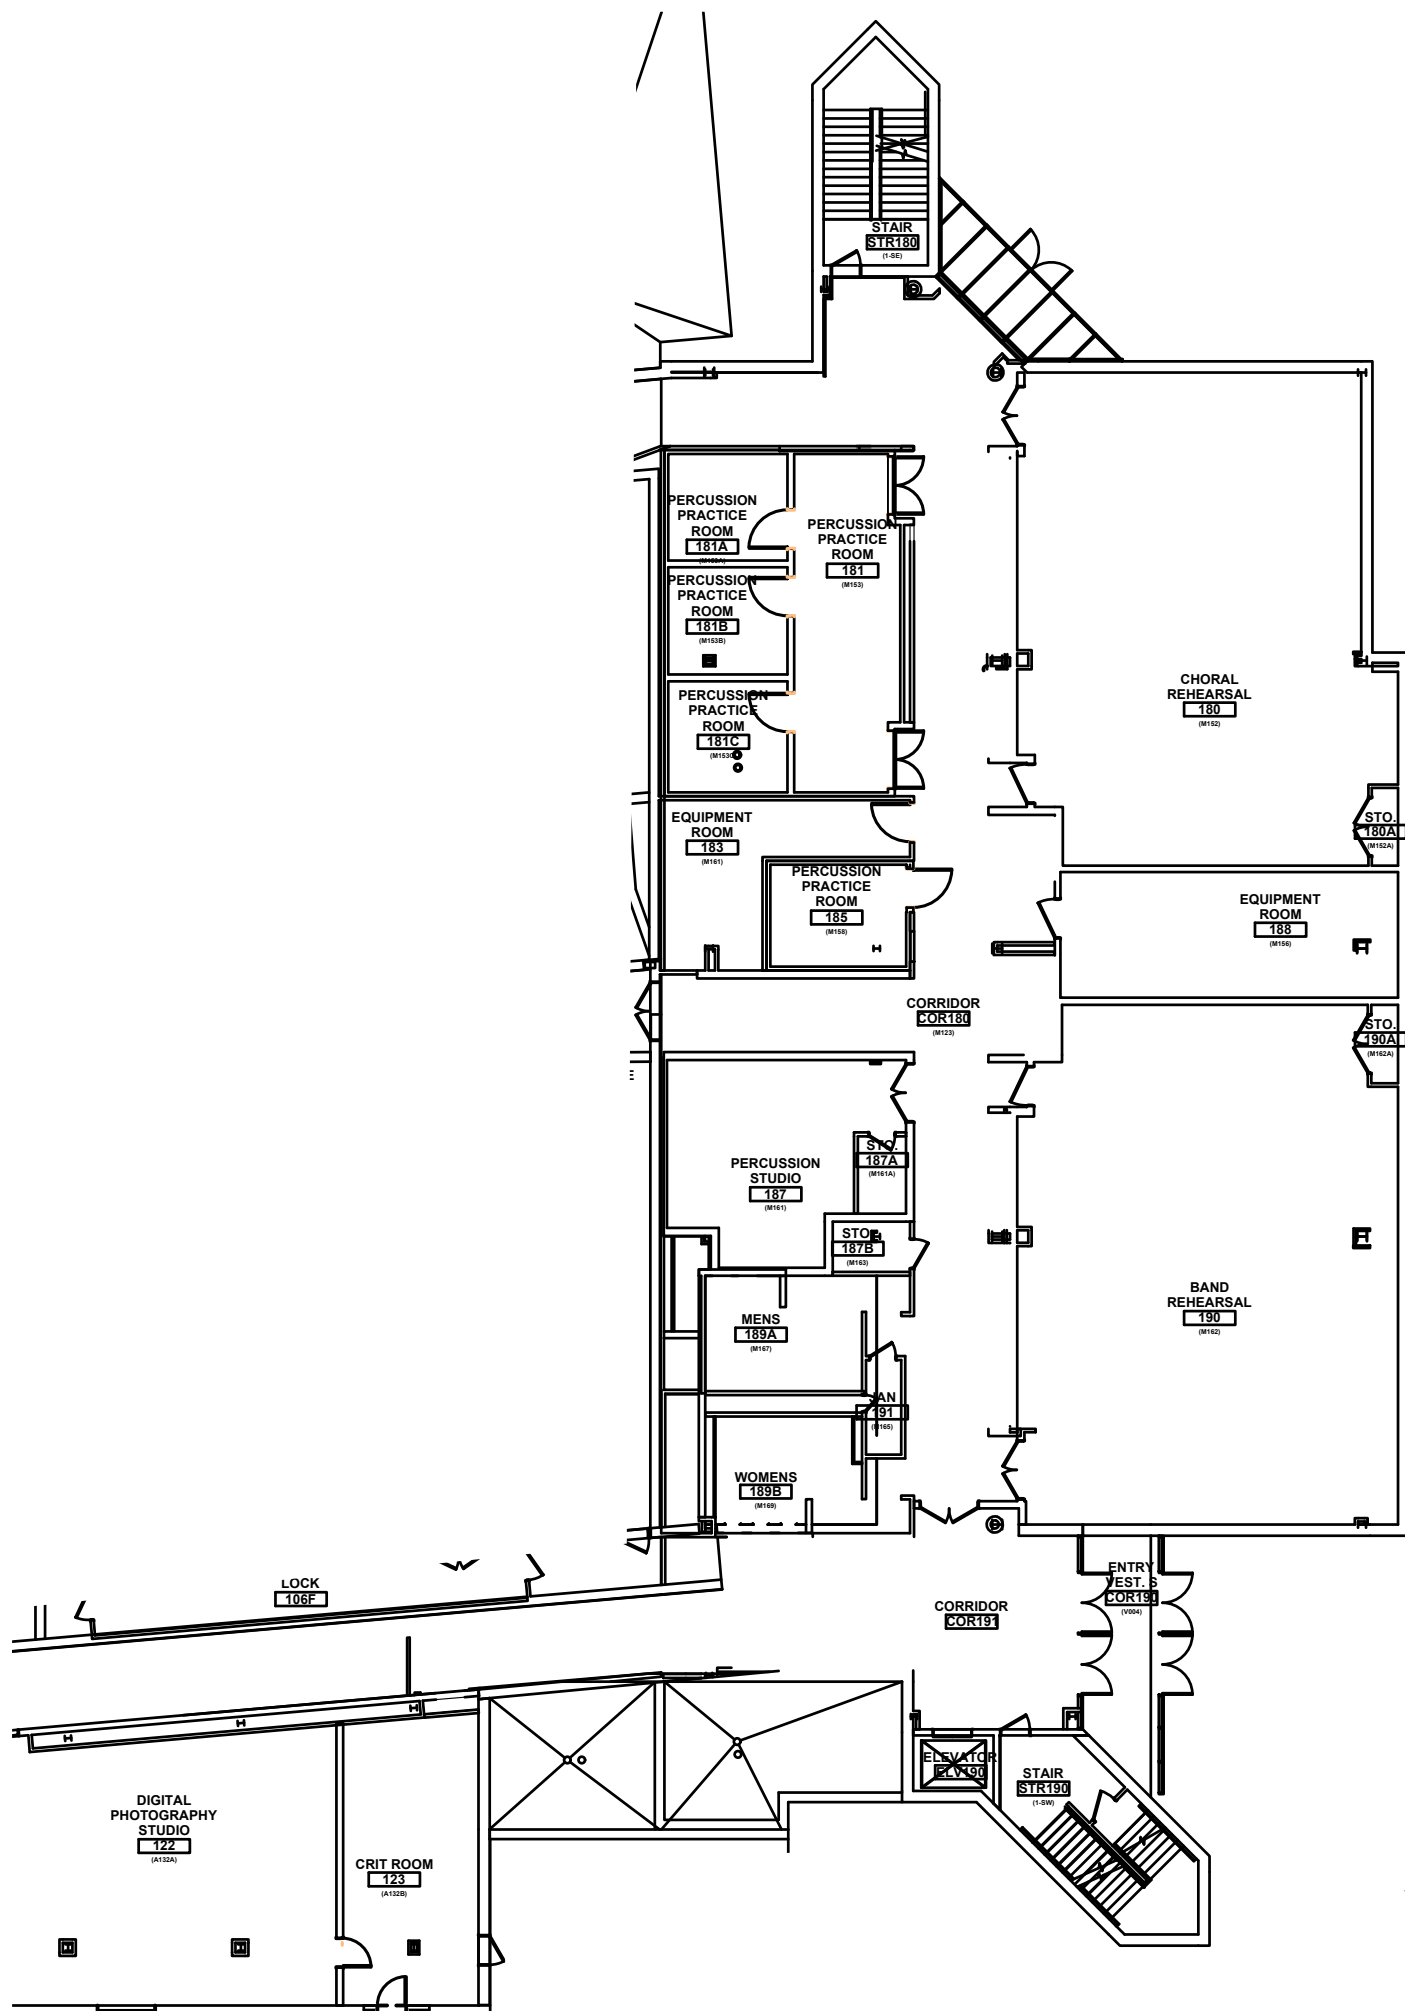

WRIGHT STATE UNIVERSITY				
Facilities Management and Services (937) 775-2587 - facilities_planning@wright.edu				
CREATIVE ARTS CENTER				
FLOOR PLAN - FIRST FLOOR				
CA - 0007				
BY STAFF	DATE 6/30/2017	SCALE 1"=20'	SEQUENCE 3.4 / 7	DWG# 2715
R:\jpm-restricted\12-WSU-Floor-Plans\Creative Arts Center\Creative Arts-1.dwg				

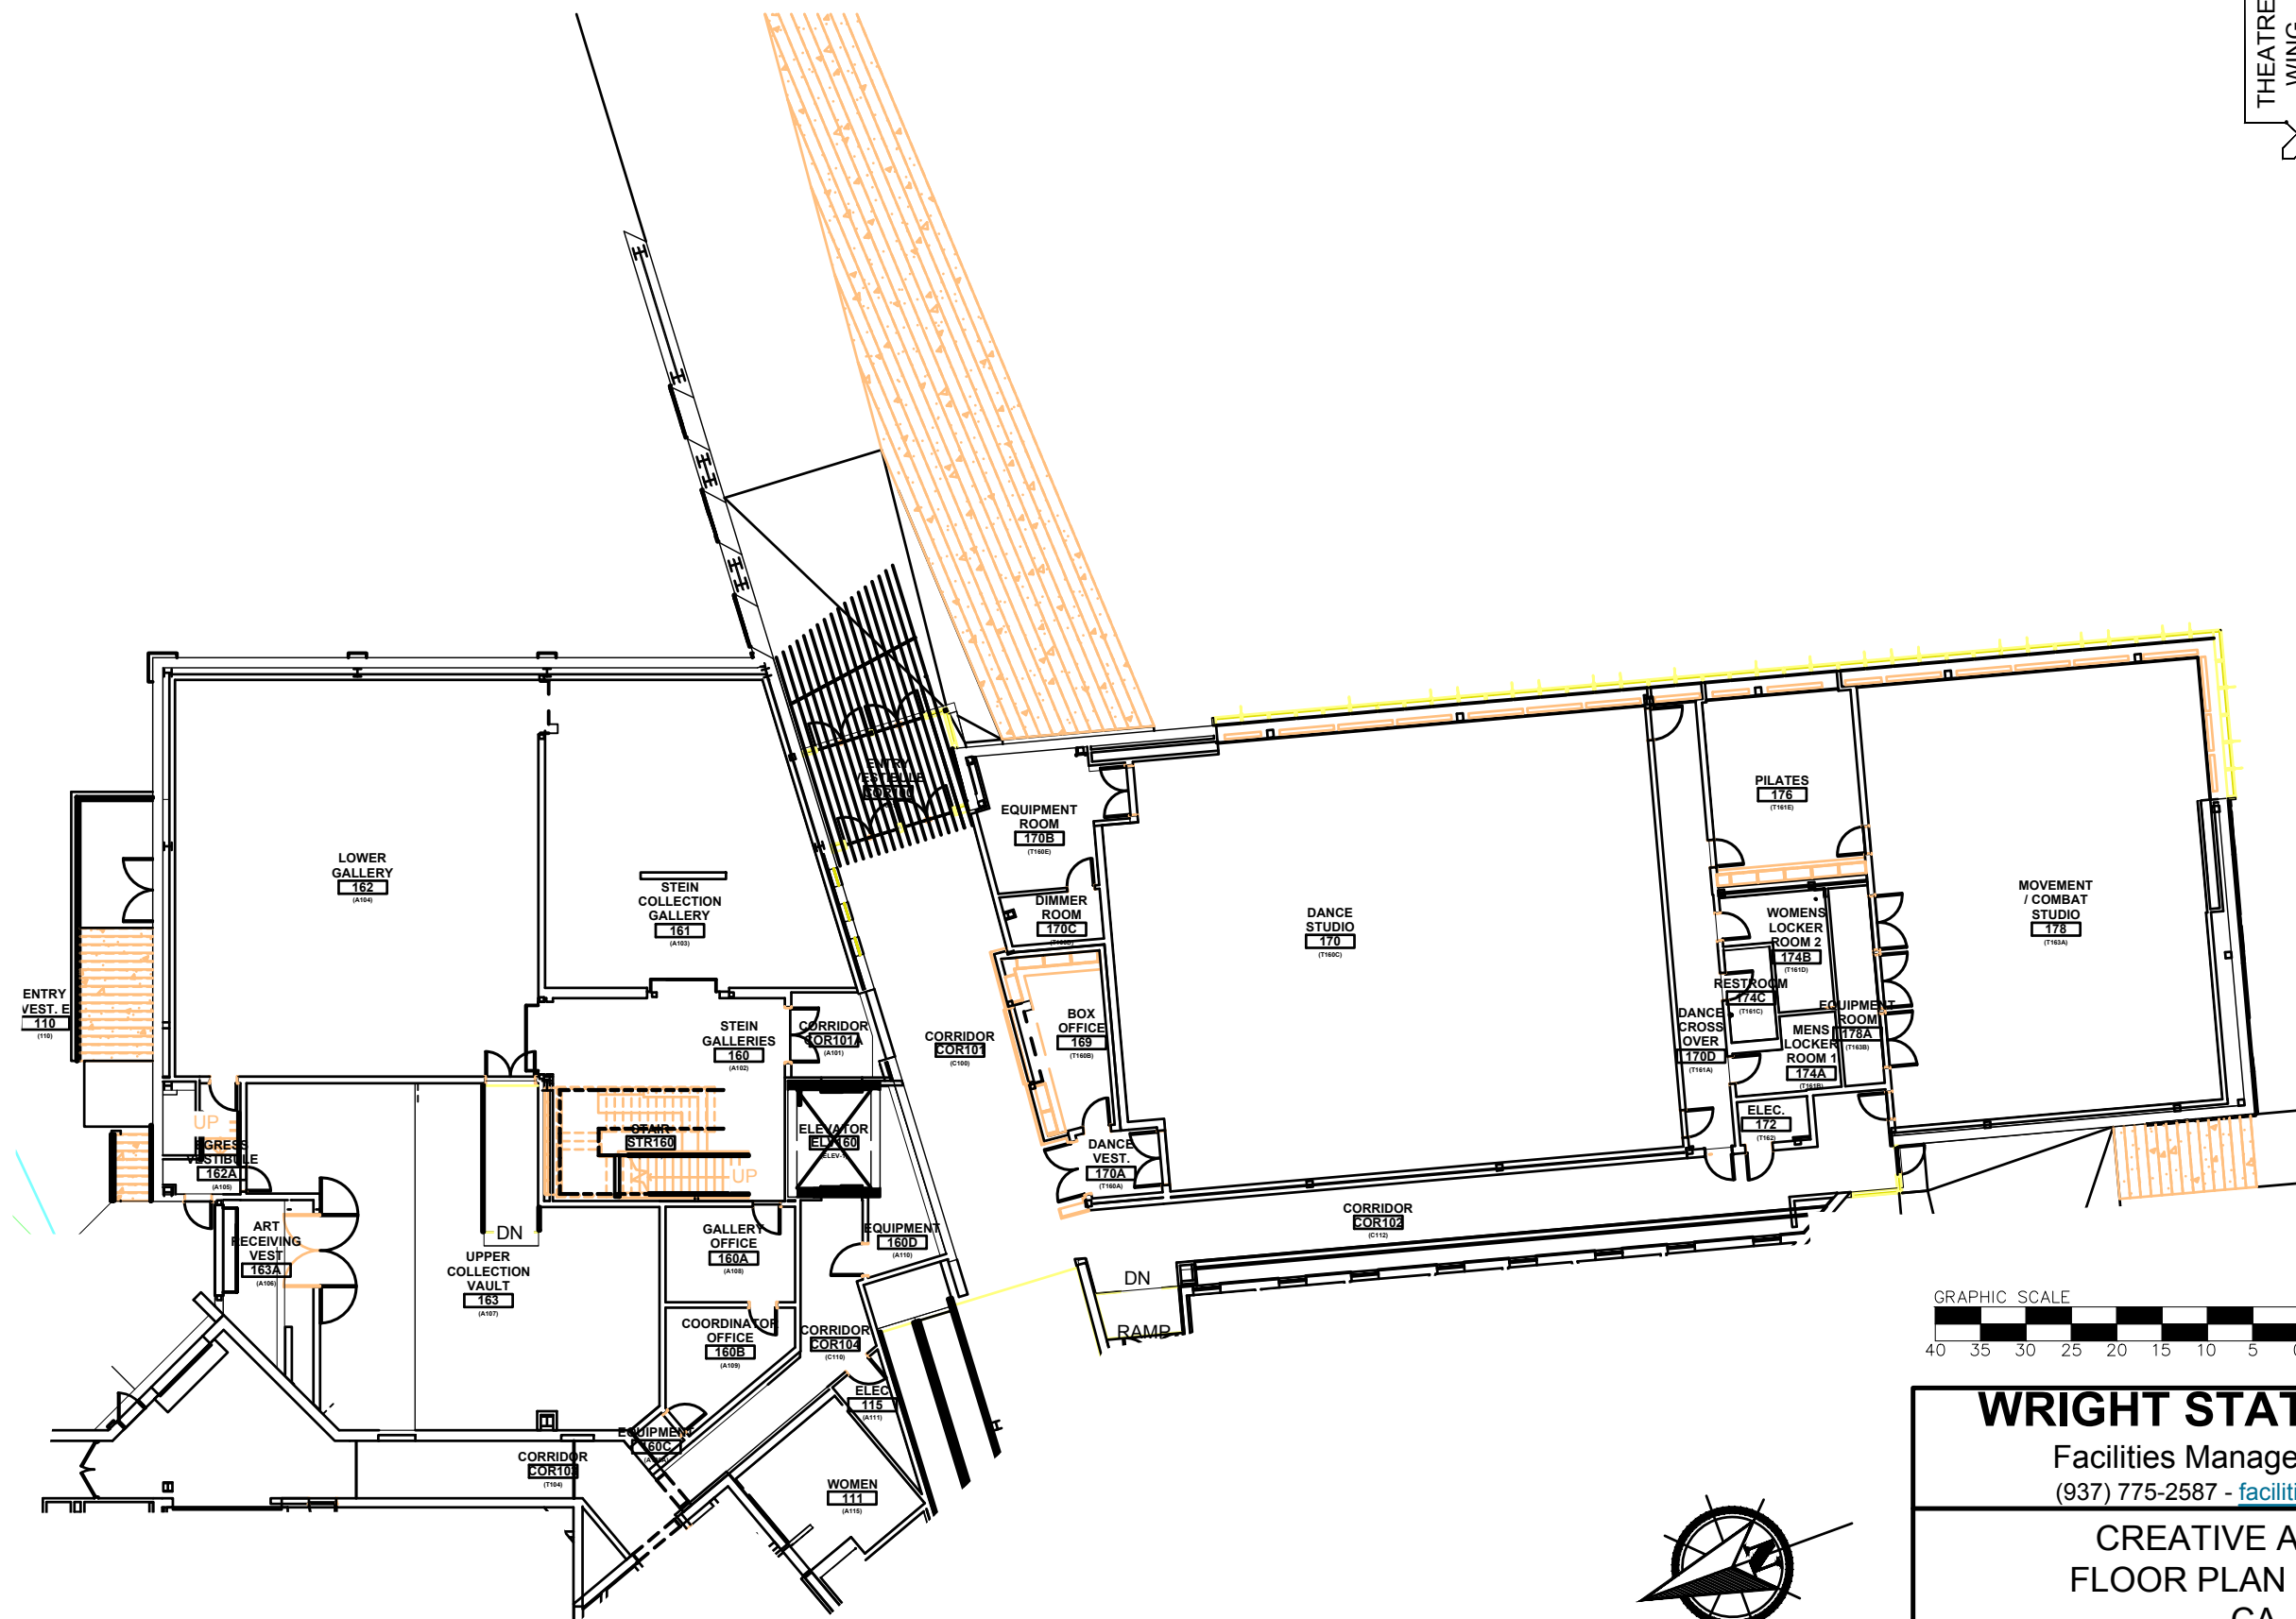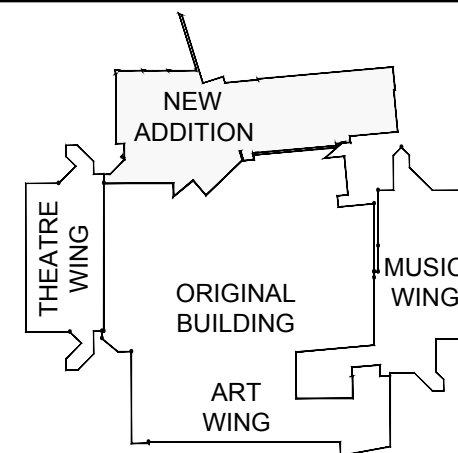






WRIGHT STATE UNIVERSITY

Facilities Management and Services
(937) 775-2587 - facilities_planning@wright.edu

CREATIVE ARTS CENTER FLOOR PLAN - FIRST FLOOR CA - 0007

BY	DATE	SCALE	SEQUENCE	DWG#
STAFF	6/30/2017	1"=20'	3.5 / 7	2715

R:\pm-restricted\12-WSU-Floor-Plans\Creative Arts Center\Creative Arts-1.dwg

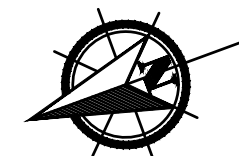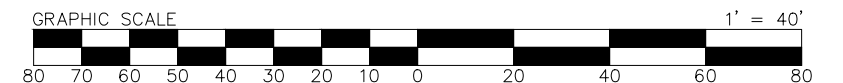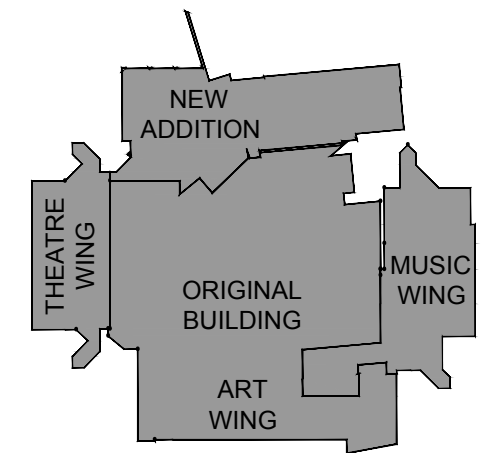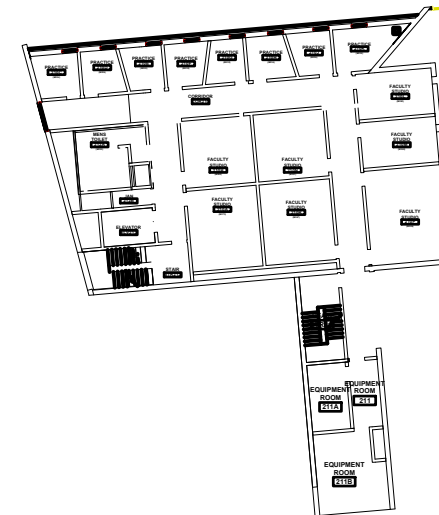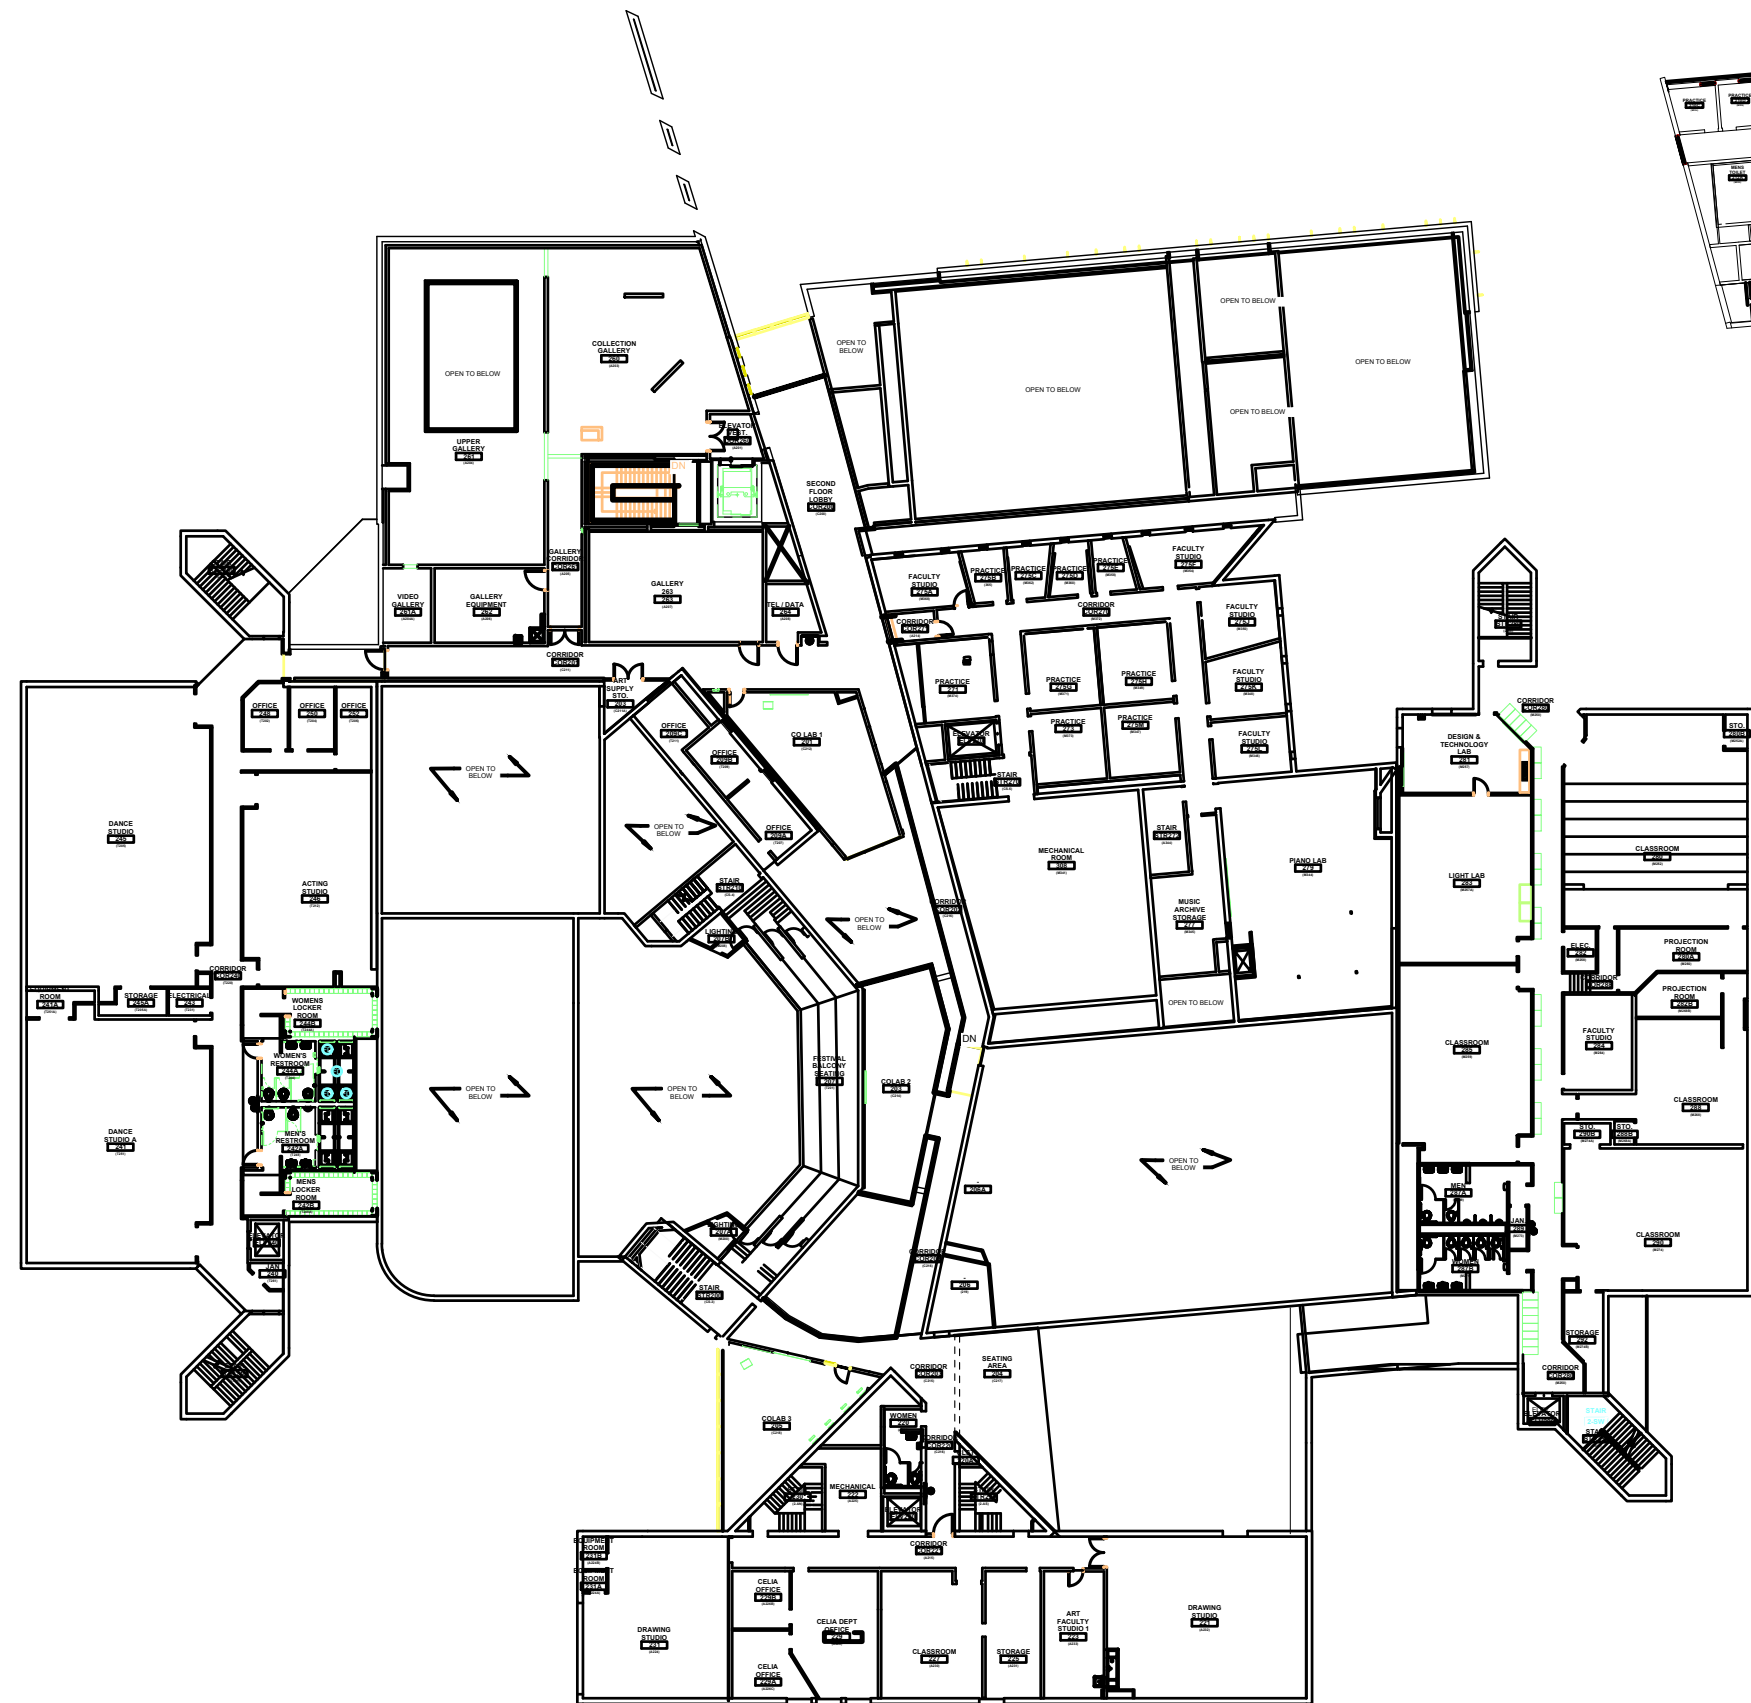





WRIGHT STATE UNIVERSITY

Facilities Management and Services
(937) 775-2587 - facilities_planning@wright.edu

CREATIVE ARTS CENTER FLOOR PLAN - SECOND FLOOR CA - 0007

BY	DATE	SCALE	SEQUENCE	DWG#
STAFF	6/30/2017	1"=40'	3.1 / 7	2715

R:\jpm-restricted\12-WSU-Floor-Plans\Creative Arts Center\Creative Arts-2.dwg

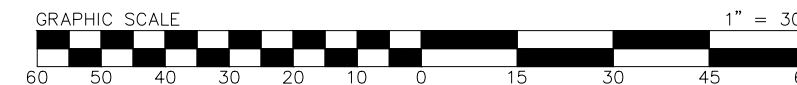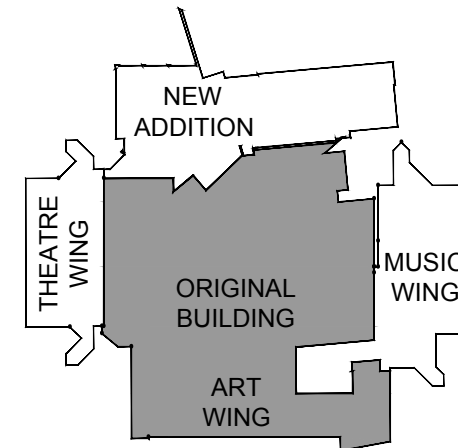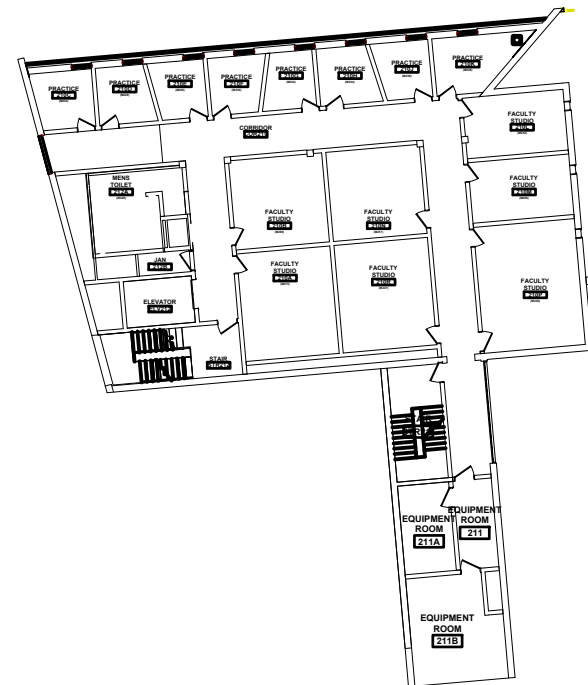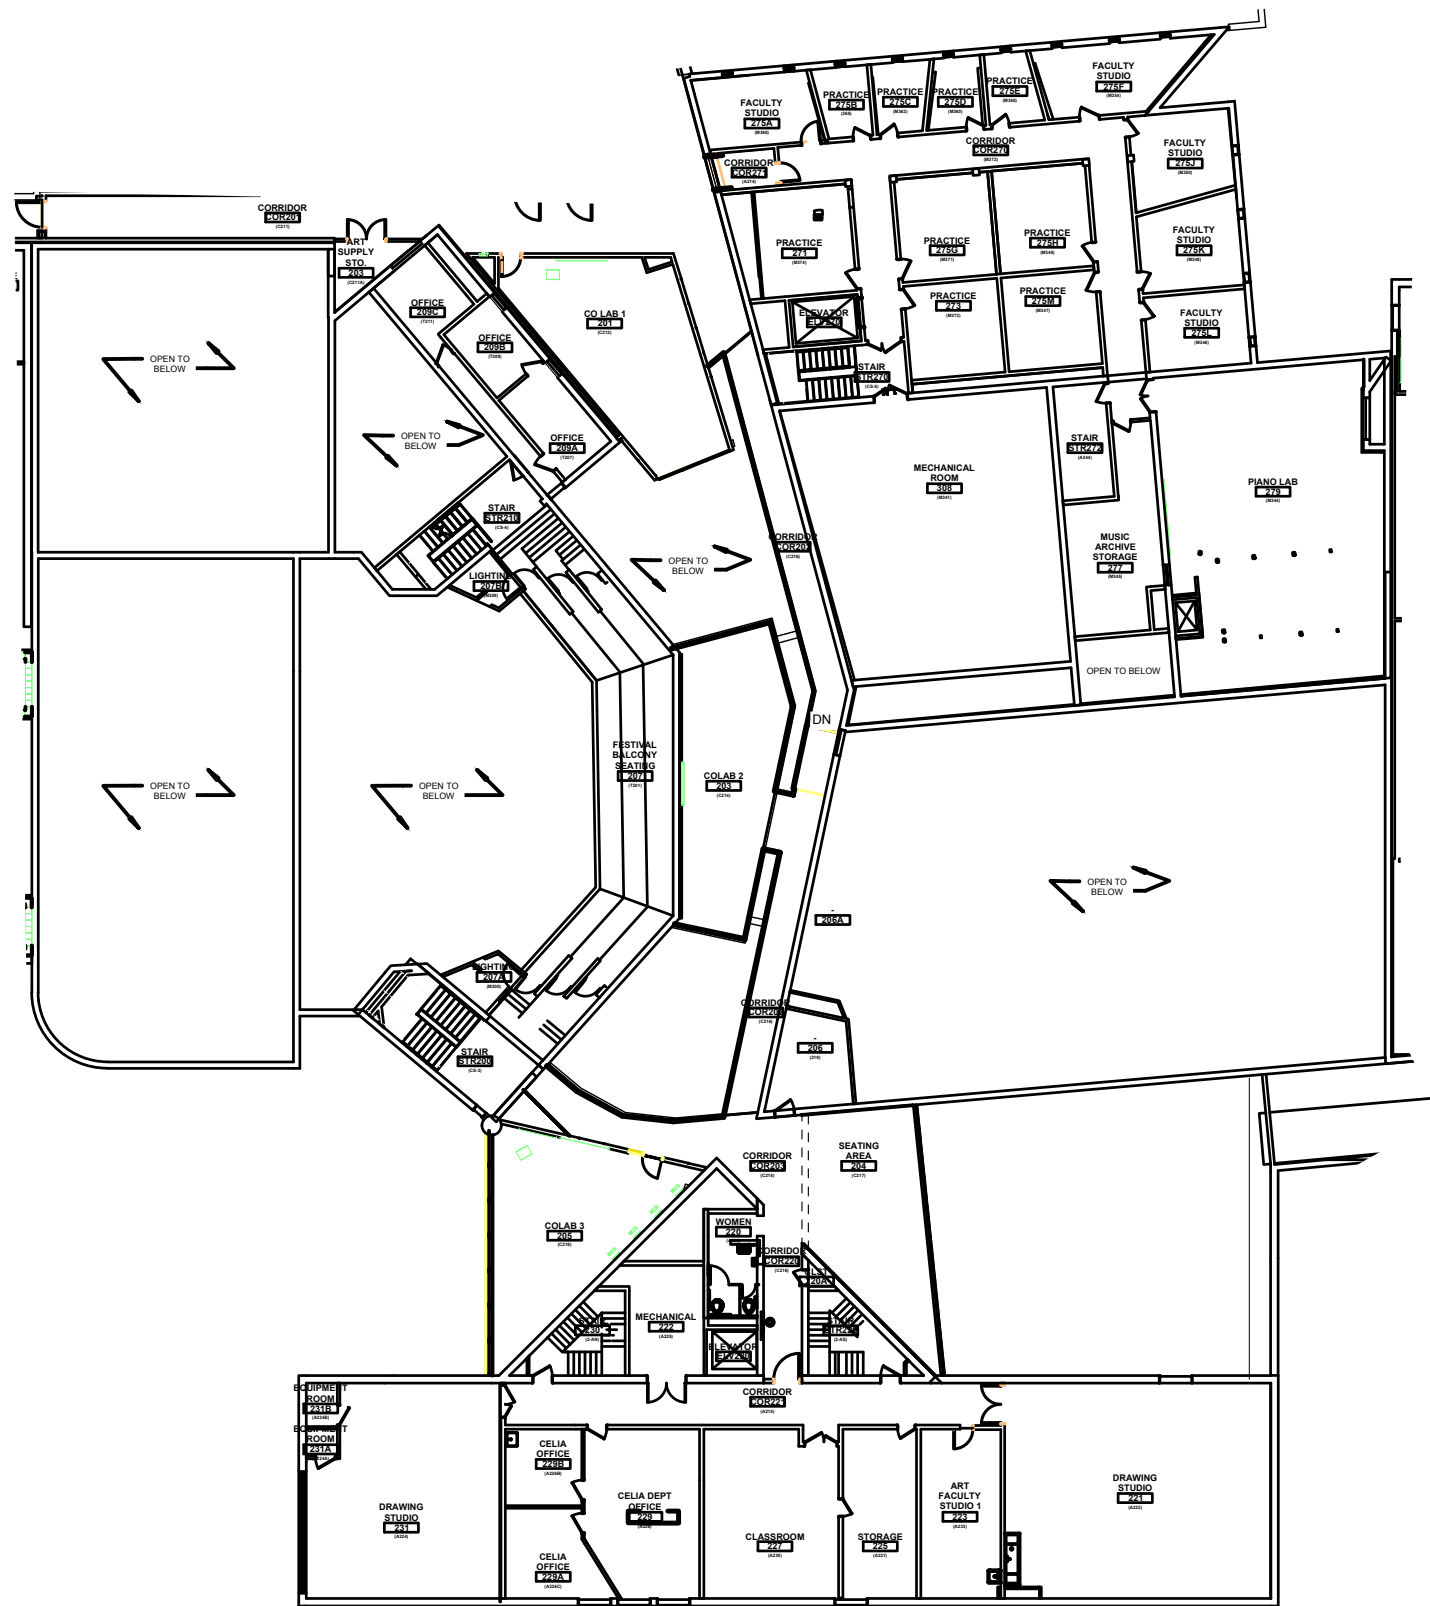



WRIGHT STATE UNIVERSITY

Facilities Management and Services
(937) 775-2587 - facilities_planning@wright.edu

CREATIVE ARTS CENTER FLOOR PLAN - SECOND FLOOR CA - 0007

BY	DATE	SCALE	SEQUENCE	DWG#
STAFF	6/30/2017	1"=30'	4.2 / 7	2715

R:\jpm-restricted\12-WSU-Floor-Plans\Creative Arts Center\Creative Arts-2.dwg

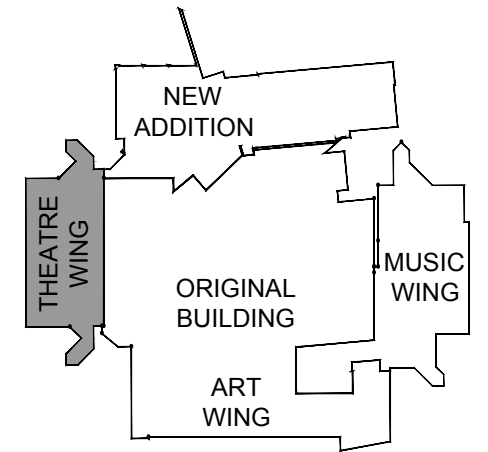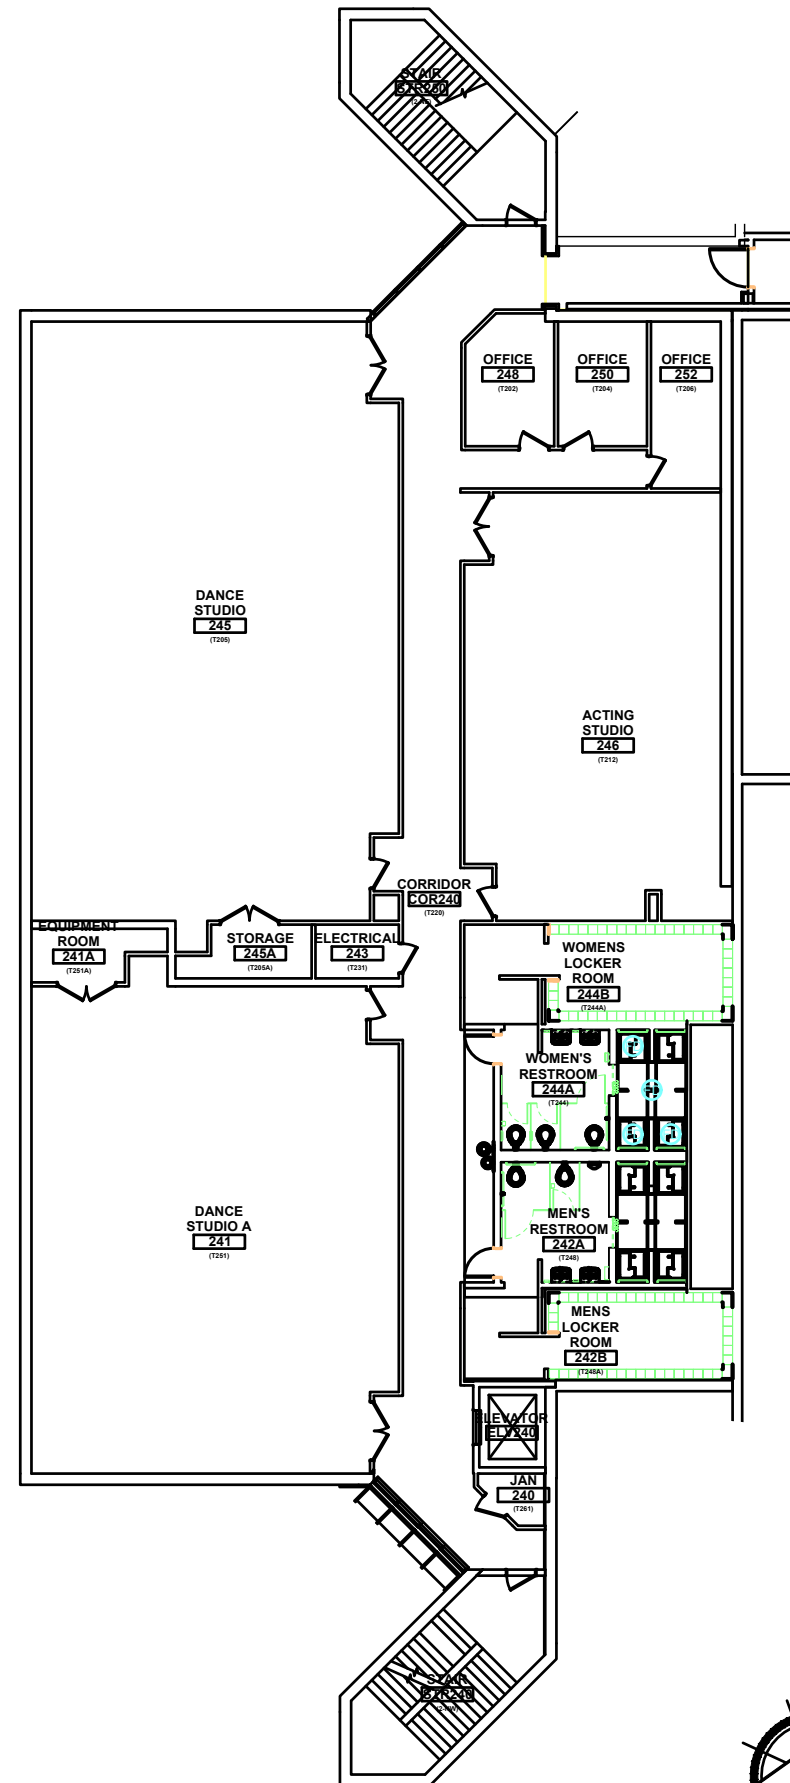



WRIGHT STATE UNIVERSITY

Facilities Management and Services
(937) 775-2587 - facilities_planning@wright.edu

CREATIVE ARTS CENTER FLOOR PLAN - SECOND FLOOR CA - 0007

BY	DATE	SCALE	SEQUENCE	DWG#
STAFF	6/30/2017	1"=20'	4.3 / 7	2715

R:\pm-restricted\12-WSU-Floor-Plans\Creative Arts Center\Creative Arts-2.dwg

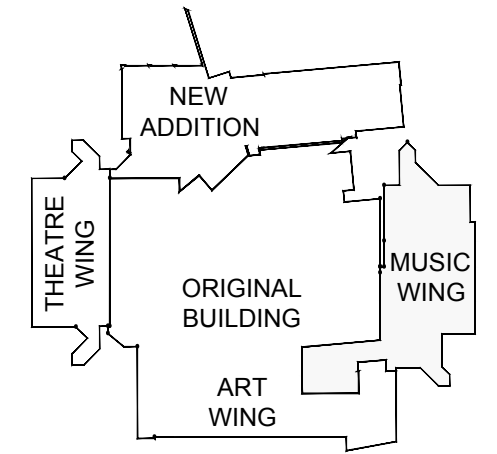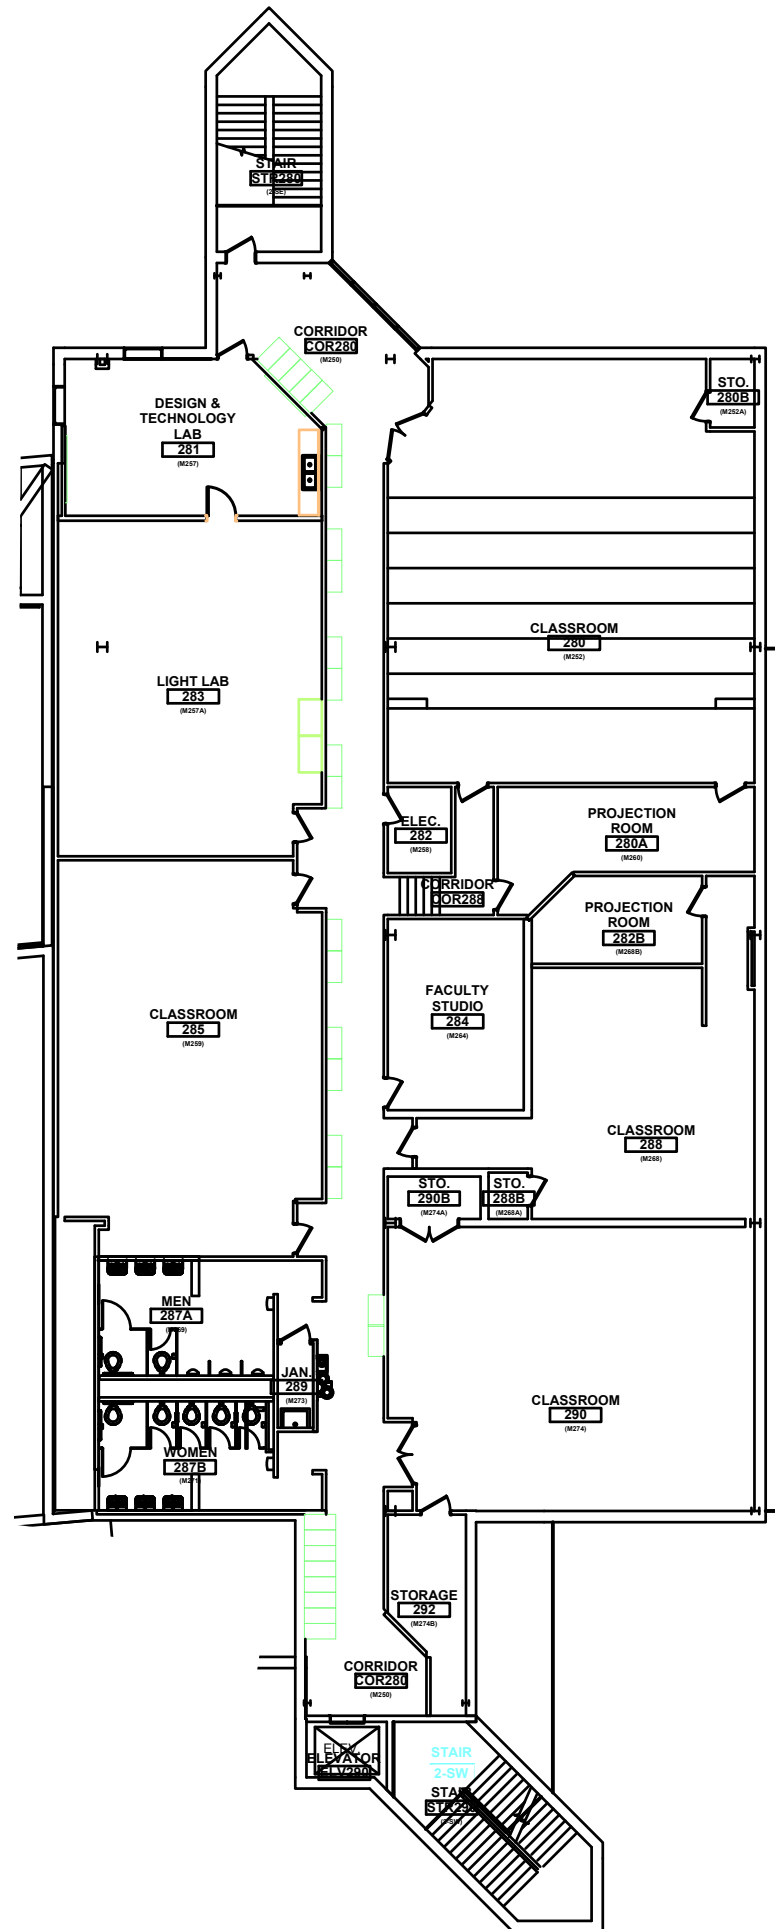





WRIGHT STATE UNIVERSITY

Facilities Management and Services
(937) 775-2587 - facilities_planning@wright.edu

CREATIVE ARTS CENTER FLOOR PLAN - SECOND FLOOR CA - 0007

BY	DATE	SCALE	SEQUENCE	DWG#
STAFF	6/30/2017	1"=20'	4.4 / 7	2715

R:\fpm-restricted\12-WSU-Floor-Plans\Creative Arts Center\Creative Arts-2.dwg

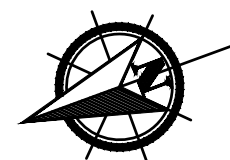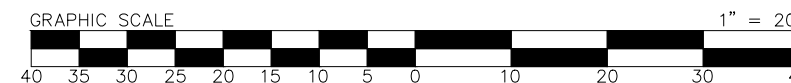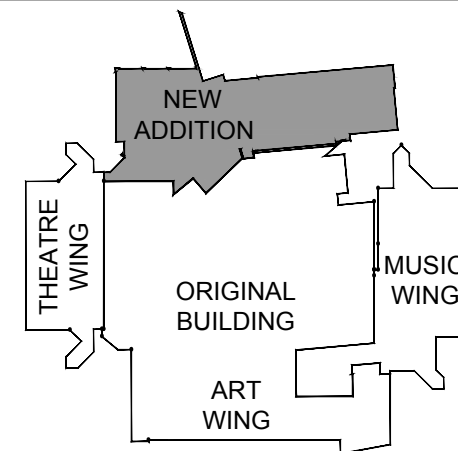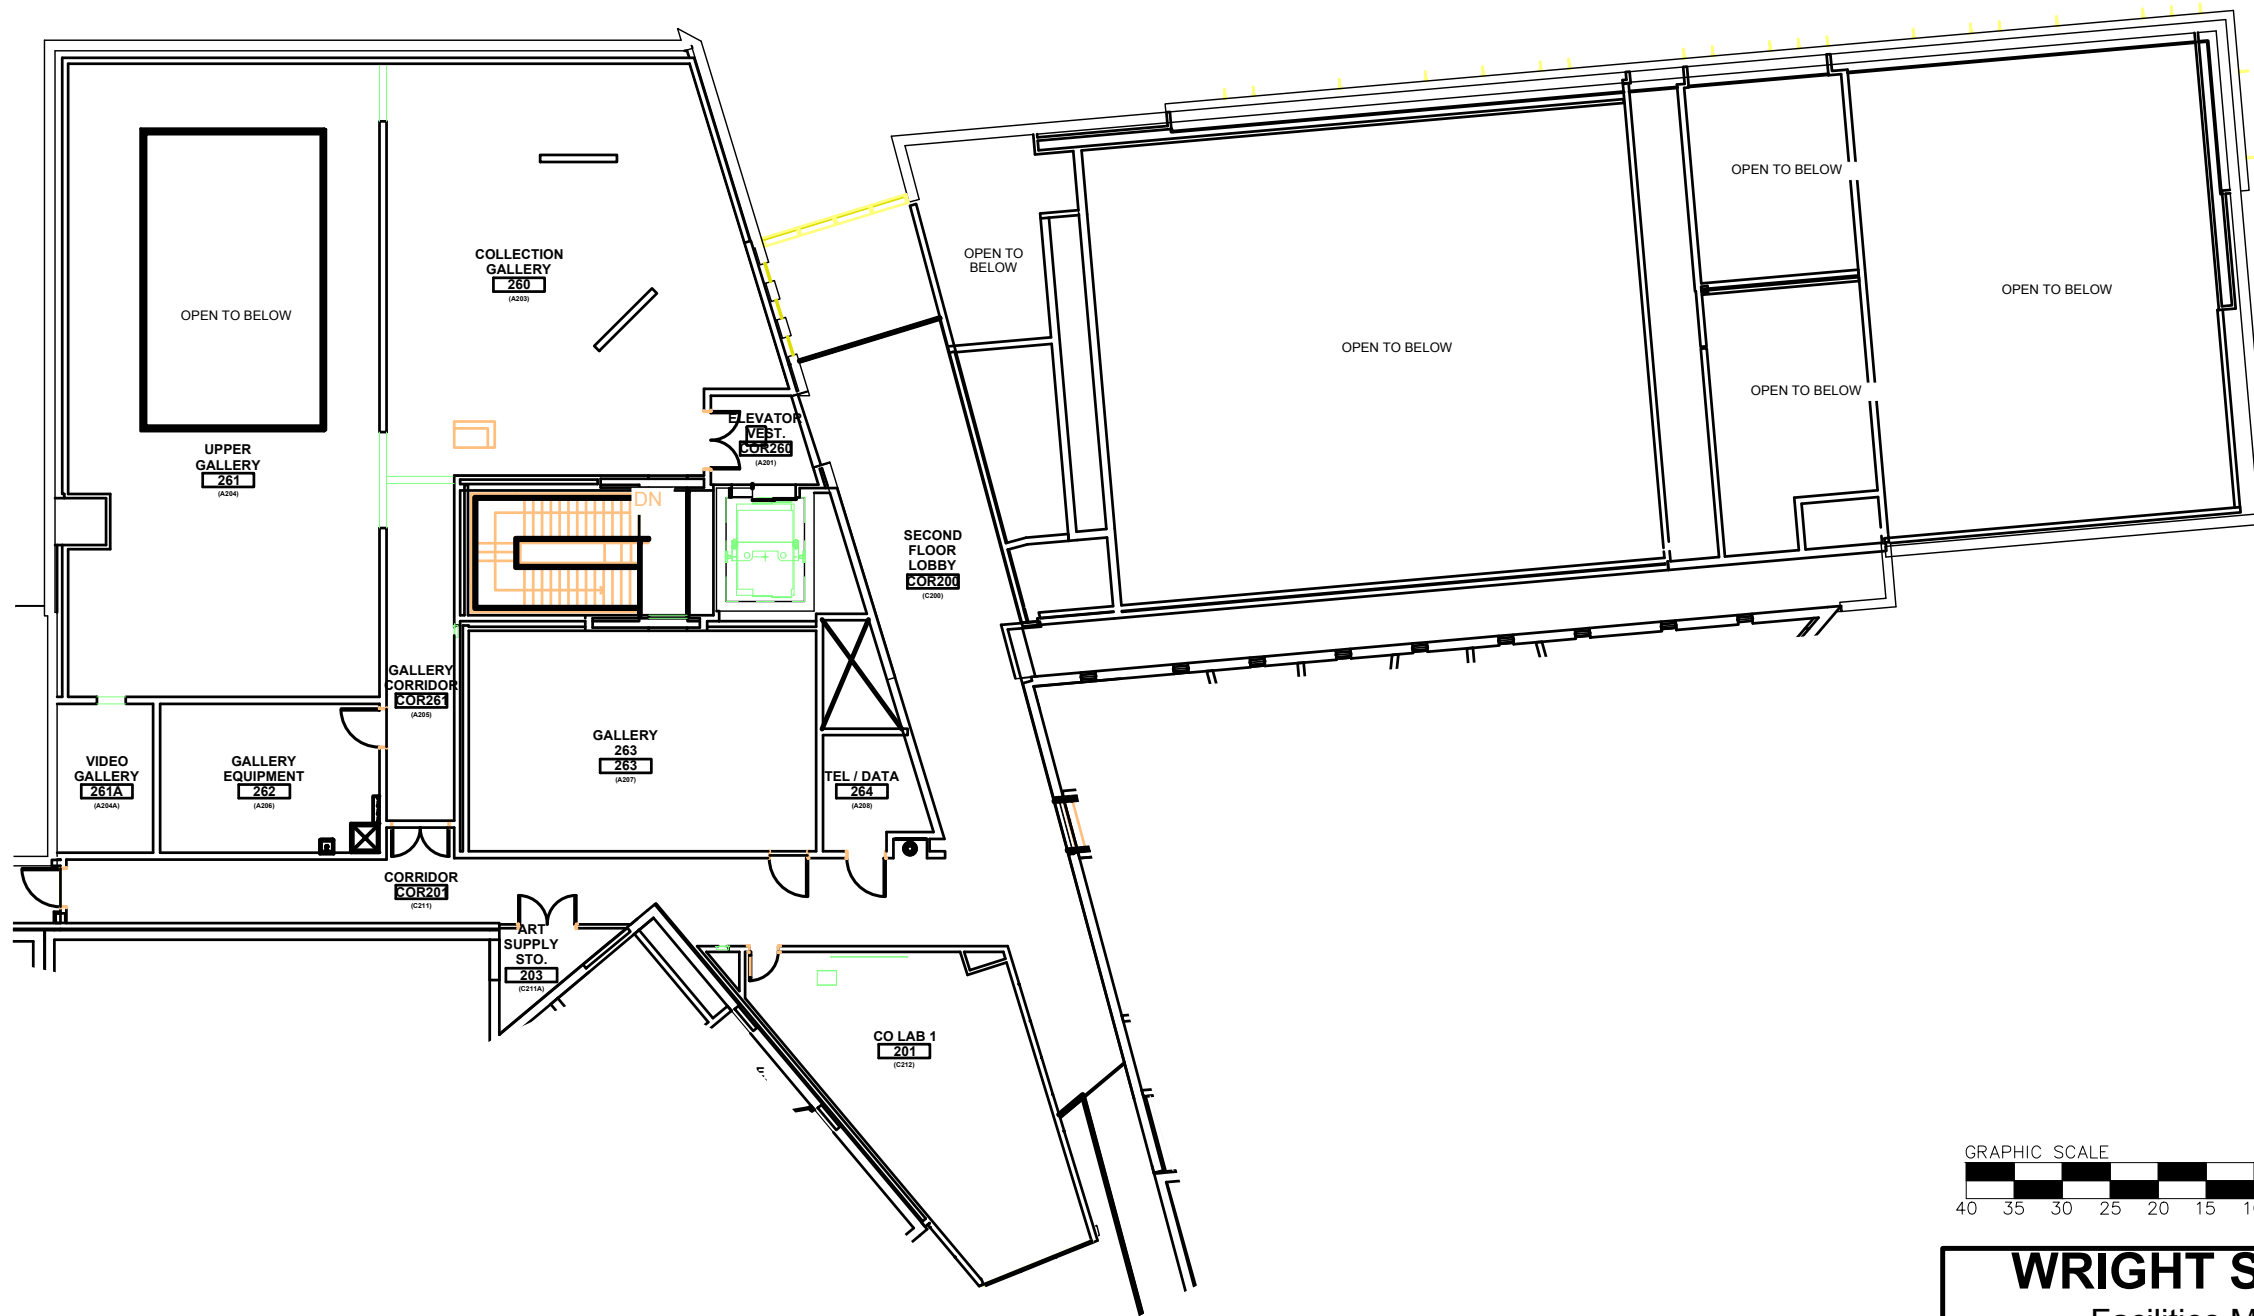

WRIGHT STATE UNIVERSITY


Facilities Management and Services

(937) 775-2587 - facilities_planning@wright.edu

CREATIVE ARTS CENTER
FLOOR PLAN - SECOND FLOOR
CA - 0007

BY	DATE	SCALE	SEQUENCE	DWG#
STAFF	6/30/2017	1"=20'	4.5 / 7	2715

R:\fpm-restricted\12-WSU-Floor-Plans\Creative Arts Center\Creative Arts-2.dwg

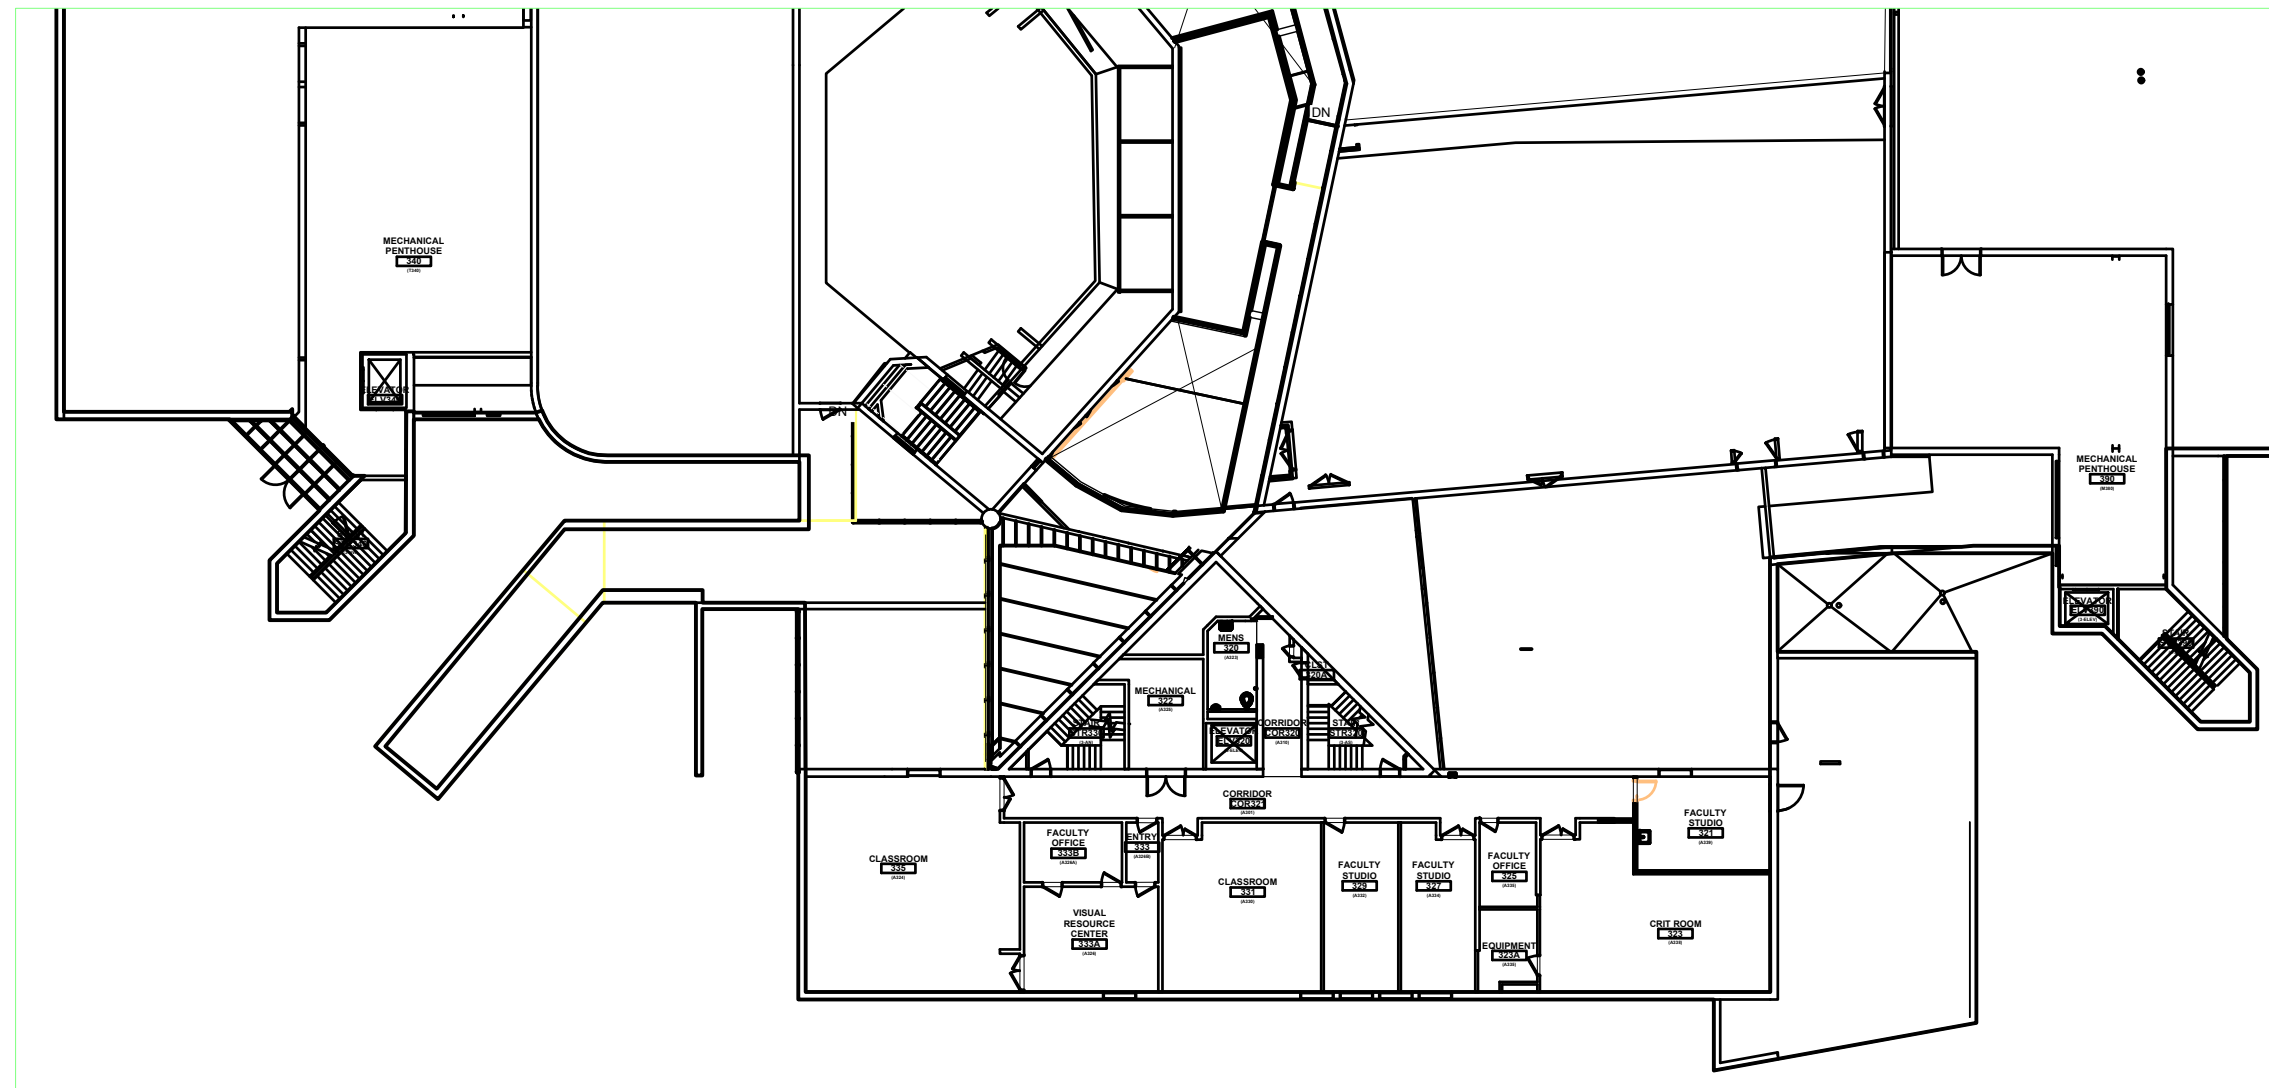

WRIGHT STATE UNIVERSITY


Facilities Management and Services

(937) 775-2587 - facilities_planning@wright.edu

CREATIVE ARTS CENTER
FLOOR PLAN - THIRD FLOOR
CA - 0007

BY STAFF	DATE 6/30/2017	SCALE 1"=20'	SEQUENCE 4.5 / 7	DWG# 2715
-------------	-------------------	-----------------	---------------------	--------------

R:\fpm-restricted\T2-WSU-Floor-Plans\Creative Arts Center\Creative Arts-3.dwg

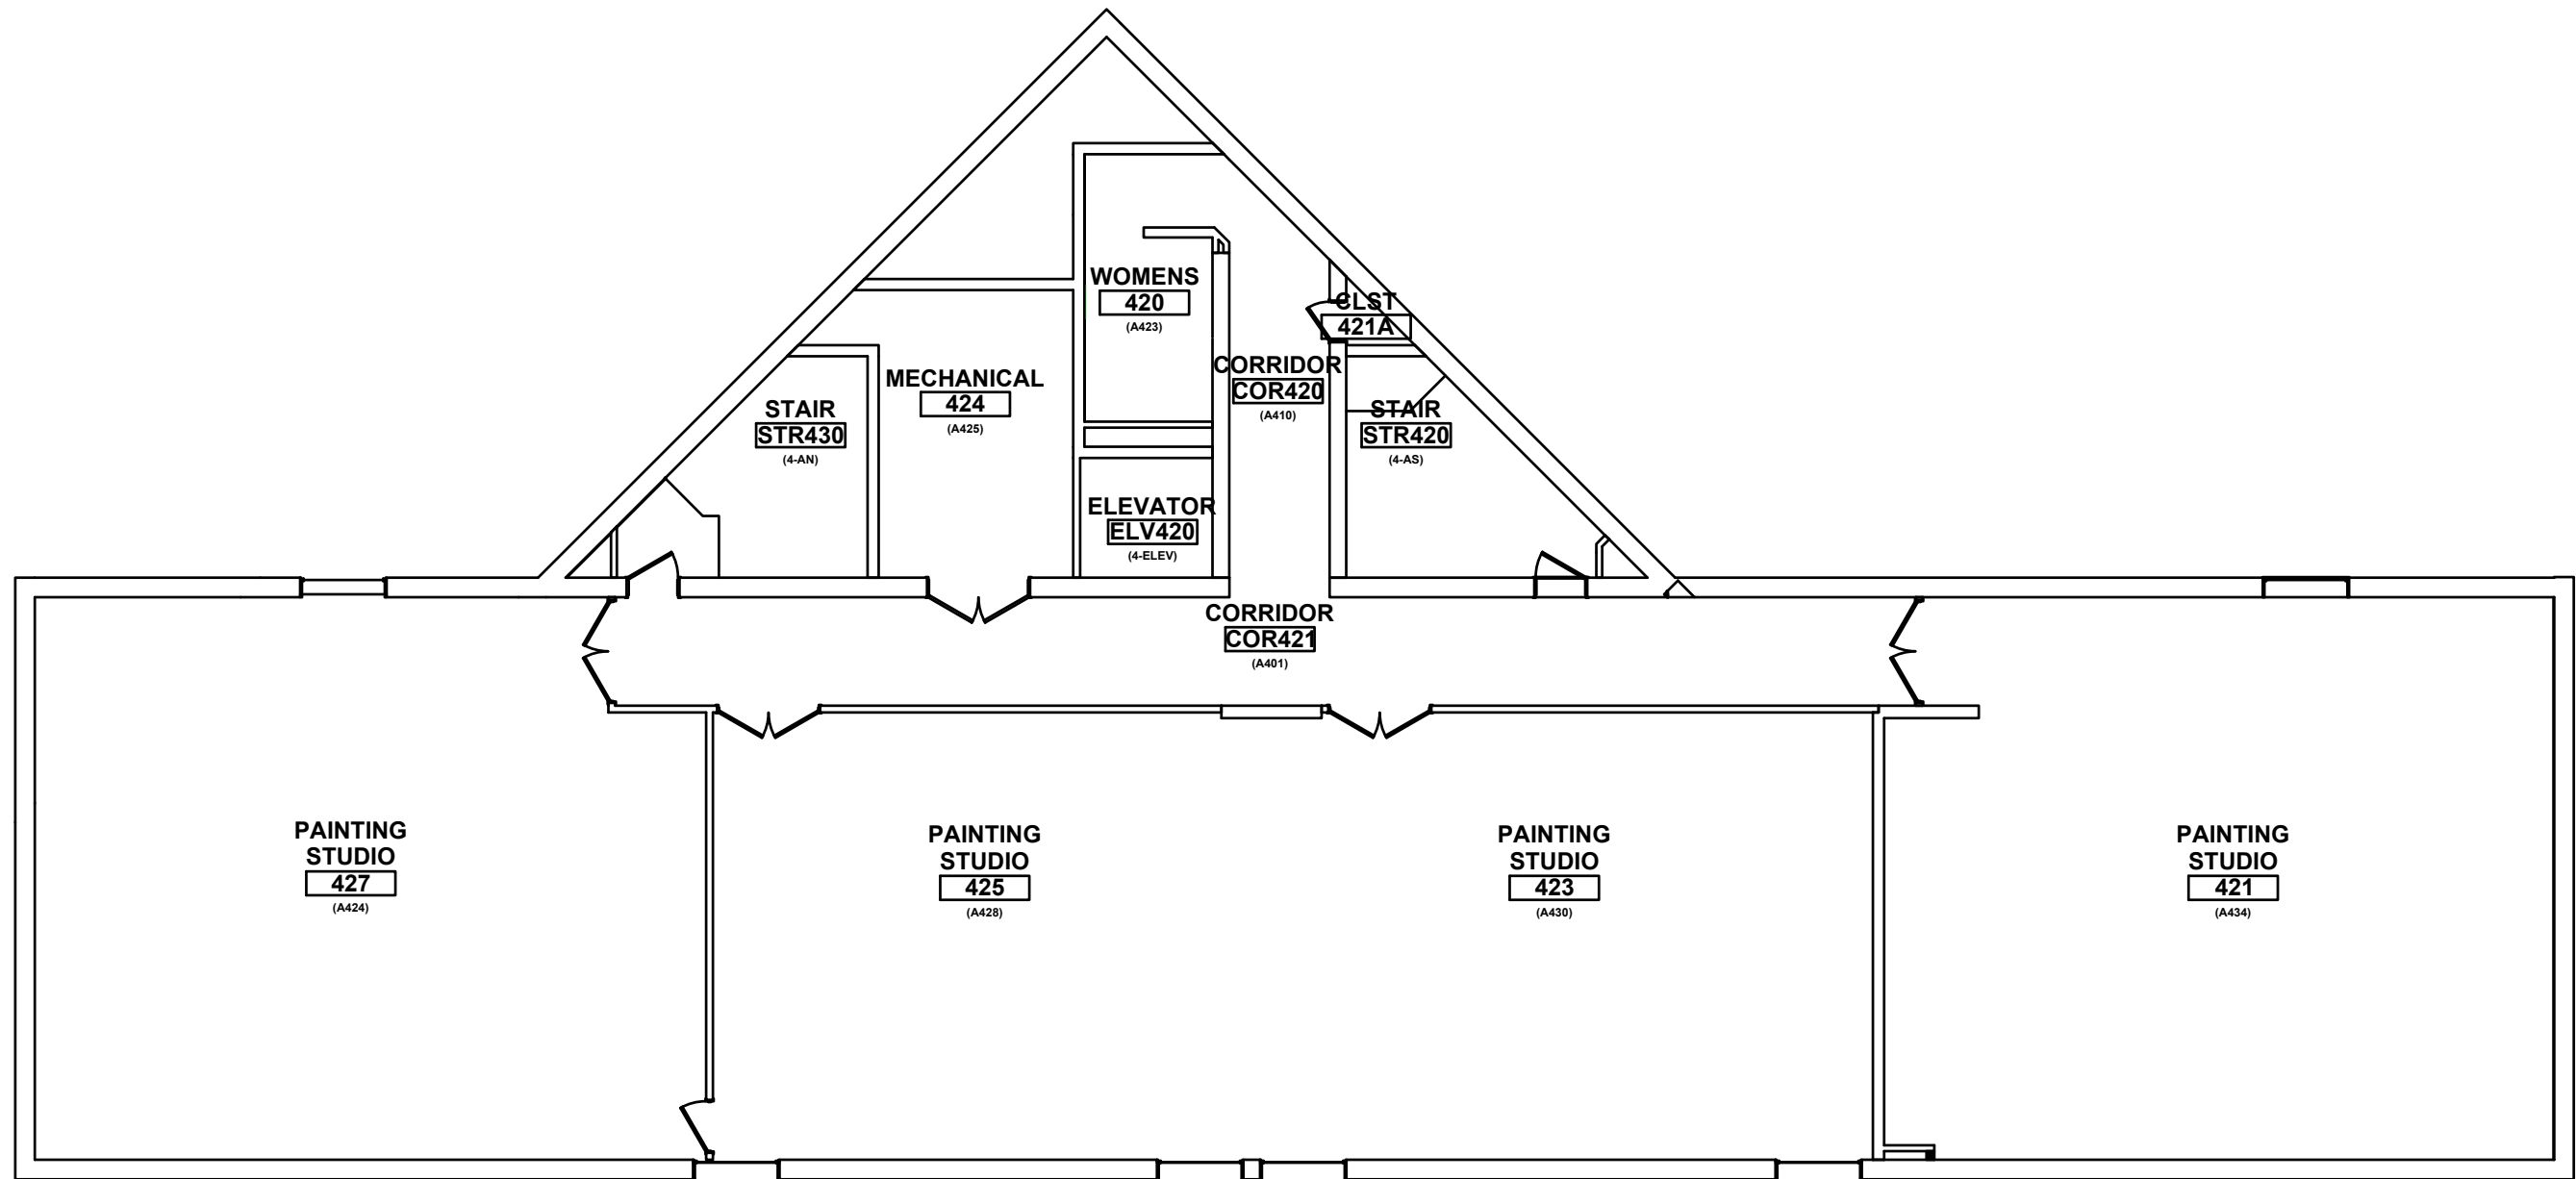



WRIGHT STATE UNIVERSITY

Facilities Management and Services
(937) 775-2587 - facilities_planning@wright.edu

CREATIVE ARTS CENTER
FLOOR PLAN - FOURTH FLOOR
CA - 0007

BY	DATE	SCALE	SEQUENCE	DWG#
STAFF	6/30/2017	1"=20'	4.5 / 7	2715

R:\fpm-restricted\12-WSU-Floor-Plans\Creative Arts Center\Creative Arts-4.dwg

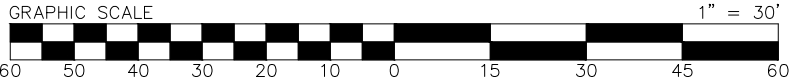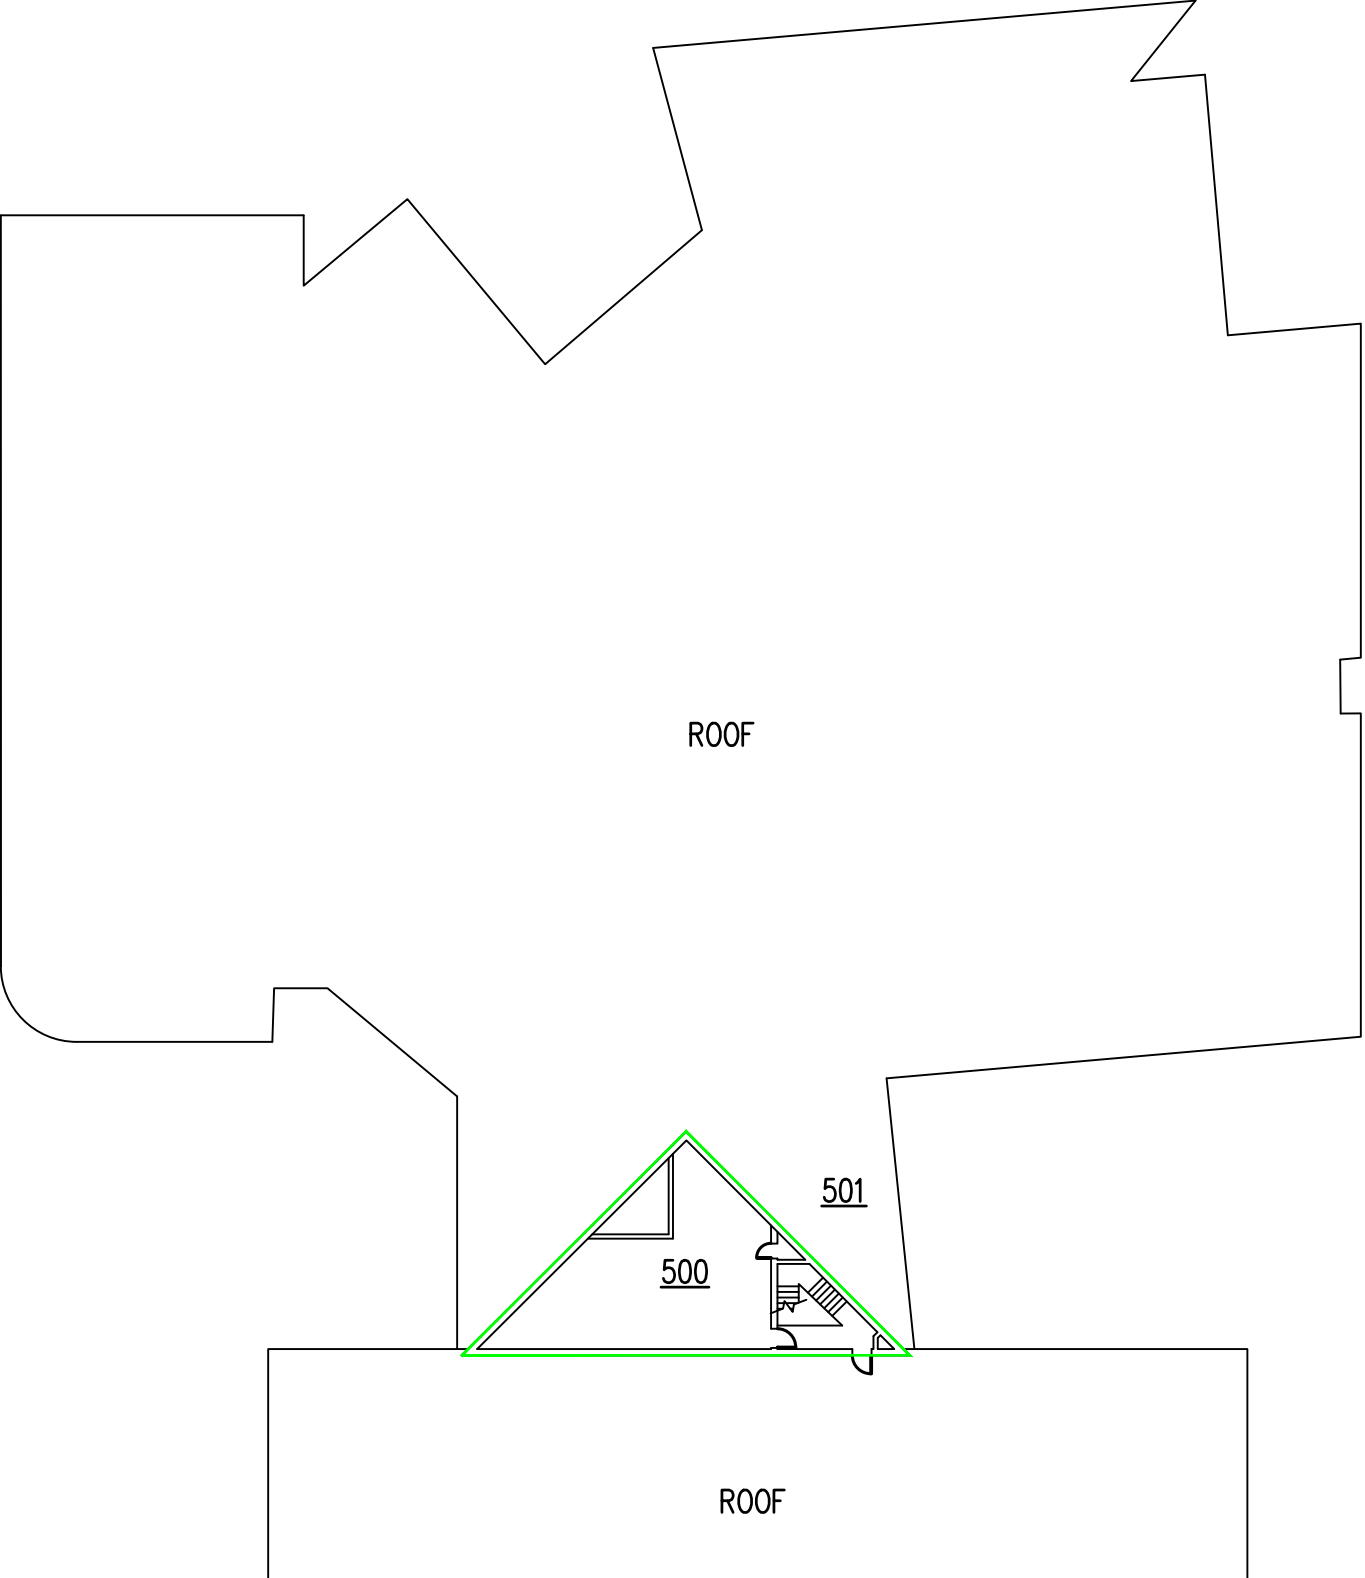

WRIGHT STATE UNIVERSITY

Facilities Management and Services

(937) 775-2587 - facilities_planning@wright.edu

**CREATIVE ARTS CENTER
FLOOR PLAN - FIFTH FLOOR
CA - 0007**

BY	DATE	SCALE	SEQUENCE	DWG#	REVISION
M. ASH	01/08/91	1"=30'	7 / 7	2715	6/30/2017

R:\fpm-restricted\T2-WSU-Floor-Plans\Creative Arts Center\Creative Arts-5.dwg