
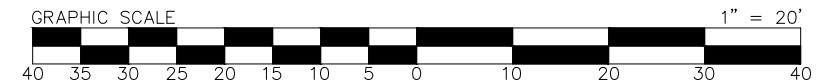


WRIGHT STATE UNIVERSITY					
Facilities Management and Services					
(937) 775-2587 - facilities_planning@wright.edu					
BREHM LAB					
FLOOR PLAN - BASEMENT FLOOR					
BL - 0018					
BY	DATE	SCALE	SEQUENCE	DWG#	REVISION
K.SCHAFFER	6/7/2006	1"=20'	1 / 4	3621	3/29/2017
R:\fpm-restricted\T2-WSU-Floor-Plans\Brehm Lab\Brehm Lab-0.dwg					

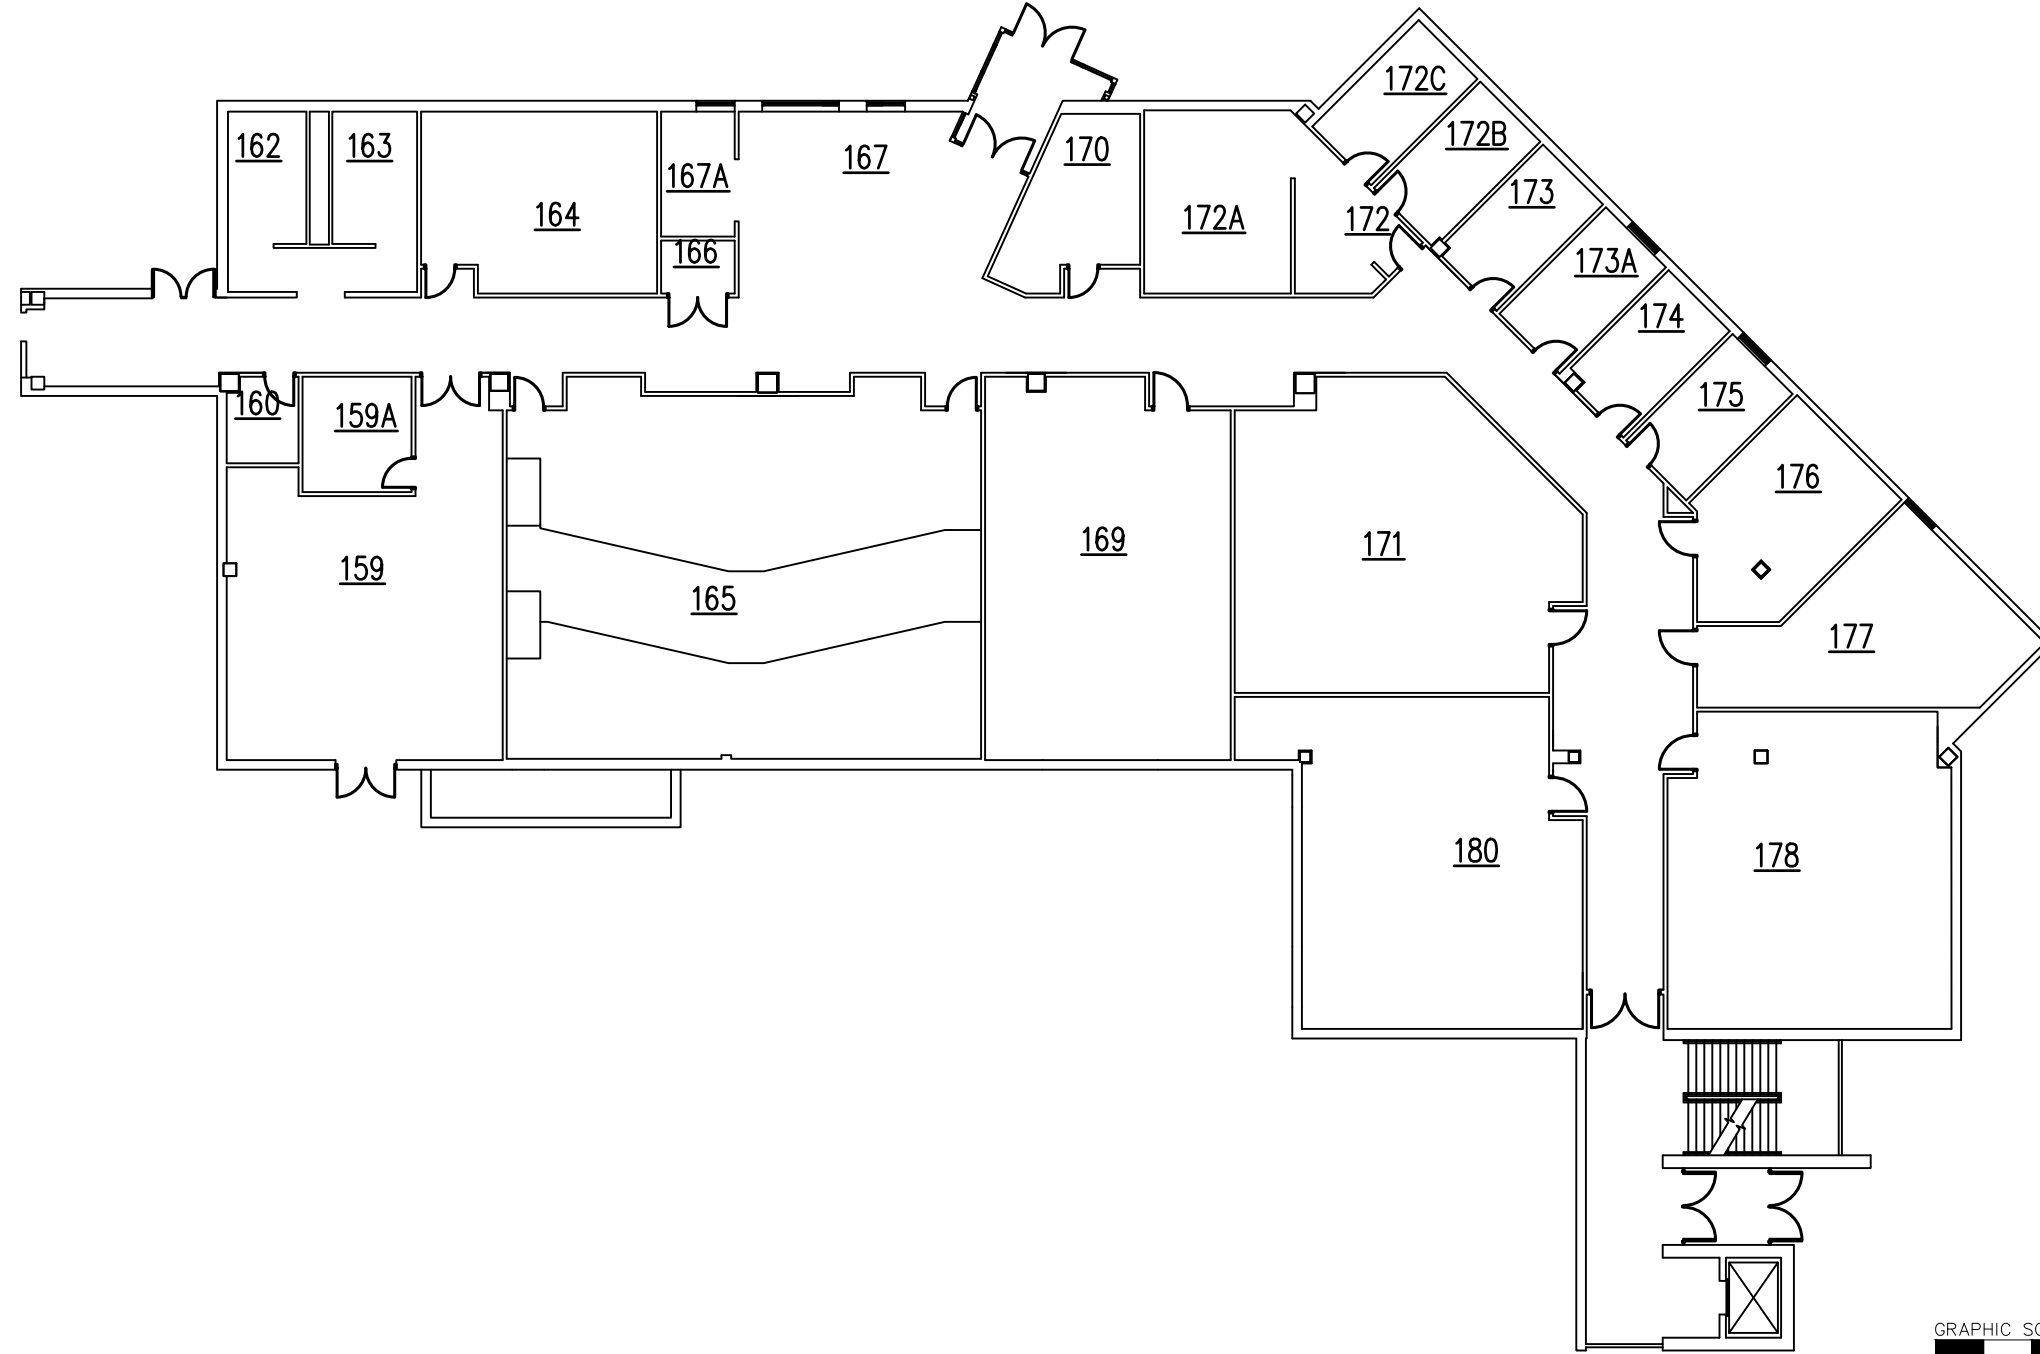

WRIGHT STATE UNIVERSITY


Facilities Management and Services

(937) 775-2587 - facilities_planning@wright.edu

BREHM LAB FLOOR PLAN - FIRST FLOOR BL - 0018

BY	DATE	SCALE	SEQUENCE	DWG#	REVISION
K.SCHAFER	6/7/2006	1"=20'	2 / 4	3621FA	3/23/2017

R:\fpm-restricted\T2-WSU-Floor-Plans\Brehm Lab\Brehm Lab-1.dwg

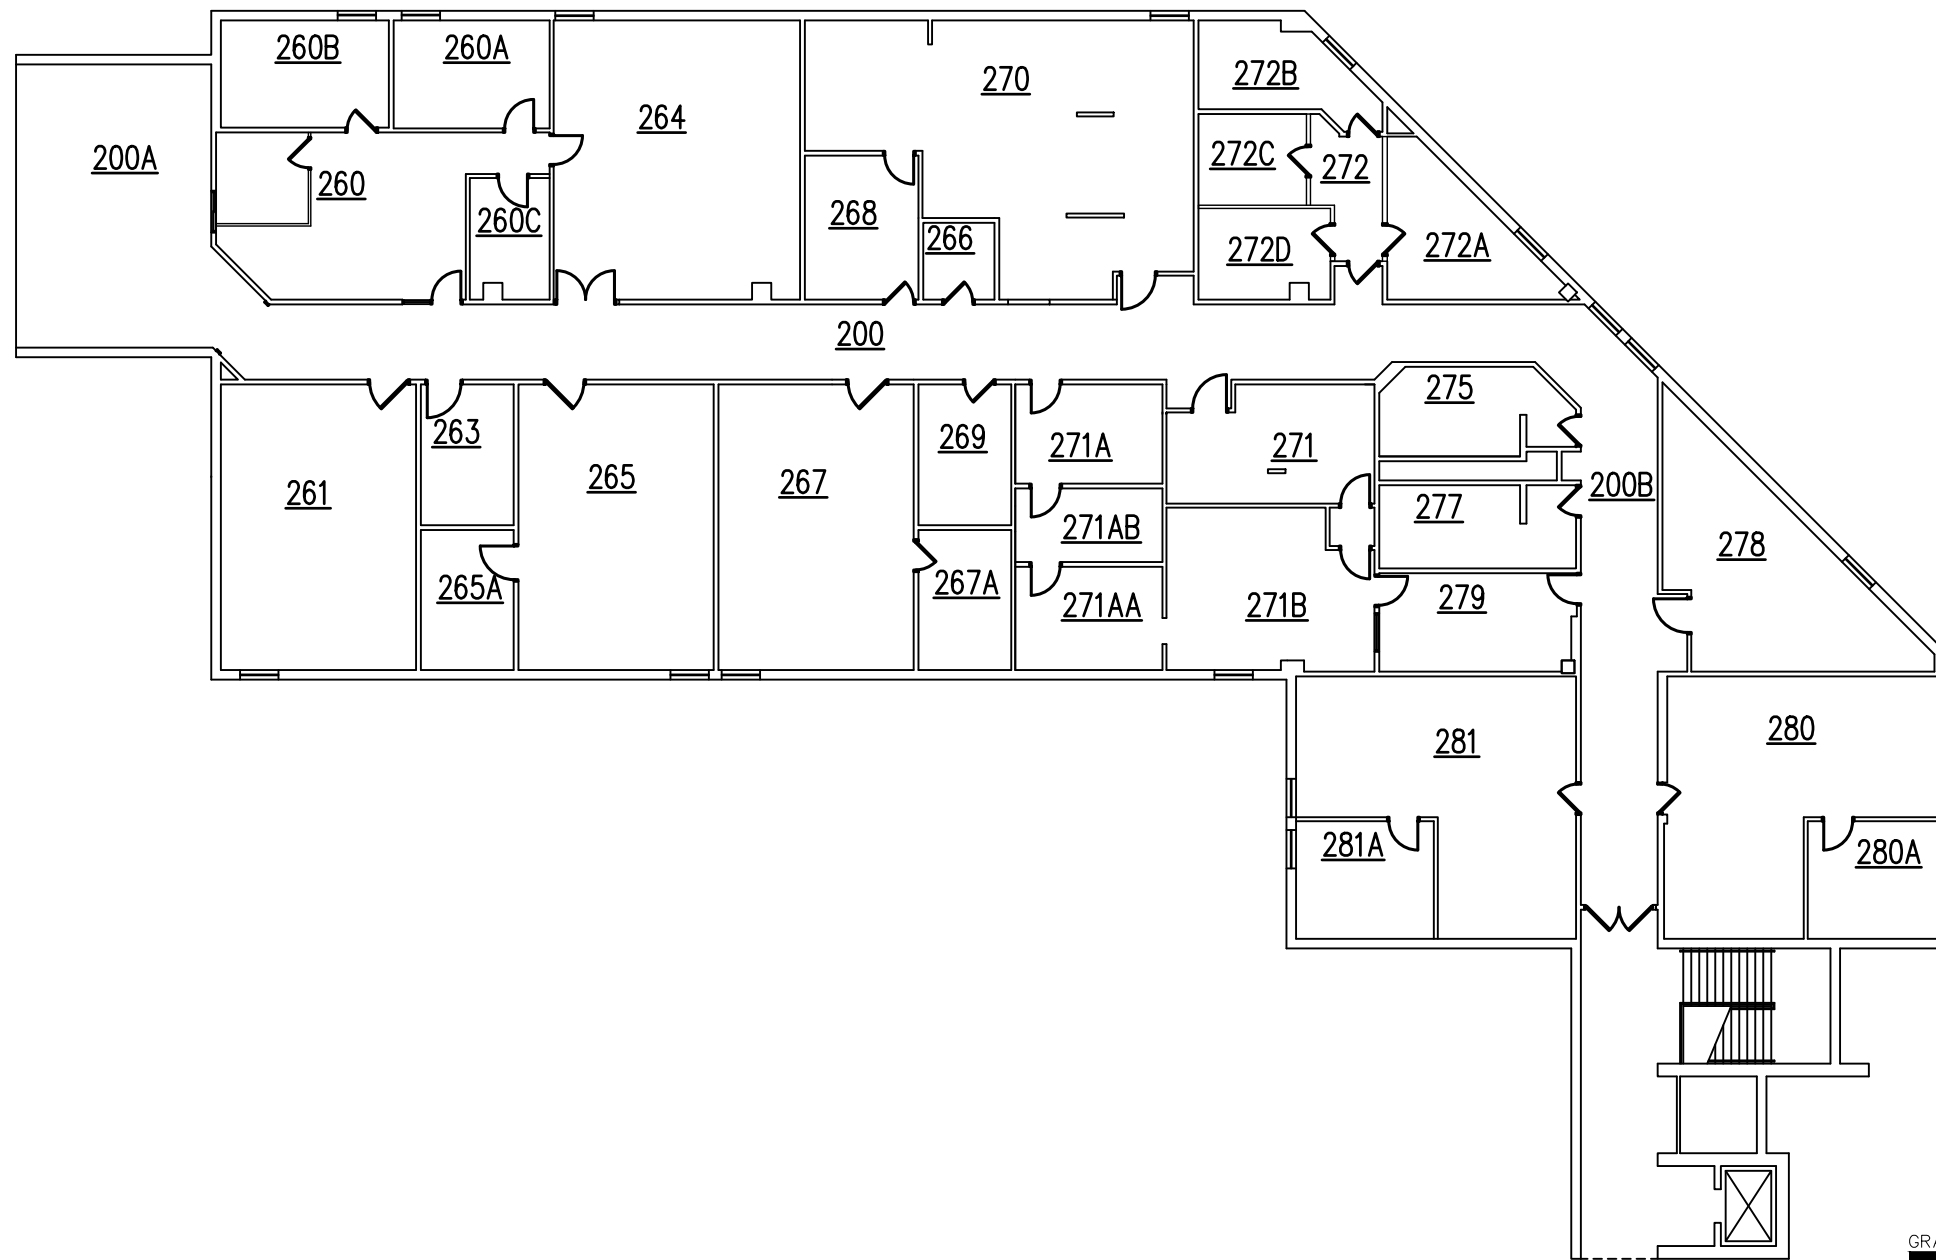

WRIGHT STATE UNIVERSITY



Facilities Management and Services

(937) 775-2587 - facilities_planning@wright.edu

BREHM LAB FLOOR PLAN - SECOND FLOOR BL - 0018

BY	DATE	SCALE	SEQUENCE	DWG#	REVISION
K.SCHAFFER	6/7/2006	1"=20'	3 / 4	3621	3/23/2017

R:\fpm-restricted\T2-WSU-Floor-Plans\Brehm Lab\Brehm Lab-2.dwg

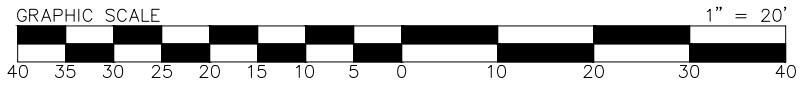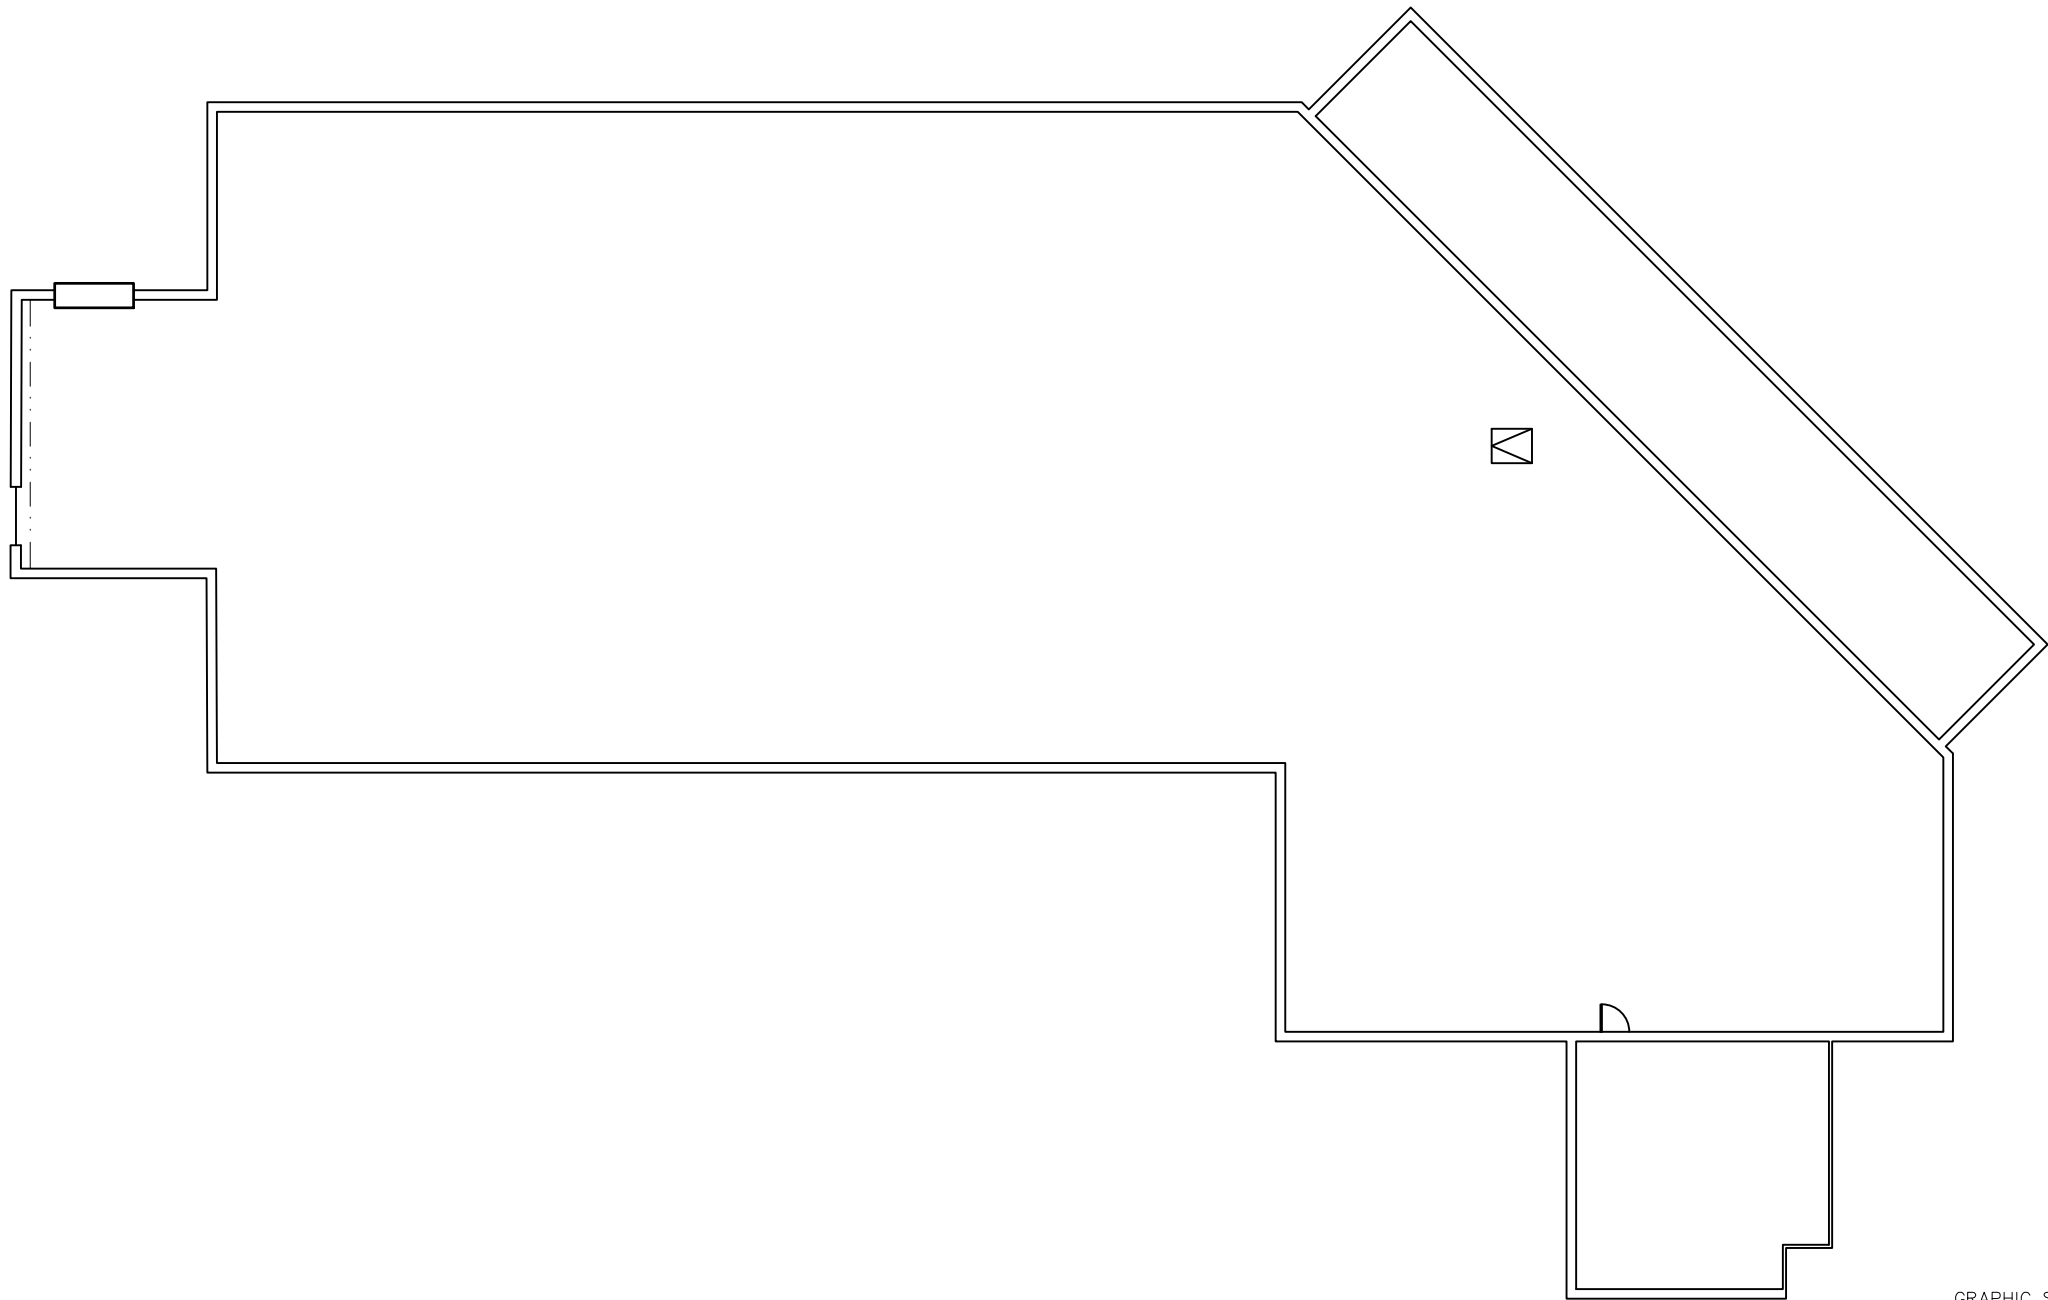

WRIGHT STATE UNIVERSITY

Facilities Management and Services
(937) 775-2587 - facilities_planning@wright.edu

**BREHM LAB
ROOF PLAN
BL - 0018**

BY	DATE	SCALE	SEQUENCE	DWG#	REVISION
K.SCHAFER	6/7/2006	1"=20'	4 / 4	3621	3/23/2017