



# WRIGHT STATE UNIVERSITY

Facilities Management and Services  
(937) 775-2587 - [facilities\\_planning@wright.edu](mailto:facilities_planning@wright.edu)

## BIOLOGICAL SCIENCES II FLOOR PLAN - FIRST FLOOR BS 0008

BY	DATE	SCALE	SEQUENCE	DWG#	REVISION
A. SKOMROCK	11/02/2009	1"=20'	2 / 4	2605	2/22/2017

R:\fpm-restricted\T2-WSU-Floor-Plans\Bio\_Sci I & II\Bio-Sci II\Bio\_Sci II-1.dwg

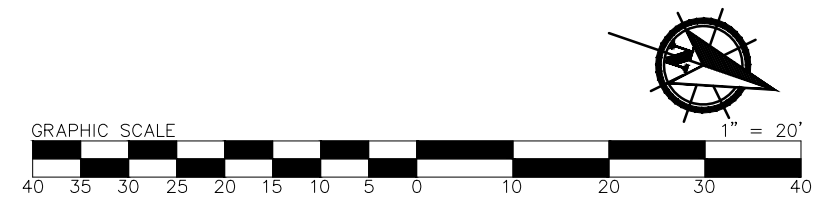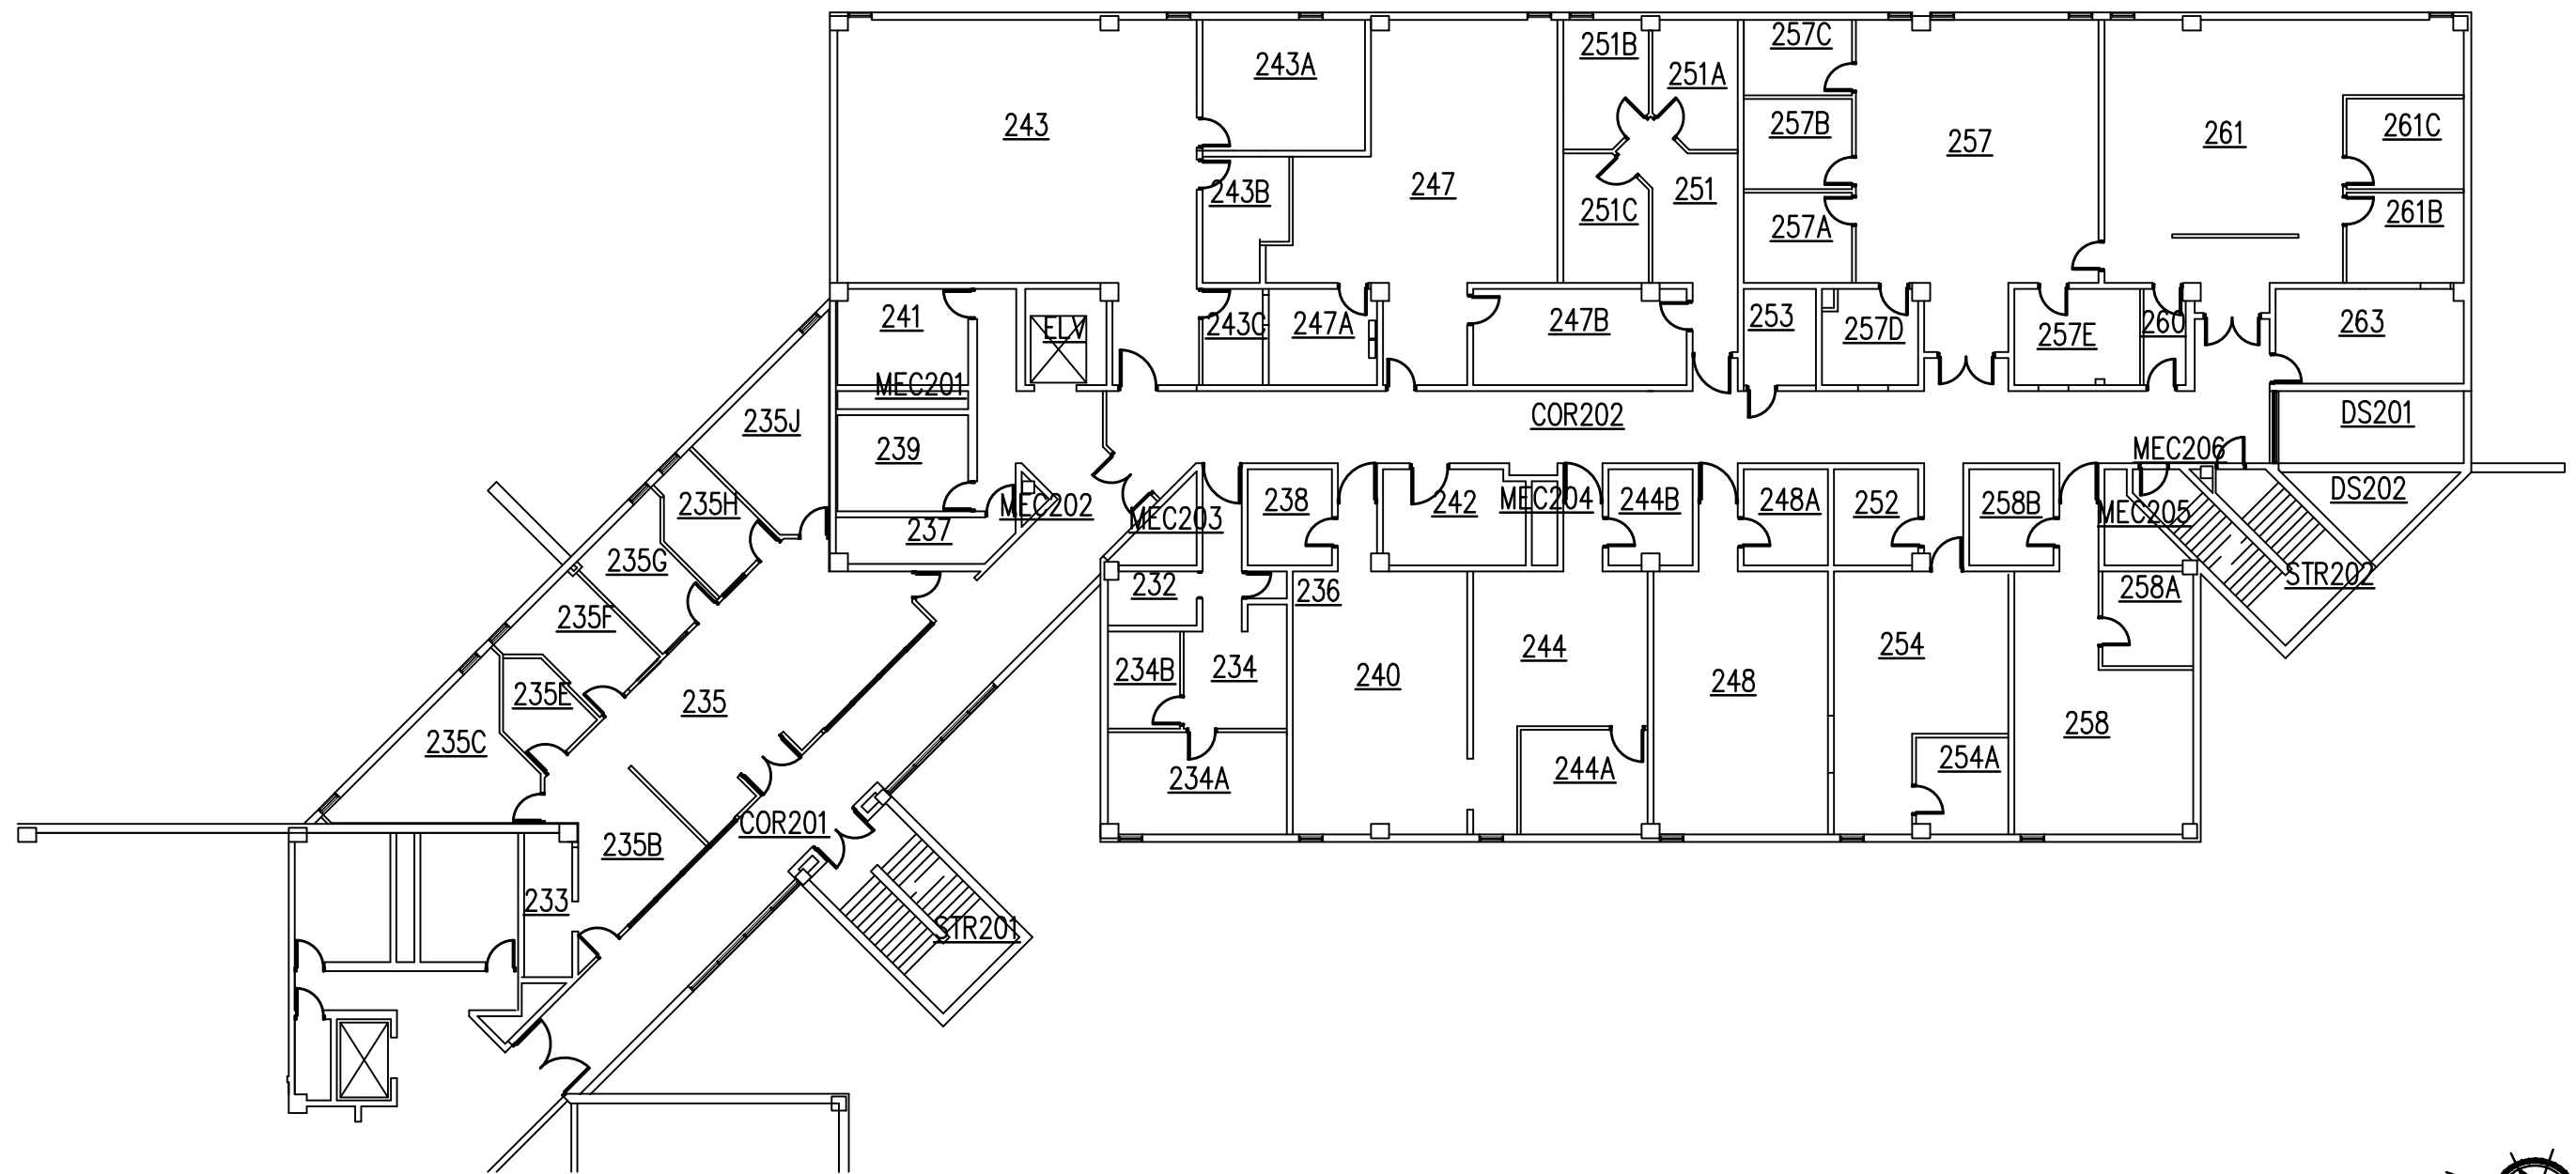

# WRIGHT STATE UNIVERSITY



Facilities Management and Services

(937) 775-2587 - [facilities\\_planning@wright.edu](mailto:facilities_planning@wright.edu)

## BIOLOGICAL SCIENCES II FLOOR PLAN - SECOND FLOOR BS 0008

BY	DATE	SCALE	SEQUENCE	DWG#	REVISION
A. SKOMROCK	08/30/1989	1"=20'	3 / 4	2605	3/2/2017

R:\fpm-restricted\T2-WSU-Floor-Plans\Bio\_Sci I & II\Bio-Sci II\Bio\_Sci II-2.dwg

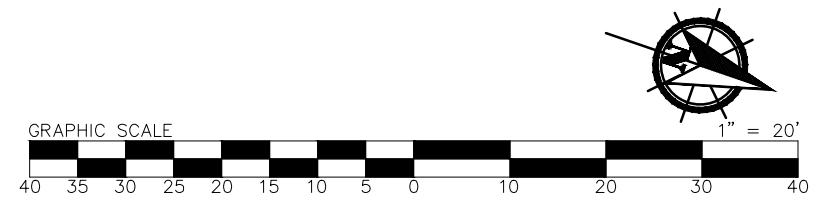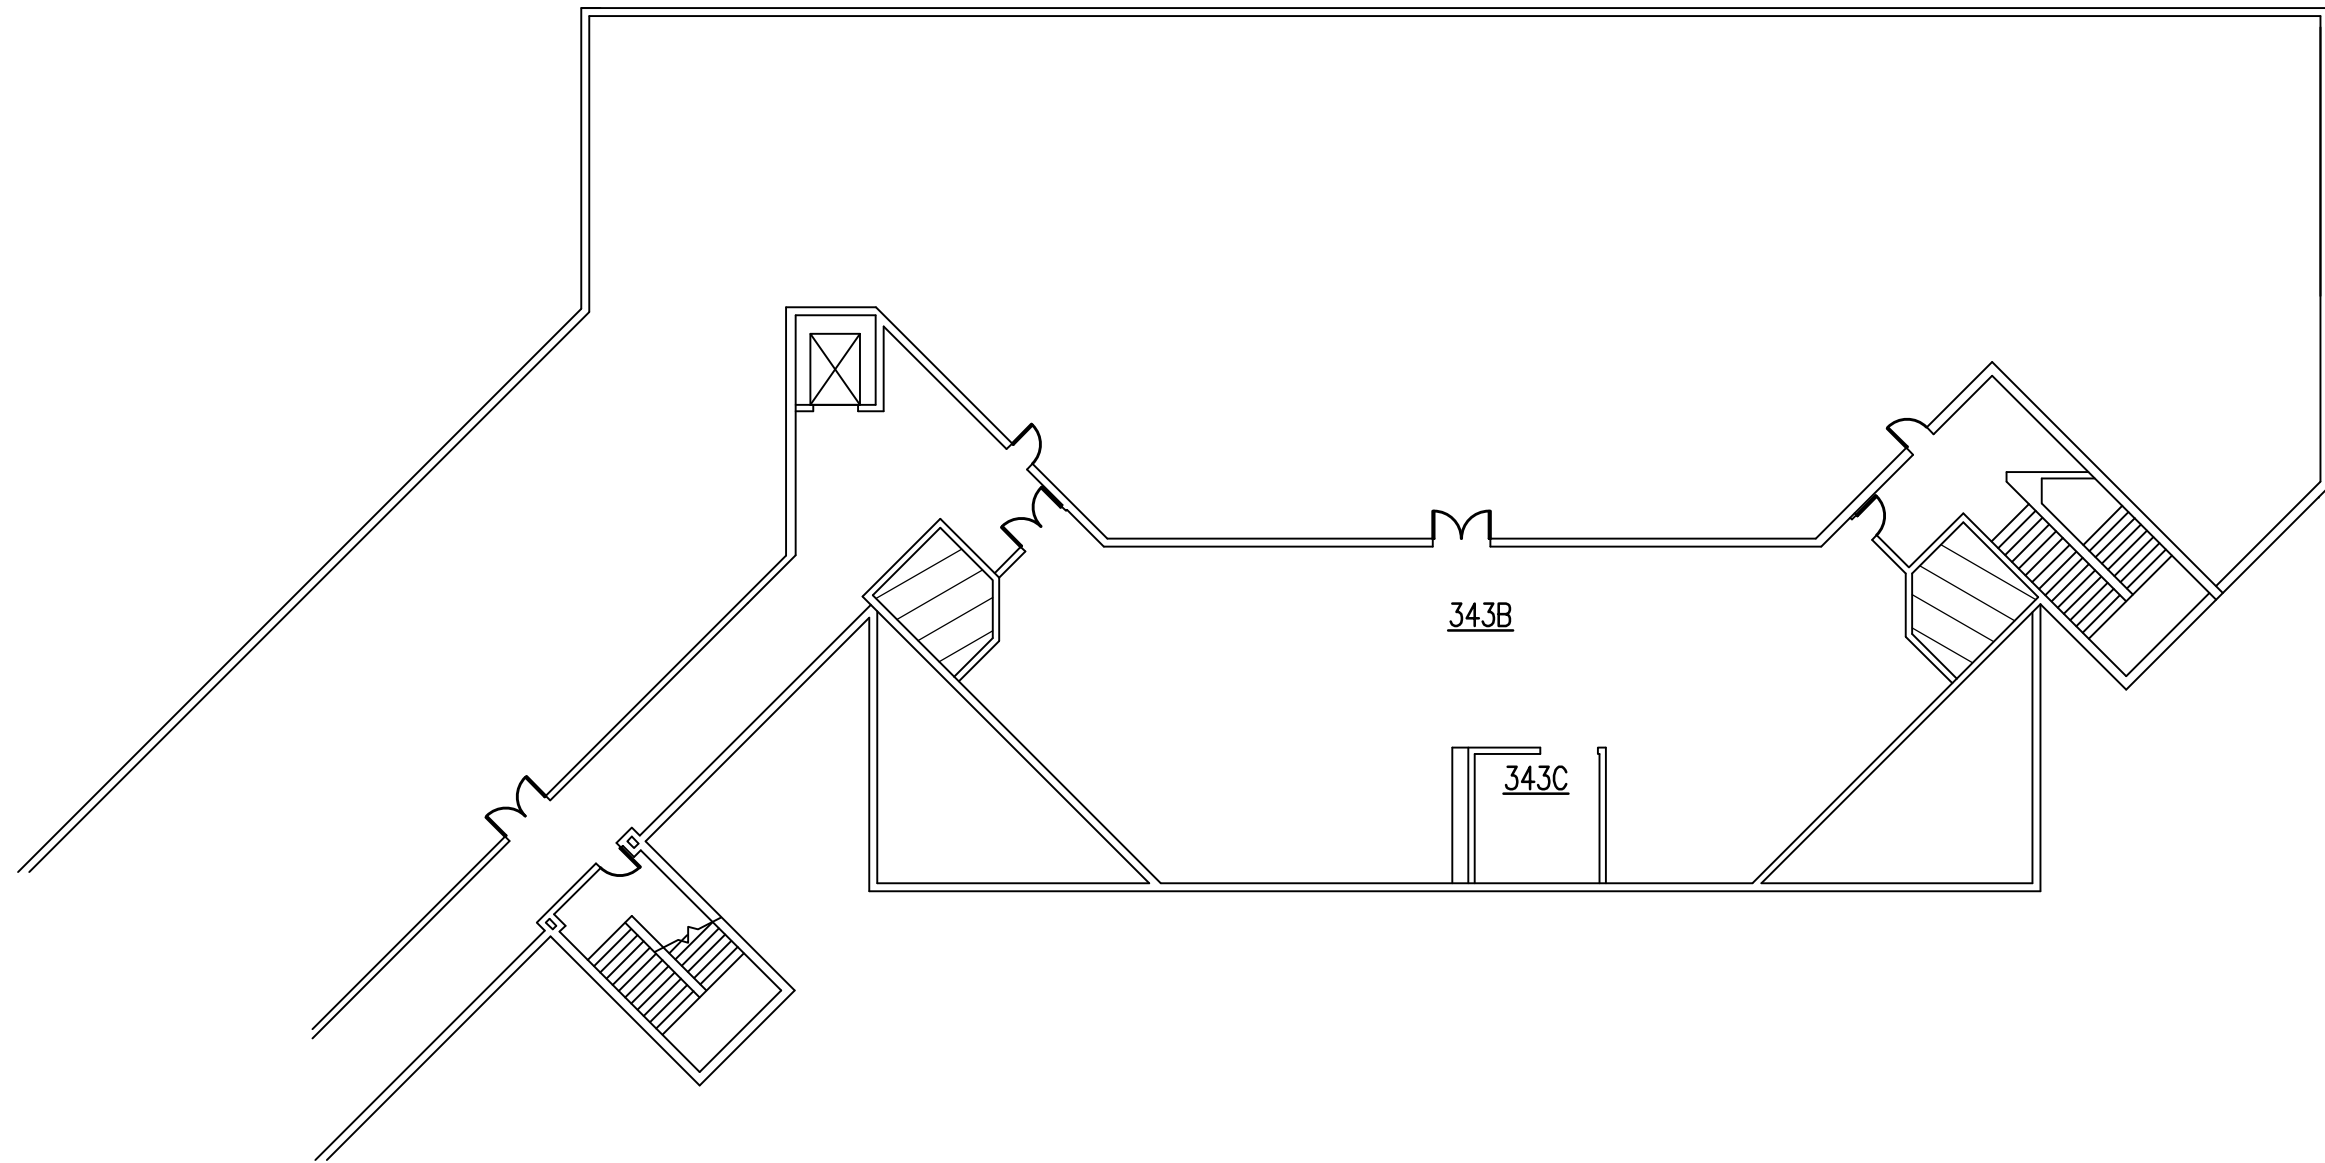

# WRIGHT STATE UNIVERSITY

Facilities Management and Services  
(937) 775-2587 - [facilities\\_planning@wright.edu](mailto:facilities_planning@wright.edu)

## BIOLOGICAL SCIENCES II FLOOR PLAN - THIRD FLOOR BS 0008

BY	DATE	SCALE	SEQUENCE	DWG#	REVISION
P. CANNON	09/25/1989	1"=20'	4 / 4	2605	3/23/2017

R:\fpm-restricted\T2-WSU-Floor-Plans\Bio\_Sci I & II\Bio-Sci II\Bio\_Sci II-3.dwg