
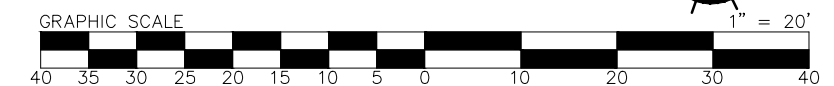


TUNNEL TO
BIOLOGICAL SCIENCES II

TUNNEL TO
MEDICAL SCIENCES

TUNNEL TO
FAWCETT HALL

TUNNEL TO
DIGGS LAB

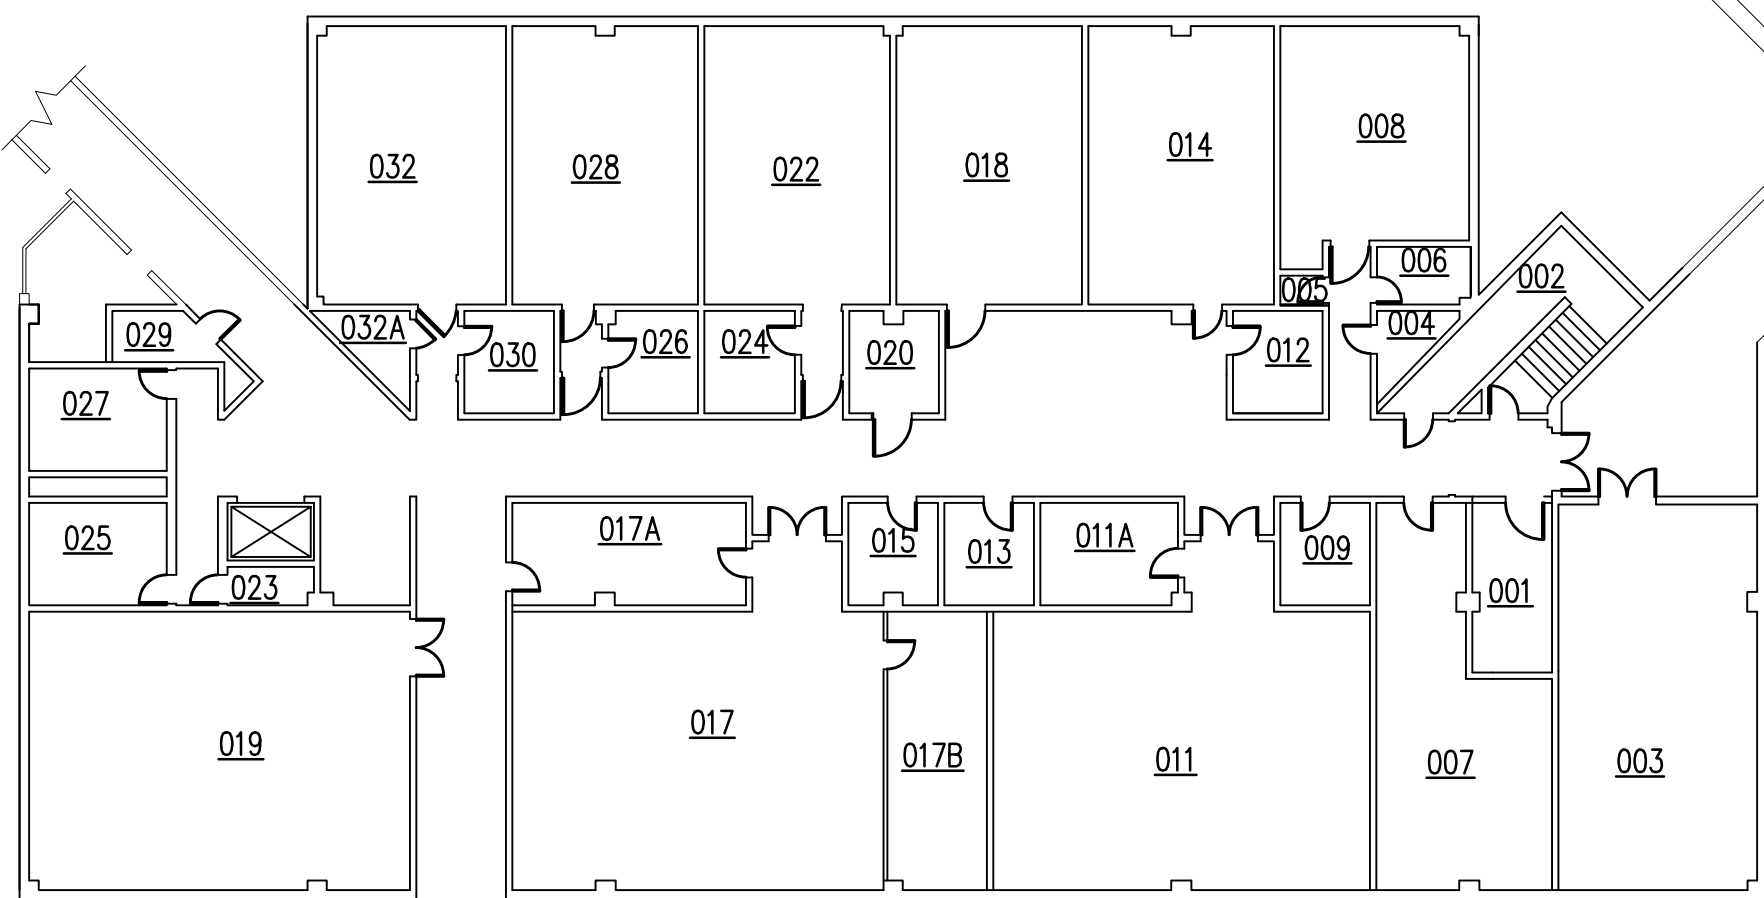



WRIGHT STATE UNIVERSITY

Facilities Management and Services
(937) 775-2587 - facilities_planning@wright.edu

BIOLOGICAL SCIENCES I FLOOR PLAN - BASEMENT FLOOR BS 0008

BY	DATE	SCALE	SEQUENCE	DWG#	REVISION
P. CANNON	08/28/1989	1"=20'	1 / 4	2604	3/16/2017

R:\fpm-restricted\T2-WSU-Floor-Plans\Bio_Sci I & II\Bio-Sci I\Bio_Sci I-0.dwg

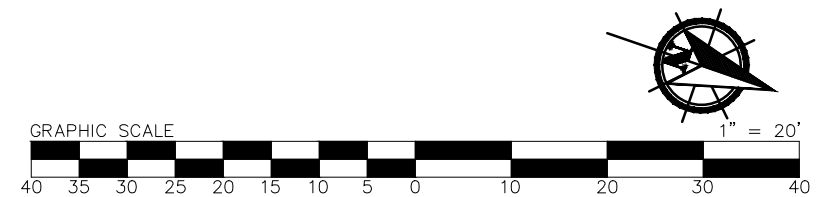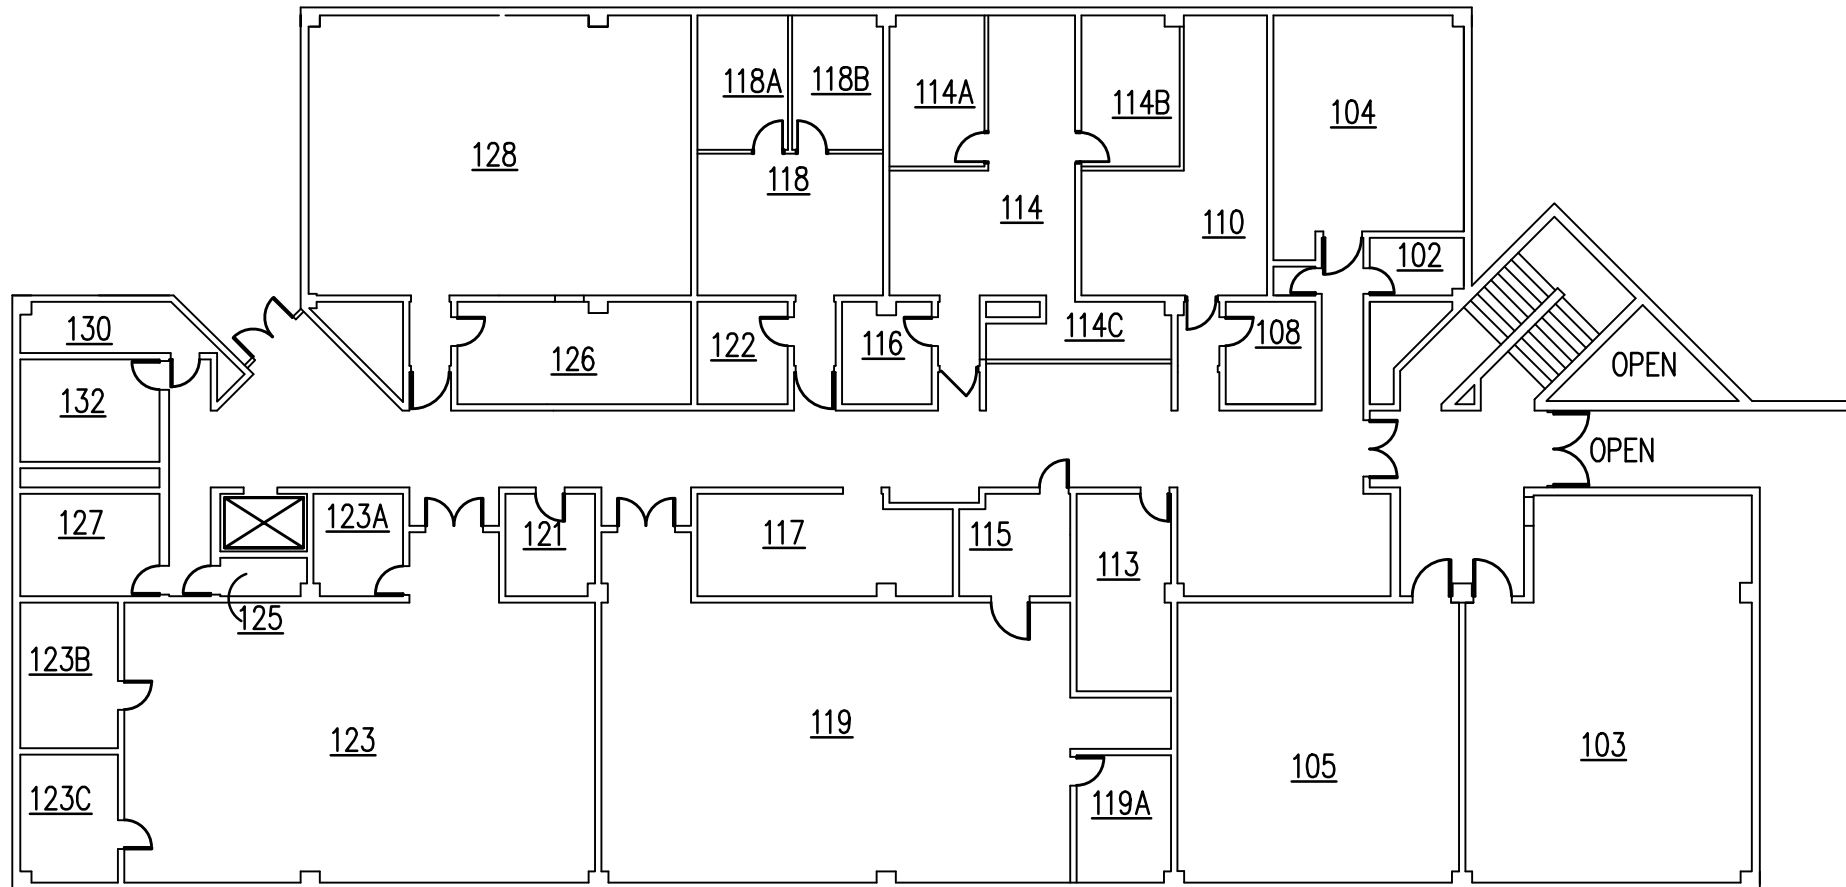

WRIGHT STATE UNIVERSITY


Facilities Management and Services
(937) 775-2587 - facilities_planning@wright.edu

BIOLOGICAL SCIENCES I FLOOR PLAN - FIRST FLOOR BS 0008

BY	DATE	SCALE	SEQUENCE	DWG#	REVISION
P. CANNON	08/29/1989	1"=20'	2 / 4	2604	2/22/2017

R:\fpm-restricted\T2-WSU-Floor-Plans\Bio_Sci I & II\Bio-Sci I\Bio_Sci I-1.dwg

CORRIDORE TO
BIOLOGICAL SCIENCES II

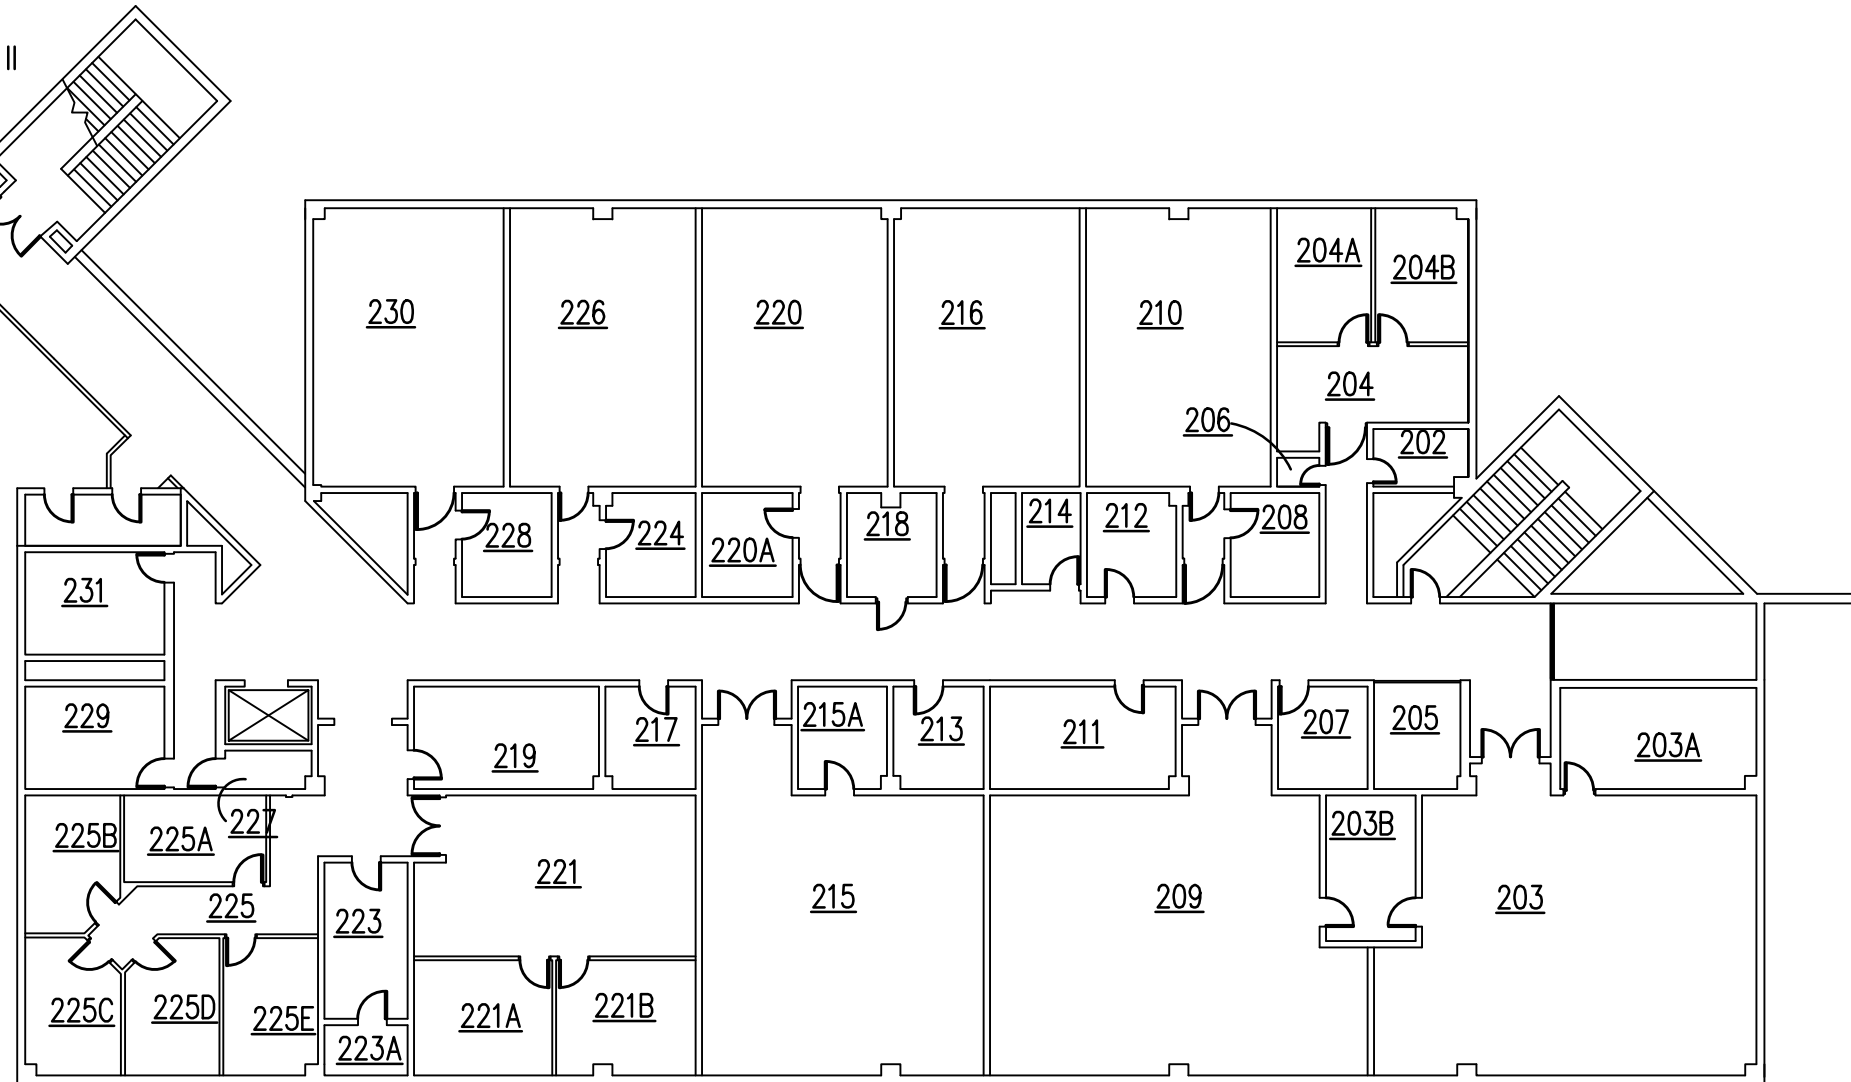

WRIGHT STATE UNIVERSITY



Facilities Management and Services

(937) 775-2587 - facilities_planning@wright.edu

BIOLOGICAL SCIENCES I FLOOR PLAN - SECOND FLOOR BS 0008

BY	DATE	SCALE	SEQUENCE	DWG#	REVISION
P. CANNON	08/28/1989	1"=20'	3 / 4	2604	12/14/2016

R:\fpm-restricted\T2-WSU-Floor-Plans\Bio Sci I & II\Composite - Bio I & II\Bio I and II - 2.dwg

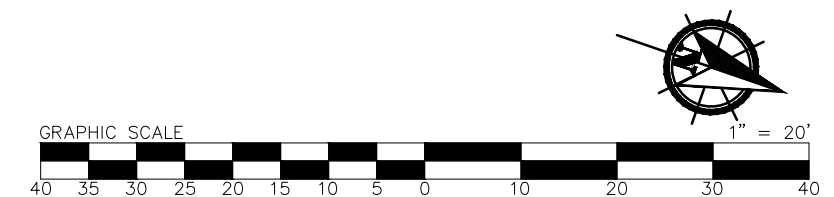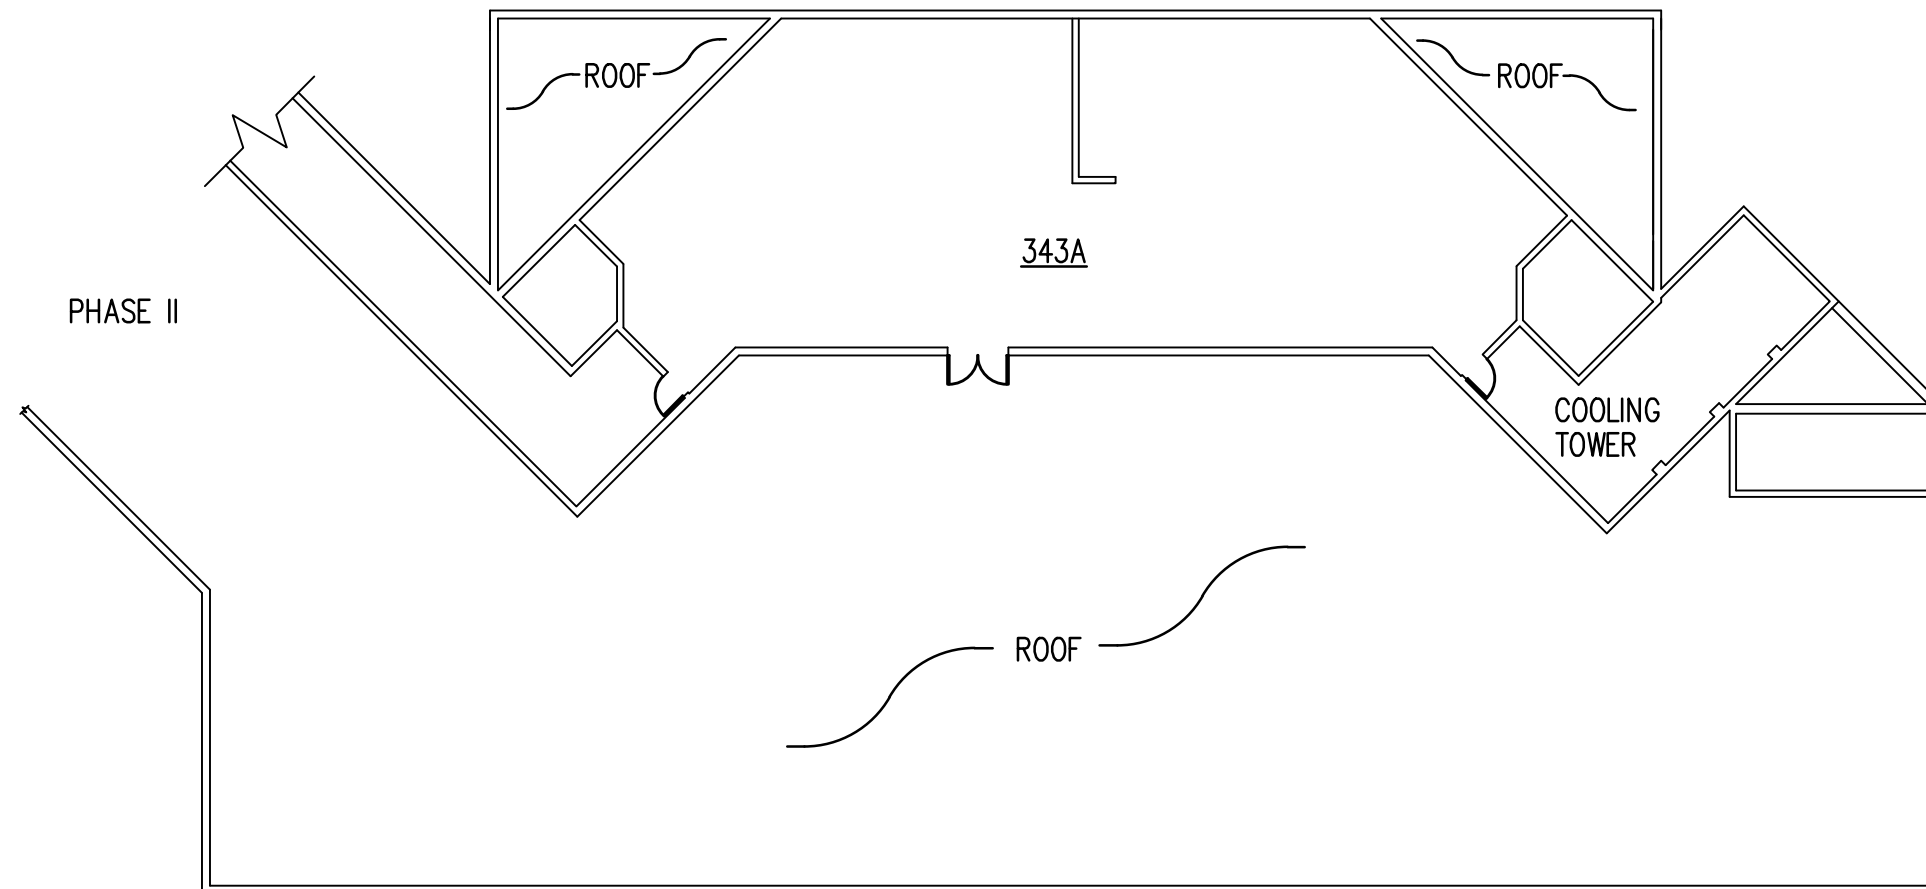

WRIGHT STATE UNIVERSITY

Facilities Management and Services
(937) 775-2587 - facilities_planning@wright.edu

BIOLOGICAL SCIENCES I FLOOR PLAN - THIRD FLOOR BS 0008

BY	DATE	SCALE	SEQUENCE	DWG#	REVISION
P. CANNON	09/25/1989	1"=20'	4 / 4	2604	2/22/2017

R:\fpm-restricted\T2-WSU-Floor-Plans\Bio_Sci I & II\Bio-Sci I\Bio_Sci I-3.dwg