
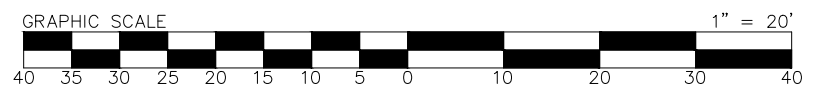


TUNNEL TO
CREATIVE ARTS
CENTER

TUNNEL TO TOM
HANKS CENTER FOR
MOTION PICTURES



TUNNEL TO
MILLET HALL

TUNNEL TO
LIBRARY ANNEX

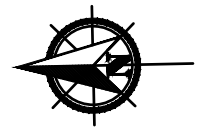

WRIGHT STATE UNIVERSITY Facilities Management and Services (937) 775-2587 - facilities_planning@wright.edu					
LIBRARY FLOOR PLAN - BASEMENT FLOOR DL - 0005					
BY J. ECKSTEIN	DATE 10/27/1989	SCALE 1"=20'	SEQUENCE 1 / 6	DWG# 2536	REVISION 9/20/2017

R:\fpm-restricted\T2-WSU-Floor-Plans\Library\Library-0.dwg

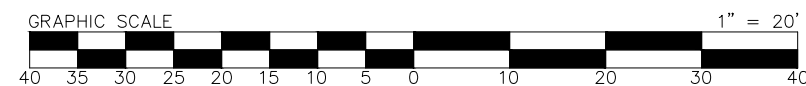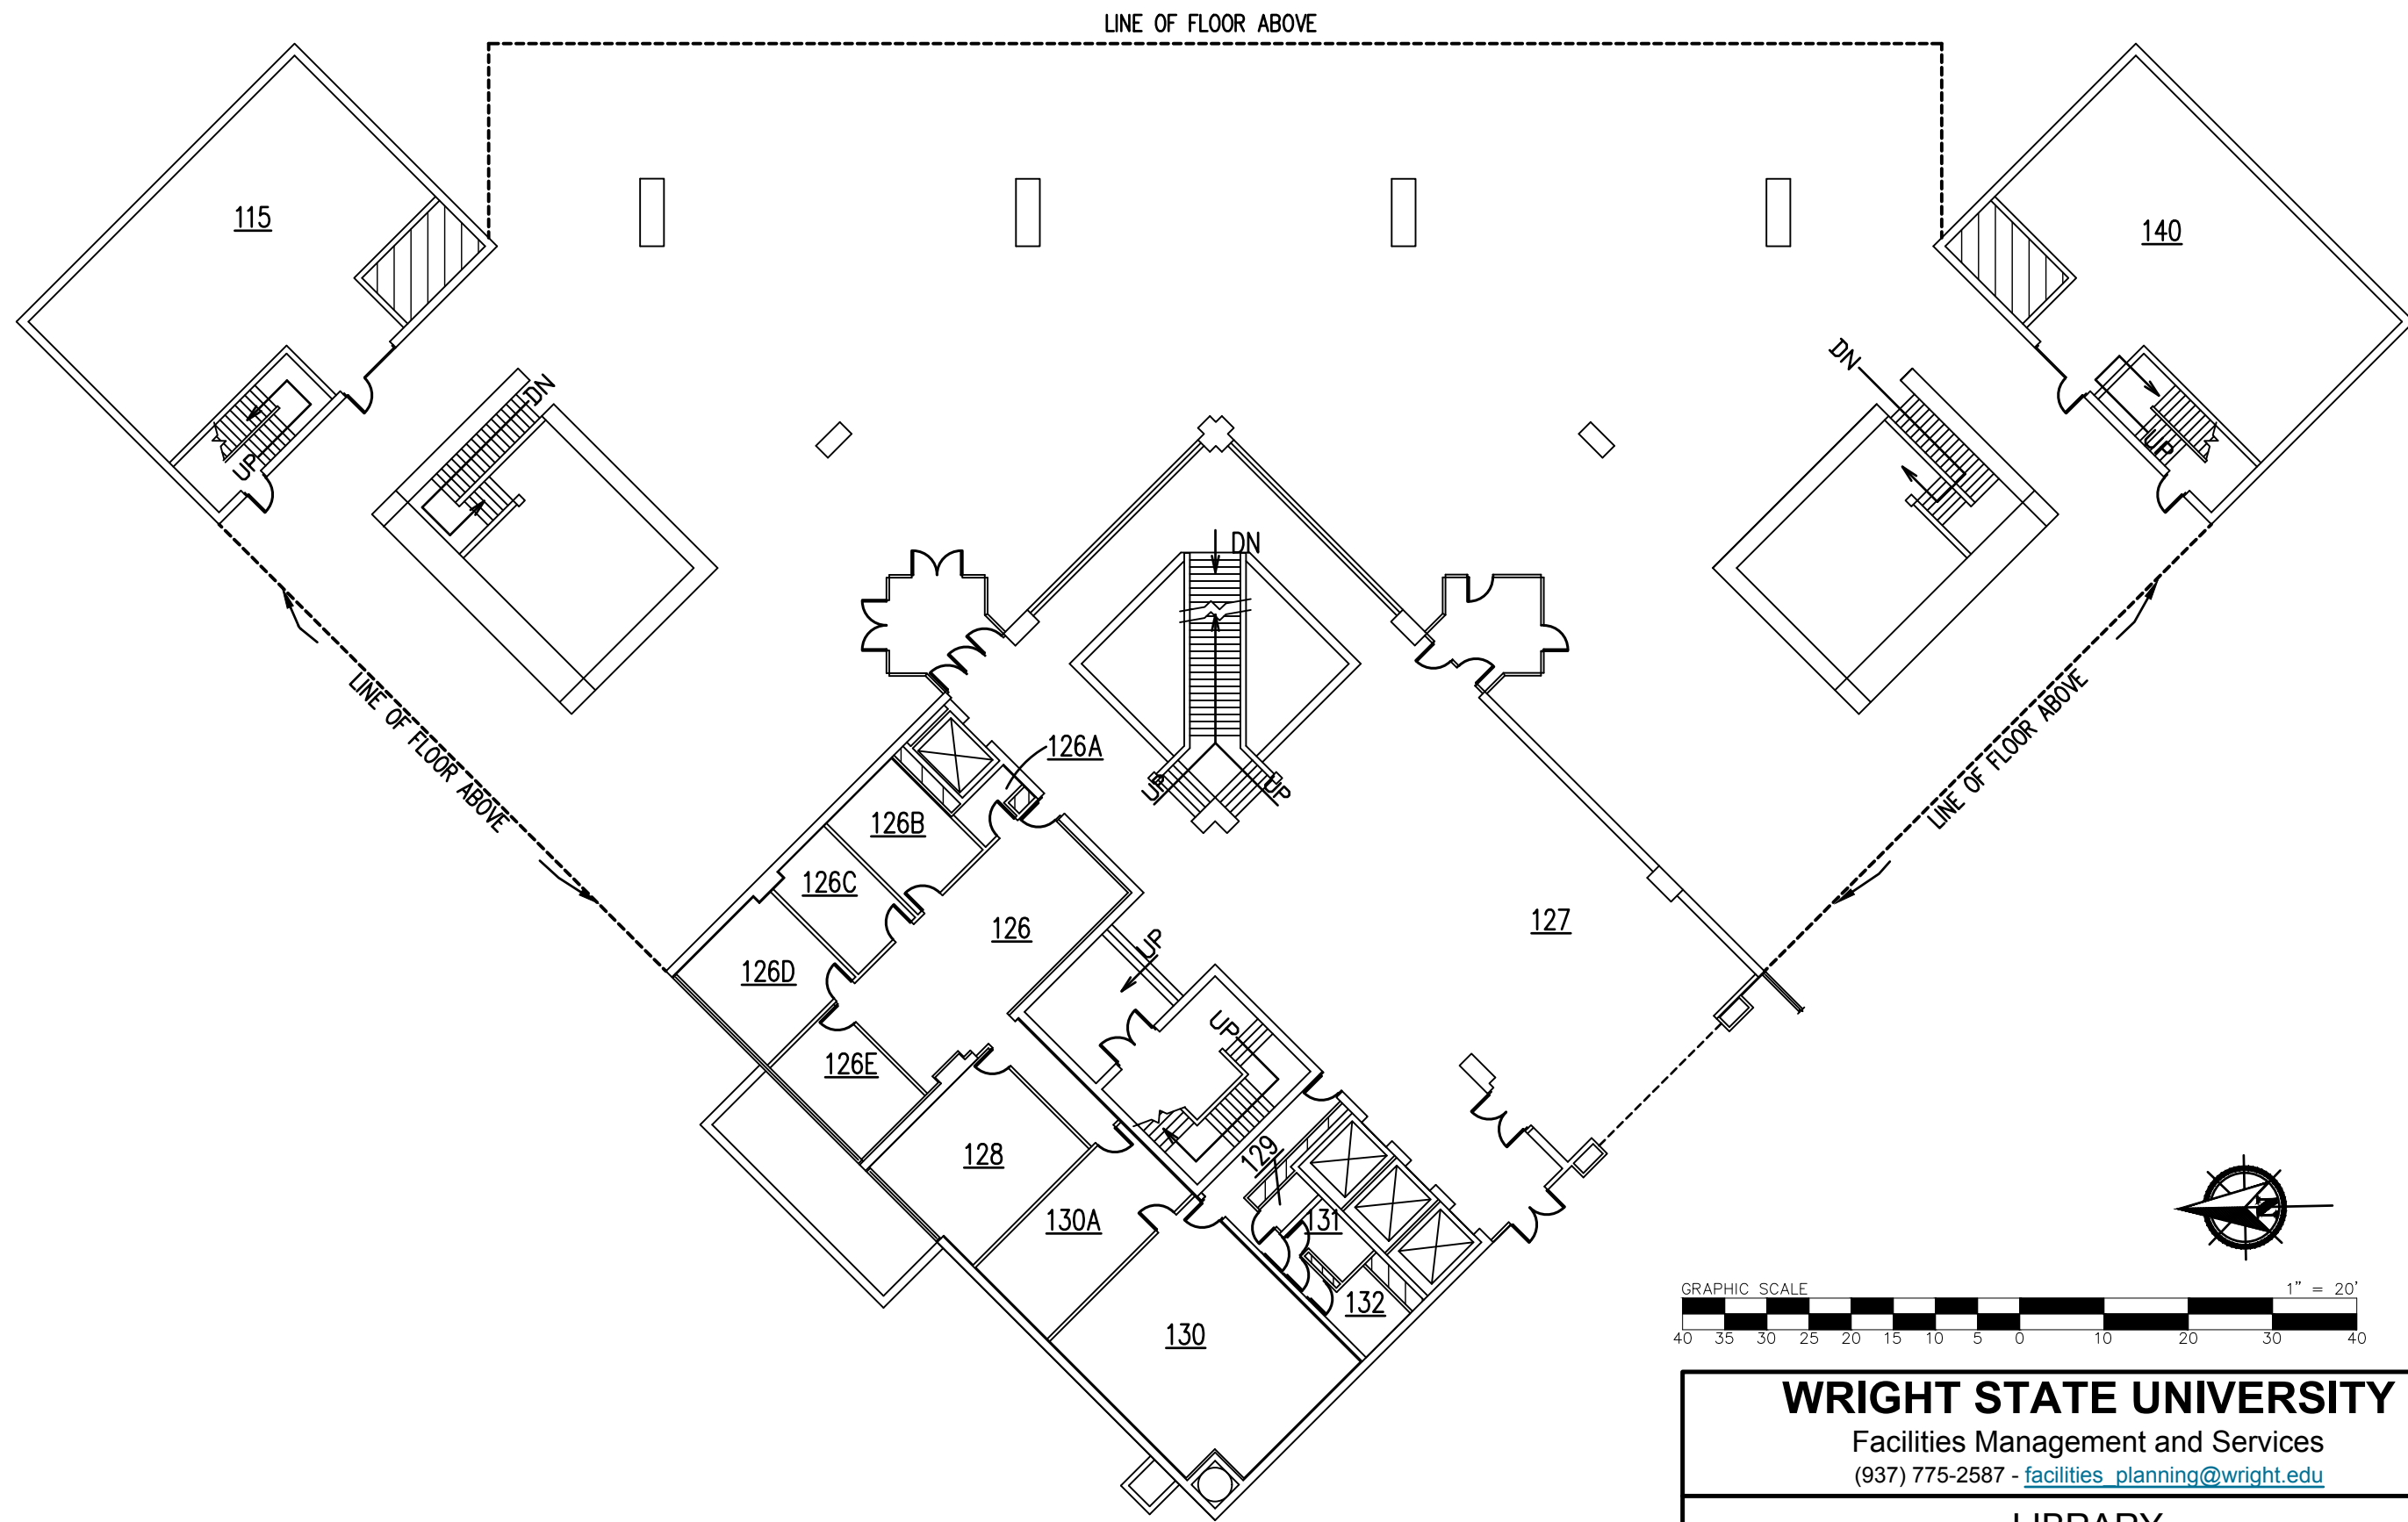




WRIGHT STATE UNIVERSITY

Facilities Management and Services
(937) 775-2587 - facilities_planning@wright.edu

LIBRARY FLOOR PLAN - FIRST FLOOR DL - 0005

BY	DATE	SCALE	SEQUENCE	DWG#	REVISION
J. ECKSTEIN	10/28/1988	1"=20'	2 / 6	2536	3/29/2017

R:\fpm-restricted\T2-WSU-Floor-Plans\Library\Library-1.dwg

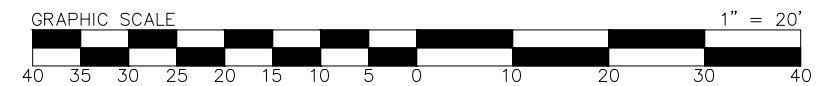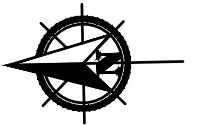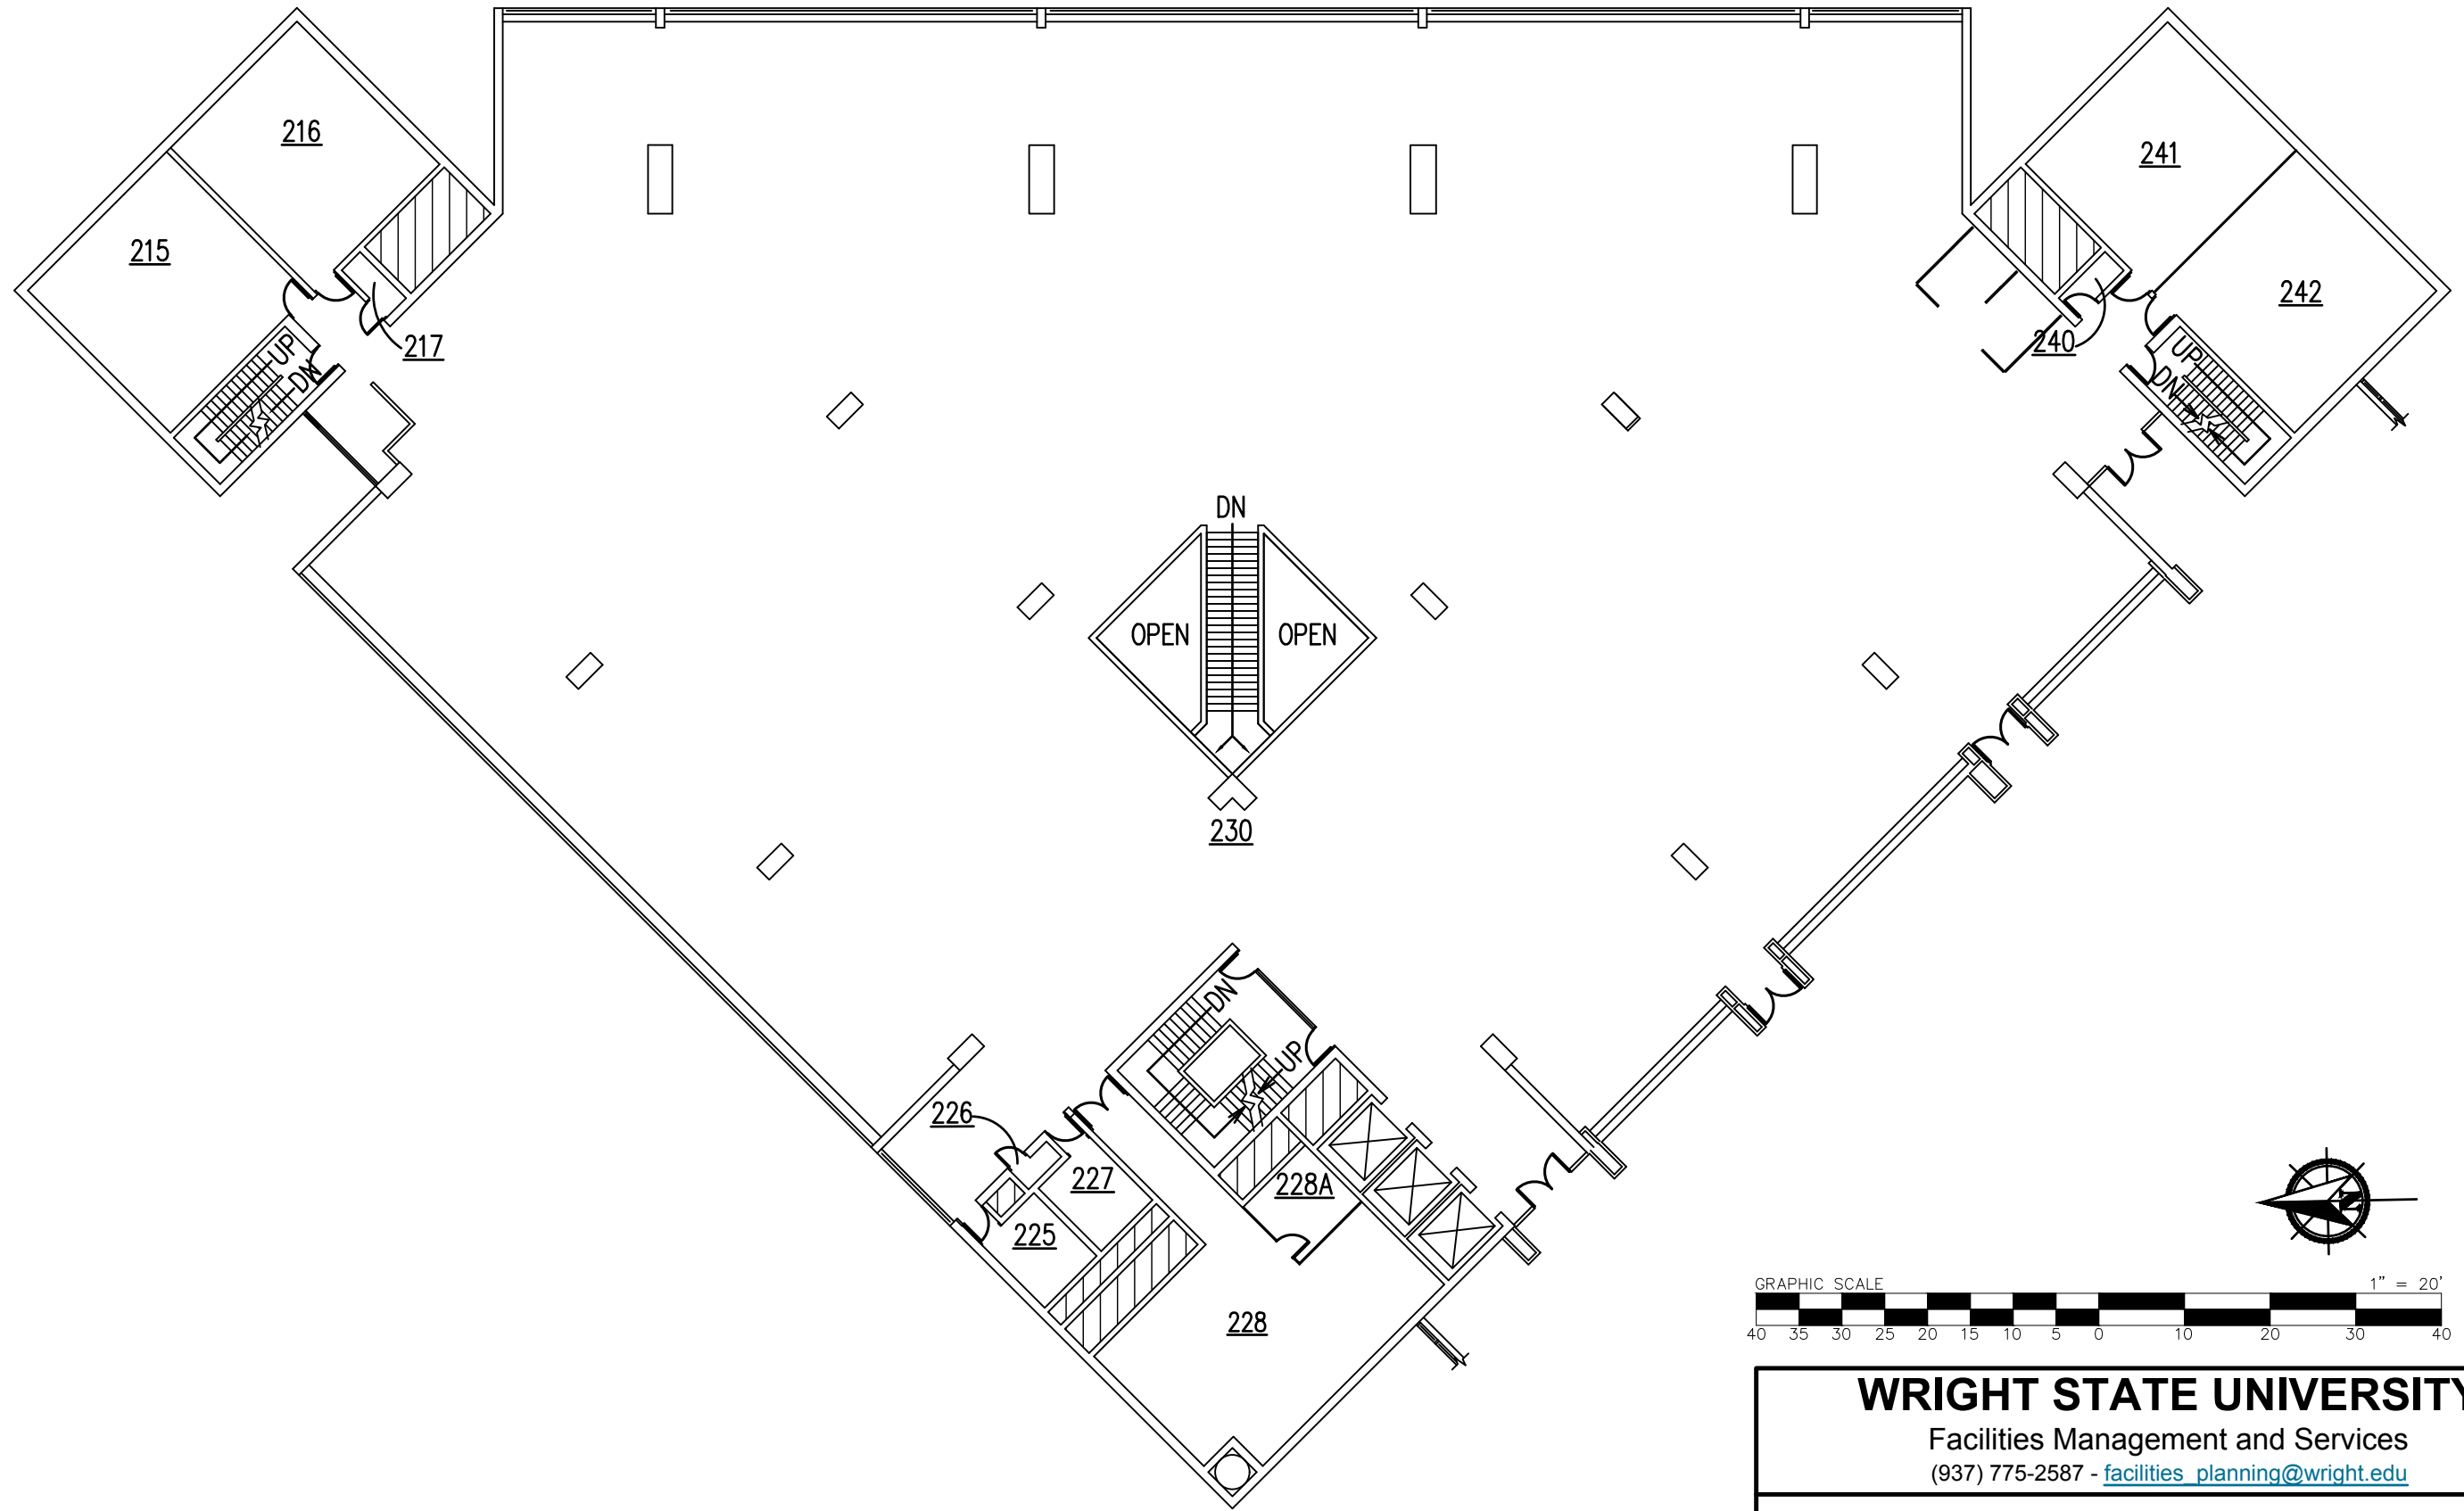

WRIGHT STATE UNIVERSITY




Facilities Management and Services

(937) 775-2587 - facilities_planning@wright.edu

LIBRARY FLOOR PLAN -SECOND FLOOR DL - 0005

BY	DATE	SCALE	SEQUENCE	DWG#	REVISION
J. ECKSTEIN	10/28/1988	1"=20'	3 / 6	2536	3/29/2017

R:\fpm-restricted\T2-WSU-Floor-Plans\Library\Library-2.dwg

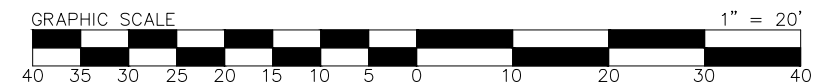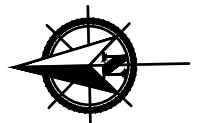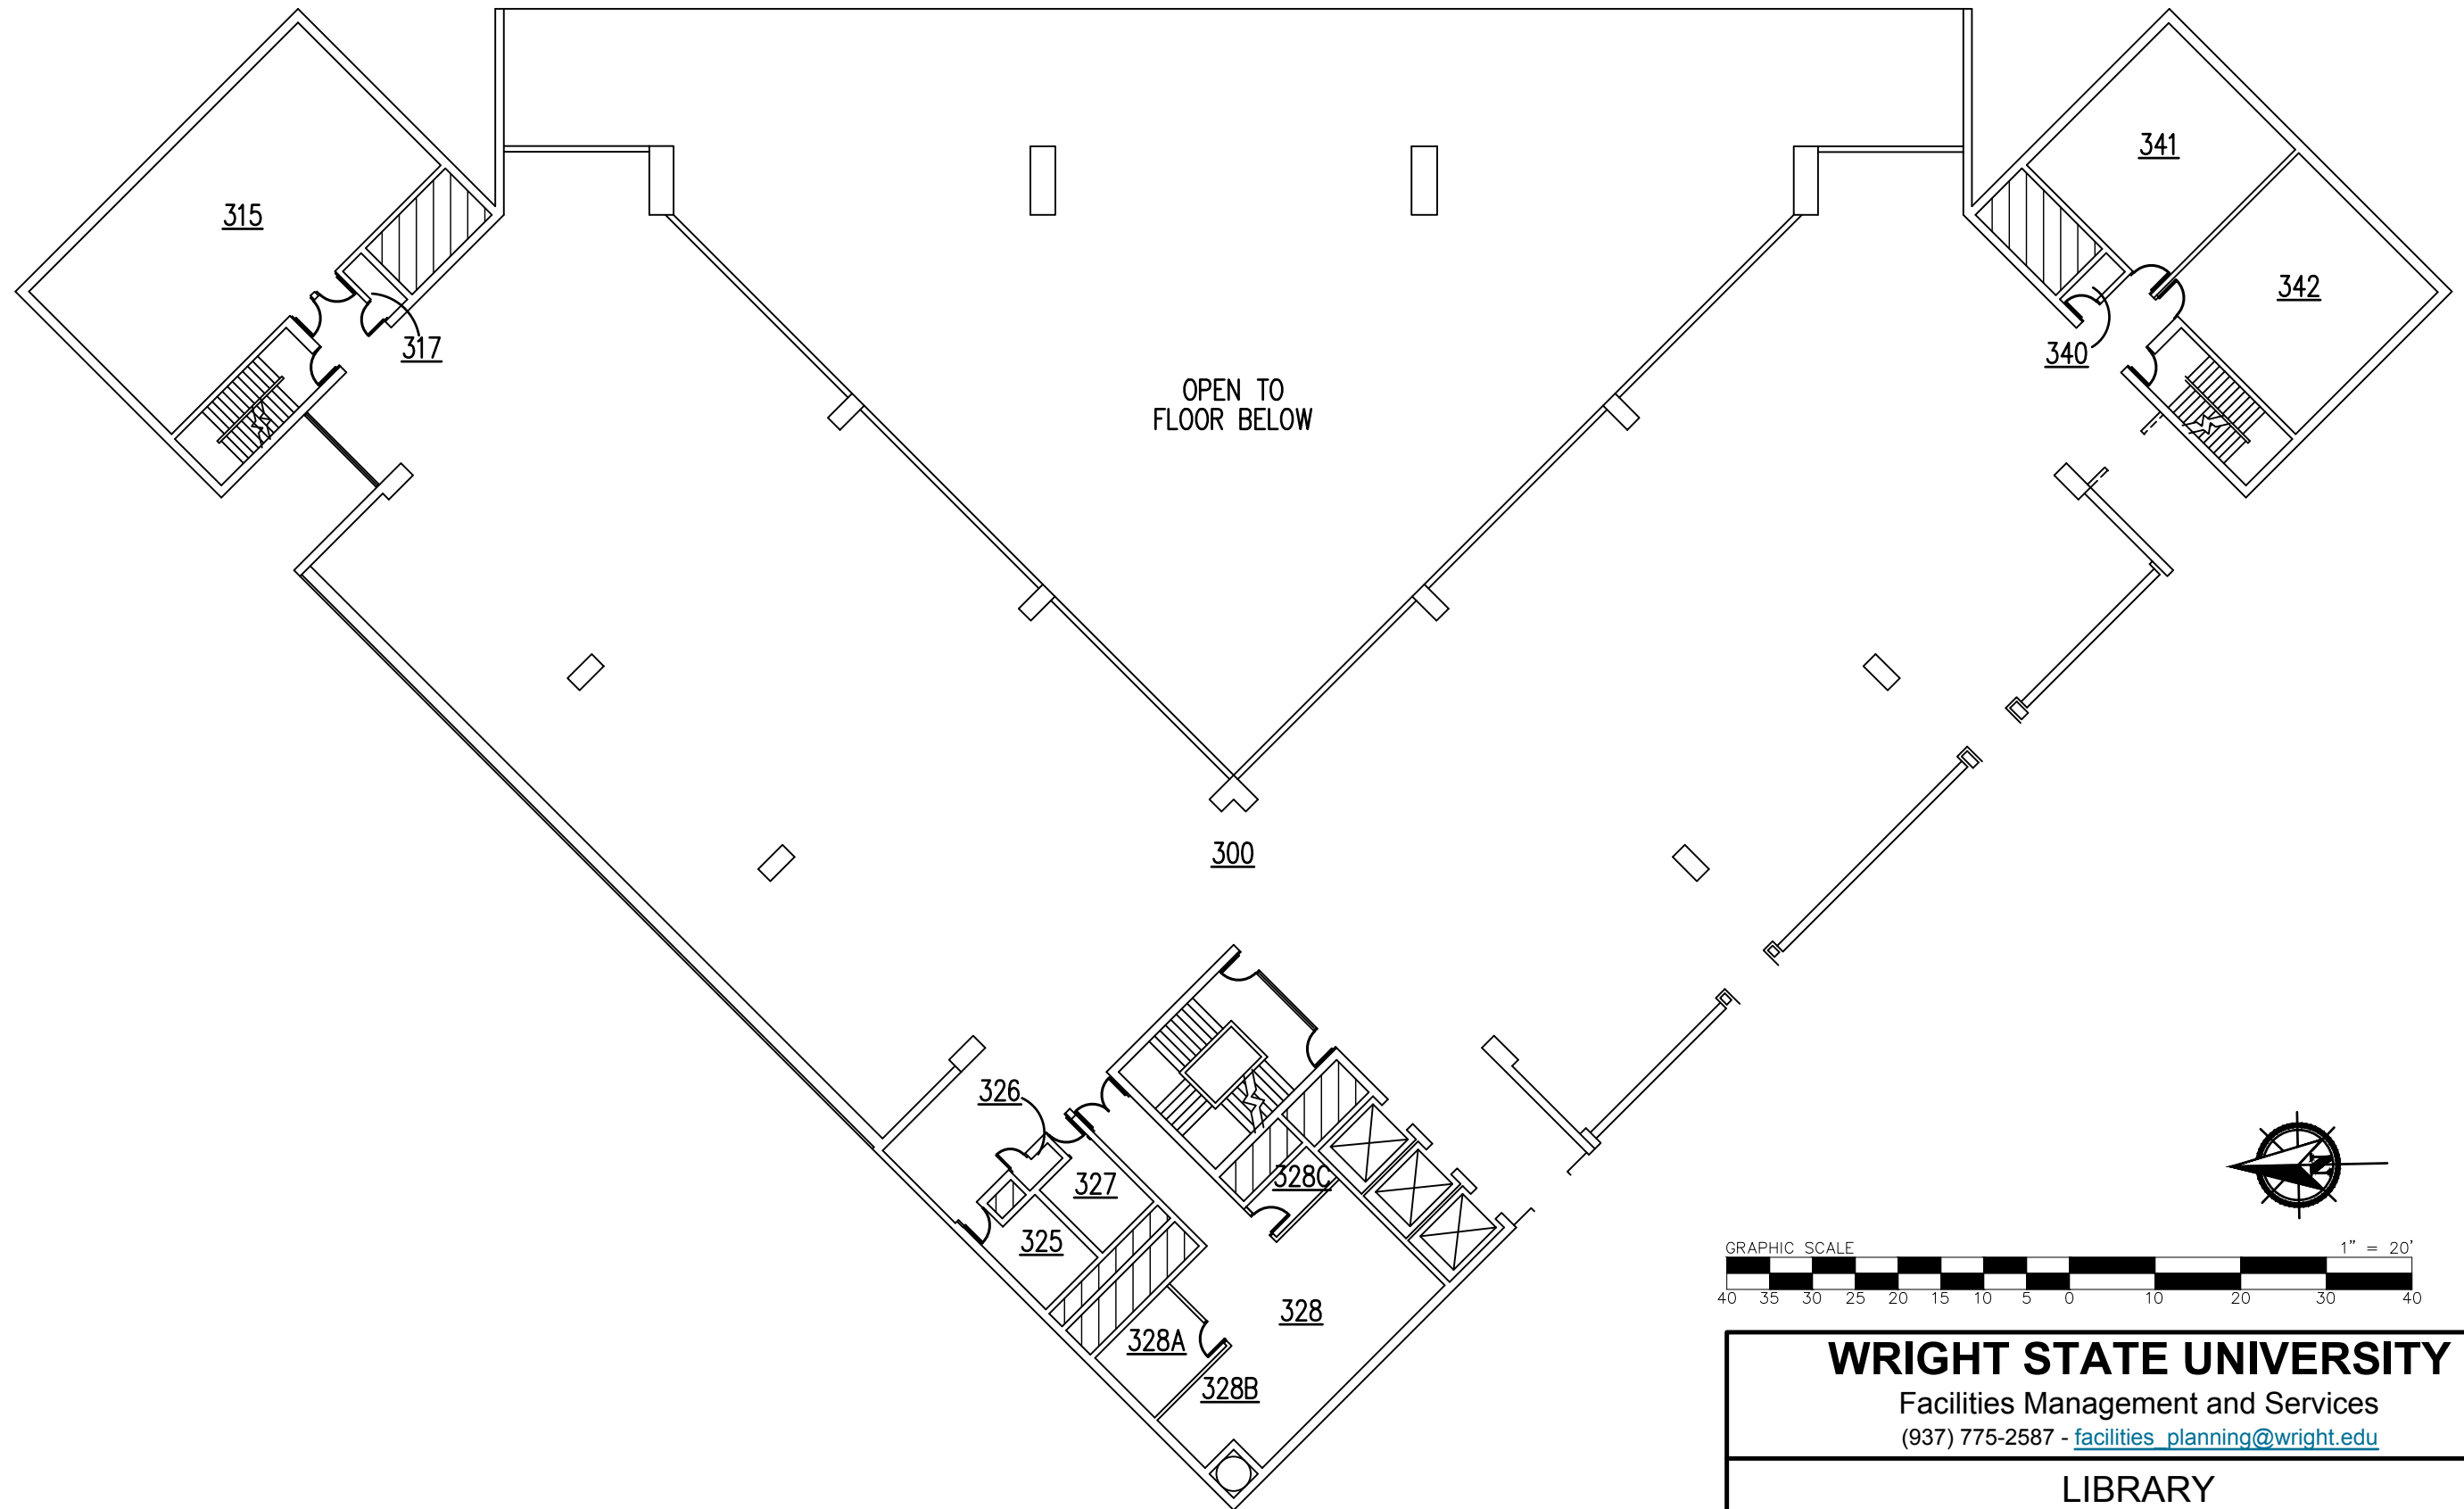

WRIGHT STATE UNIVERSITY



Facilities Management and Services

(937) 775-2587 - facilities_planning@wright.edu

LIBRARY FLOOR PLAN - THIRD FLOOR DL - 0005

BY	DATE	SCALE	SEQUENCE	DWG#	REVISION
J. ECKSTEIN	10/28/1988	1"=20'	4 / 6	2536	1/25/2017

R:\fpm-restricted\T2-WSU-Floor-Plans\Library\Library-3.dwg

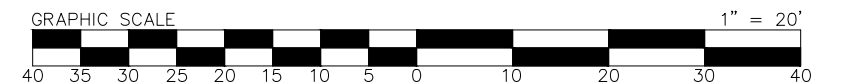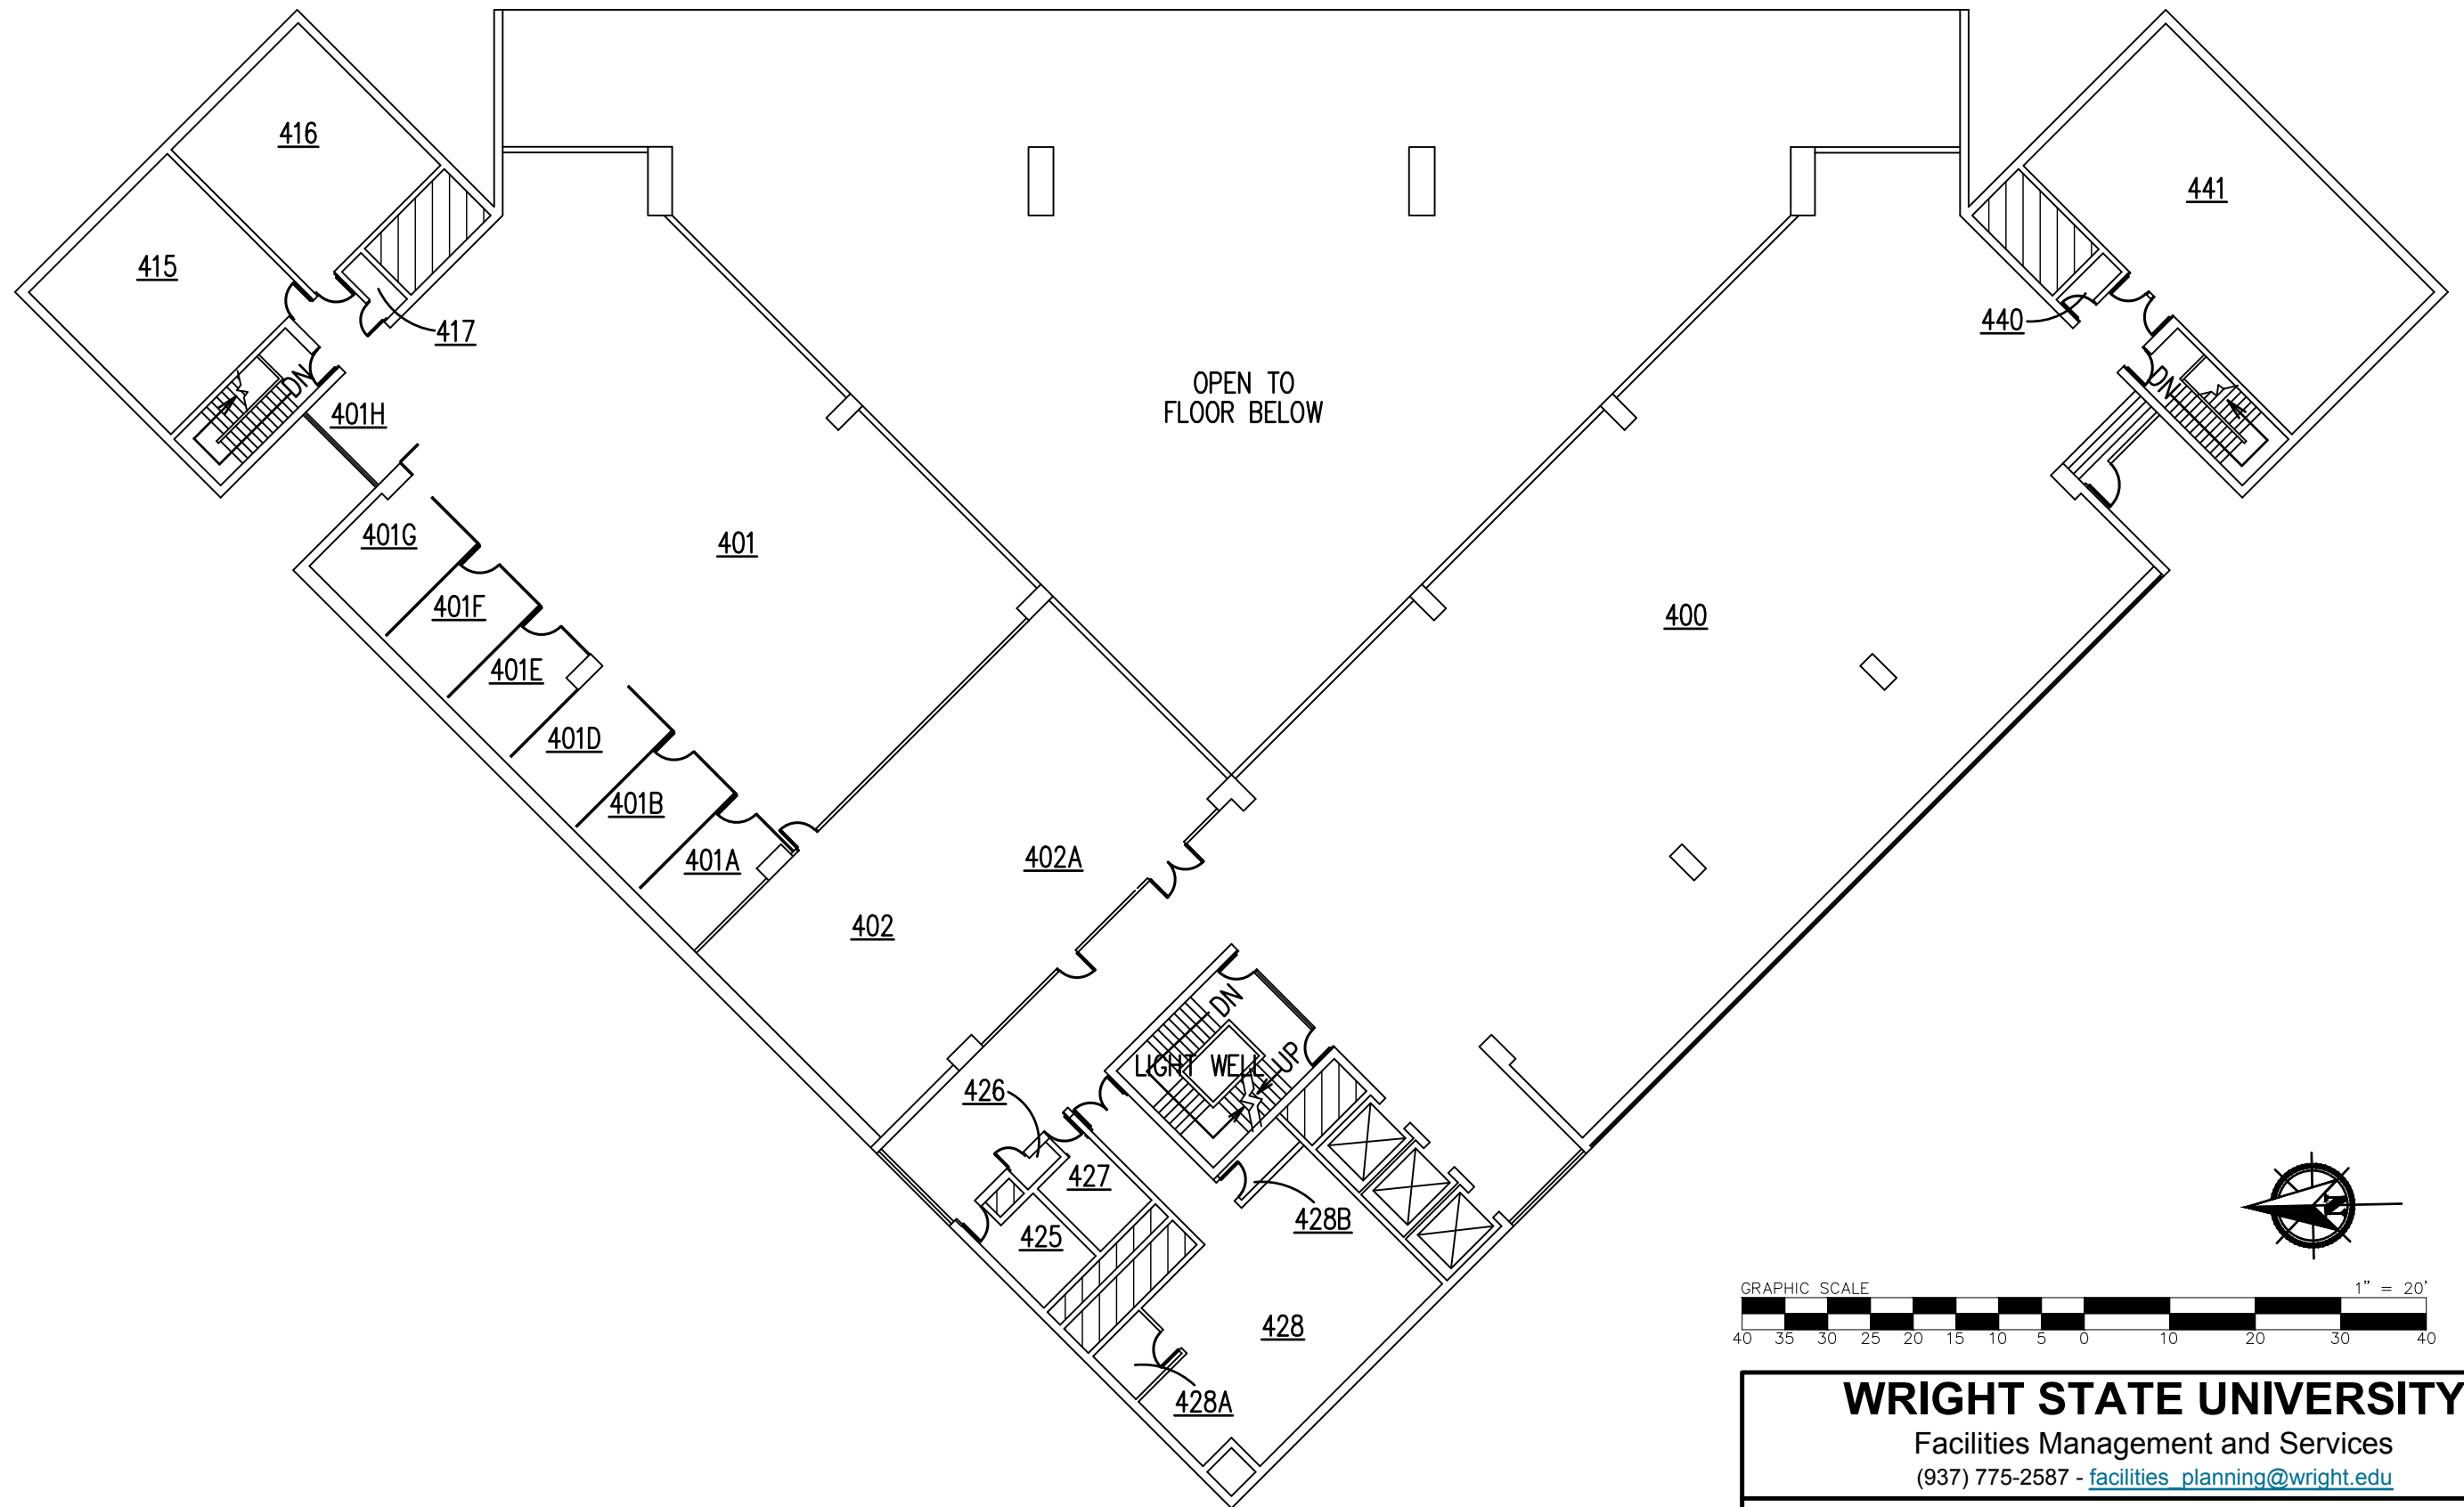

WRIGHT STATE UNIVERSITY




Facilities Management and Services

(937) 775-2587 - facilities_planning@wright.edu

LIBRARY **FLOOR PLAN - FOURTH FLOOR** **DL - 0005**

BY	DATE	SCALE	SEQUENCE	DWG#	REVISION
J. ECKSTEIN	10/28/1988	1"=20'	5 / 6	2536	1/25/2017

R:\fpm-restricted\T2-WSU-Floor-Plans\Library\Library-4.dwg

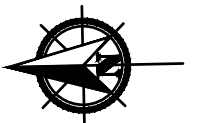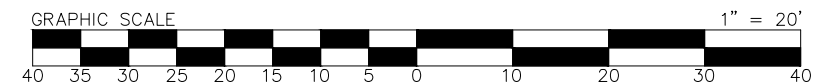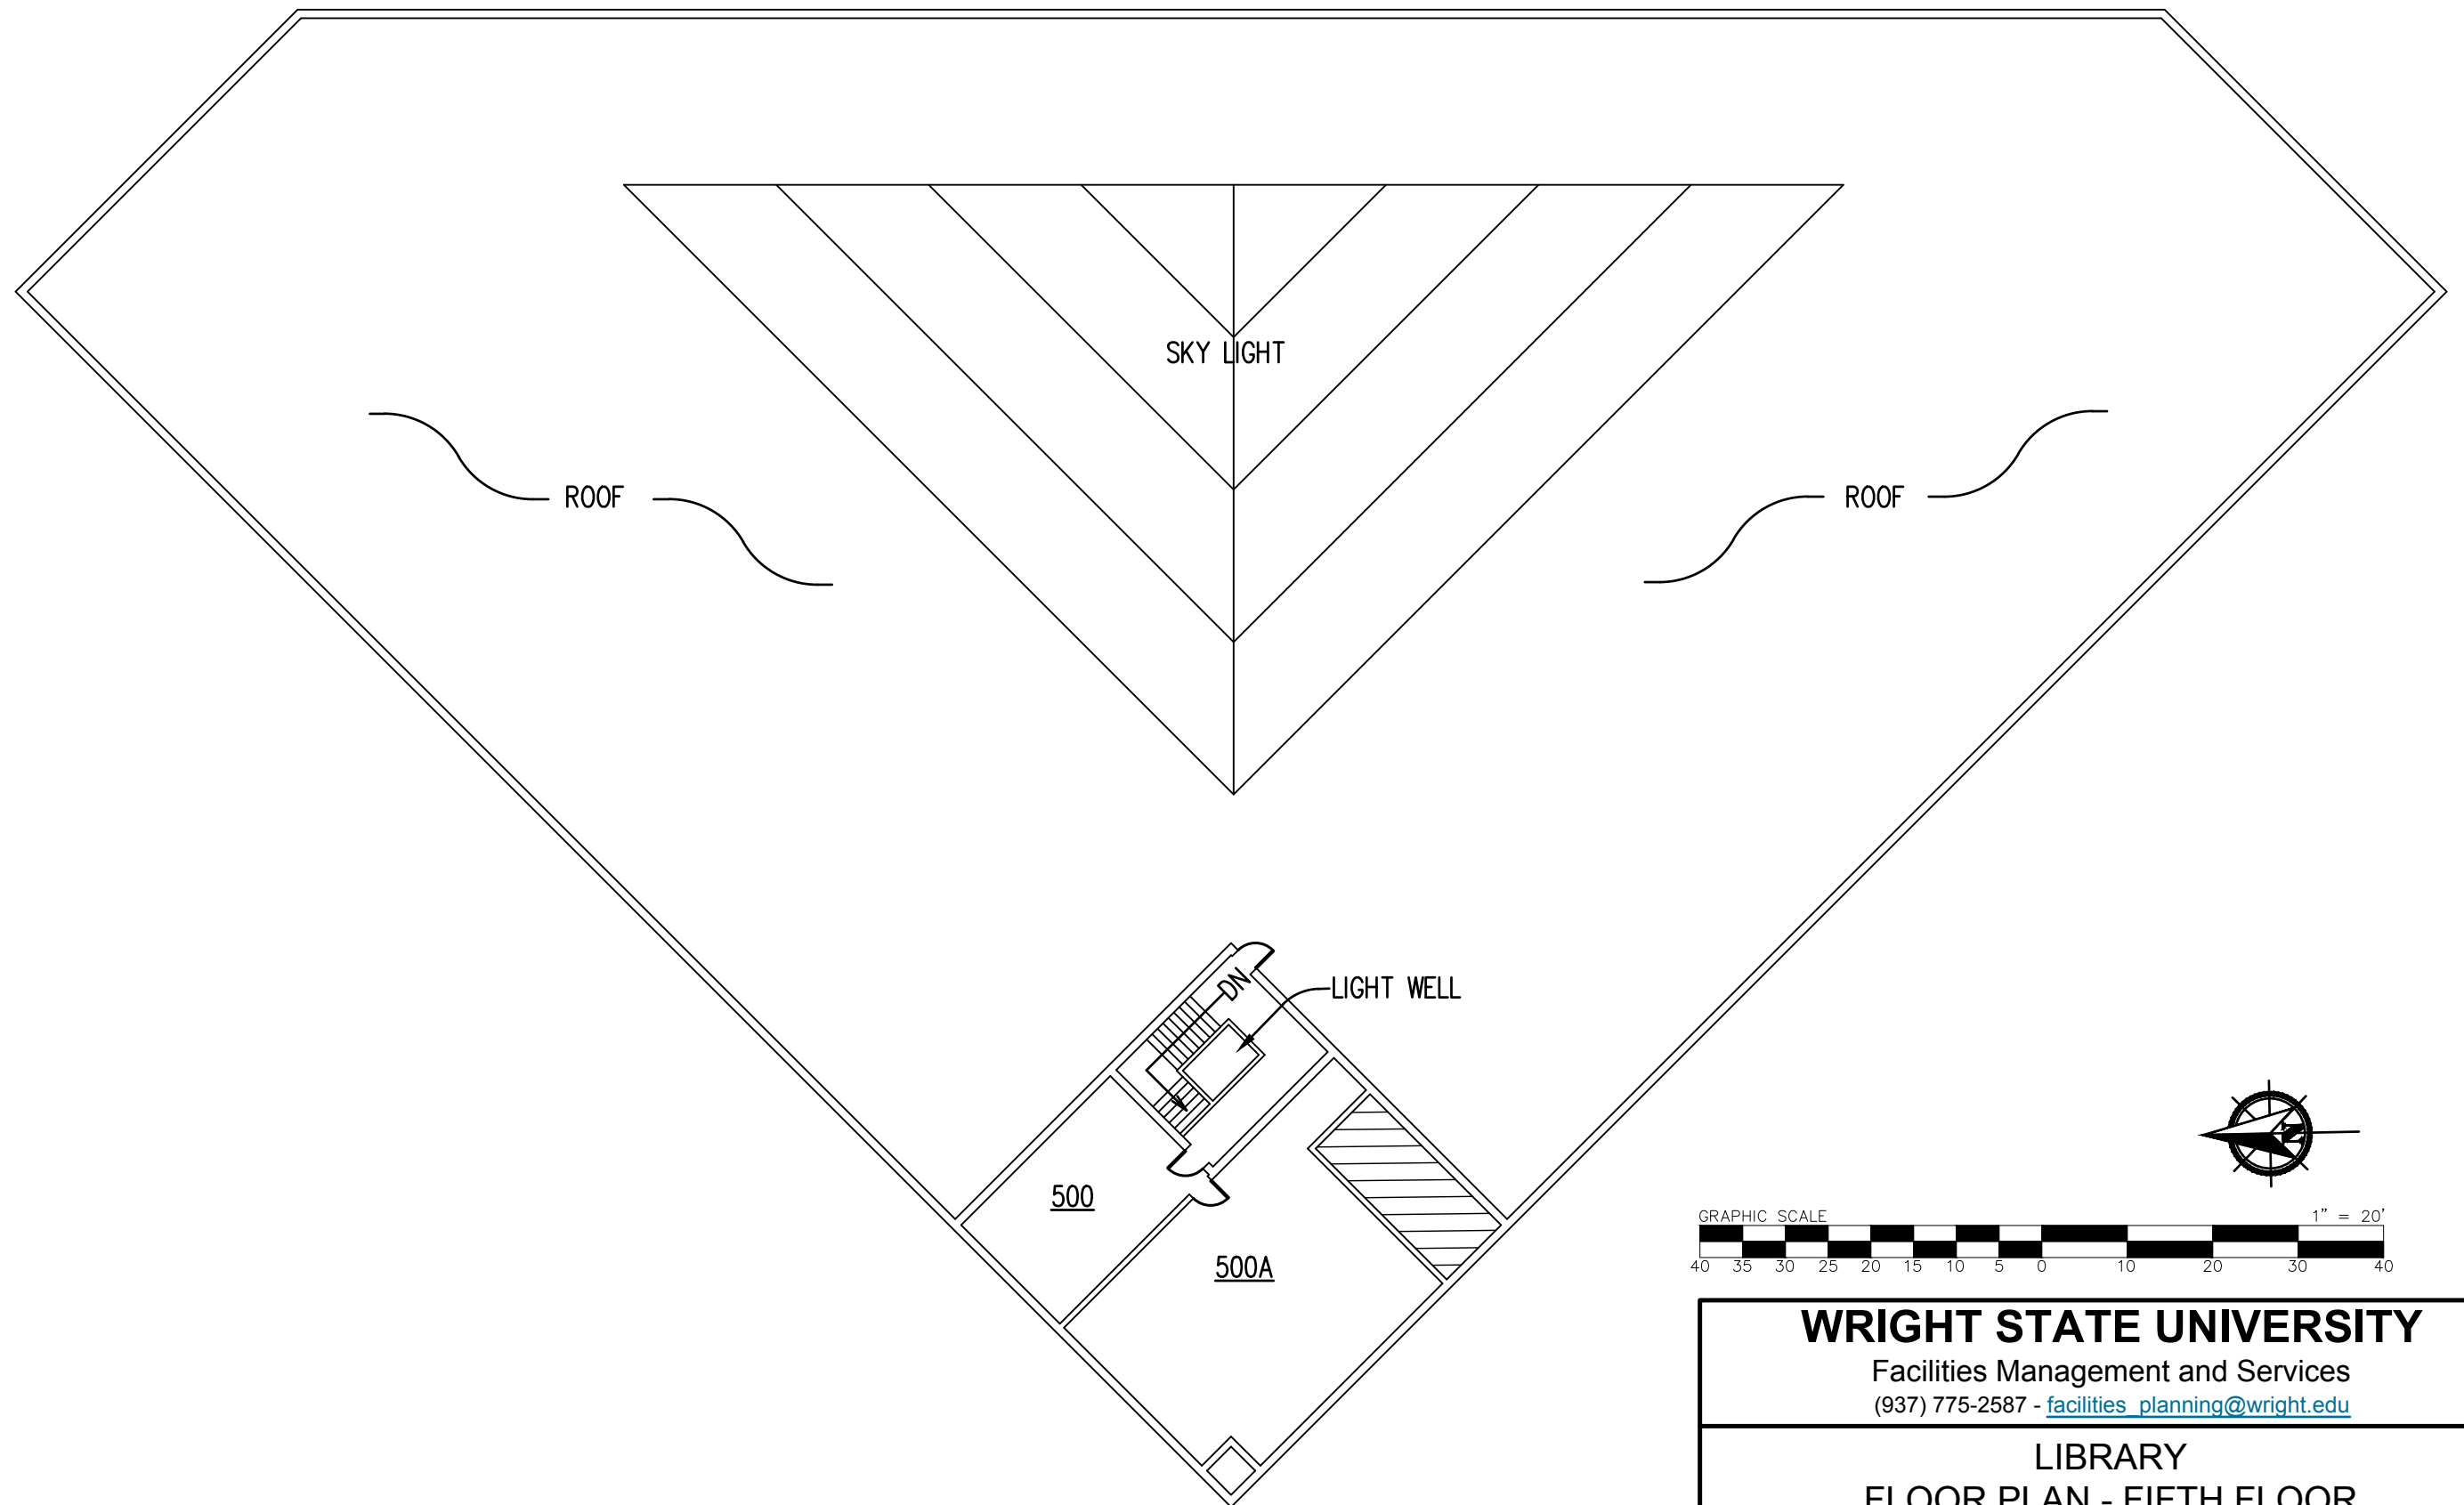

WRIGHT STATE UNIVERSITY

Facilities Management and Services

(937) 775-2587 - facilities_planning@wright.edu

LIBRARY
FLOOR PLAN - FIFTH FLOOR
DL - 0005

BY	DATE	SCALE	SEQUENCE	DWG#	REVISION
J. ECKSTEIN	10/28/1988	1"=20'	6 / 6	2536	1/25/2017

R:\fpm-restricted\T2-WSU-Floor-Plans\Library\Library-5.dwg