

## WRIGHT STATE UNIVERSITY



Facilities Management and Services

(937) 775-2587 - [facilities\\_planning@wright.edu](mailto:facilities_planning@wright.edu)

### DIGGS LAB FLOOR PLAN - BASEMENT FLOOR DG - 0020

BY	DATE	SCALE	SEQUENCE	DWG#	REVISION
K. SCHAFER	08/30/06	1"=20'	1 / 4	2604	3/23/2017

R:\fpm-restricted\T2-WSU-Floor-Plans\Diggs Lab\Diggs Lab-0.dwg

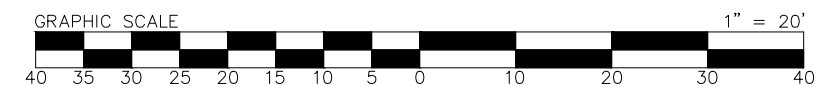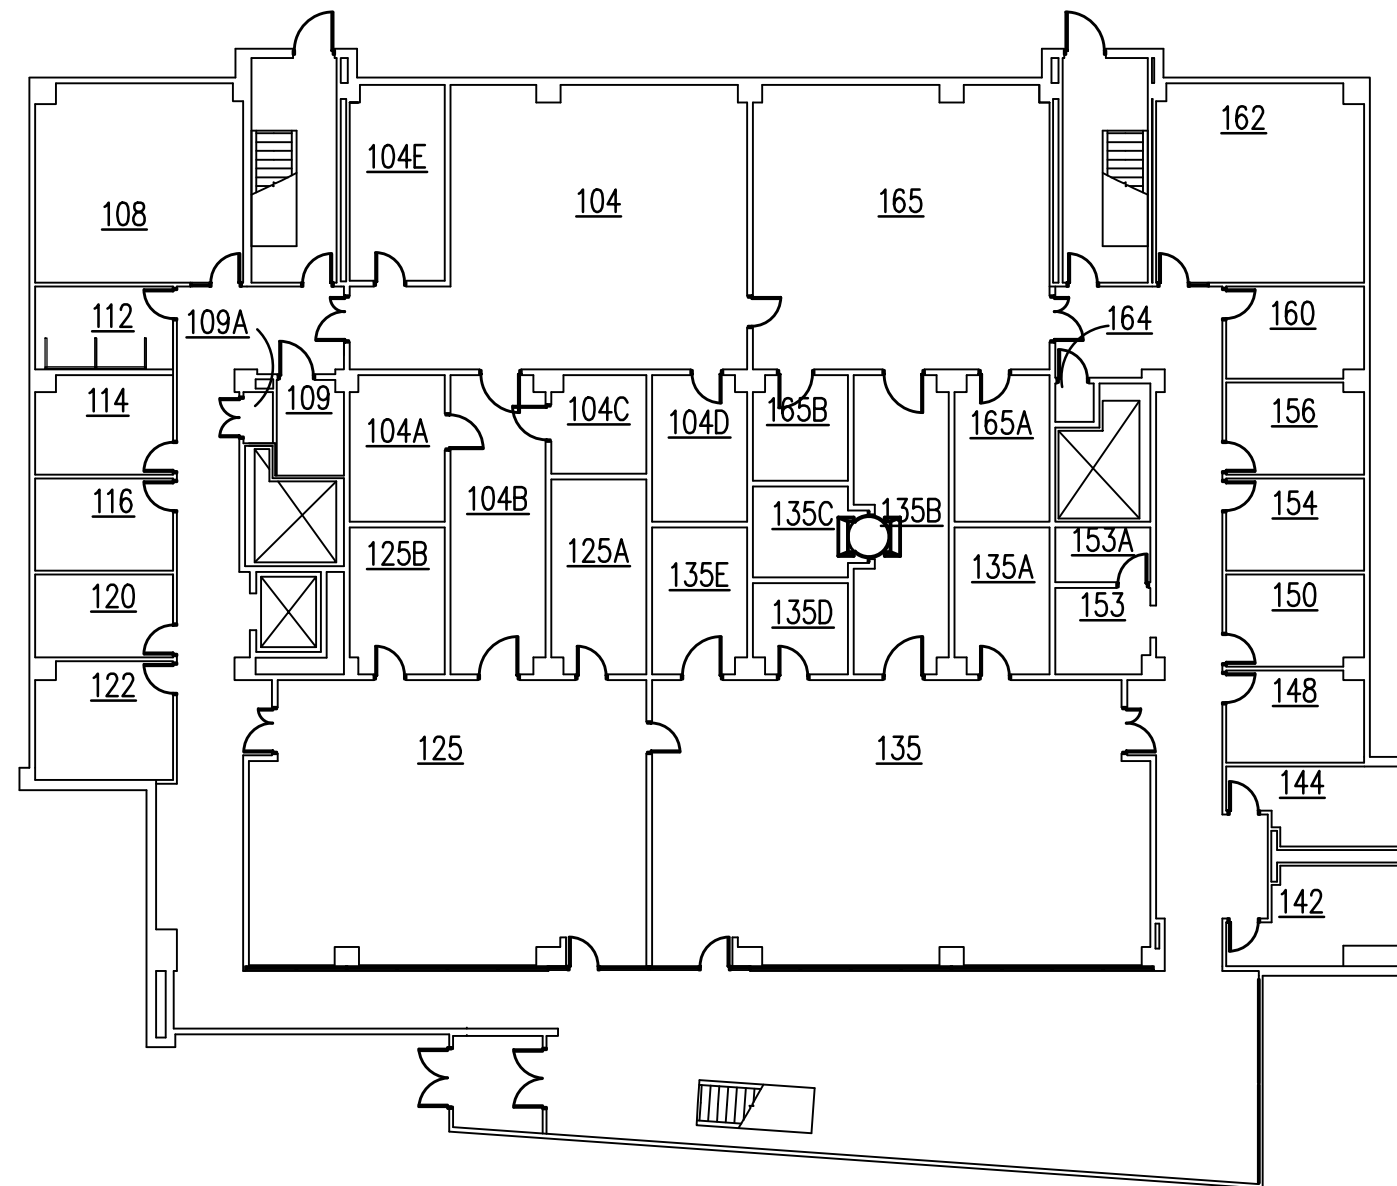


## WRIGHT STATE UNIVERSITY

Facilities Management and Services  
(937) 775-2587 - [facilities\\_planning@wright.edu](mailto:facilities_planning@wright.edu)

### DIGGS LAB FLOOR PLAN - FIRST FLOOR DG - 0020

BY	DATE	SCALE	SEQUENCE	DWG#	REVISION
J. KLAUS	09/06/2006	1"=20'	2 / 4	3647	3/23/2017

R:\fpm-restricted\T2-WSU-Floor-Plans\Diggs Lab\Diggs Lab-1.dwg

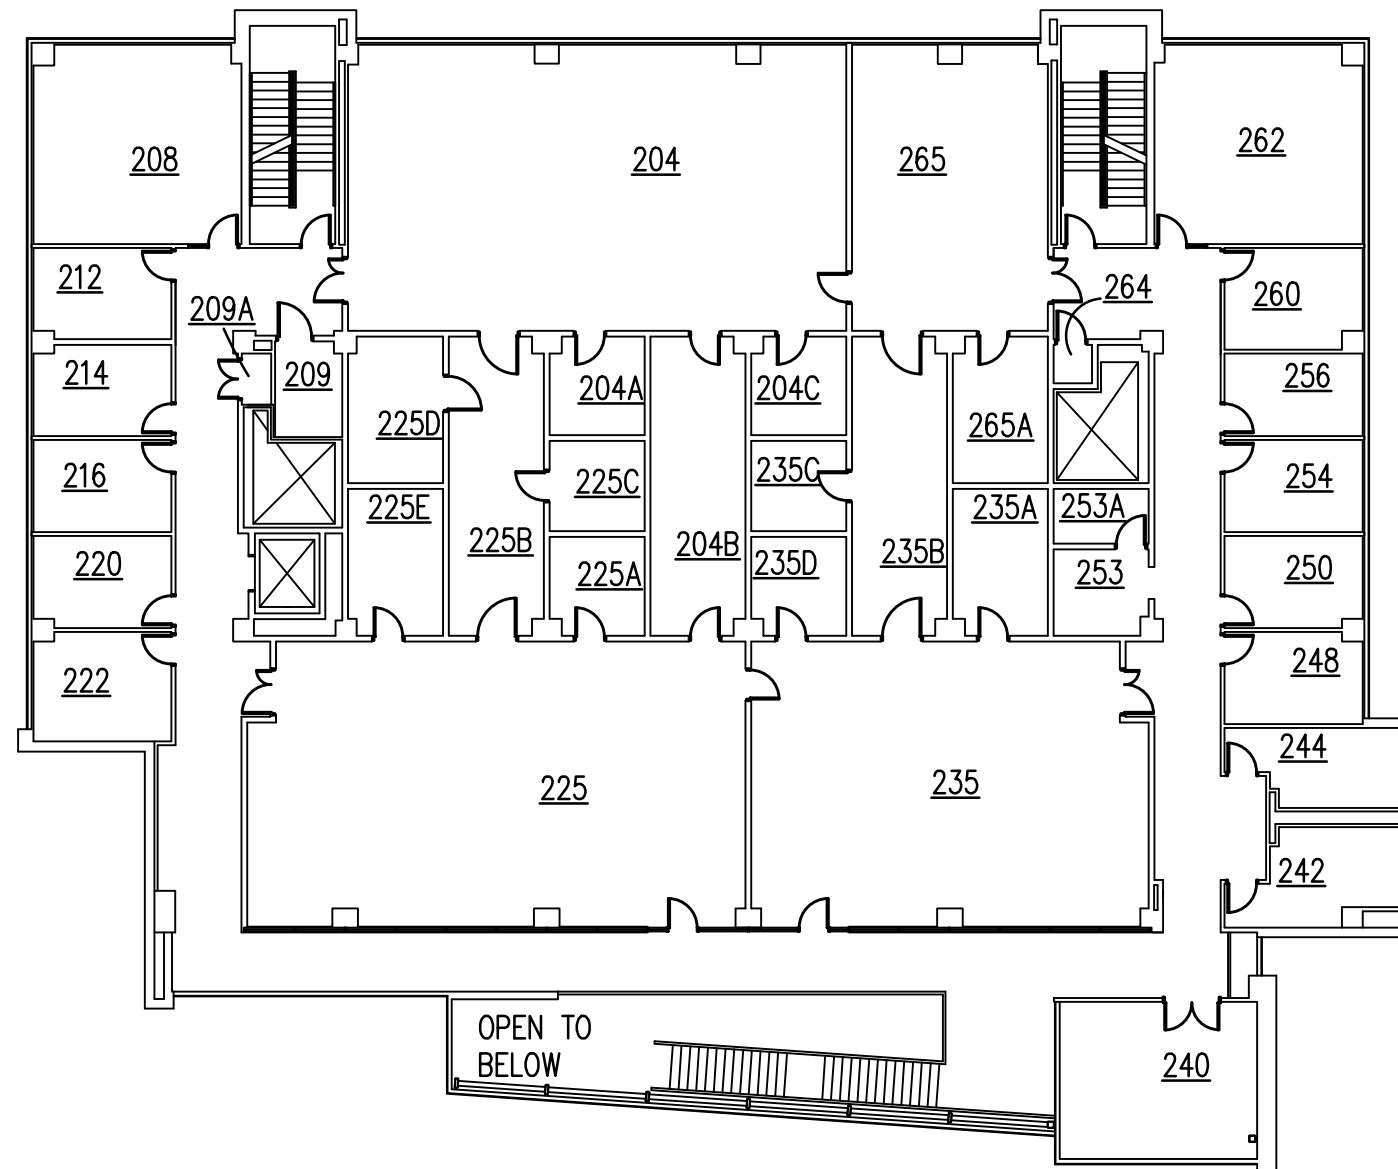

## WRIGHT STATE UNIVERSITY



Facilities Management and Services

(937) 775-2587 - [facilities\\_planning@wright.edu](mailto:facilities_planning@wright.edu)

### DIGGS LAB FLOOR PLAN - SECOND FLOOR DG - 0020

BY	DATE	SCALE	SEQUENCE	DWG#	REVISION
J. CAIN	08/29/1989	1"=20'	3 / 4	3647	4/5/2017

R:\fpm-restricted\T2-WSU-Floor-Plans\Diggs Lab\Diggs Lab-2.dwg

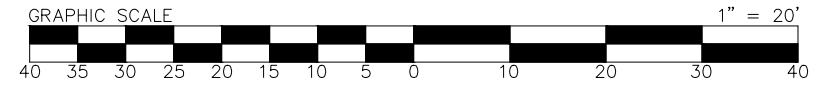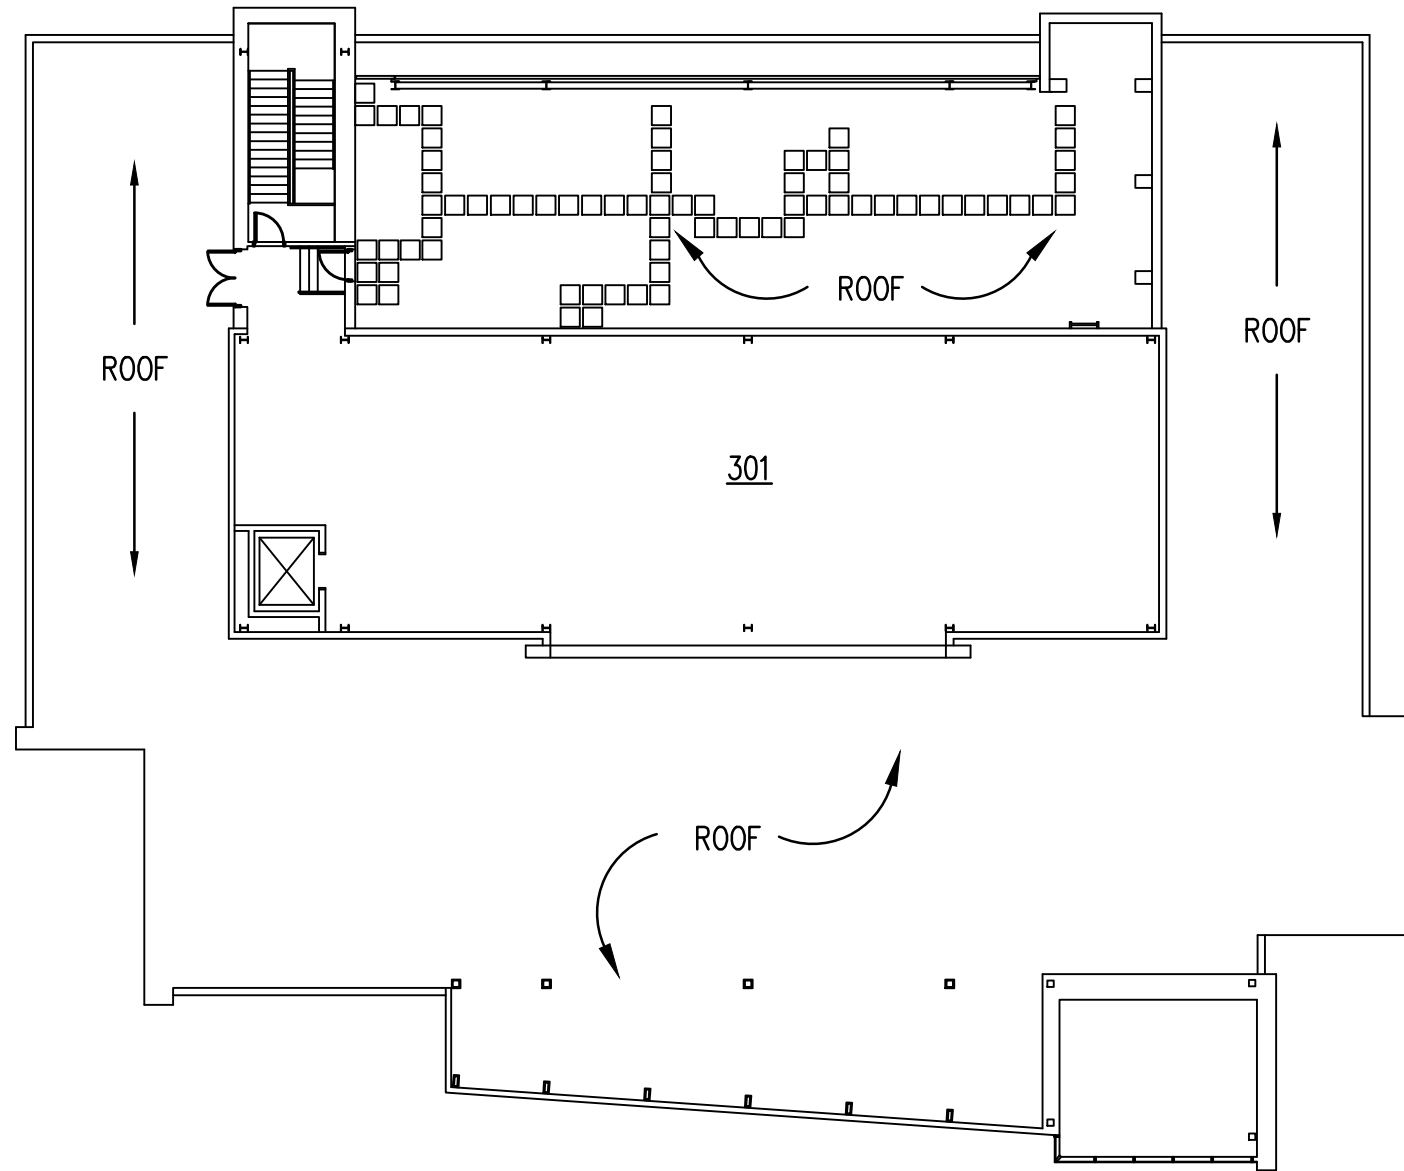

# WRIGHT STATE UNIVERSITY

Facilities Management and Services  
(937) 775-2587 - [facilities\\_planning@wright.edu](mailto:facilities_planning@wright.edu)

## DIGGS LAB FLOOR PLAN - PENTHOUSE DG - 0020

BY	DATE	SCALE	SEQUENCE	DWG#	REVISION
J. CAIN	08/29/1989	1"=20'	4 / 4	3647	3/23/2017

R:\fpm-restricted\T2-WSU-Floor-Plans\Diggs Lab\Diggs Lab-3.dwg