





**Facilities Management and Services**  
(937) 775-2587 - [facilities\\_planning@wright.edu](mailto:facilities_planning@wright.edu)

UNIVERSITY HALL  
FLOOR PLAN - FIRST FLOOR  
UH - 0055

| BY         | DATE       | SCALE  | SEQUENCE | DWG# | REVISION |
|------------|------------|--------|----------|------|----------|
| D.KENDRICK | 03/19/1999 | 1"=20' | 2 / 5    | 3275 | 4/5/2017 |

R:\fom-restricted\T2-WSU-Floor-Plans\University Hall\University Hall-1.dwg




**WRIGHT STATE UNIVERSITY**

Facilities Management and Services  
(937) 775-2587 - [facilities\\_planning@wright.edu](mailto:facilities_planning@wright.edu)

**UNIVERSITY HALL  
FLOOR PLAN - SECOND FLOOR  
UH - 0055**

| BY         | DATE       | SCALE  | SEQUENCE | DWG# | REVISION  |
|------------|------------|--------|----------|------|-----------|
| D.KENDRICK | 03/19/1999 | 1"=20' | 3 / 5    | 3275 | 3/23/2018 |

R:\ipm-restricted\T2-Floor-Plans\University Hall\University Hall-2.dwg

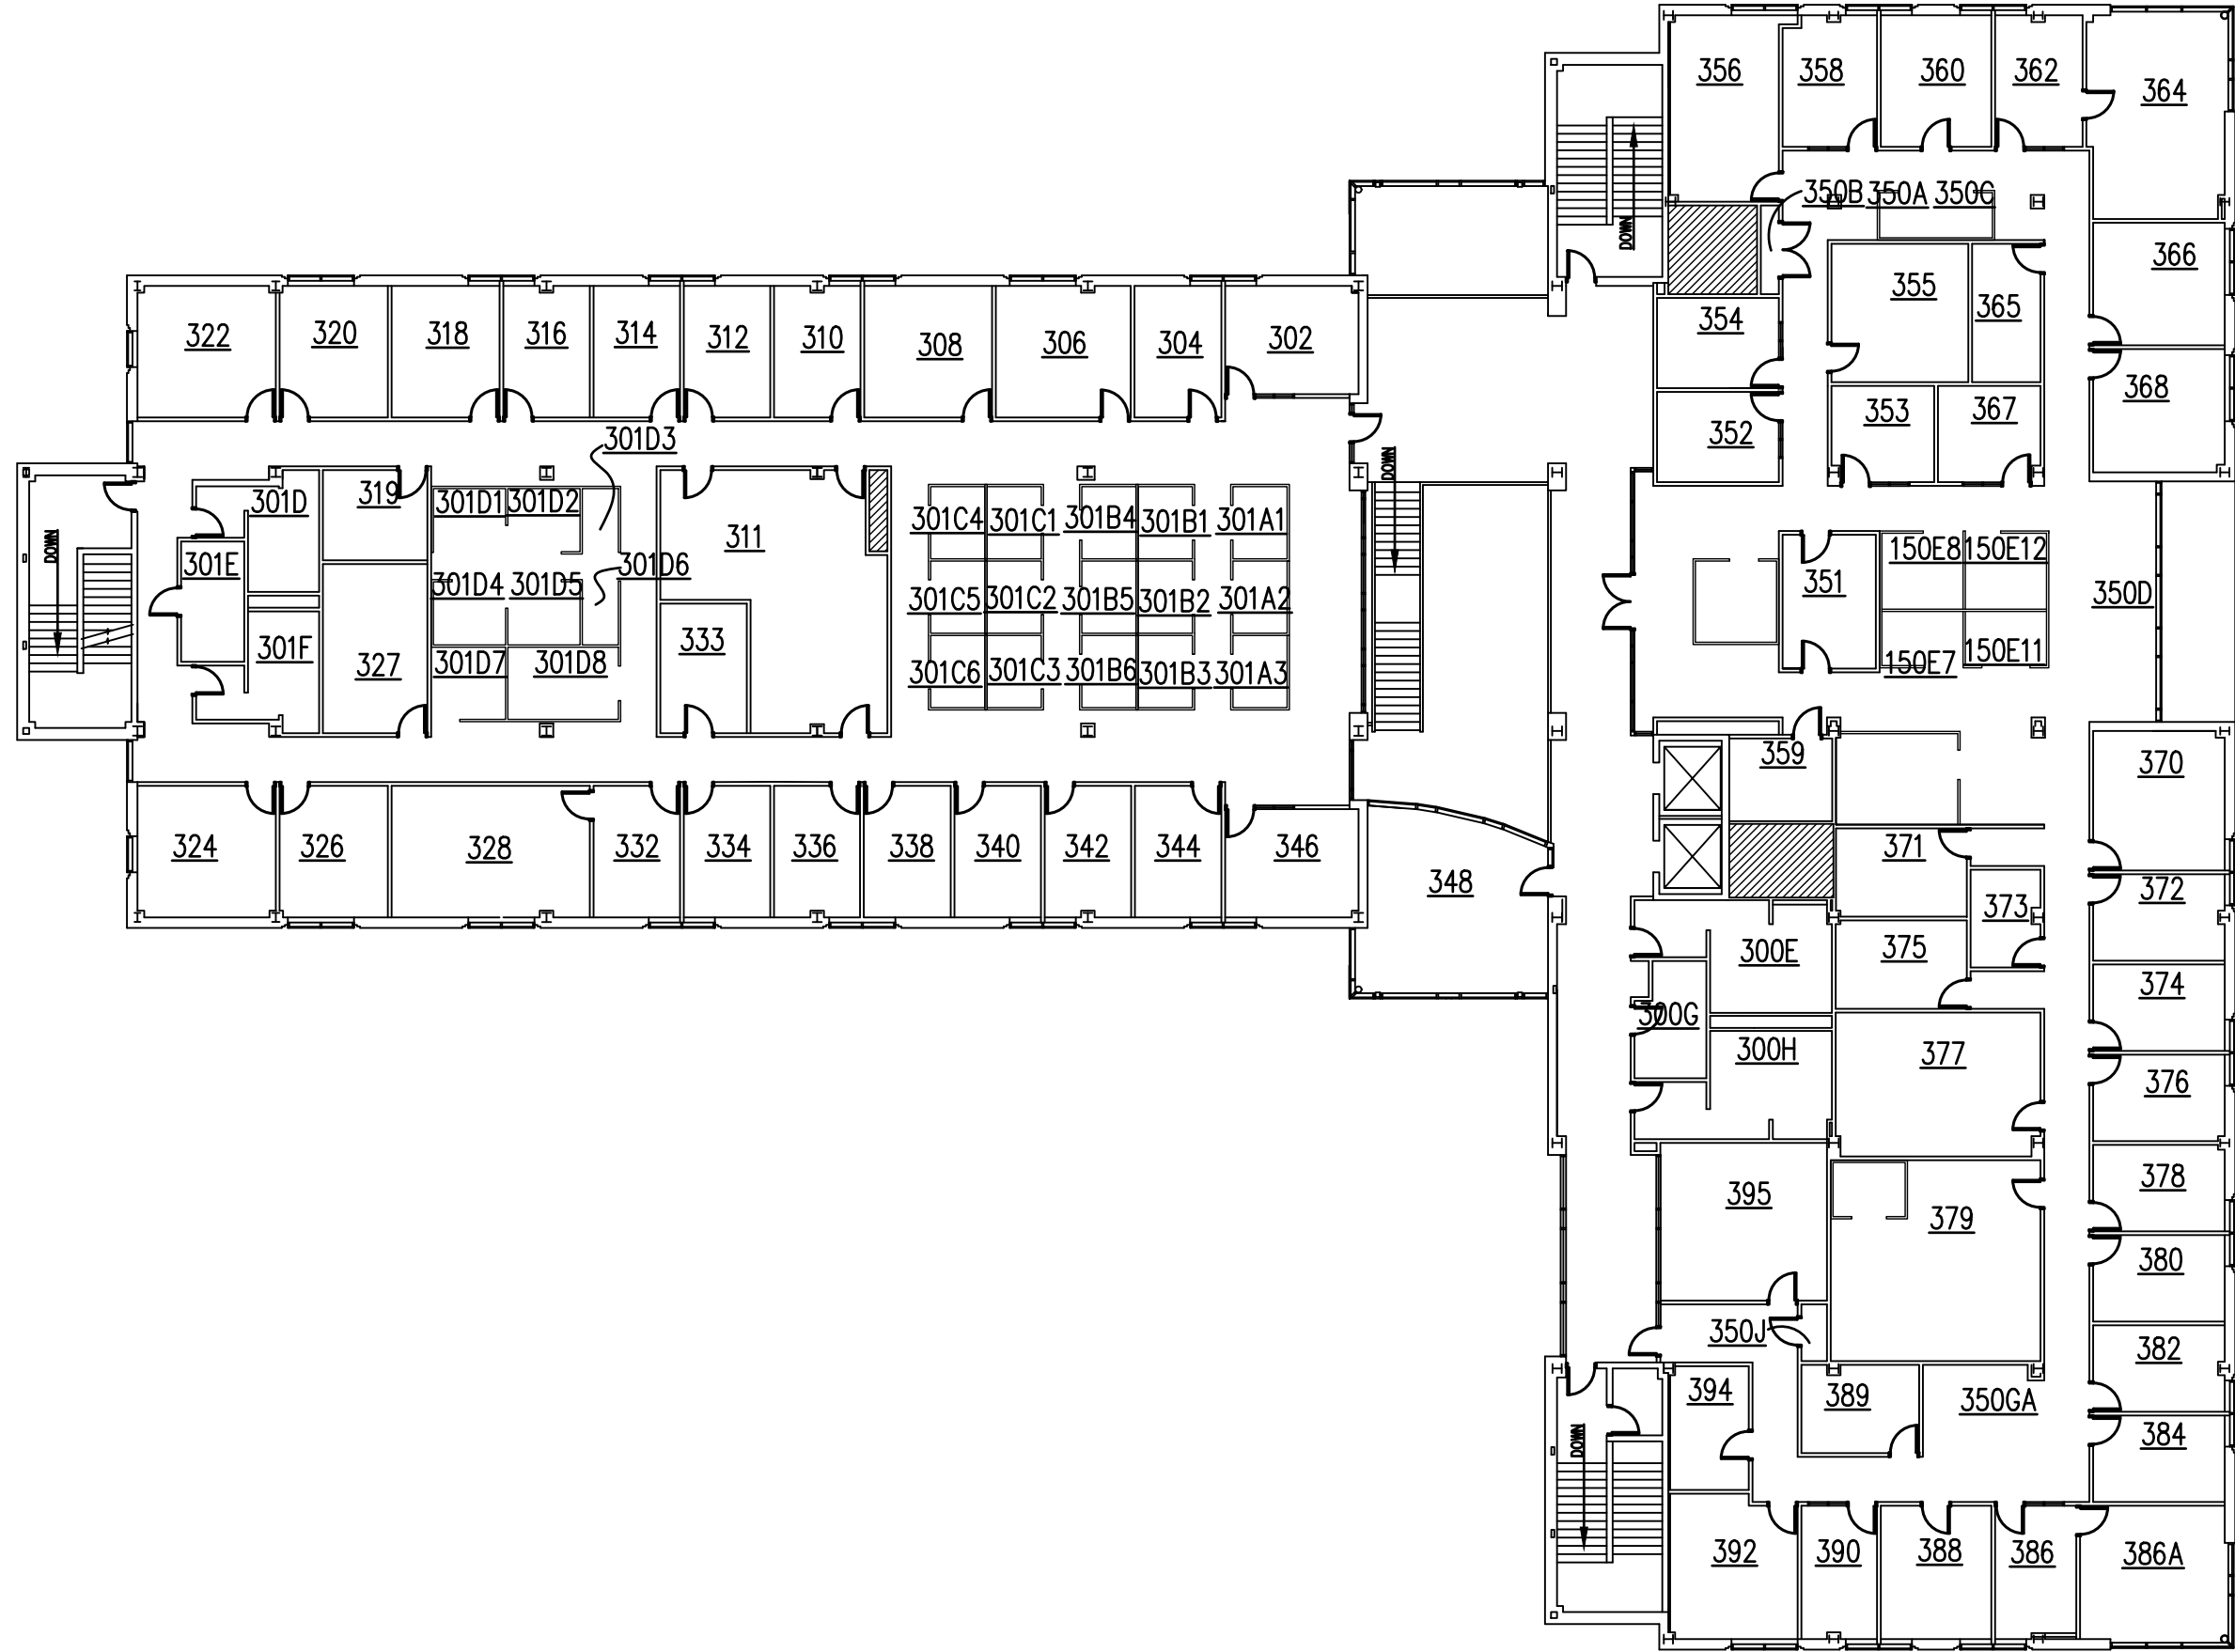


**WRIGHT STATE UNIVERSITY**

Facilities Management and Services  
(937) 775-2587 - [facilities\\_planning@wright.edu](mailto:facilities_planning@wright.edu)

**UNIVERSITY HALL  
FLOOR PLAN - THIRD FLOOR  
UH - 0055**

| BY         | DATE       | SCALE  | SEQUENCE | DWG# | REVISION |
|------------|------------|--------|----------|------|----------|
| D.KENDRICK | 03/19/1999 | 1"=20' | 4 / 5    | 3275 | 4/7/2017 |

R:\ipm-restricted\T2-Floor-Plans\University Hall\University Hall-3.dwg

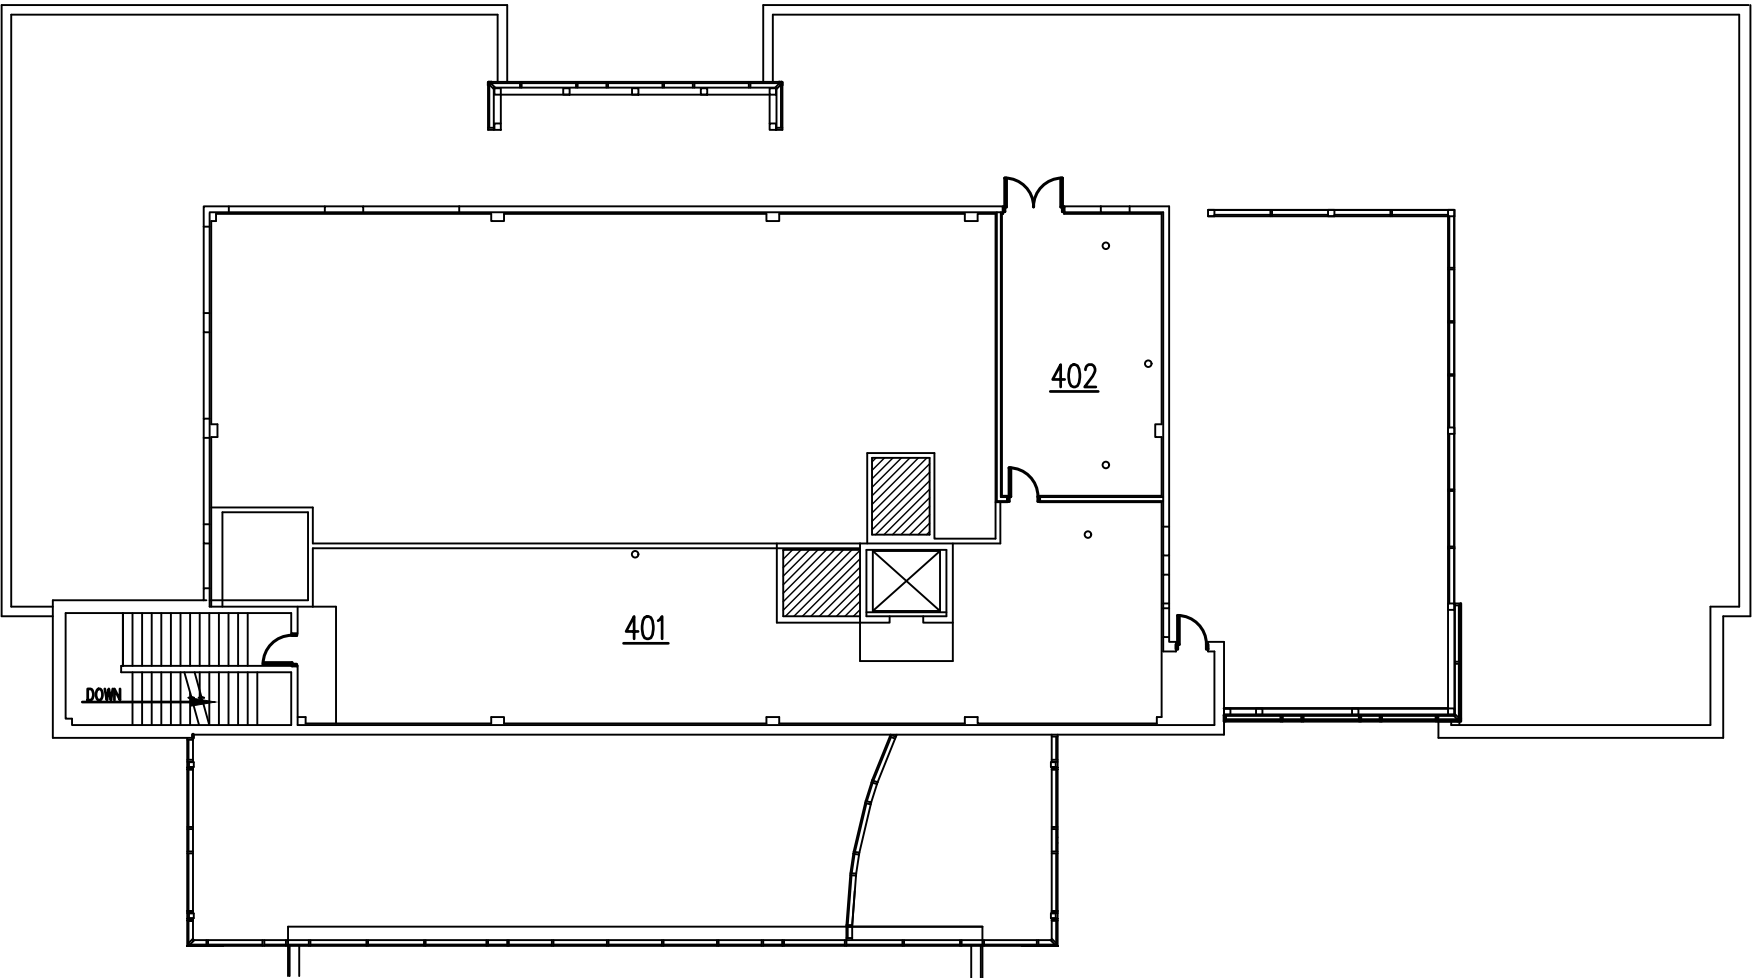

**WRIGHT STATE UNIVERSITY**

Facilities Management and Services  
(937) 775-2587 - [facilities\\_planning@wright.edu](mailto:facilities_planning@wright.edu)

**UNIVERSITY HALL  
FLOOR PLAN - FOURTH FLOOR  
UH - 0055**

| BY         | DATE       | SCALE  | SEQUENCE | DWG# | REVISION |
|------------|------------|--------|----------|------|----------|
| D.KENDRICK | 07/10/1999 | 1"=20' | 5 / 5    | 3275 | 4/5/2017 |

R:\ipm-restricted\T2-Floor-Plans\University Hall\University Hall-4.dwg