
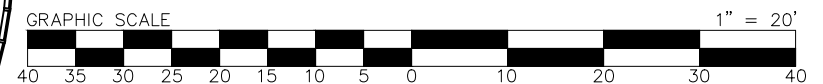


COVERED WALKWAY TO
HEALTH SCIENCES

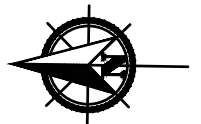




WRIGHT STATE UNIVERSITY

Facilities Management and Services
(937) 775-2587 - facilities_planning@wright.edu

NEUROSCIENCE ENGINEERING COLLABORATION FIRST FLOOR - NE - 0092

BY	DATE	SCALE	SEQUENCE	DWG#	REVISION
D.KENDRICK	10/30/2013	1"=20'-0"	1 / 6	4041	7/17/2017

R:\fpm-restricted\T2-WSU-Floor-Plans\NEC\NEC-1.dwg

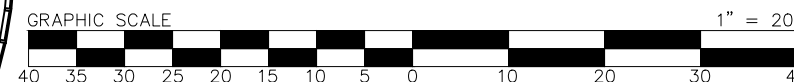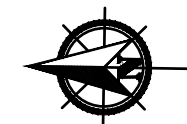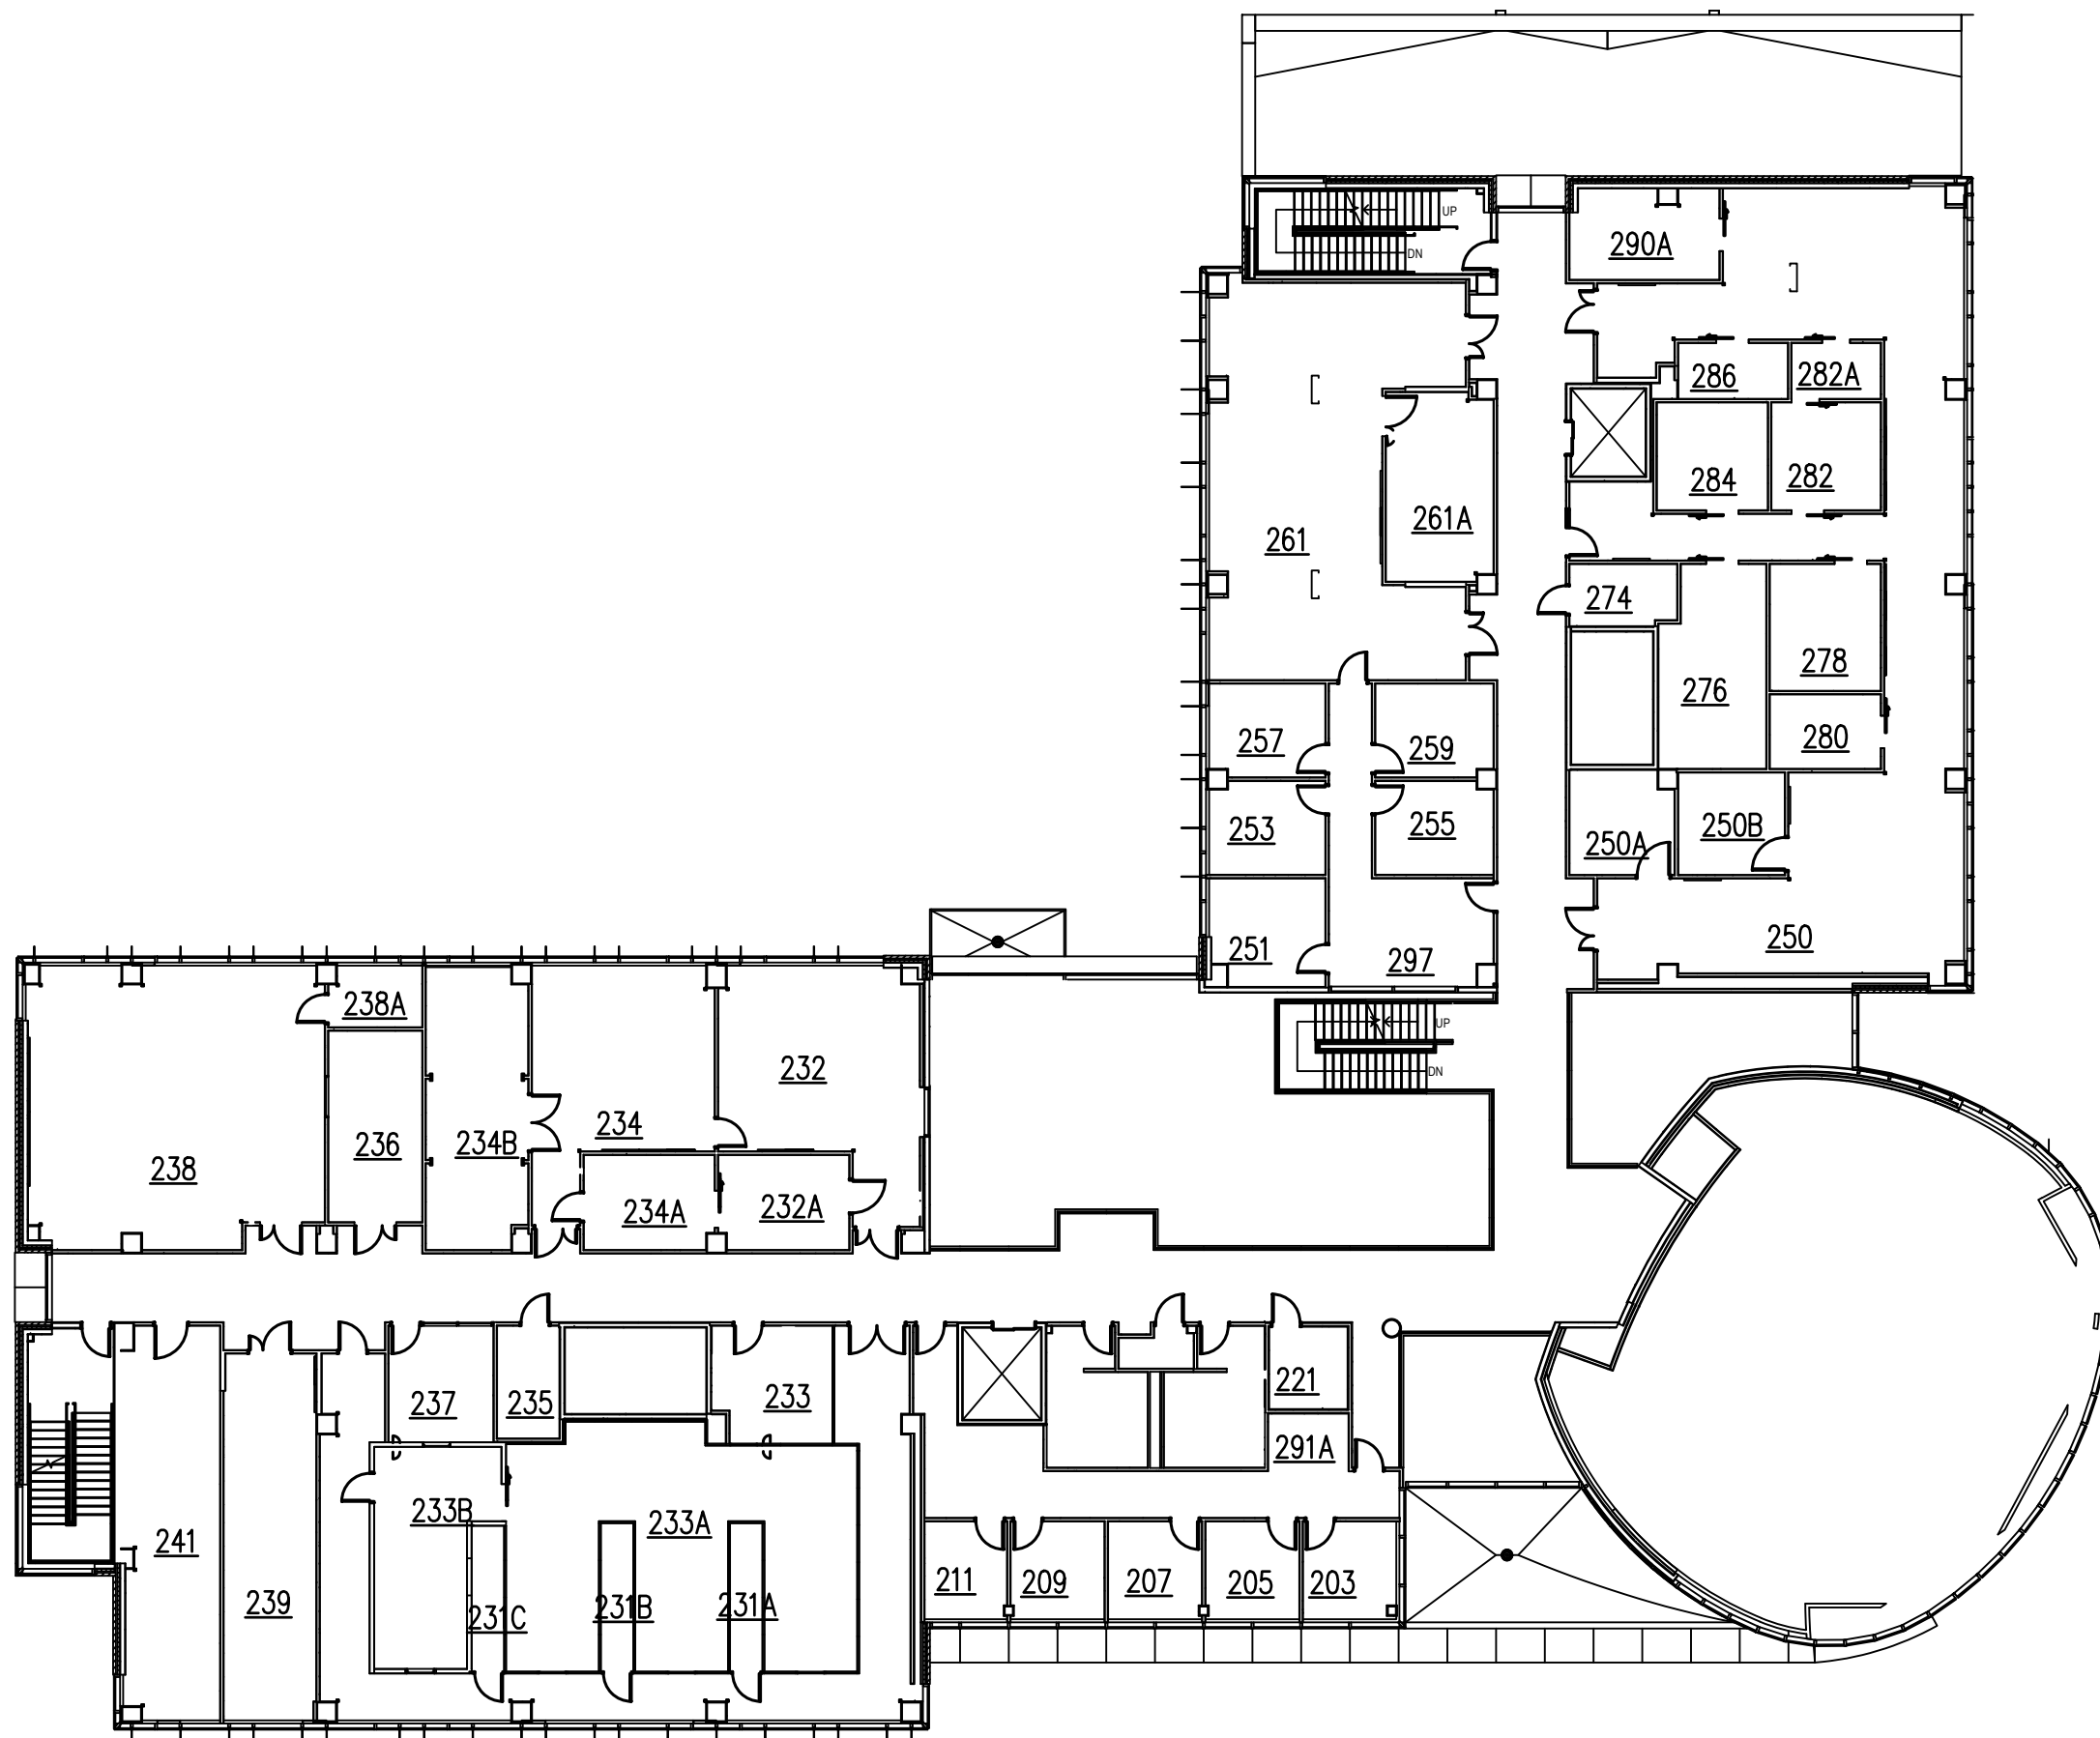



WRIGHT STATE UNIVERSITY

Facilities Management and Services
(937) 775-2587 - facilities_planning@wright.edu

NEUROSCIENCE ENGINEERING COLLABORATION SECOND FLOOR - NE - 0092

BY	DATE	SCALE	SEQUENCE	DWG#	REVISION
D.KENDRICK	10/30/2013	1"=20'-0"	2 / 6	4041	3/29/2017

R:\fpm-restricted\T2-WSU-Floor-Plans\NEC\NEC-2.dwg

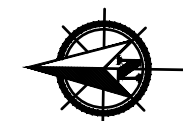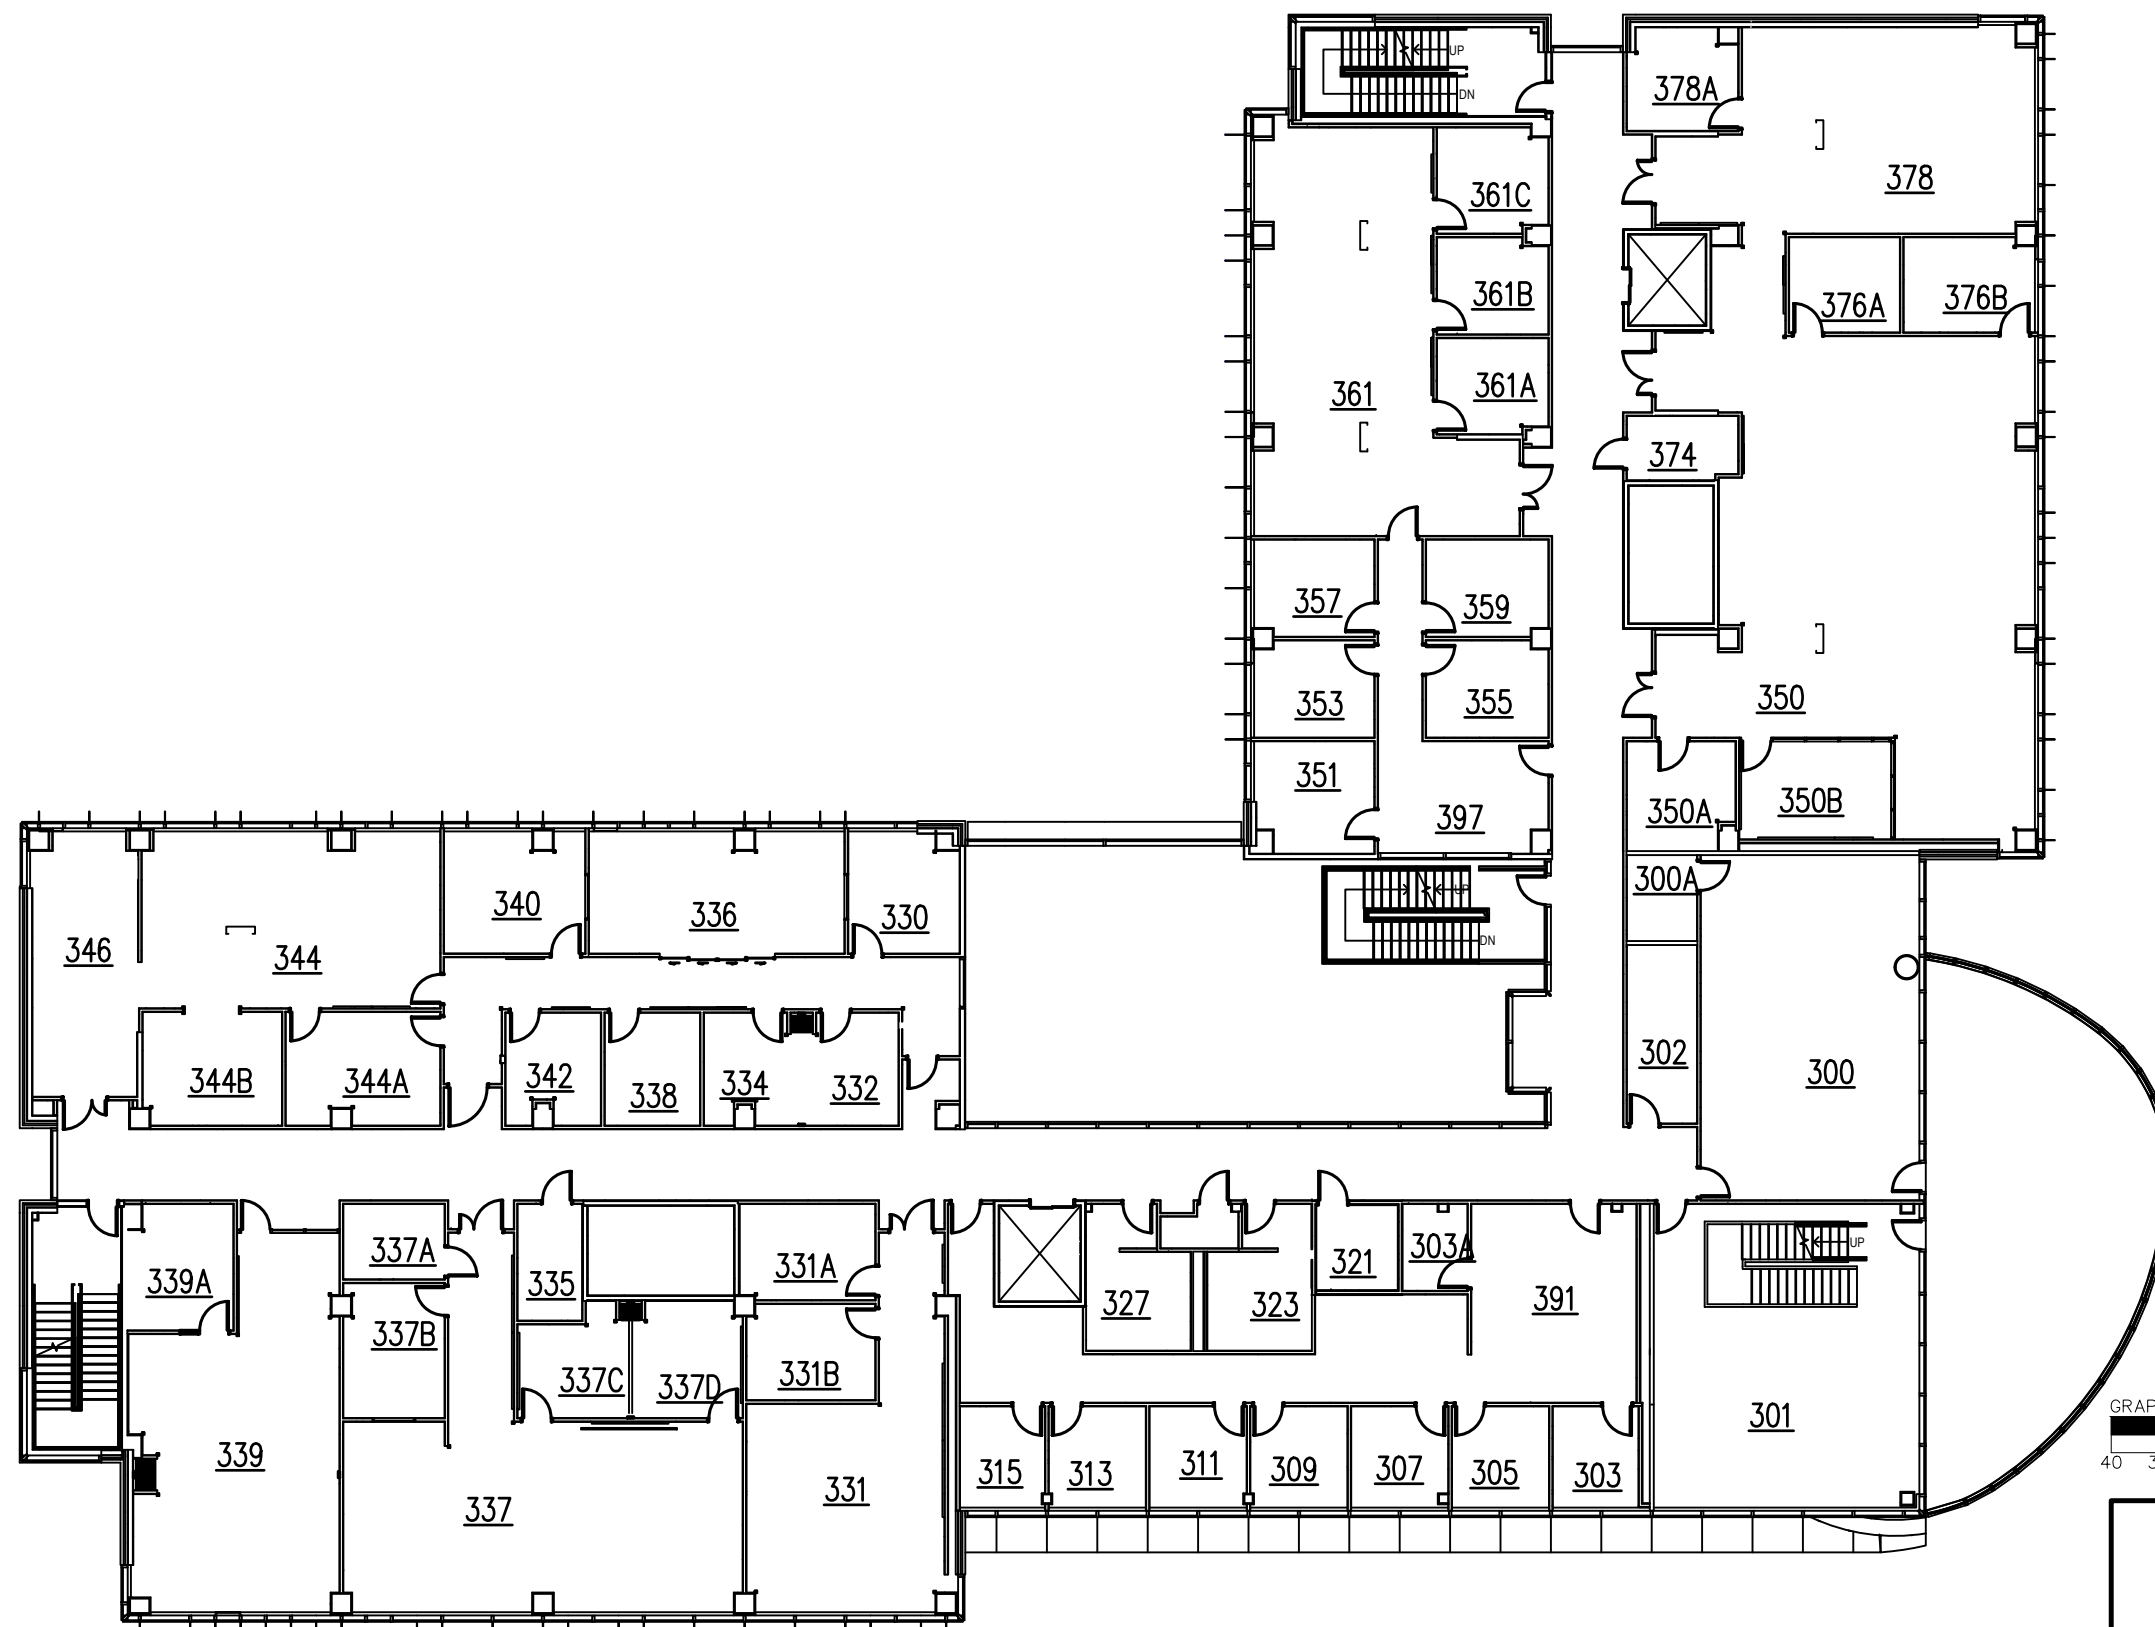

WRIGHT STATE UNIVERSITY




Facilities Management and Services

(937) 775-2587 - facilities_planning@wright.edu



NEUROSCIENCE ENGINEERING COLLABORATION THIRD FLOOR - NE - 0092

BY	DATE	SCALE	SEQUENCE	DWG#	REVISION
D.KENDRICK	10/30/2013	1"=20'-0"	3 / 6	4041	1/25/2017

R:\pm-restricted\T2-WSU-Floor-Plans\NEC\NEC-3.dwg

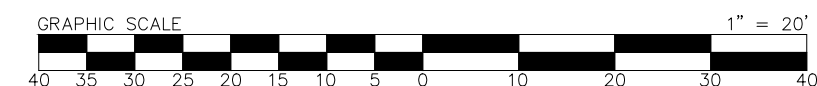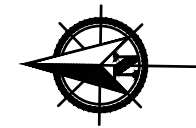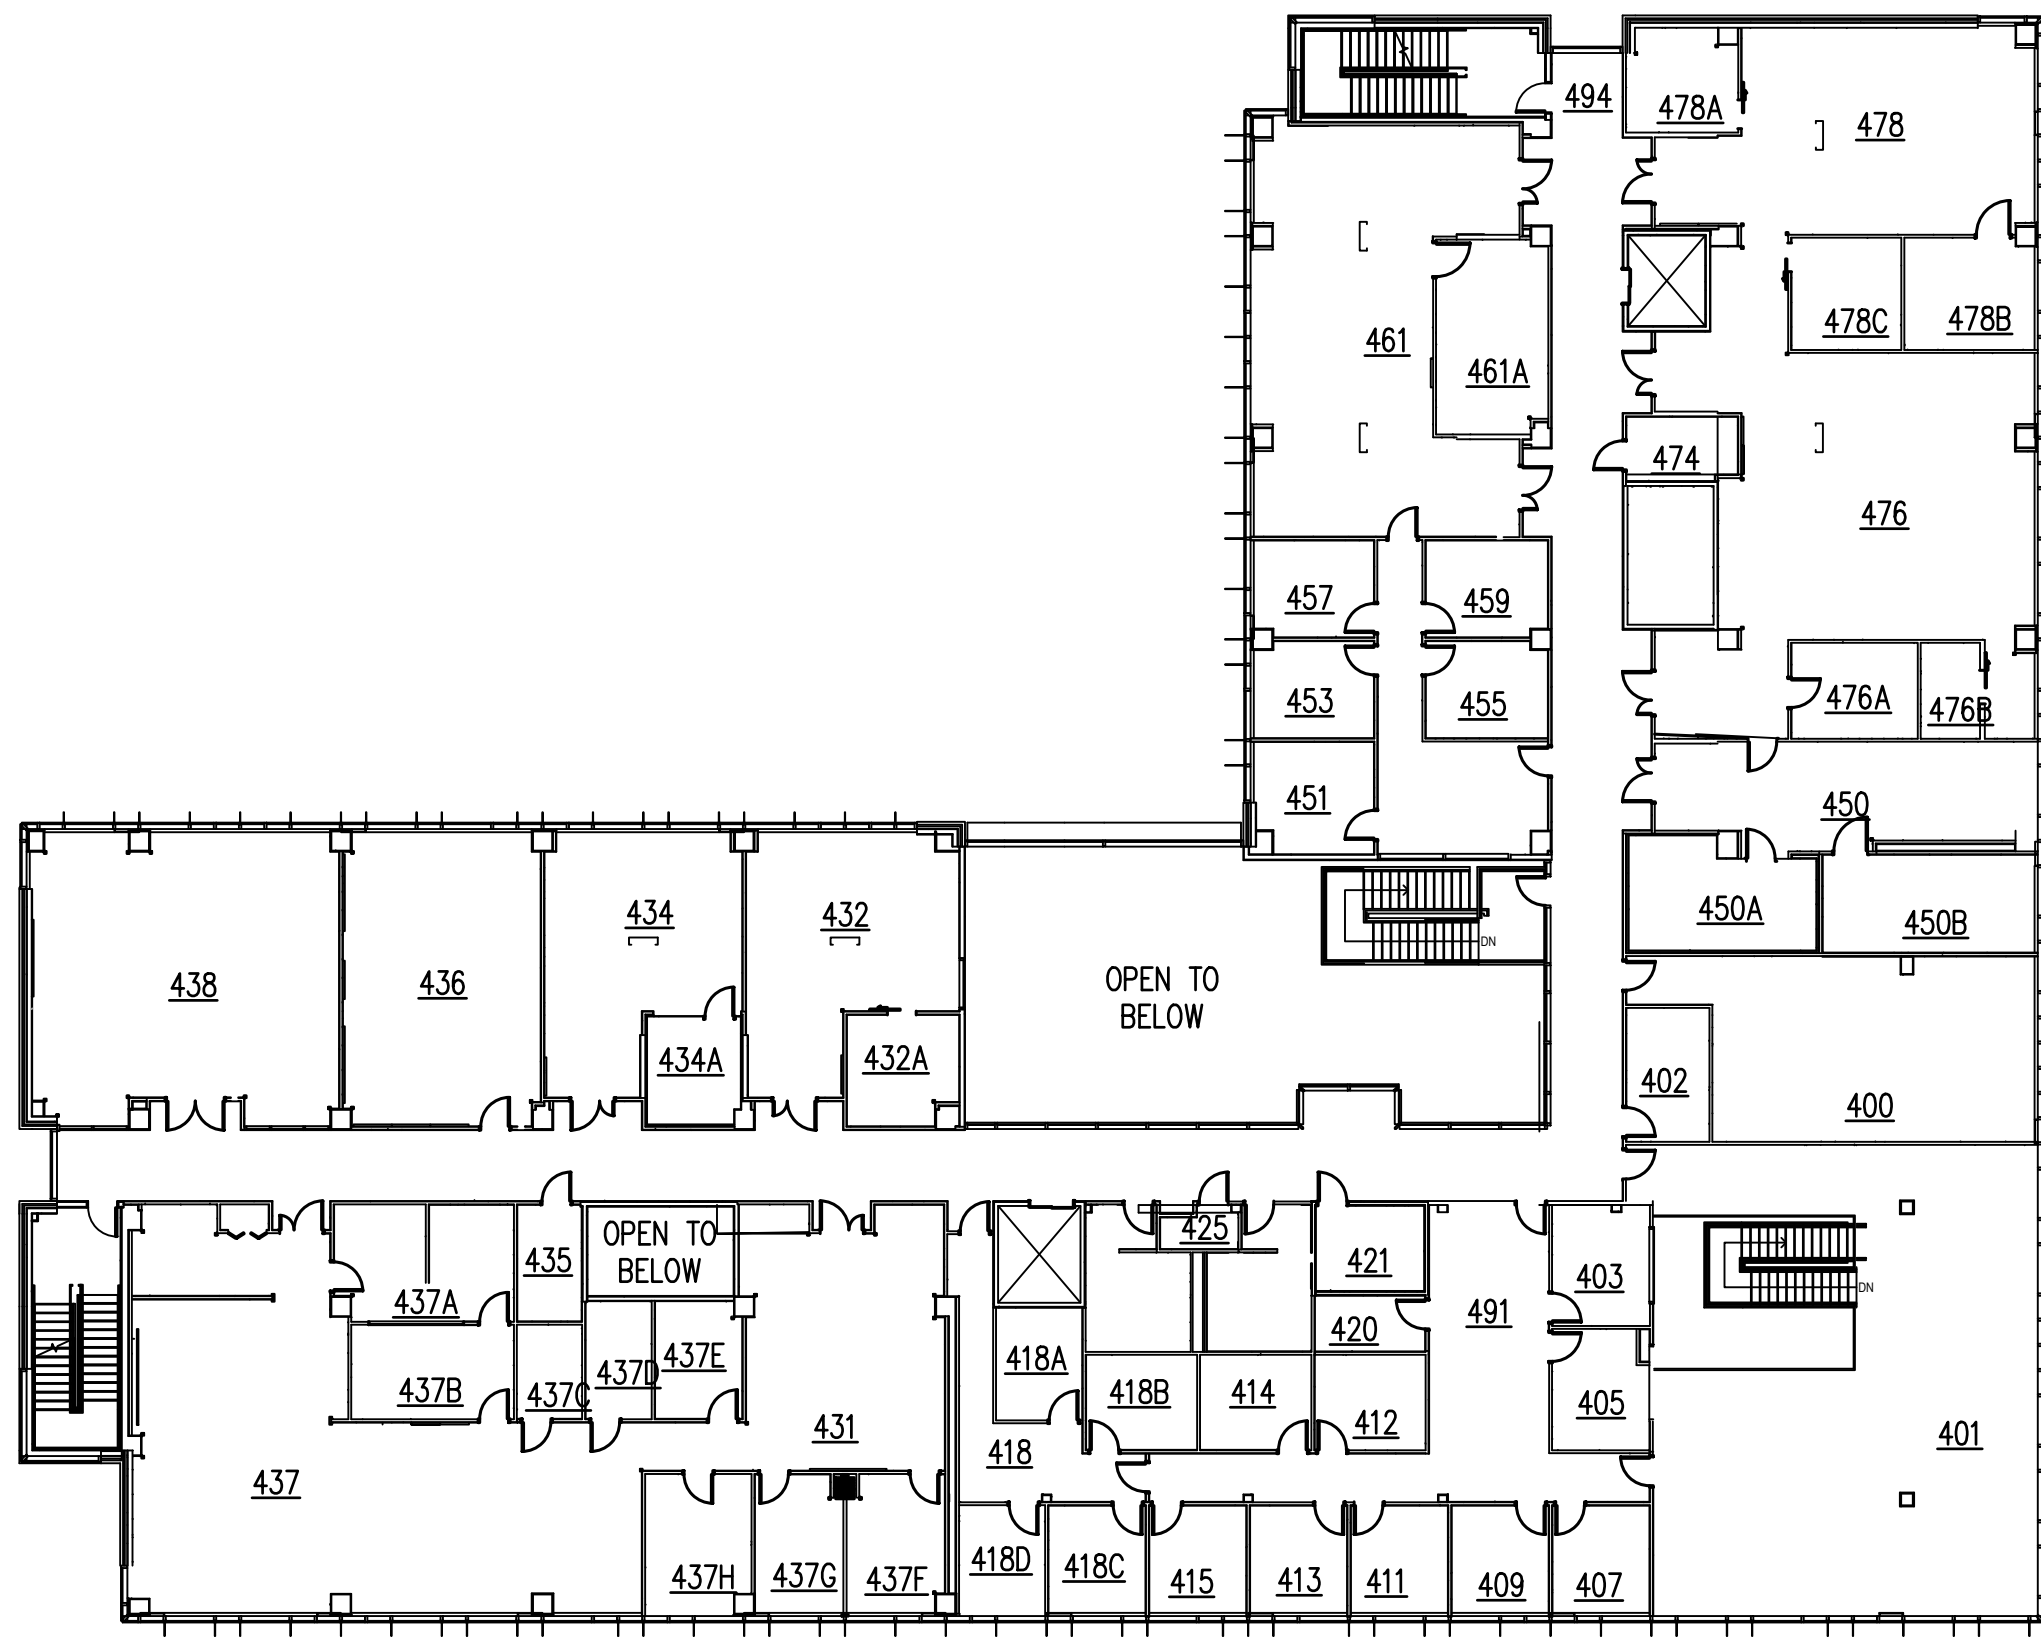

WRIGHT STATE UNIVERSITY					
Facilities Management and Services					
(937) 775-2587 - facilities_planning@wright.edu					
NEUROSCIENCE ENGINEERING COLLABORATION FOURTH FLOOR - NE - 0092					
BY	DATE	SCALE	SEQUENCE	DWG#	REVISION
D.KENDRICK	10/30/2013	1"=20'-0"	4 / 6	4041	6/27/2018
R:\pm-restricted\T2-WSU-Floor-Plans\NEC\NEC-4.dwg					

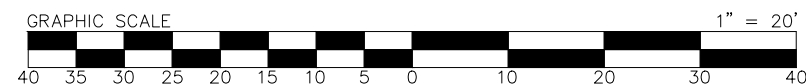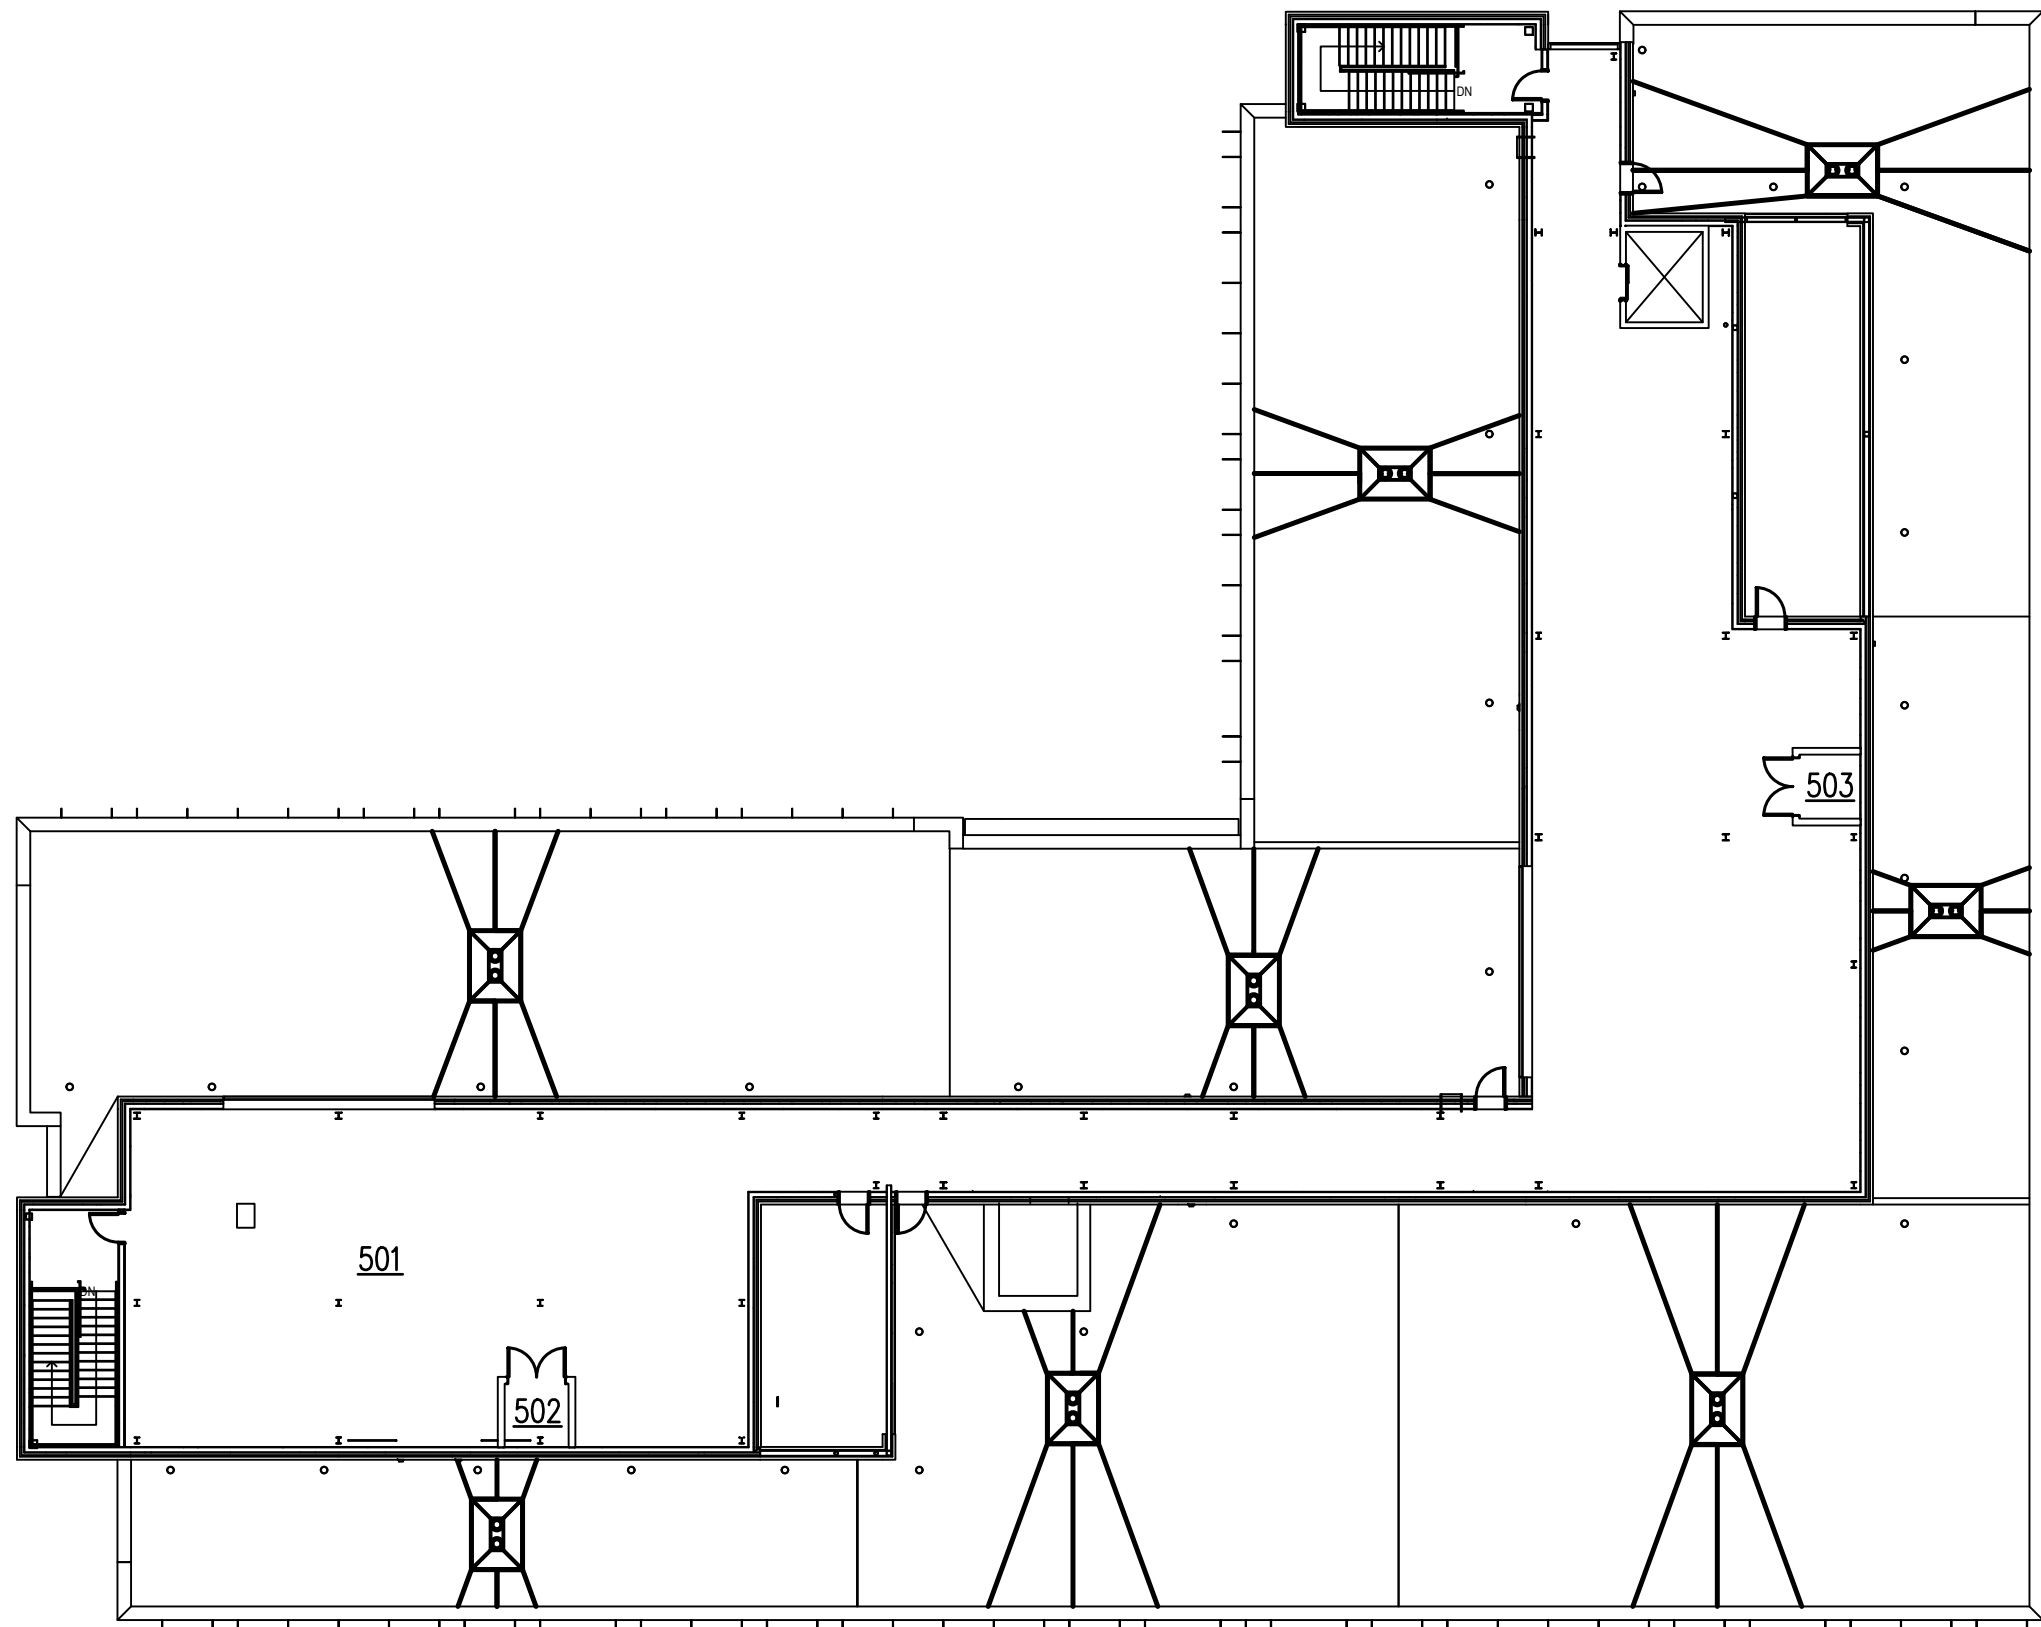

WRIGHT STATE UNIVERSITY



Facilities Management and Services

(937) 775-2587 - facilities_planning@wright.edu

NEUROSCIENCE ENGINEERING COLLABORATION PENTHOUSE FLOOR - NE - 0092

BY	DATE	SCALE	SEQUENCE	DWG#	REVISION
D.KENDRICK	10/30/2013	1"=20'-0"	5 / 6	4041	1/25/2017

R:\pm-restricted\T2-WSU-Floor-Plans\NEC\NEC-Penthouse.dwg

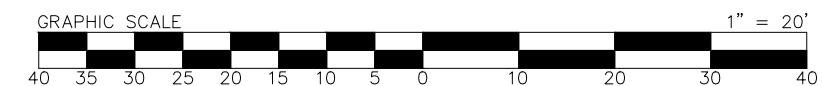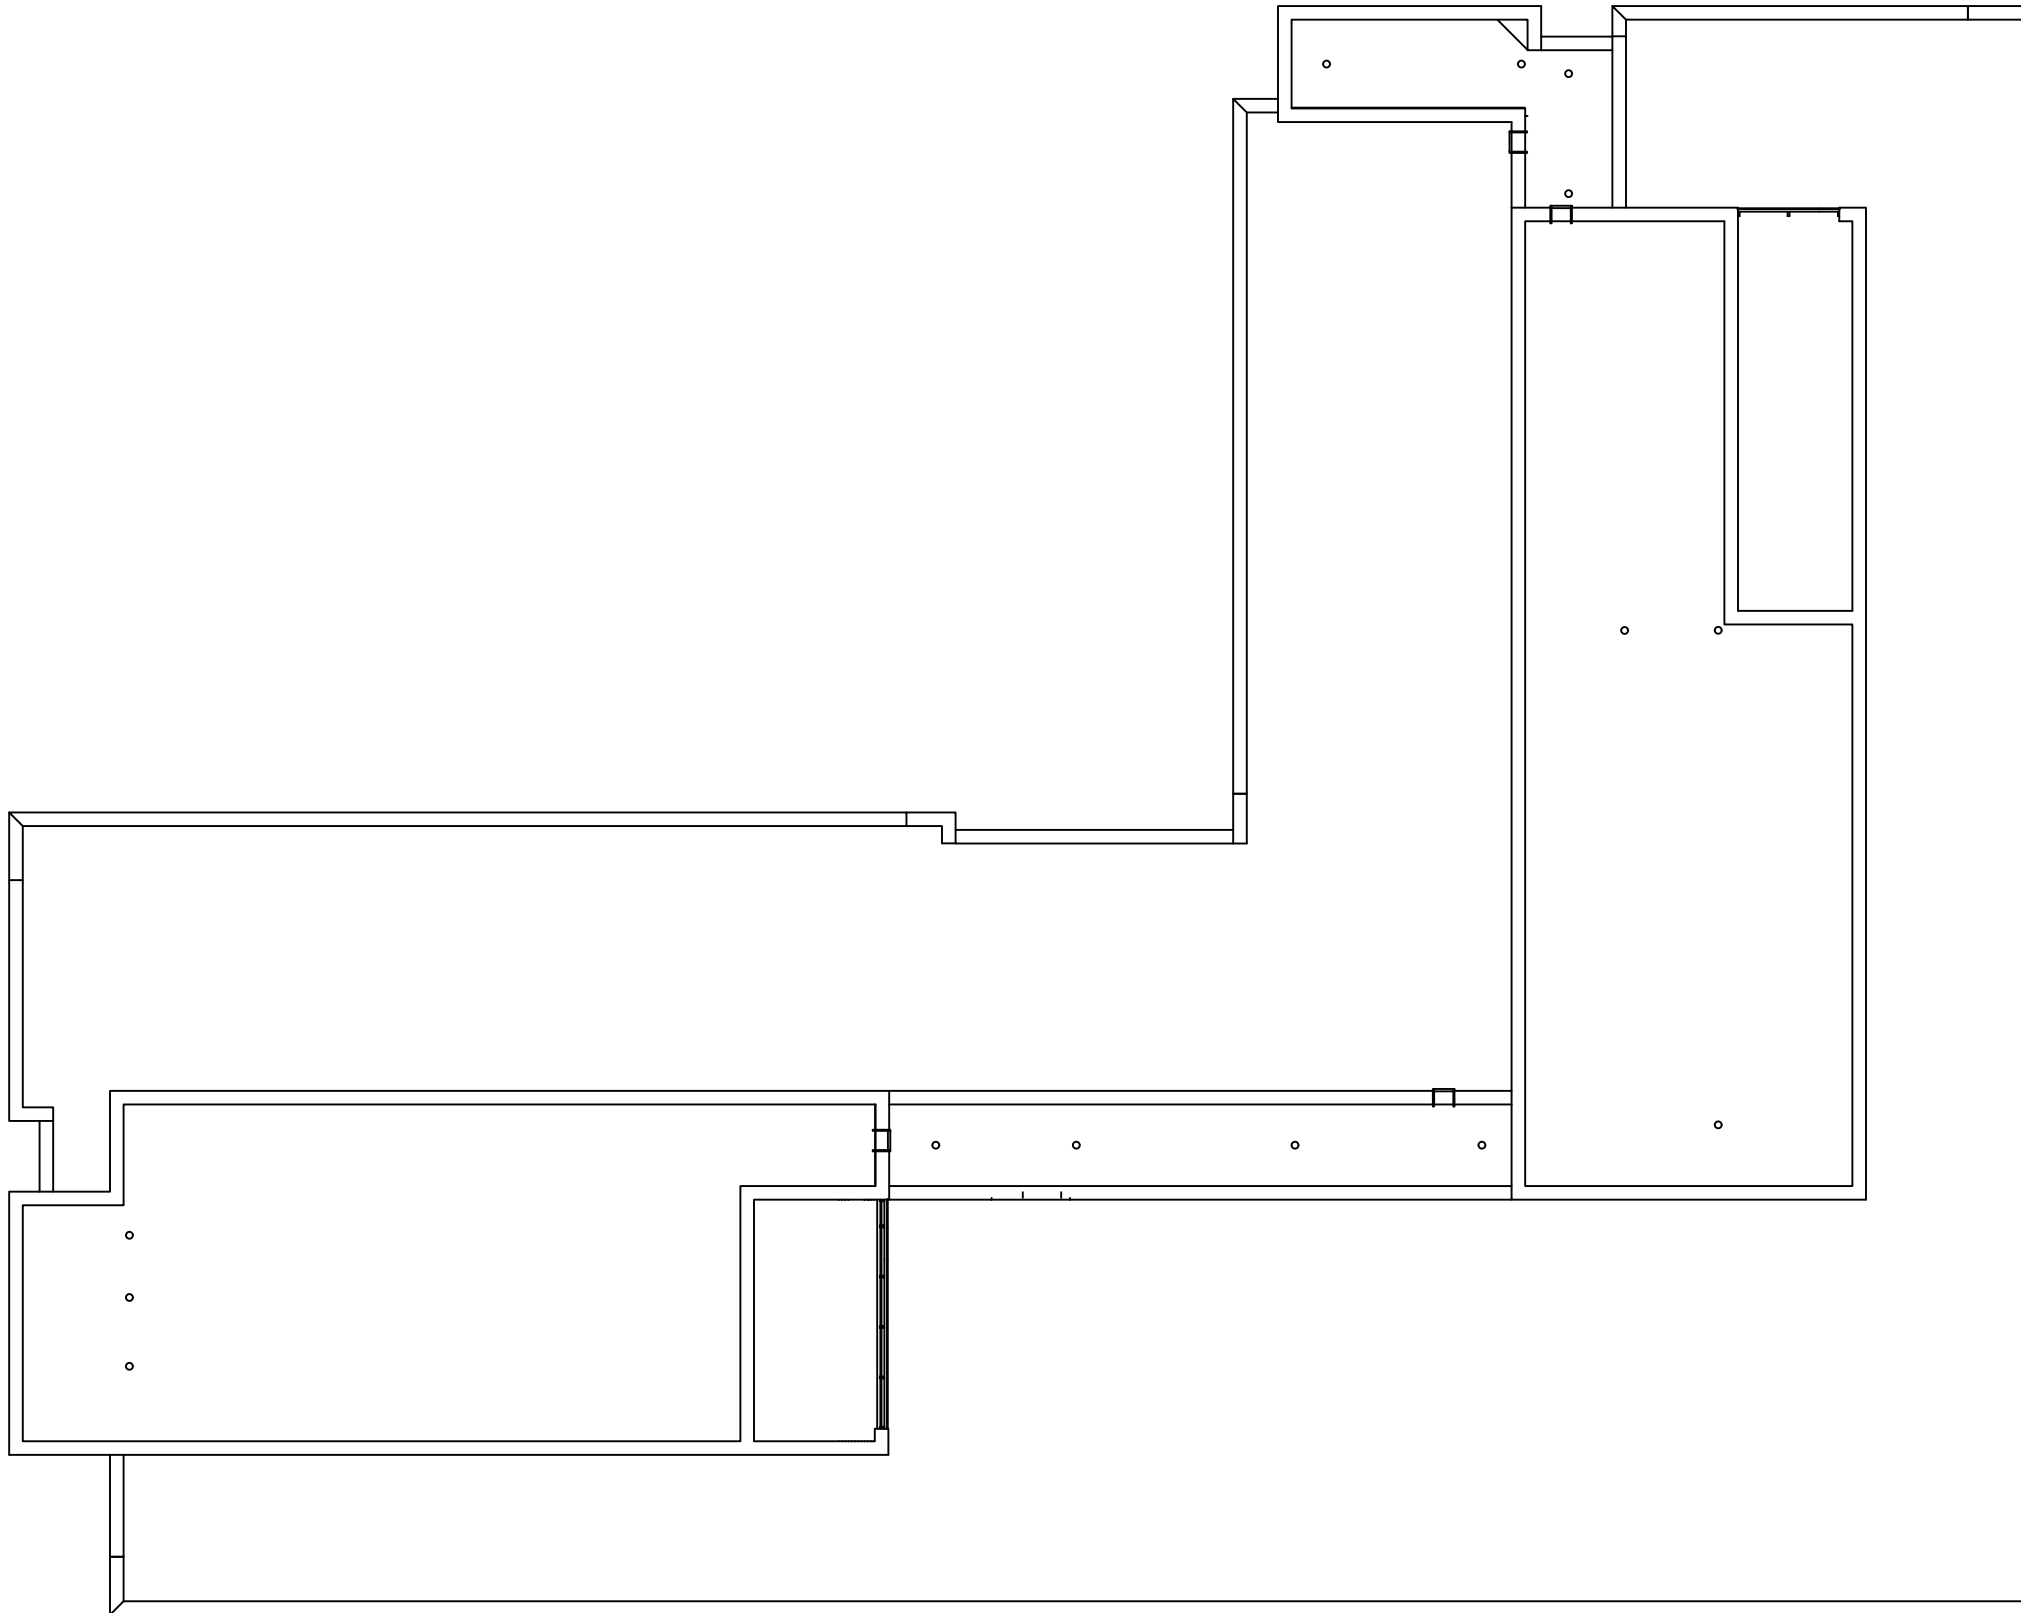

WRIGHT STATE UNIVERSITY

Facilities Management and Services

(937) 775-2587 - facilities_planning@wright.edu

NEUROSCIENCE ENGINEERING COLLABORATION ROOF FLOOR - NE - 0092

BY	DATE	SCALE	SEQUENCE	DWG#	REVISION
D.KENDRICK	10/30/2013	1"=20'-0"	6 / 6	4041	3/29/2017

R:\fpm-restricted\T2-WSU-Floor-Plans\NEC\NEC-Roof.dwg