


WRIGHT STATE UNIVERSITY

Facilities Management and Services
(937) 775-2587 - facilities_planning@wright.edu

TOM HANKS CENTER FOR MOTION PICTURES FLOOR PLAN - FIRST FLOOR TH - 0012

BY	DATE	SCALE	SEQUENCE	DWG#	REVISION
D.KENDRICK	6/9/1999	1" = 20'	2 / 3	3298	9/28/2017

R:\fpm-restricted\T2-WSU-Floor-Plans\Tom Hanks Center for Motion Pictures\TH Mo Pics-1.dwg

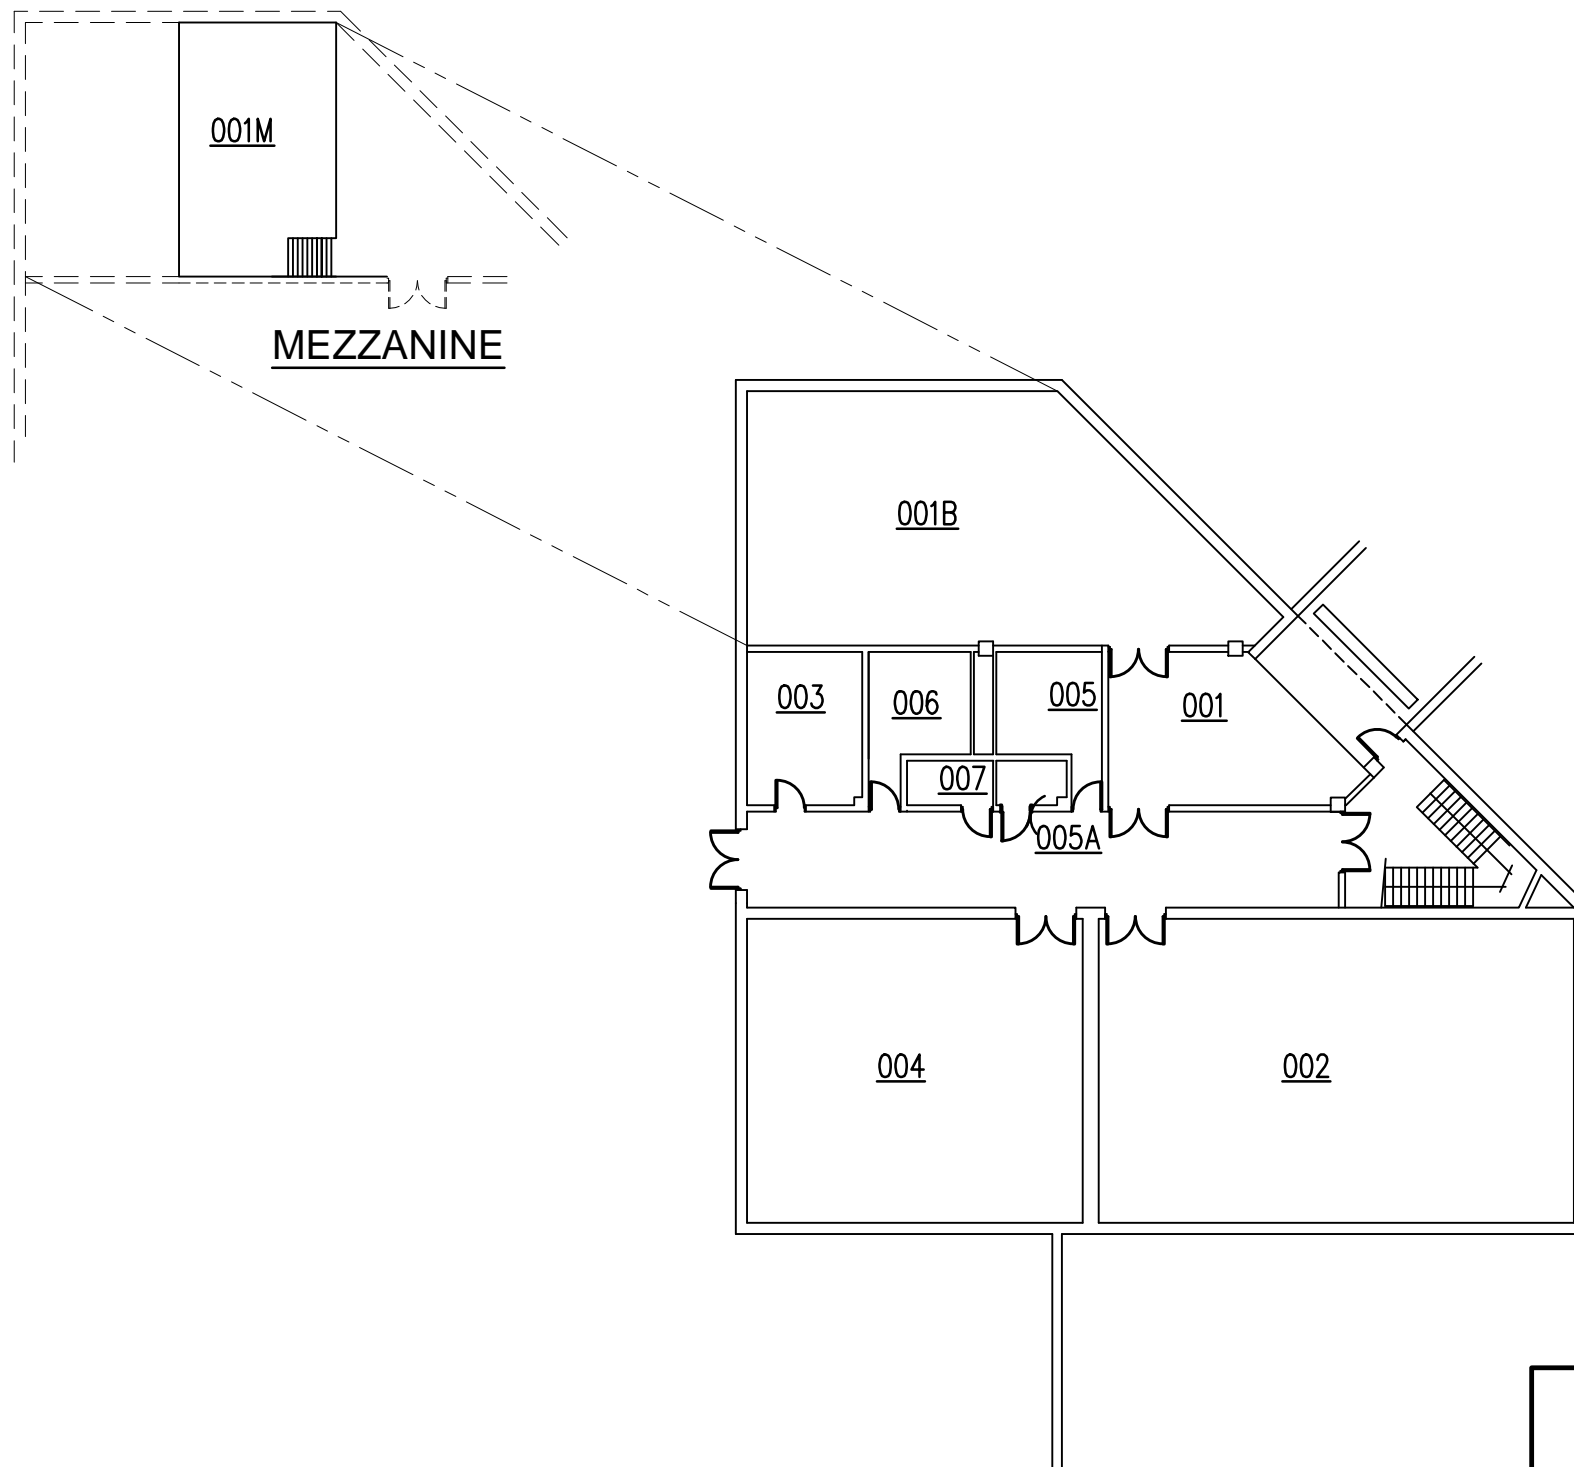

WRIGHT STATE UNIVERSITY



Facilities Management and Services

(937) 775-2587 - facilities_planning@wright.edu

TOM HANKS CENTER FOR MOTION PICTURES FLOOR PLAN - BASEMENT FLOOR TH - 0012

BY	DATE	SCALE	SEQUENCE	DWG#	REVISION
D. KENDRICK	6/9/1999	1" = 20'	1 / 3	3298	9/28/2017

R:\fpm-restricted\T2-WSU-Floor-Plans\Tom Hanks Center for Motion Pictures\TH Mo Pics-0.dwg

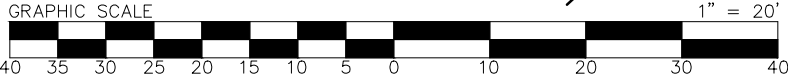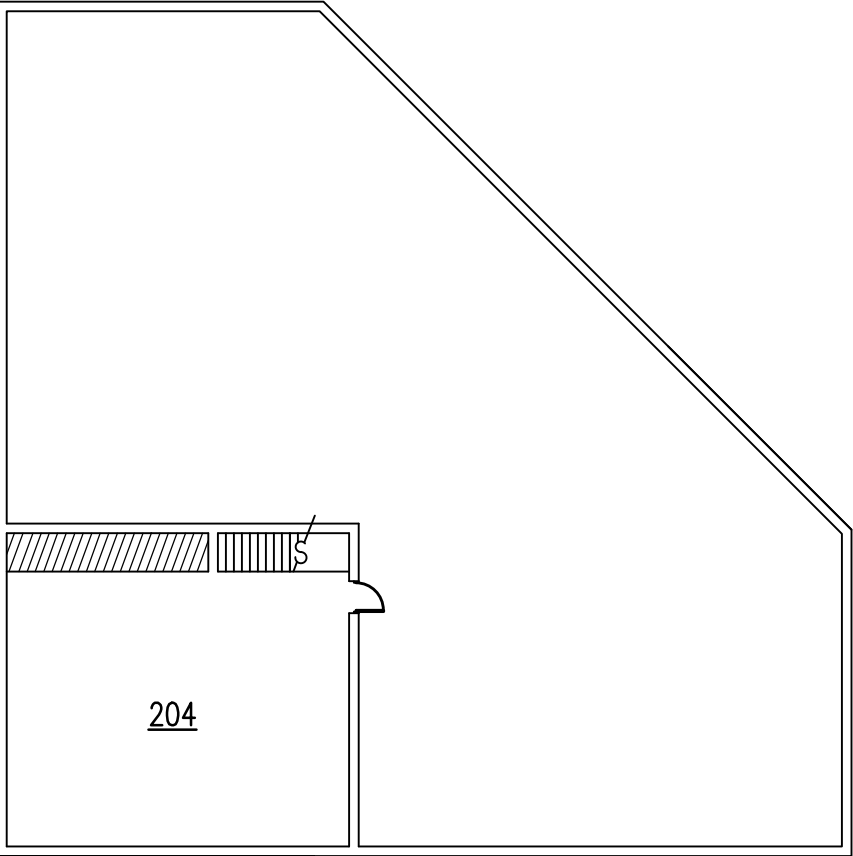

WRIGHT STATE UNIVERSITY

Facilities Management and Services

(937) 775-2587 - facilities_planning@wright.edu

TOM HANKS CENTER FOR MOTION PICTURES FLOOR PLAN - SECOND FLOOR TH - 0012

BY	DATE	SCALE	SEQUENCE	DWG#	REVISION
D.KENDRICK	6/9/1999	1" = 20'	3 / 3	3298	9/28/2017

R:\fpm-restricted\T2-WSU-Floor-Plans\Tom Hanks Center for Motion Pictures\TH Mo Pics-2.dwg